


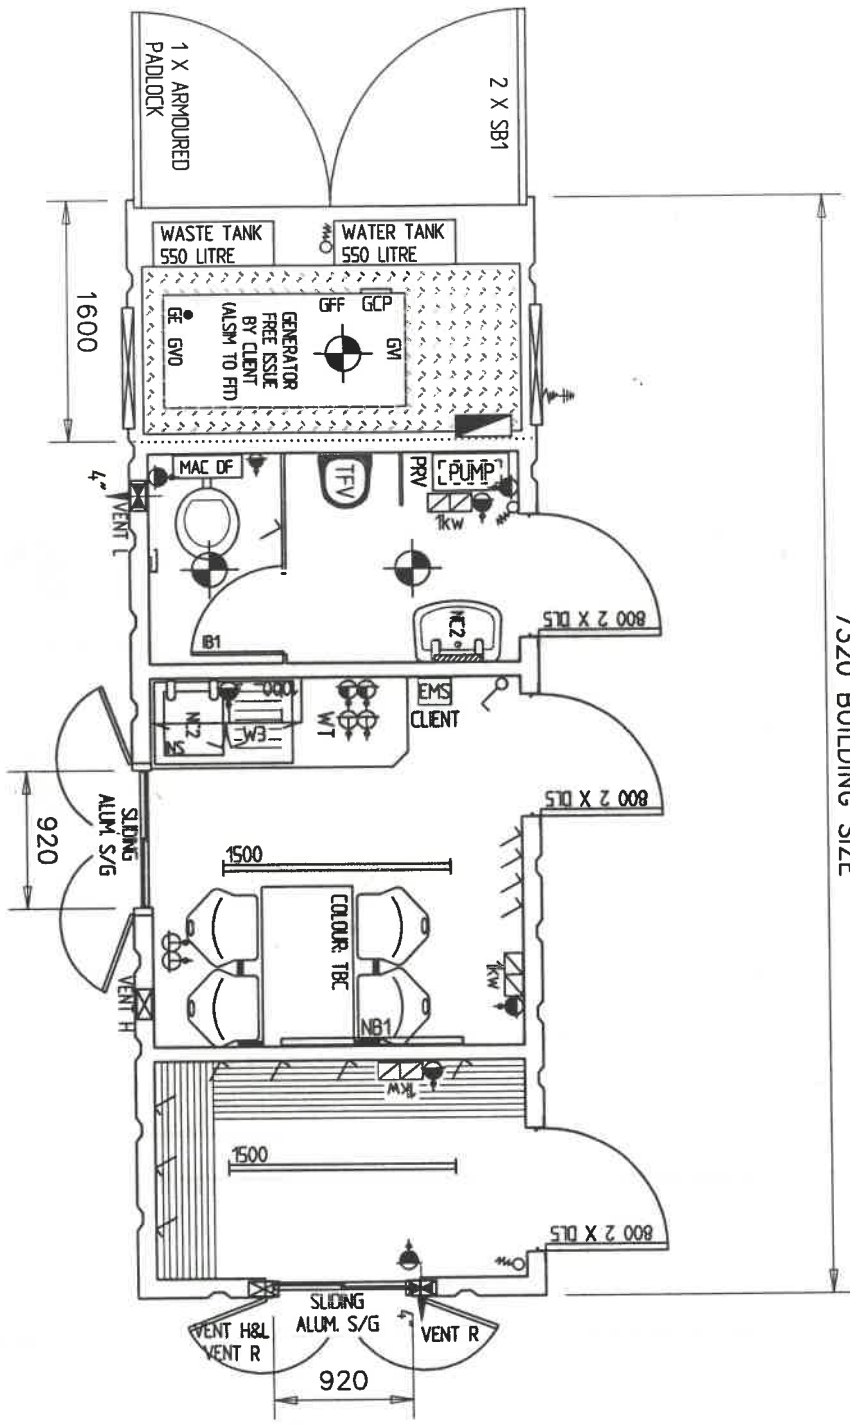

7320 BUILDING SIZE



NOTES

1. THIS UNIT IS BASED ON OUR STANDARD PRODUCT SPECIFICATION AVAILABLE FROM WWW.ALSIM.CO.UK/SPECIFICATION
2. DRAWING SHOULD BE READ IN CONJUNCTION WITH CURRENT VERSION OF THE DRAWING LEGEND.
3. ACOUSTIC PARTITION FITTED TO GENERATOR ROOM
4. GENERATOR ROOM FITTED WITH 3mm ALUMINIUM TREADPLATE FLOOR
5. WASTE WATER SYSTEM FED INTO HOLDING TANK VIA MACERATOR FITTED TO WC PAN.
6. FLOOR TO BE UNDERDRAWN WITH 16mm GALVANISED STEEL, 100mm SUPERGLASS MAT 40, AND ALUREX 212 MEMBRANE
7. ALL WALLS & CEILING TO BE LINED IN VINYL FACED PLASTERBOARD, WALLS-CREAM, CEILING-WHITE

USE DIMENSIONS - DO NOT SCALE			
Dimension Units ALL IN MILLIMETRES			
COLOUR	ONE COLOUR (TBC)		
FOUNDATION	-		
UNLADEN WEIGHT (KG)	5250		
MAXIMUM LADEN WEIGHT (KG)	7575		
MAXIMUM LIFT WEIGHT (KG)	7575		
Title	24' X 9' STEEL SOLO WELFARE UNIT		
Product Code	-		
Date	Scale	Drawn By	Rev.
28/04/15	1 : 50	R.L	-
Drawing / Unit No.		Rev.	
012662-1		-	

WEIGHTS C/W 13KVA GENERATOR