
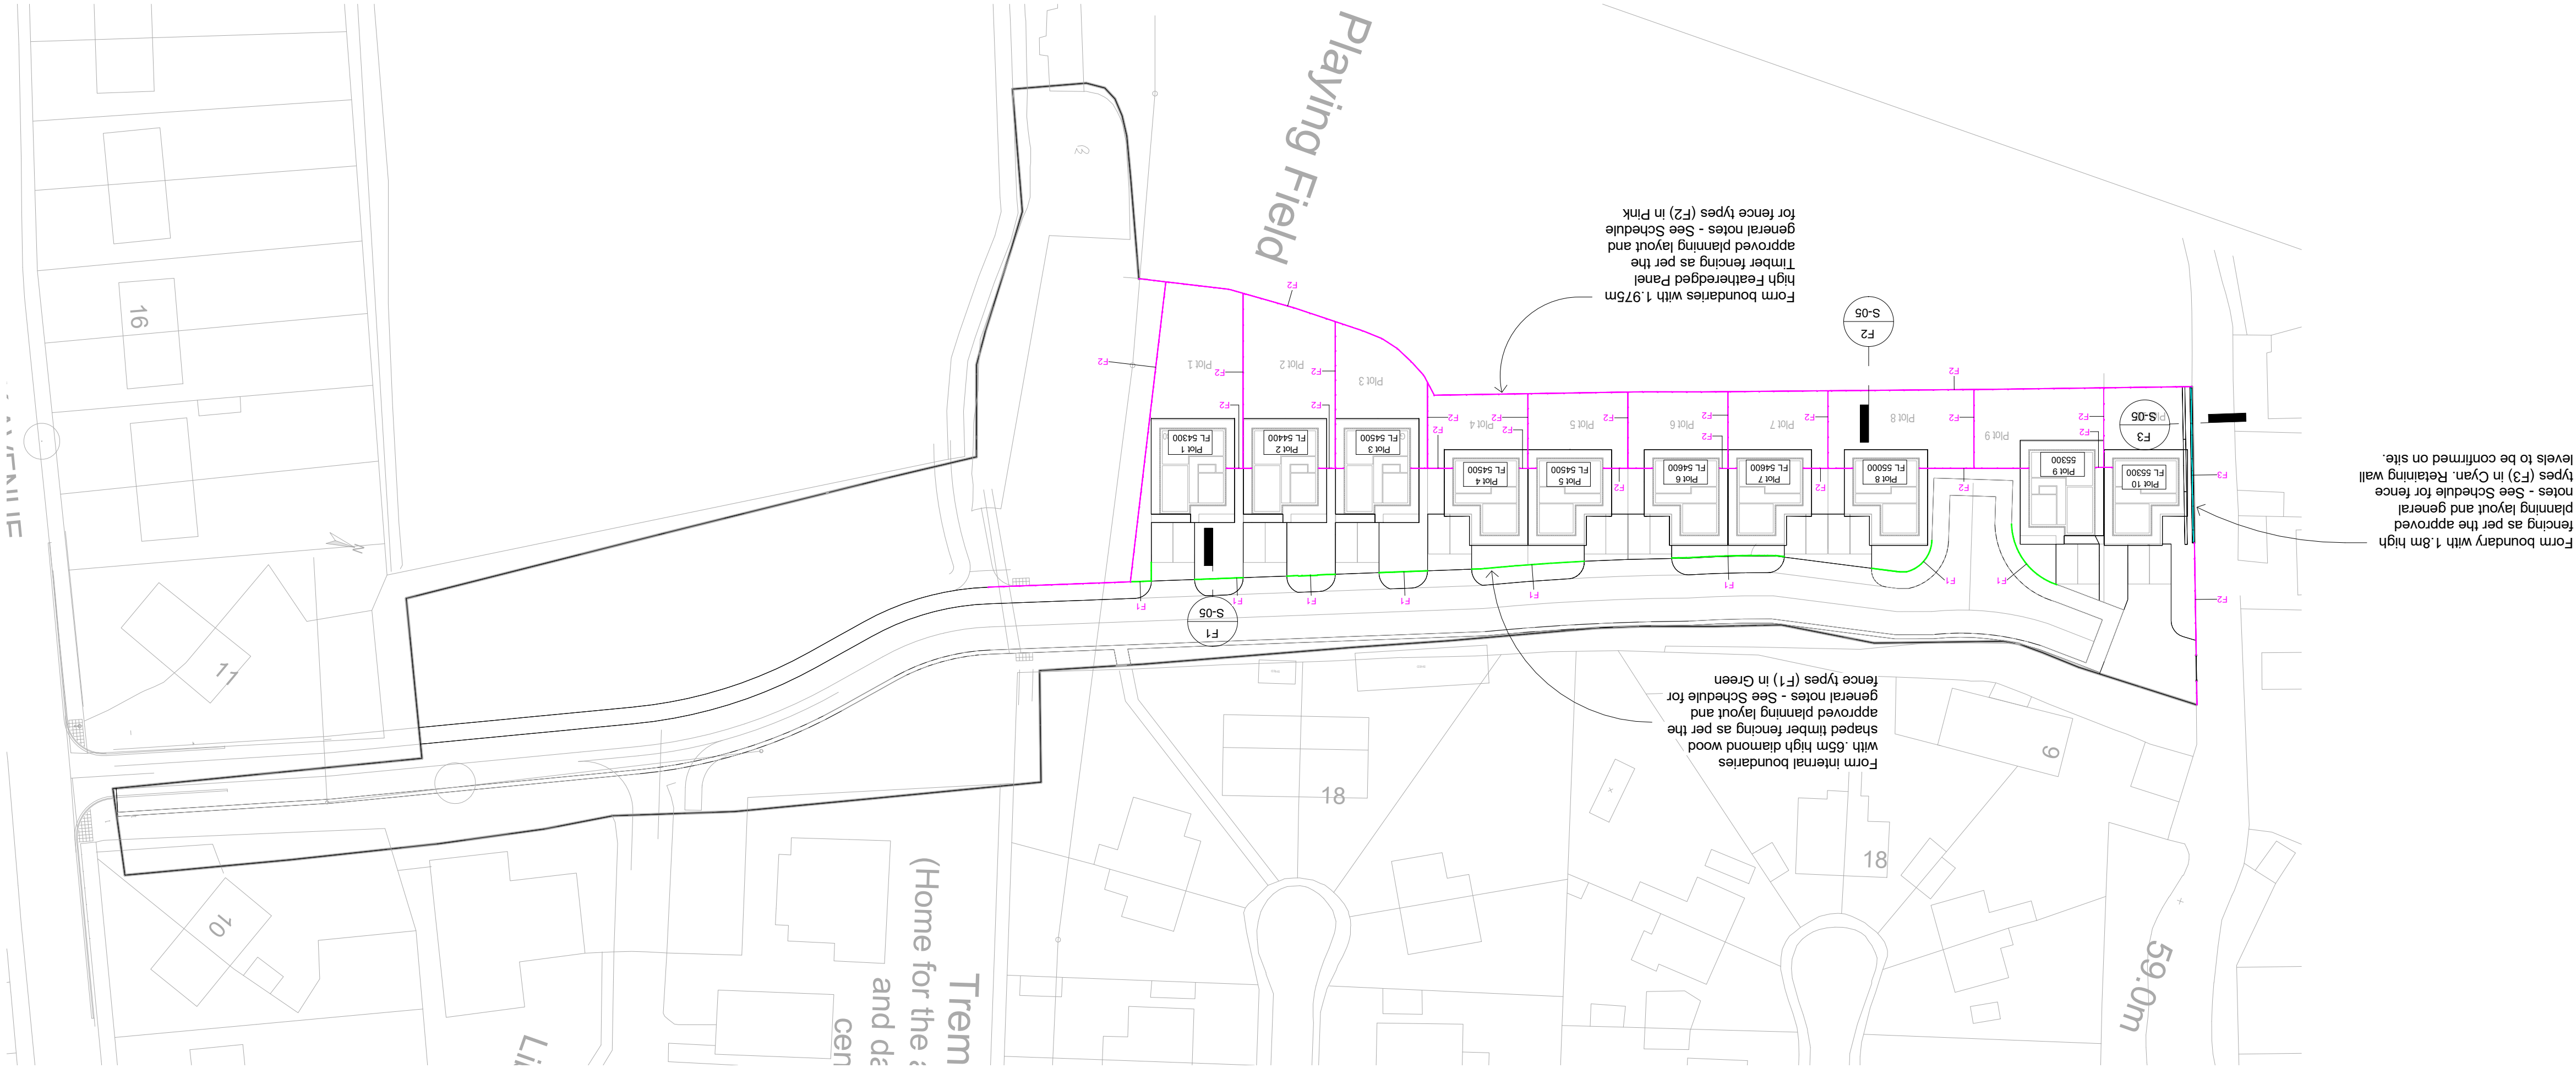


[illegible]

Drawing as per Vale
Consultancy Site Layouts

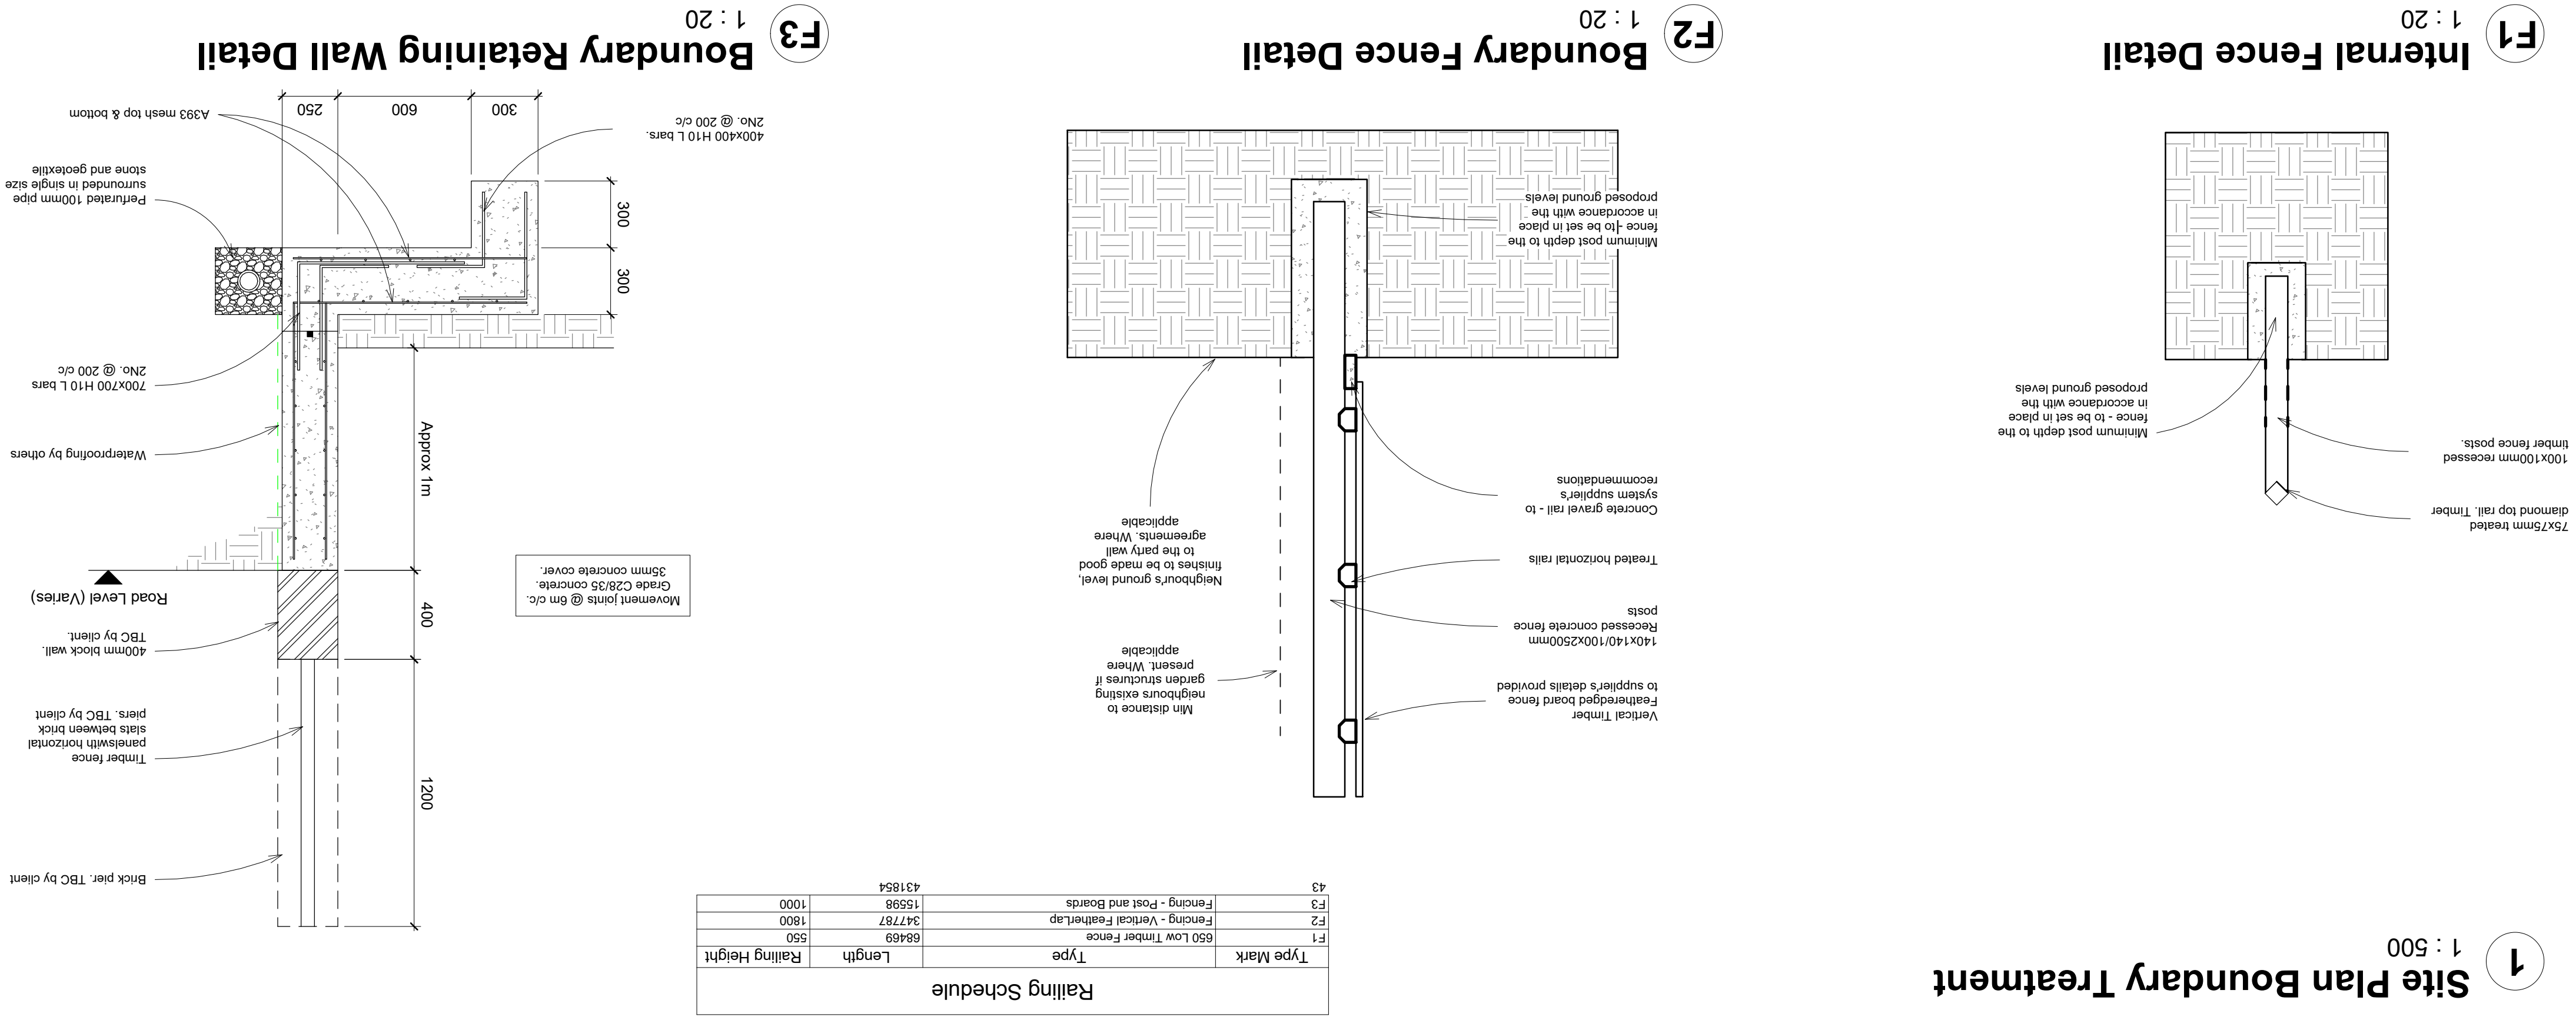

- ALL DIMENSIONS TO BE CHECKED ON SITE. Contractor to check and verify all building and site dimensions. The Contractor is to comply in all respects with the current drawings and specifications. Architects, engineers, subcontractors and specialists are to be read in conjunction with all relevant Design/Engineer drawings and specifications. All dimensions are in millimetres unless noted otherwise. All levels are shown in millimetres unless noted otherwise. Do not check from the drawings. Use figured dimensions only. Do not check from the drawings. 