


ONLY SCALE THIS DRAWING FOR PLANNING PURPOSES.
CHECK ALL DIMENSIONS ON SITE

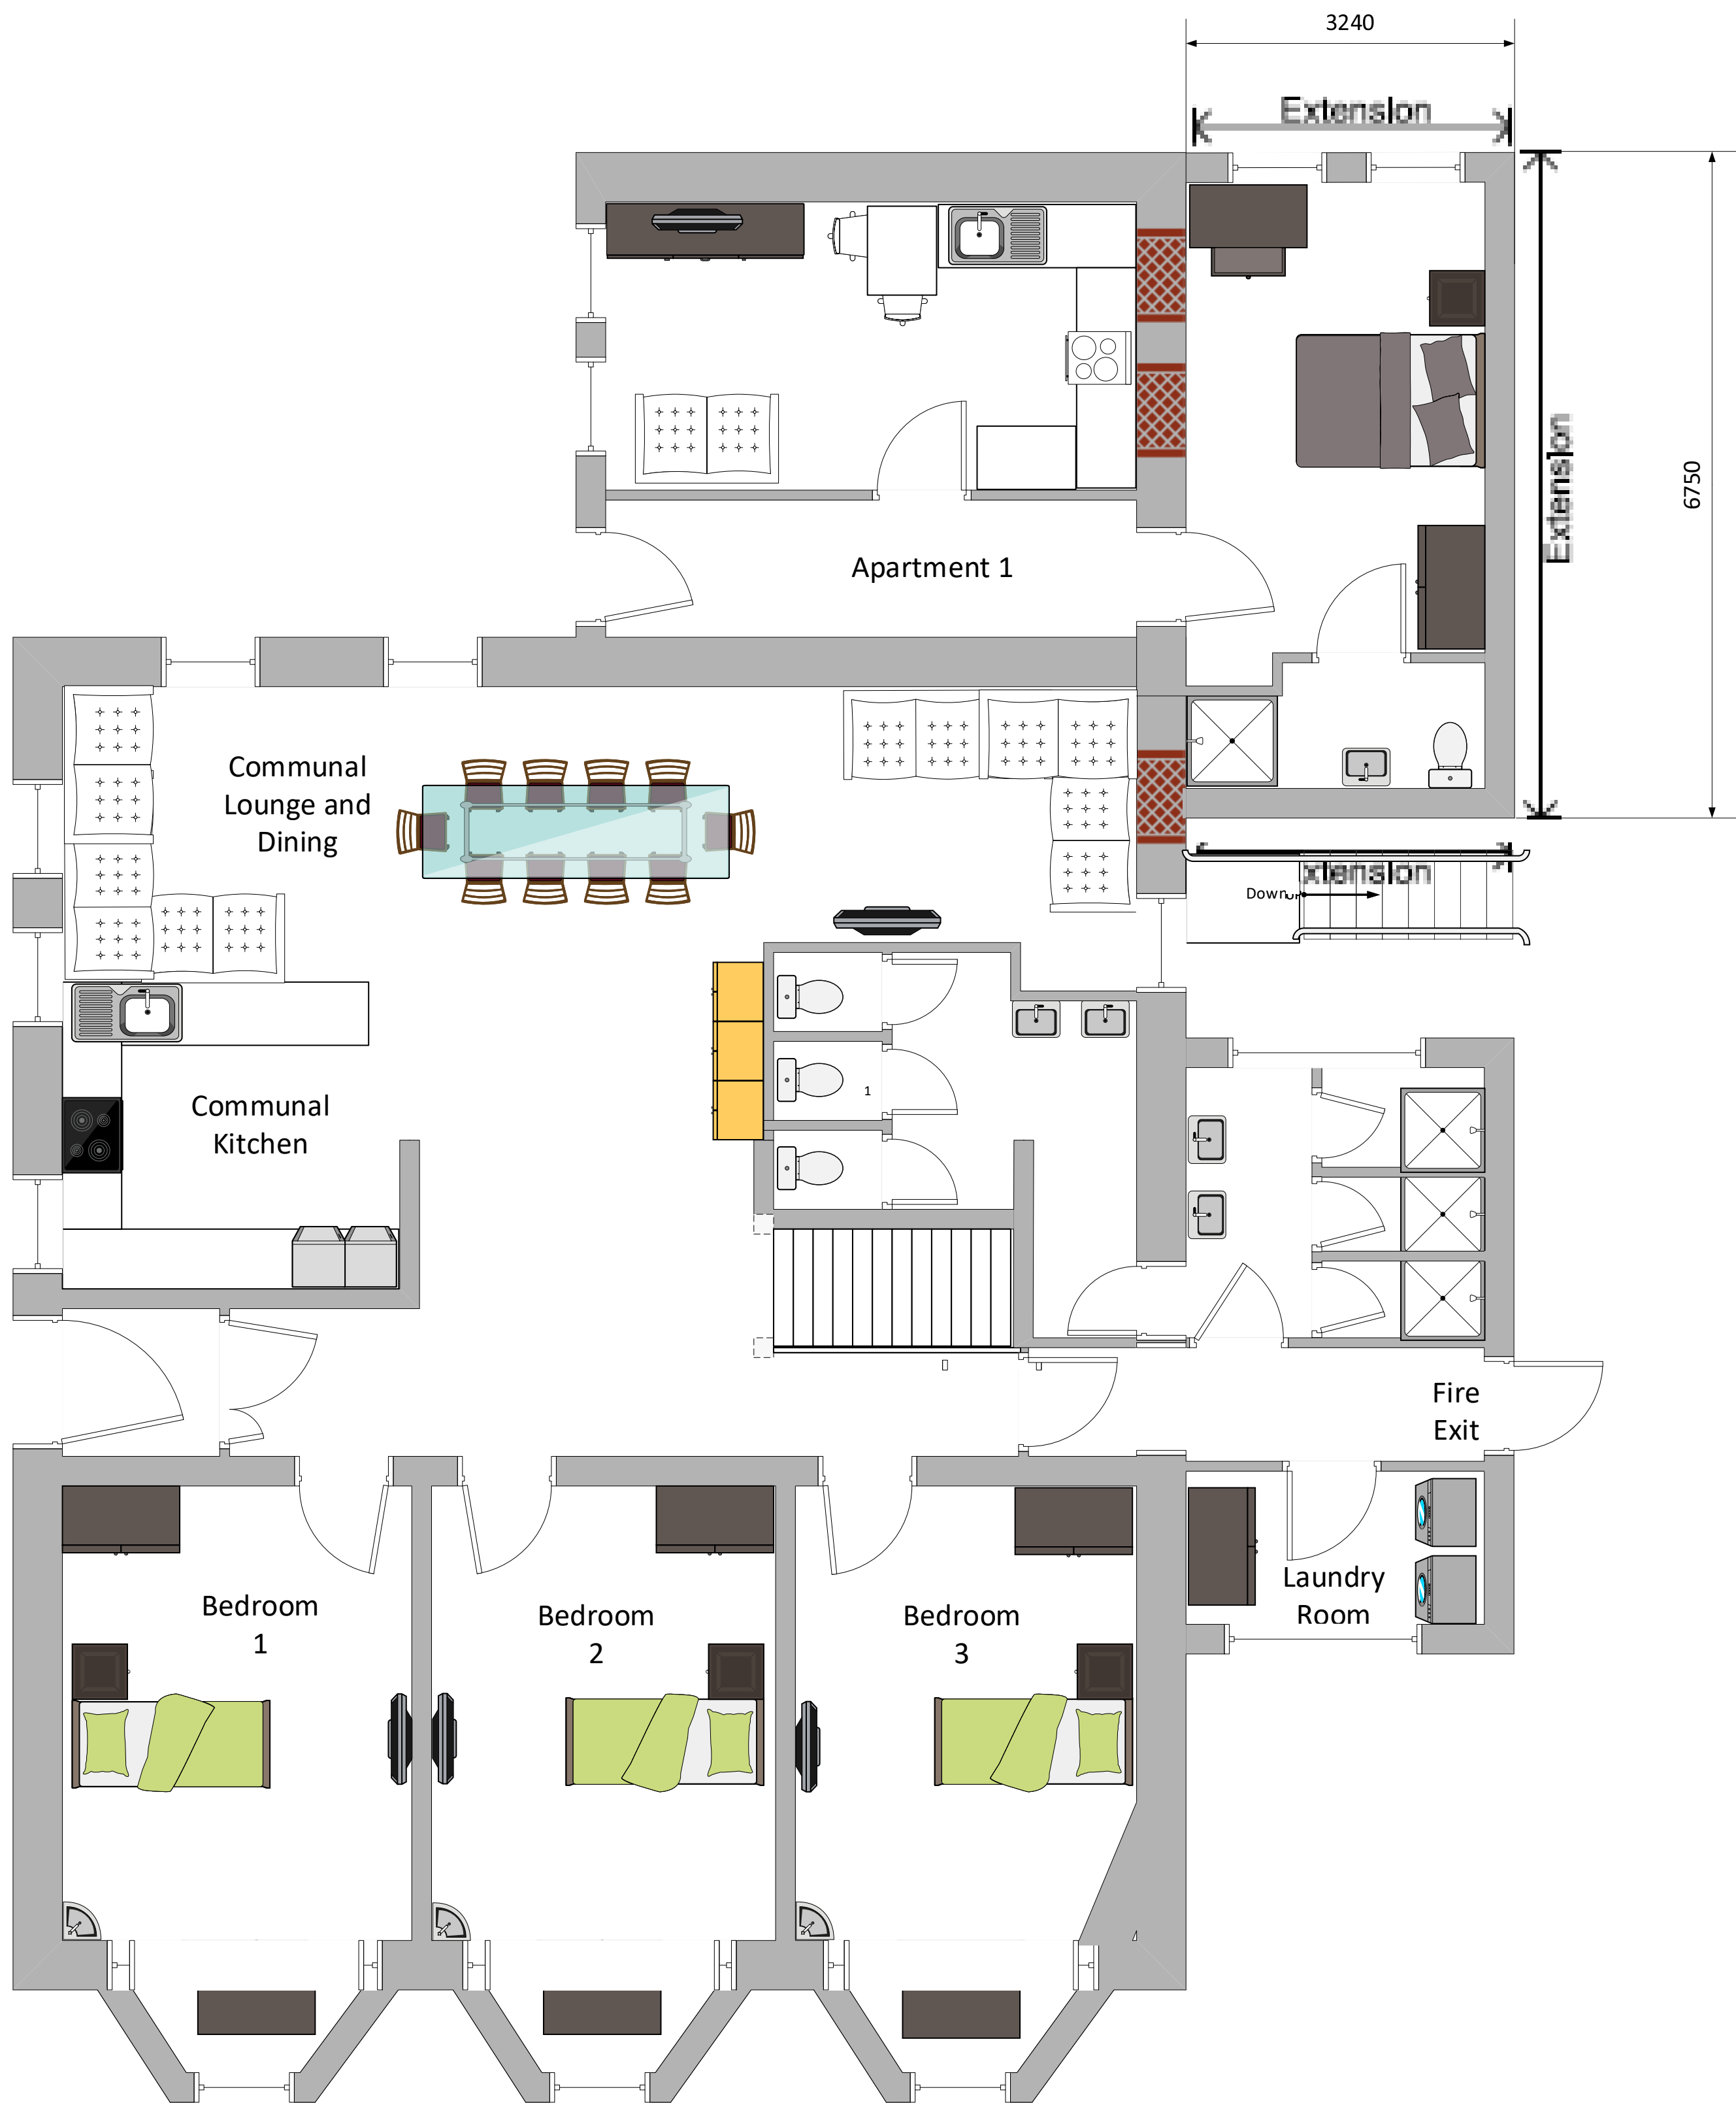

This drawing is to establish design intent.
The contractor is responsible for quantities, dimensions,
verification of site conditions, compliance with contract
documents for information that pertains to the fabrication
process or techniques of construction and for the co-
ordination of work with all trades. The drawings are not to
be scaled and all errors or omissions are to be reported to
the designers

NOTES

Client		R H Properties Ltd			
Project		Compass House, Swansea Proposed Student Accommodation			
Title		Ground Floor As Proposed		Scale	1:50 @ A1 1:100 @ A3
Status	PLANNING	Date	Mar 2021	Drawn	RLM
				Checked	
Job No.	0319	Dwg. No	D007	Rev. No	000

OGL