



Superseded

[illegible]


3D View 10

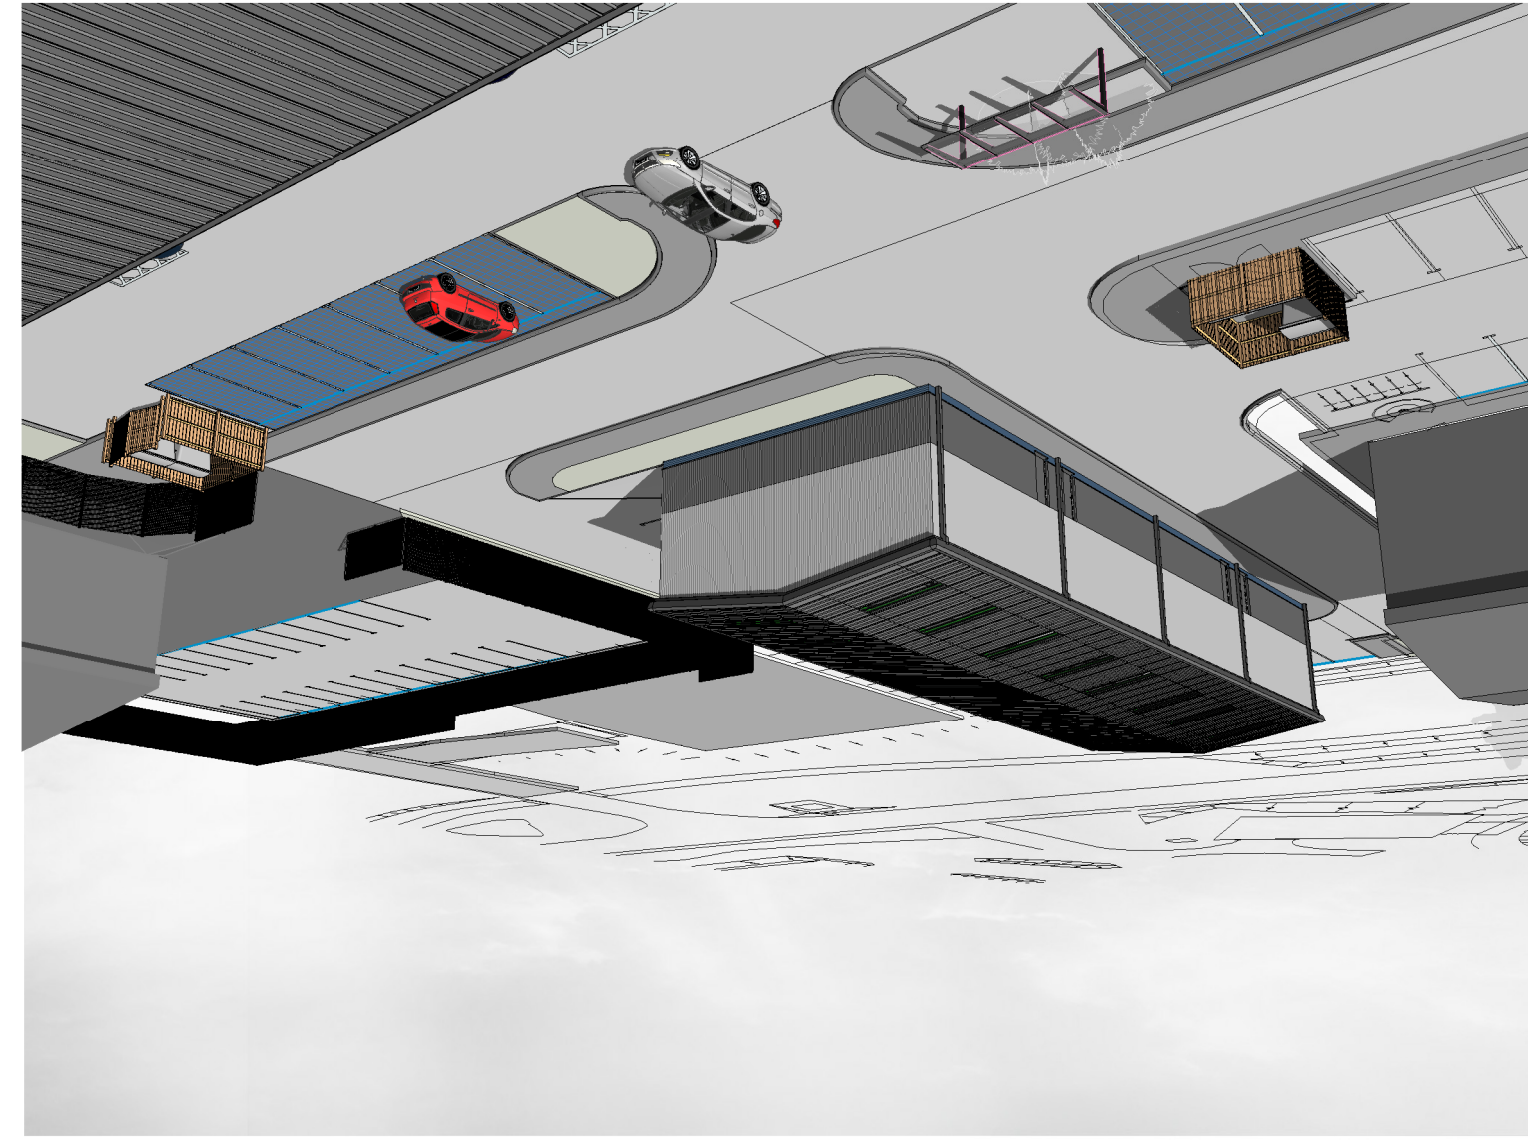

3D View 9

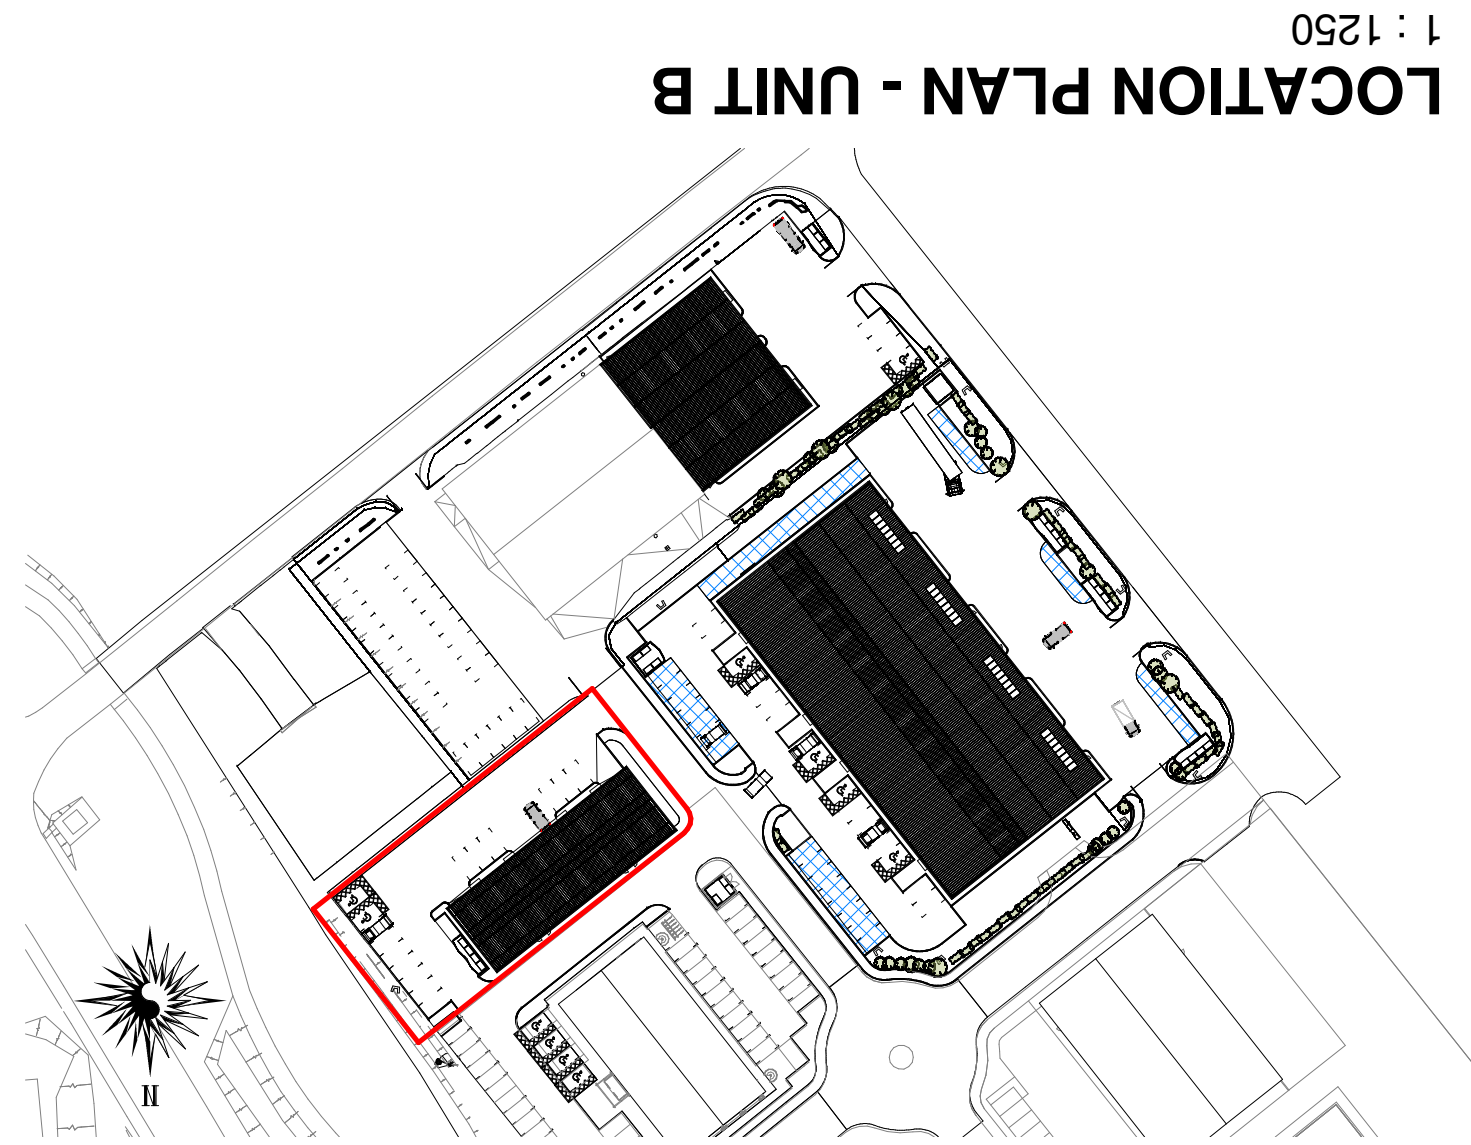

LOCATION PLAN - UNIT B

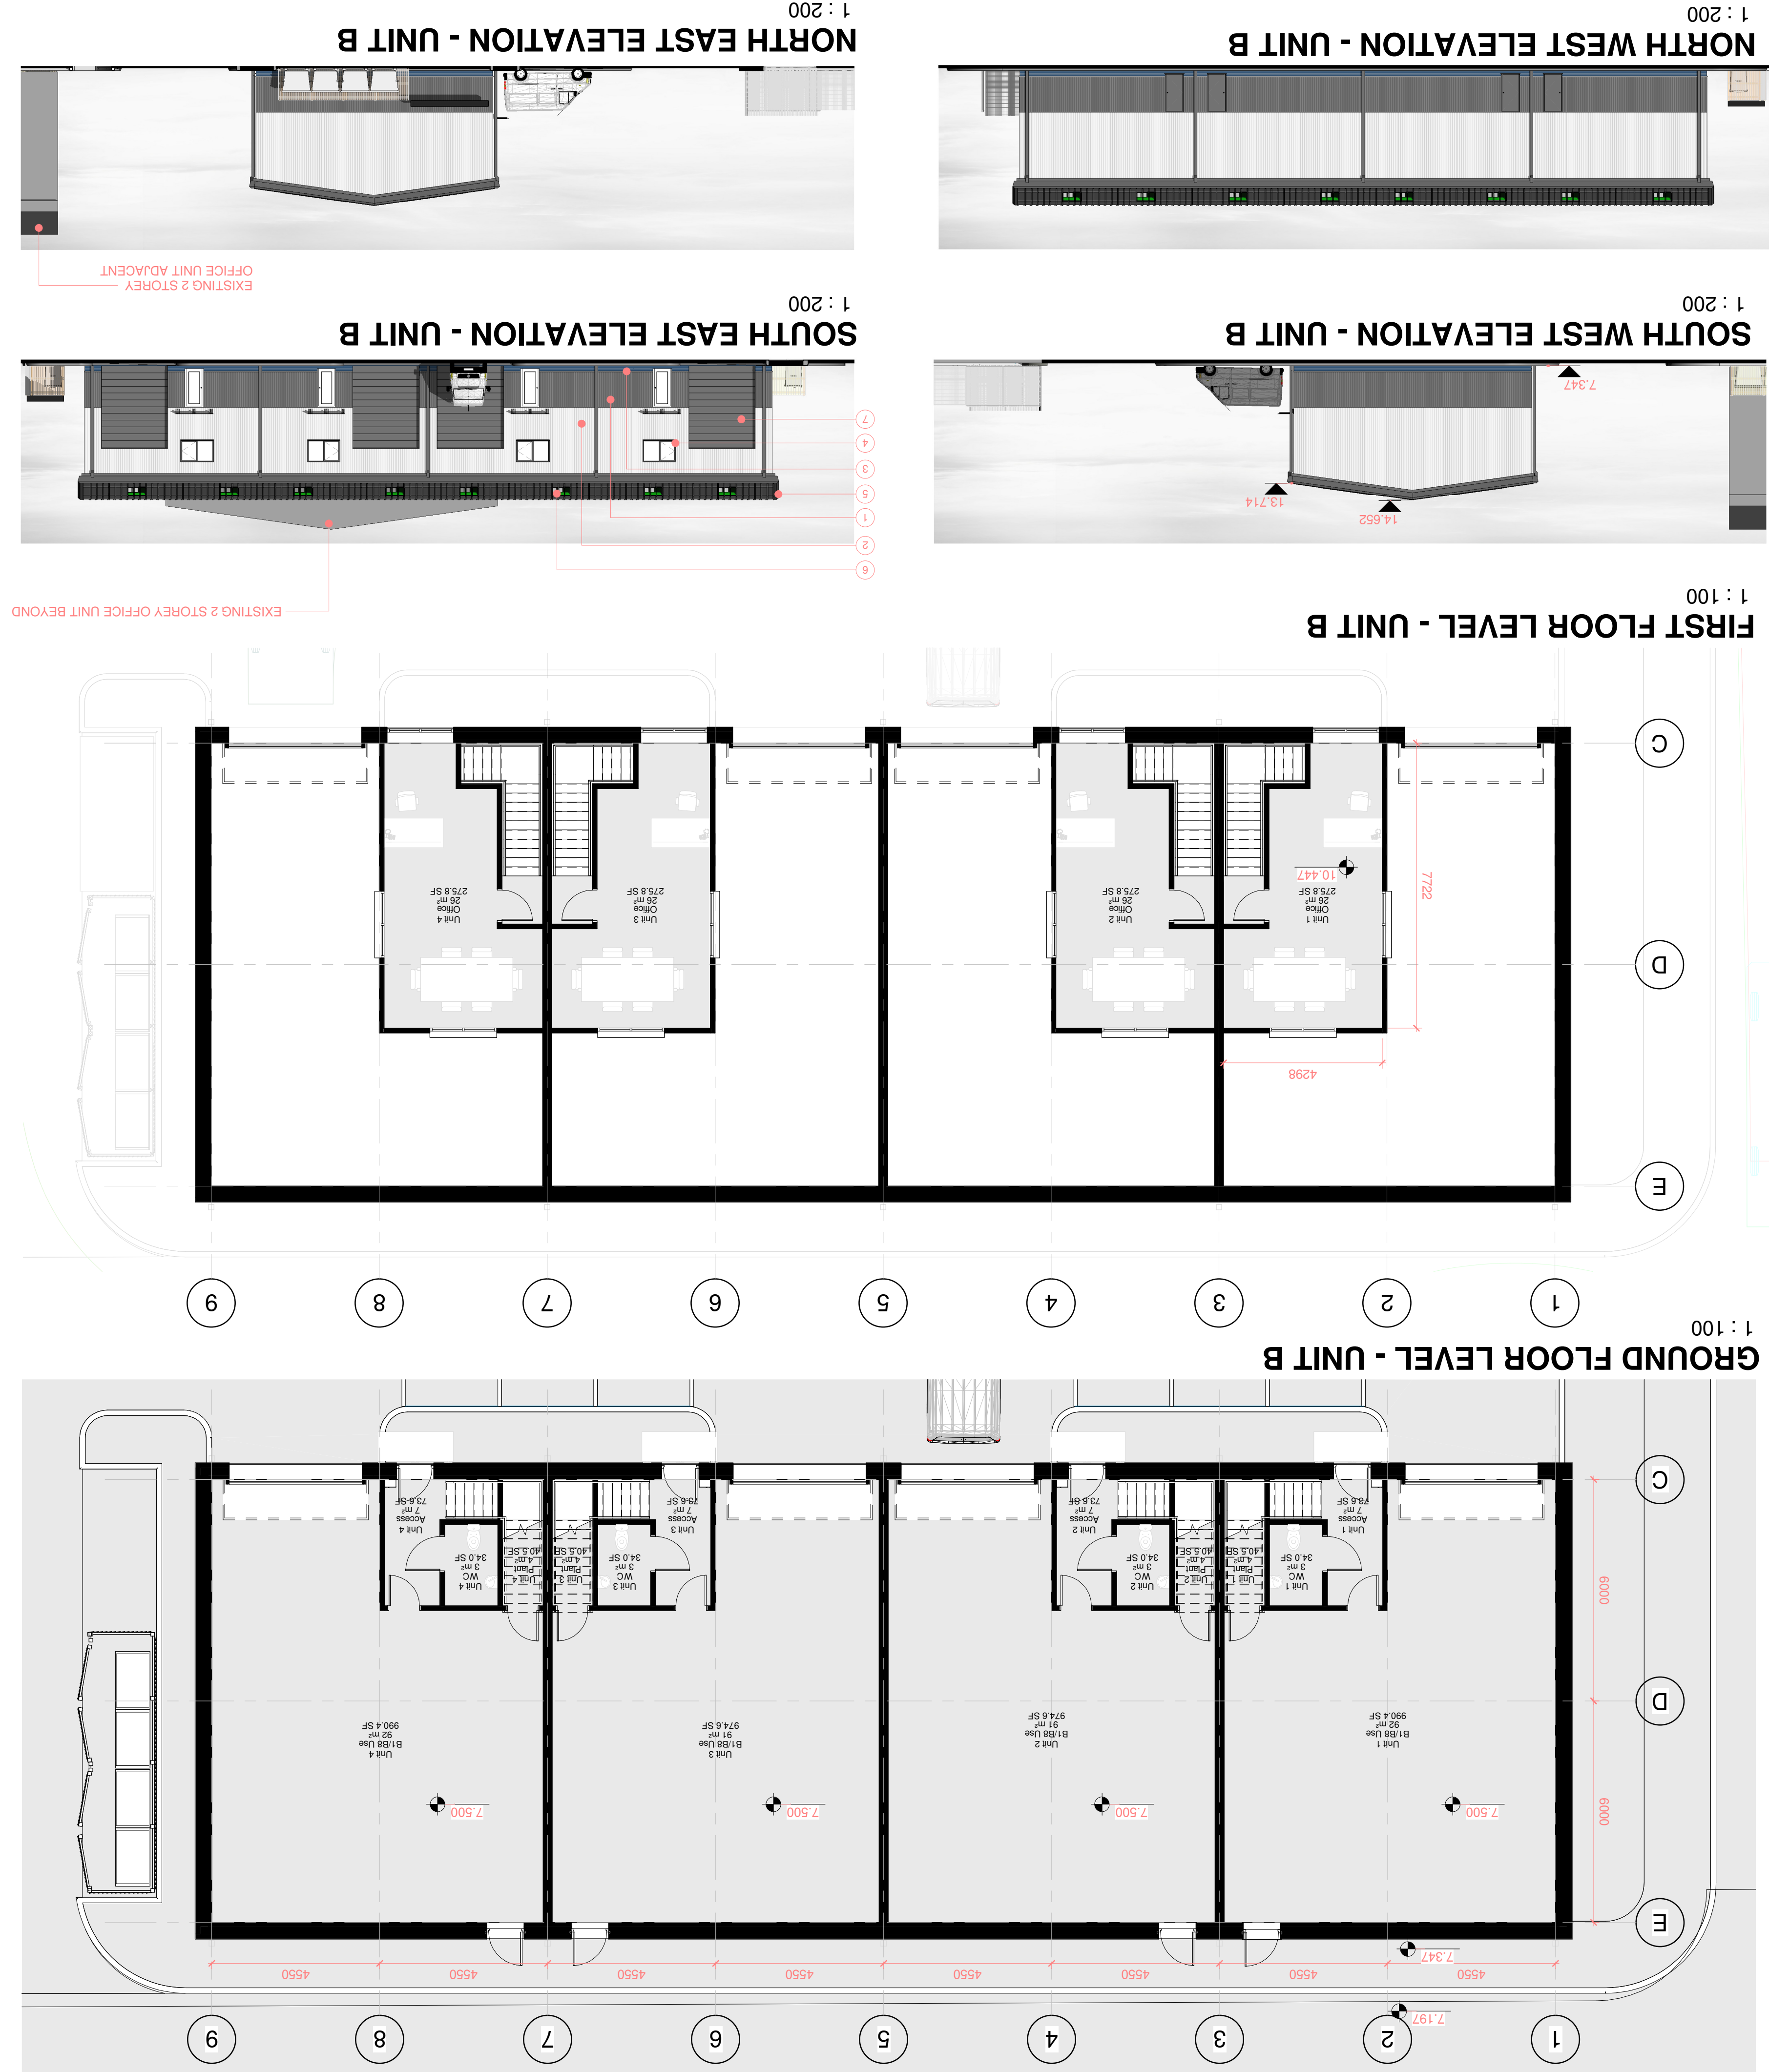

NORTH WEST ELEVATION - UNIT B

SOUTH WEST ELEVATION - UNIT B

FIRST FLOOR LEVEL - UNIT B

GROUND FLOOR LEVEL - UNIT B

NORTH EAST ELEVATION - UNIT B

SOUTH EAST ELEVATION - UNIT B