


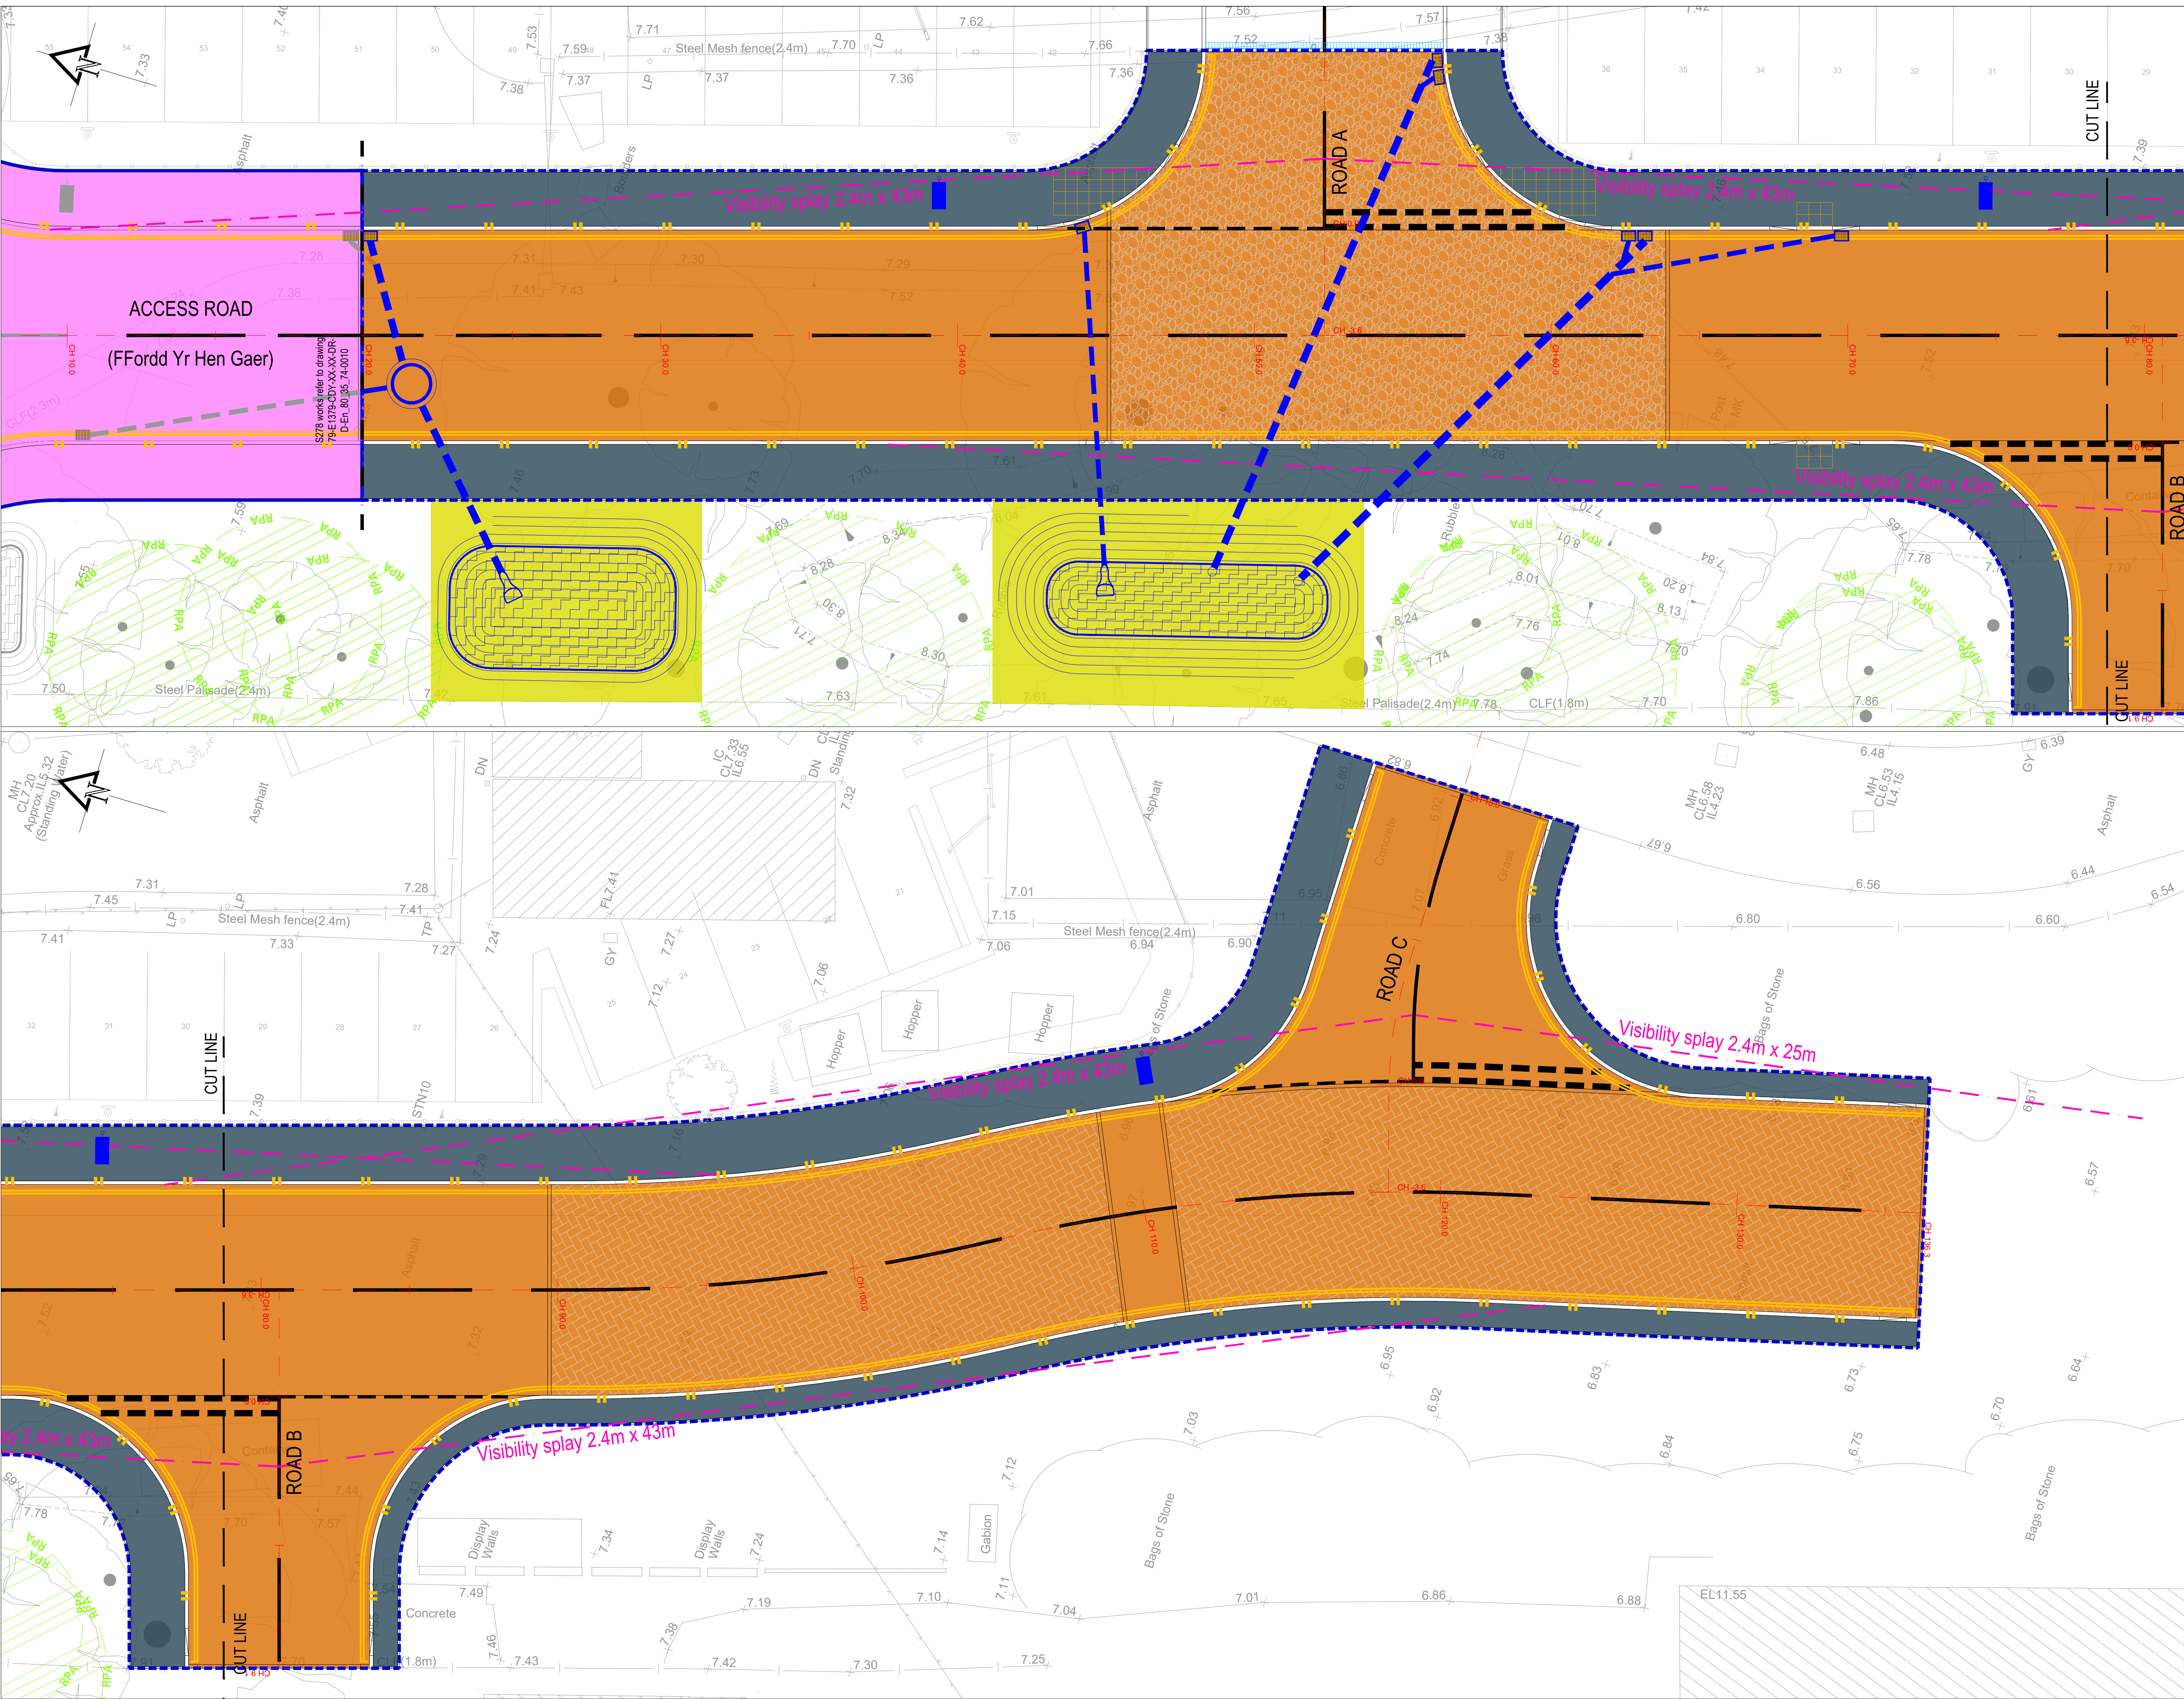

REV	DATE	DESCRIPTION	DRW	CHK
P01	29.03.21	FIRST ISSUE	AG	CM
P02	14.07.21	REVISED FOLLOWING HPT COMMENTS	CM	AG

KEY

- Highway boundary
- Adoption boundary (1445m²)
- Existing highway land
- Proposed traditional carriageway with impermeable sub base to be adopted (533m²)
- Proposed traditional carriageway with permeable sub base to be adopted (196m²)
- Proposed permeable block paving carriageway to be adopted (313m²)
- Proposed Footway to be adopted (403m²)
- SAB adoption (148m²)
- Visibility splay
- Proposed highway drainage
- Proposed lighting column
- Waiting and loading restrictions
- pending Traffic Regulation Order

GENERAL NOTES

DRAWINGS AND SPECIFICATIONS: This drawing is to be read in conjunction with all relevant Architects, Engineers and Specialists drawings together with the specification.

SITE LAYOUT: The background layout shown in this drawing is based on KKL's drawing 190487-W202 Revision C. Please note that this might not be the latest drawing. Reference must be made to the Architect's drawings for current information.

SURVEY: The survey background shown in this drawing is based on Berry Geomatics' drawing 661/19.

THIS DRAWING SHOULD BE PRINTED IN COLOUR.

CDM - SIGNIFICANT HAZARDS

THE FOLLOWING HEALTH AND SAFETY HAZARDS ARE IDENTIFIED BY THE DESIGNER AS ABNORMAL IN PURSUANCE OF THE CURRENT CONSTRUCTION DESIGN AND MANAGEMENT REGULATIONS.

RISKS DURING CONSTRUCTION:

- No abnormal risks have been identified relating to this design element.

OPERATION / MAINTENANCE RISKS:

- No abnormal risks have been identified relating to this design element.

RISKS DURING DEMOLITION/DECOMMISSIONING/DISMANTLING/ALTERATIONS:

- No abnormal risks have been identified relating to this design element.

IT IS ASSUMED THAT ALL WORKS WILL BE CARRIED OUT BY COMPETENT & ADEQUATELY RESOURCED CONTRACTOR(S) TO SAFE SYSTEMS OF WORK.

THIS DRAWING IS THE COPYRIGHT OF CRADDYS LTD AND MUST NOT BE COPIED, REPRODUCED OR SUBMITTED TO OTHER PARTIES WITHOUT THEIR PERMISSION.

Client
ALDI - Aldi Stores Ltd.

Project Title
ALDI STORE

Project Address
**NEATH ABBEY ROAD
NEATH**

Drawing Title
**SECTION 38 AGREEMENT
AGREEMENT PLAN**

Job No.	Originator	Zone	Level	Type	Role
79-E1379-CDY-	XX-	XX-	DR-	D-	

System Classification	Drawing No.	Suitability	Revision
En_80_35_74	0105	S2	P02

Drawn	Checked	Date	Scale	Size
AG	CM	29.03.21	1:100	A1

Approved: **RAG** **7899**

IF YOU HAVE A QUERY CALL US
SCALING FROM THIS DRAWING OR OBTAINING DIMENSIONS
ELECTRONICALLY MAY NOT PROVIDE ACCURATE INFORMATION &
SHOULD BE AVOIDED. WORK ONLY FROM INSURED DIMENSIONS.

CRADDYS
Consulting Civil and Structural Engineers
www.craddys.co.uk