


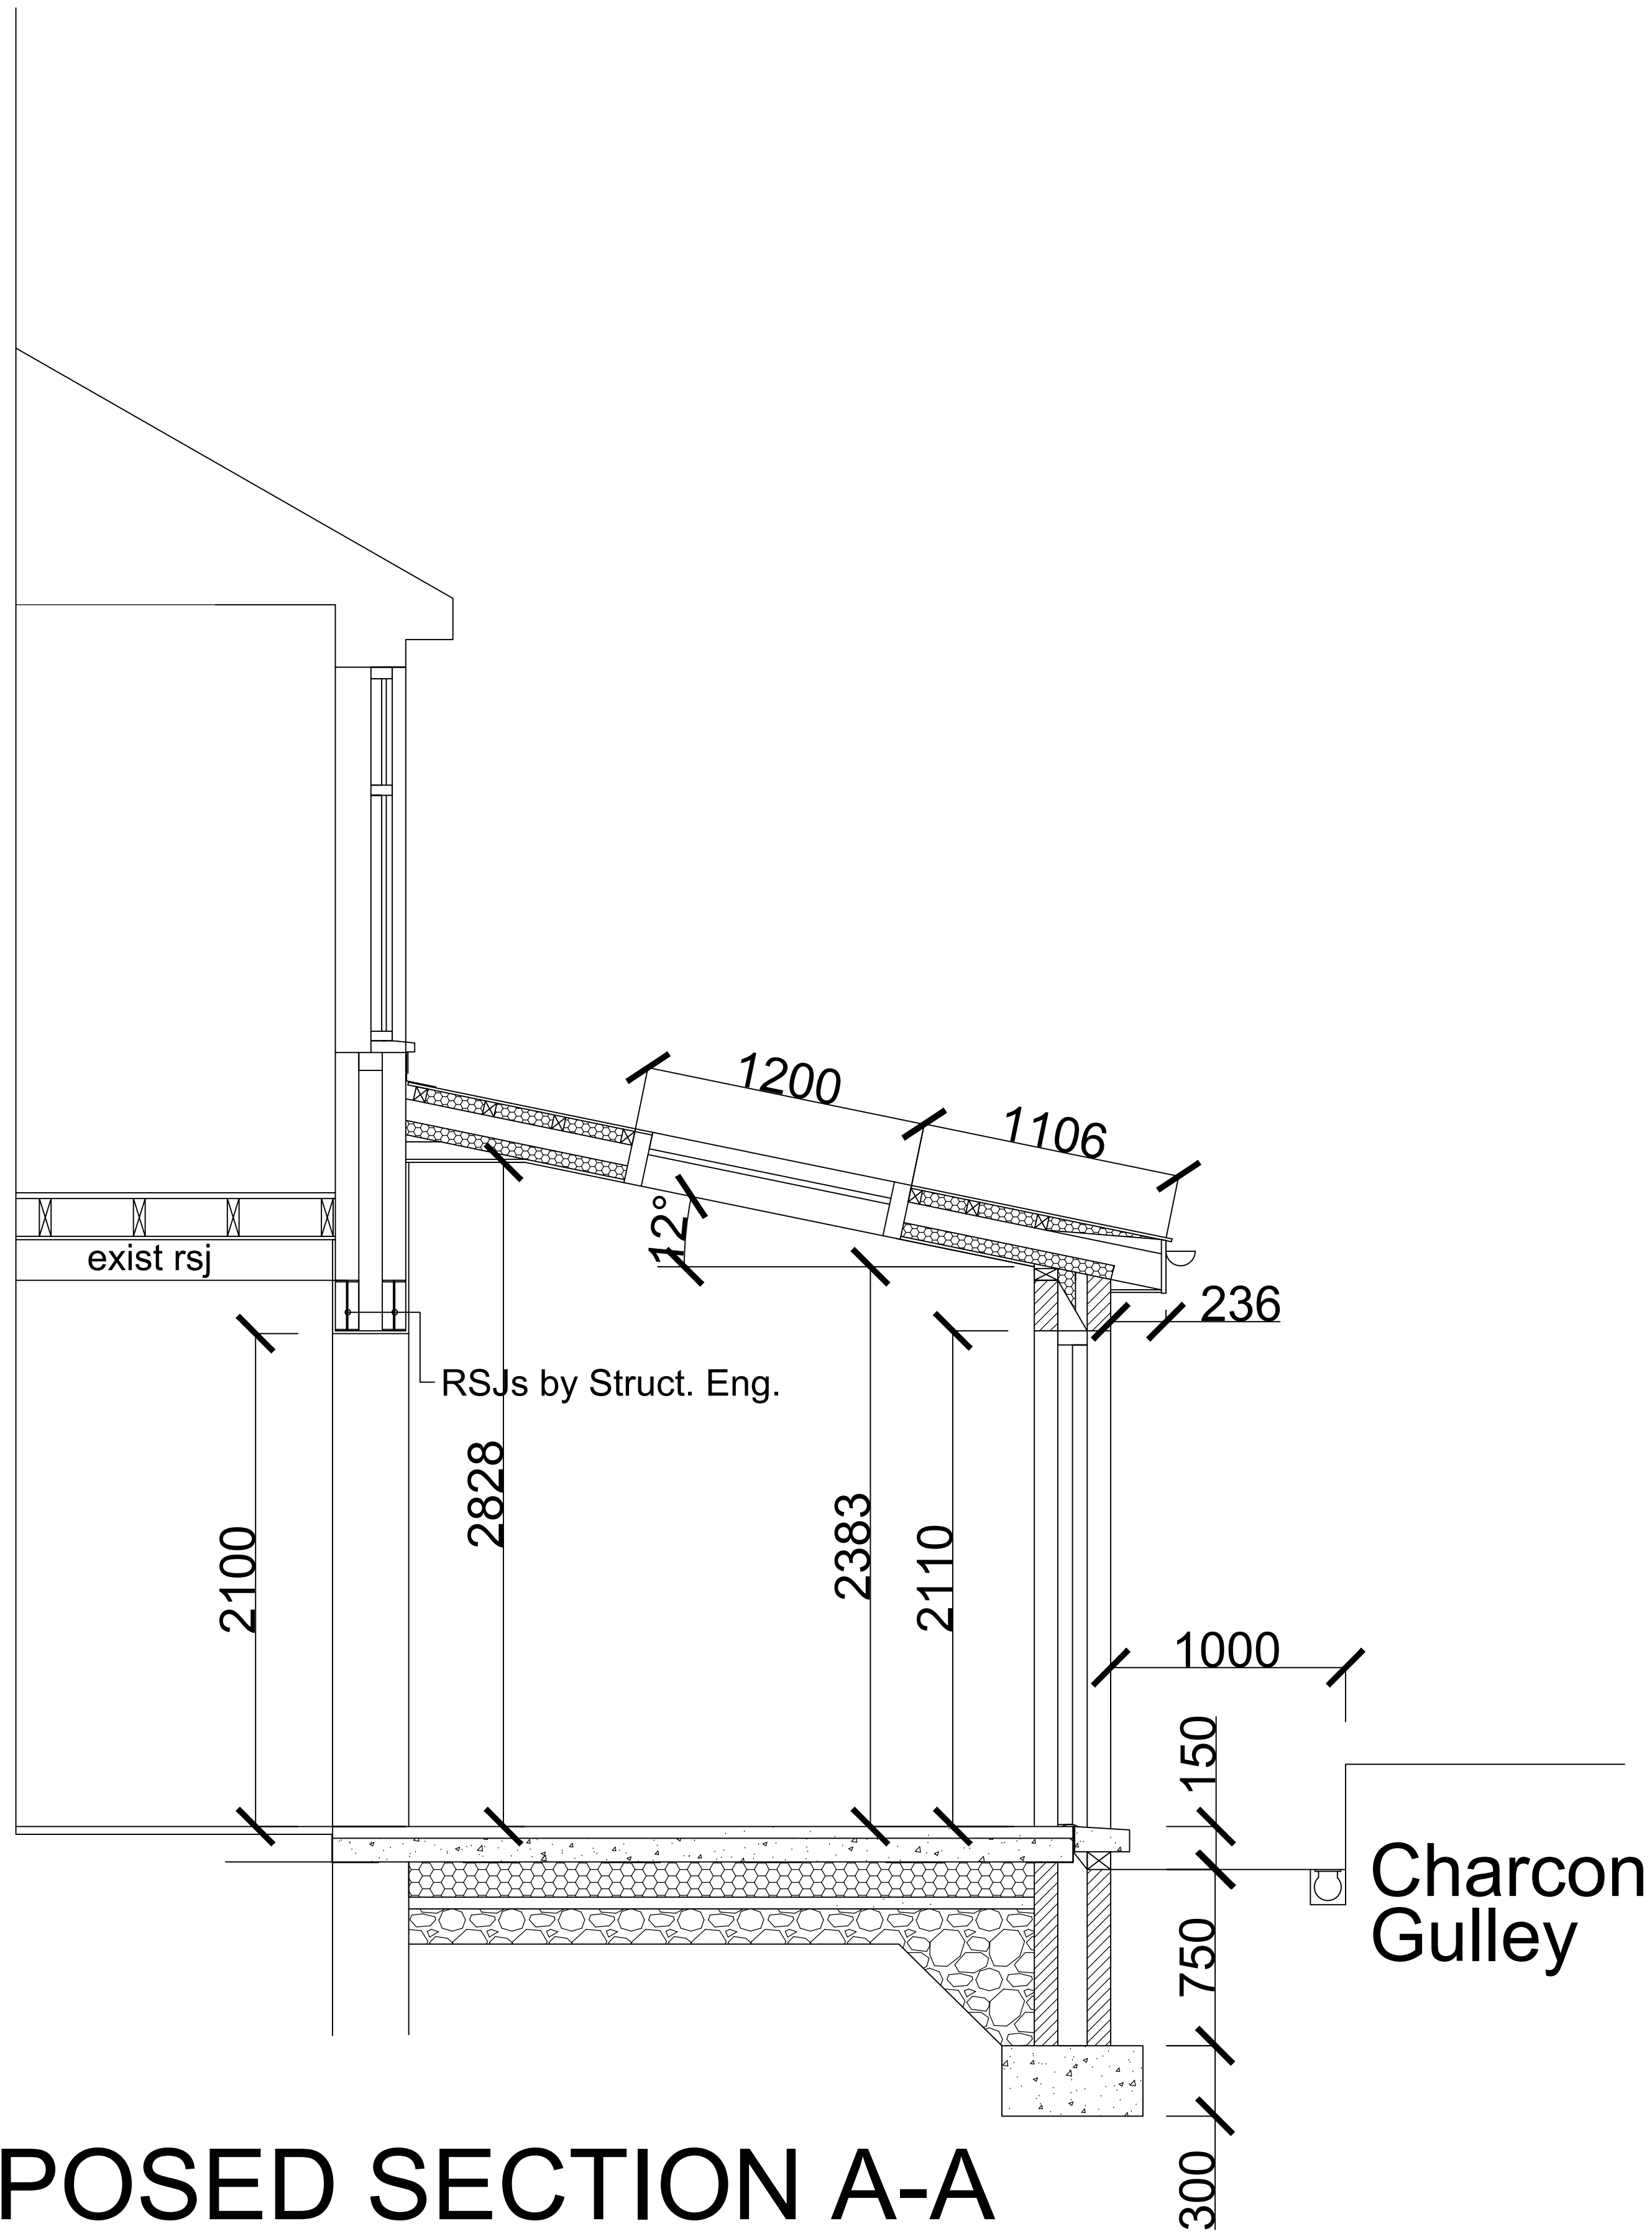

PROPOSED SECTION A-A

General Notes

No.	Revision/Issue	Date

Firm Name and Address

Project Name and Address

SECTION A-A
AT
41 BRACKEN RD
MARGAM

Project
bmf

Date
06.10.2021

Scale
1:20

Sheet

B-01