


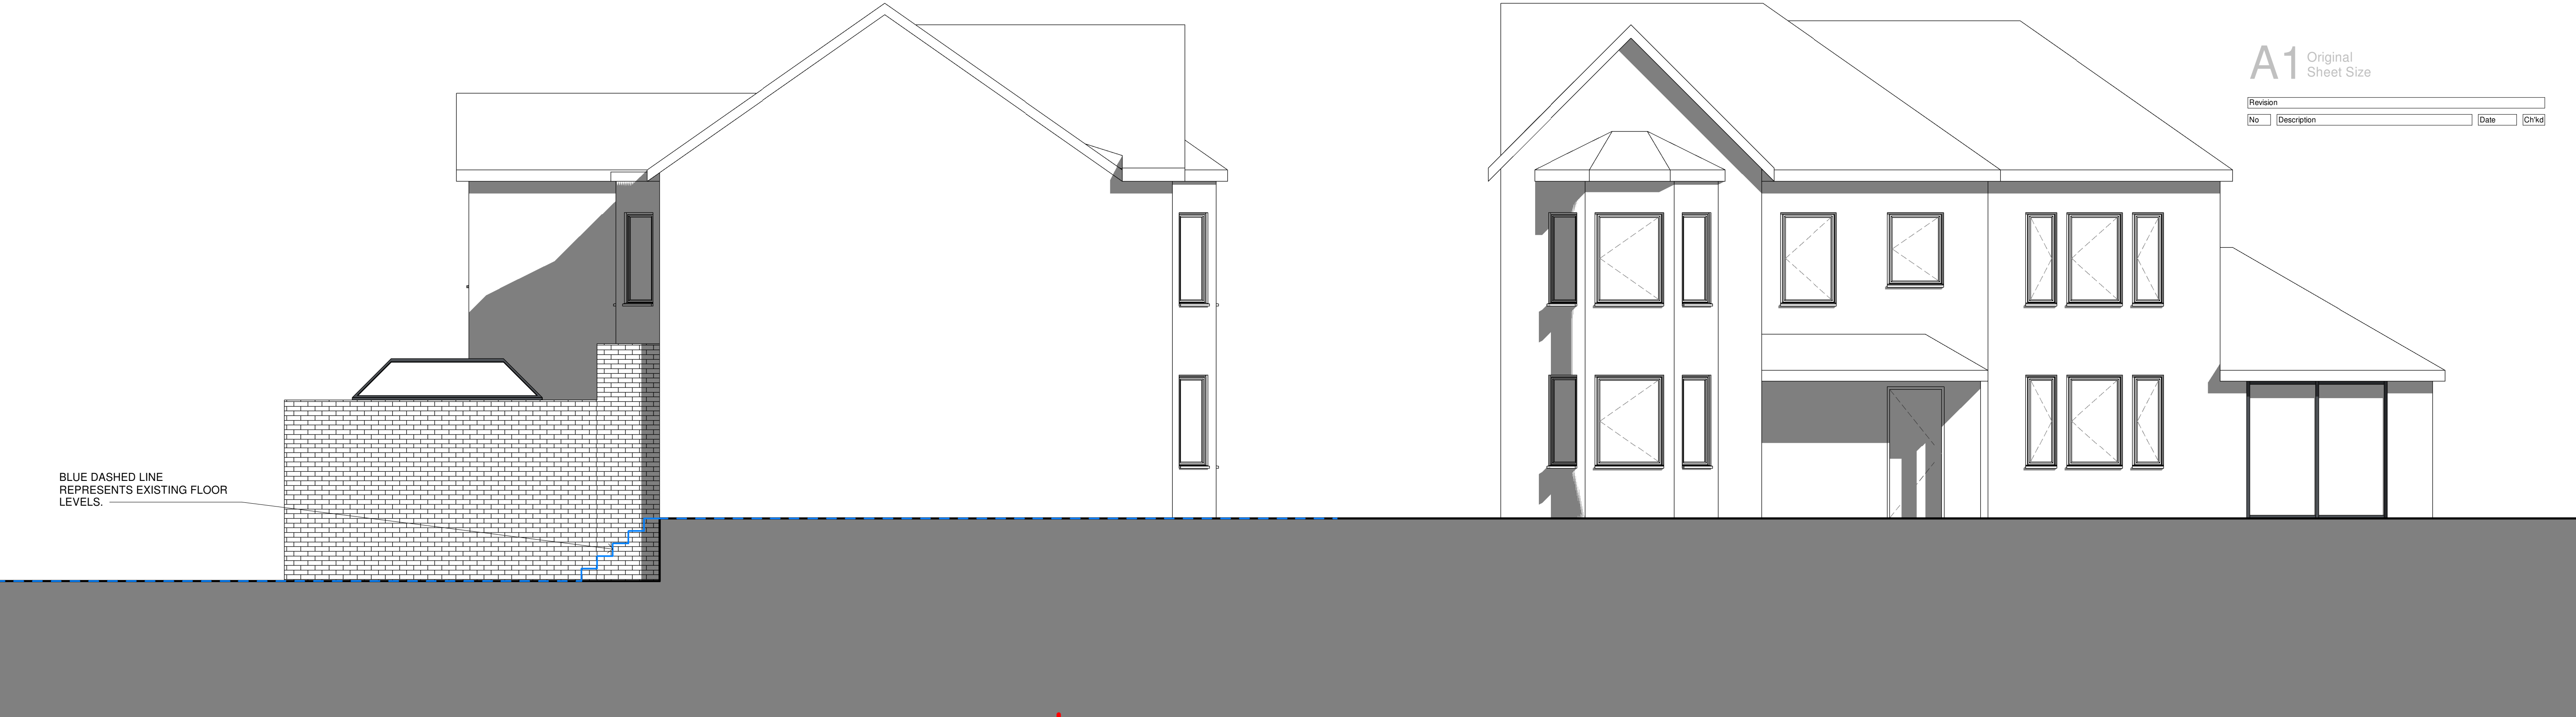


East
1 : 50

North
1 : 50



South
1 : 50

- PROPOSED RED BRICK
- PROPOSED GLAZED LANTERN
- GREY BI FOLDING DOORS
- EXTENSION TO BE SET IN MINIMUM 300MM FROM EXISTING BOUNDARY. NO PART OF STRUCTURE OR FOUNDATIONS TO BE WITHIN 150MM OF BOUNDARY

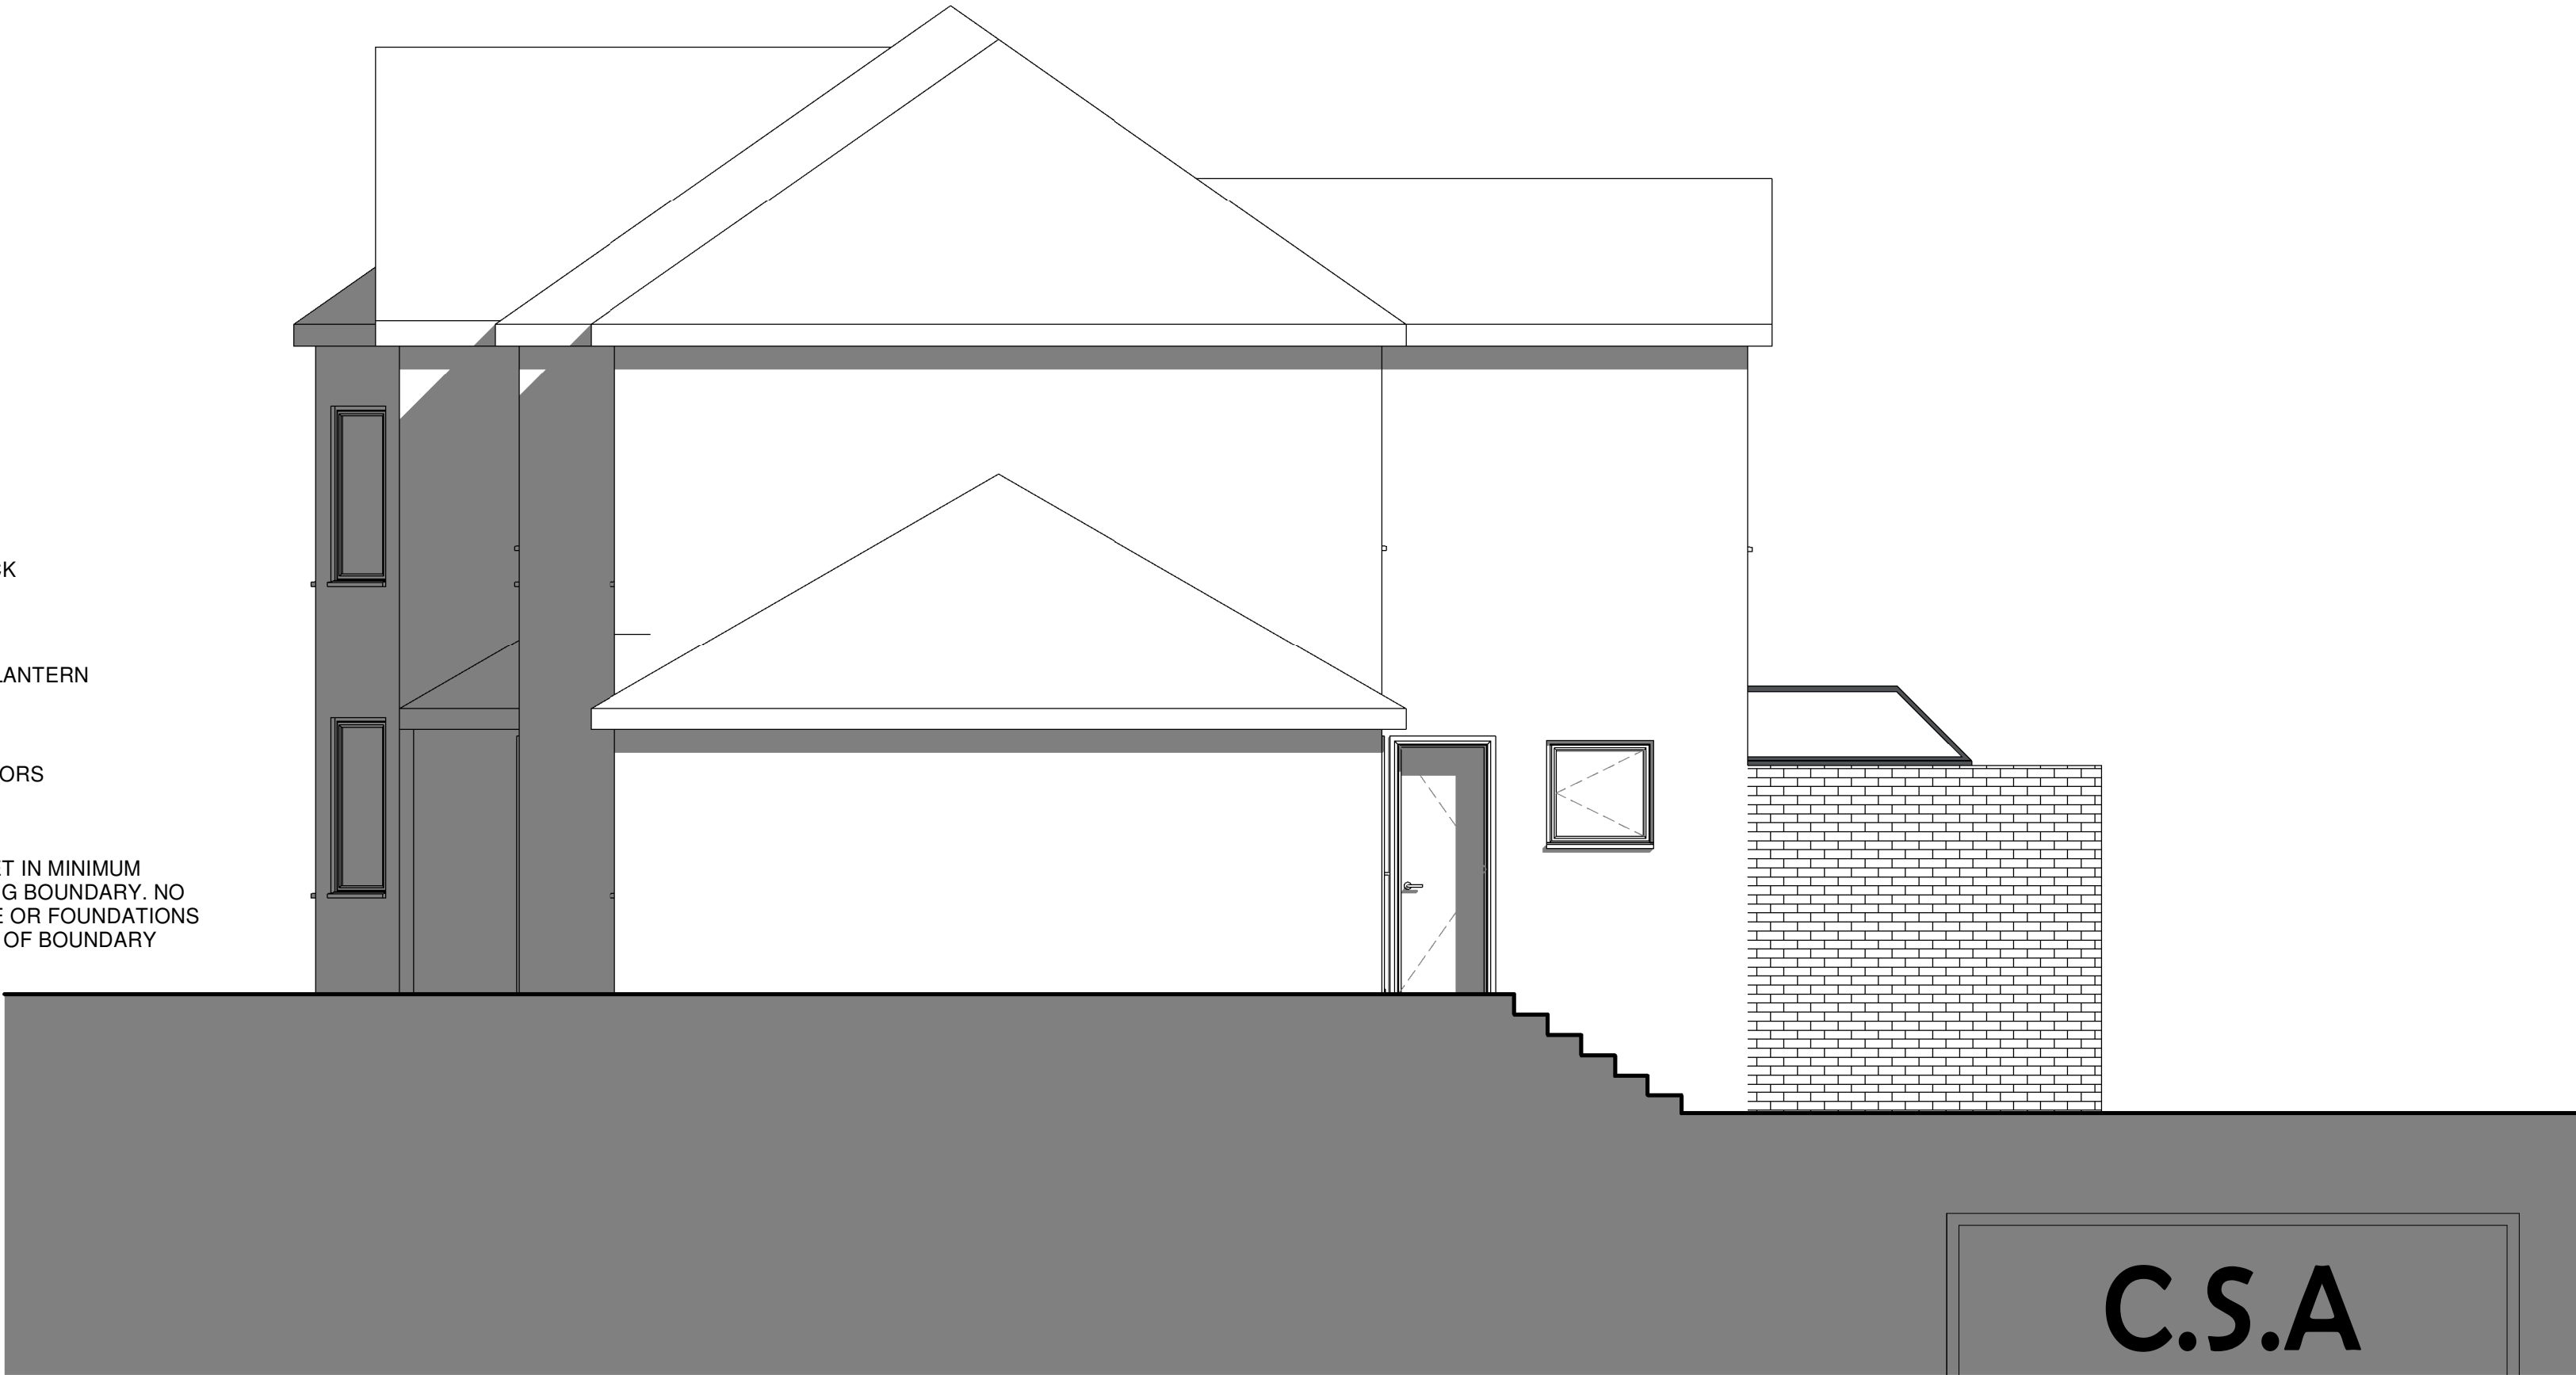

West
1 : 50

C.S.A

CLEAR - SPACE - ARCHITECTURE

Project
REAR EXTENSION
61 DINAS BAGLAN ROAD

Draw Title
PROPOSED ELEVATIONS

Date
10/03/21

Scale
1 : 50

Job No
214799

Draw No
A106

Revision

Drawn By:
Author

Checked By:
Checker