



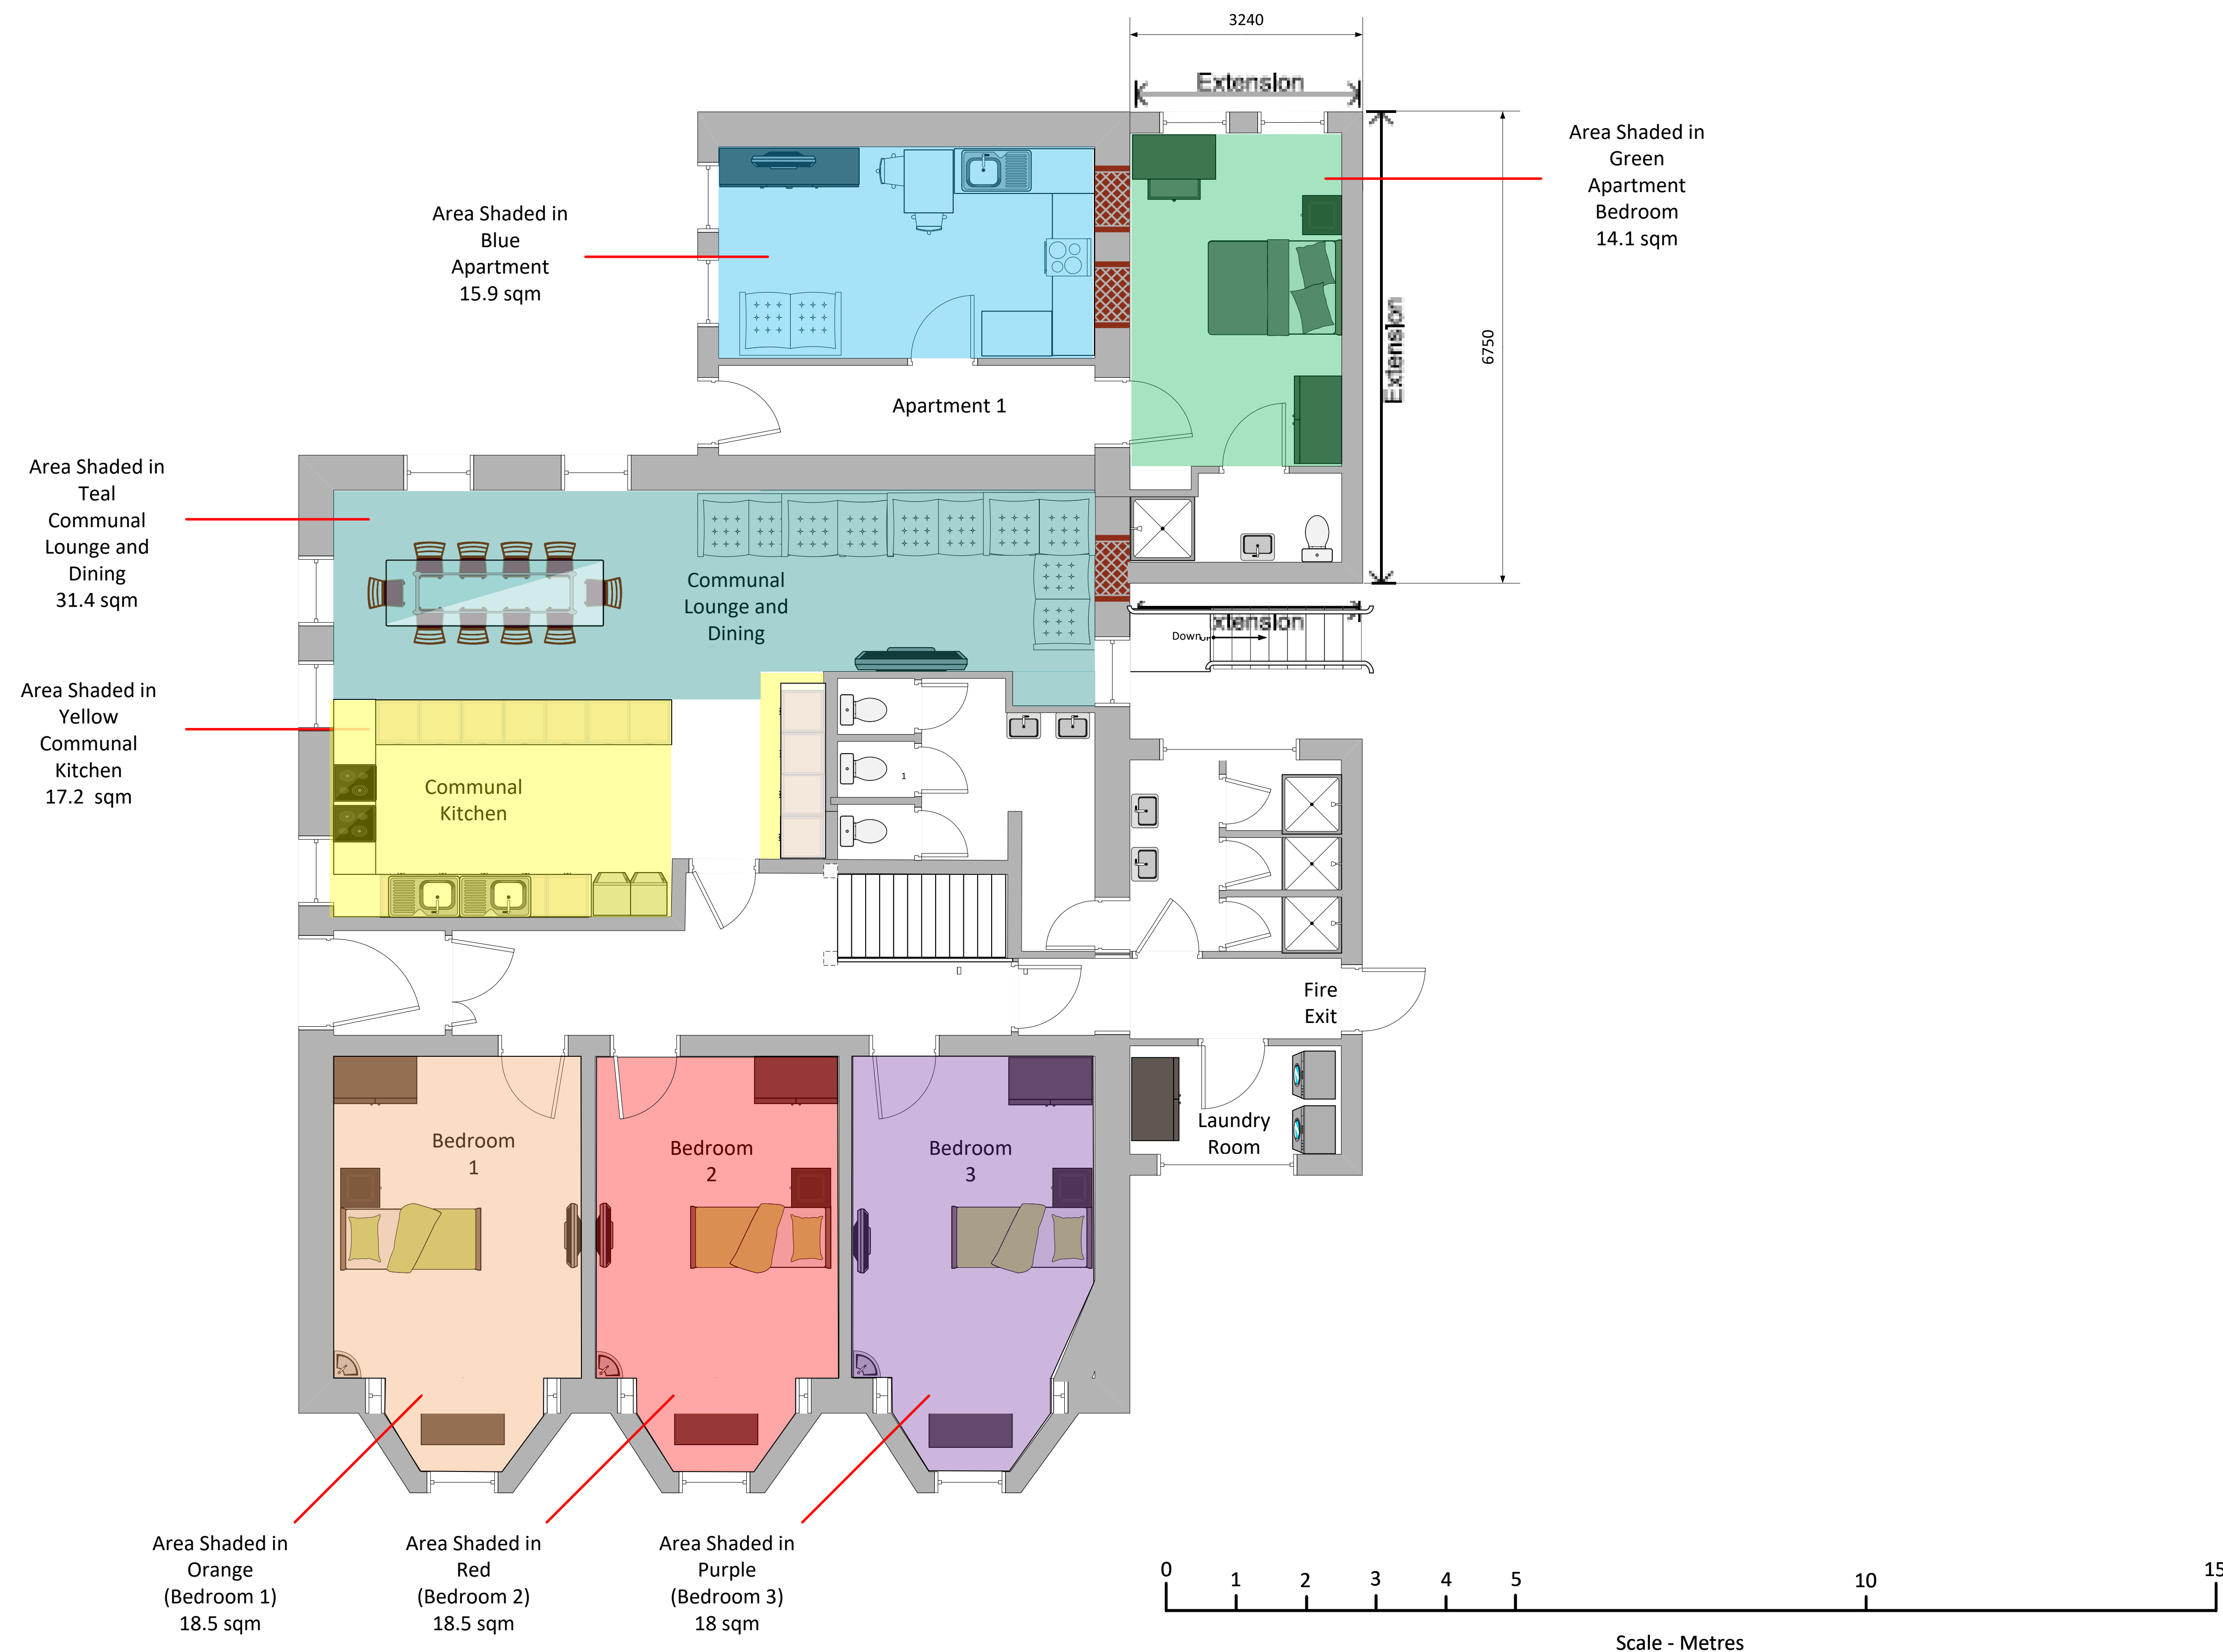

ONLY SCALE THIS DRAWING FOR PLANNING PURPOSES.
CHECK ALL DIMENSIONS ON SITE

This drawing is to establish design intent. The contractor is responsible for quantities, dimensions, verification of site conditions, compliance with contract documents for information that pertains to the fabrication process or techniques of construction and for the co-ordination of work with all trades. The drawings are not to be scaled and all errors or omissions are to be reported to the designers

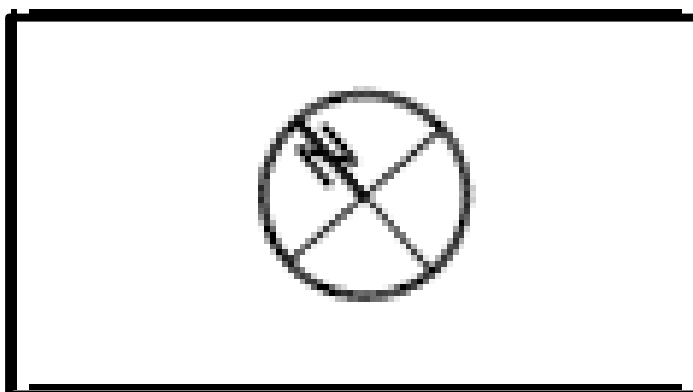

NOTES

Client		R H Properties Ltd		
Project		Compass House, Swansea Proposed Student Accommodation		
Title		Ground Floor As Proposed (floor area calculations)	Scale	1:50 @ A1 1:100 @ A3
Status	PLANNING	Date	Oct 2021	Drawn RLM Checked
Job No.	0319	Dwg. No	LPA01	Rev. No 000

OGI