



206050N
274225E

274250E

206050N
274275E


206025N

206025N

274225E
206000N

274250E

274275E
206000N

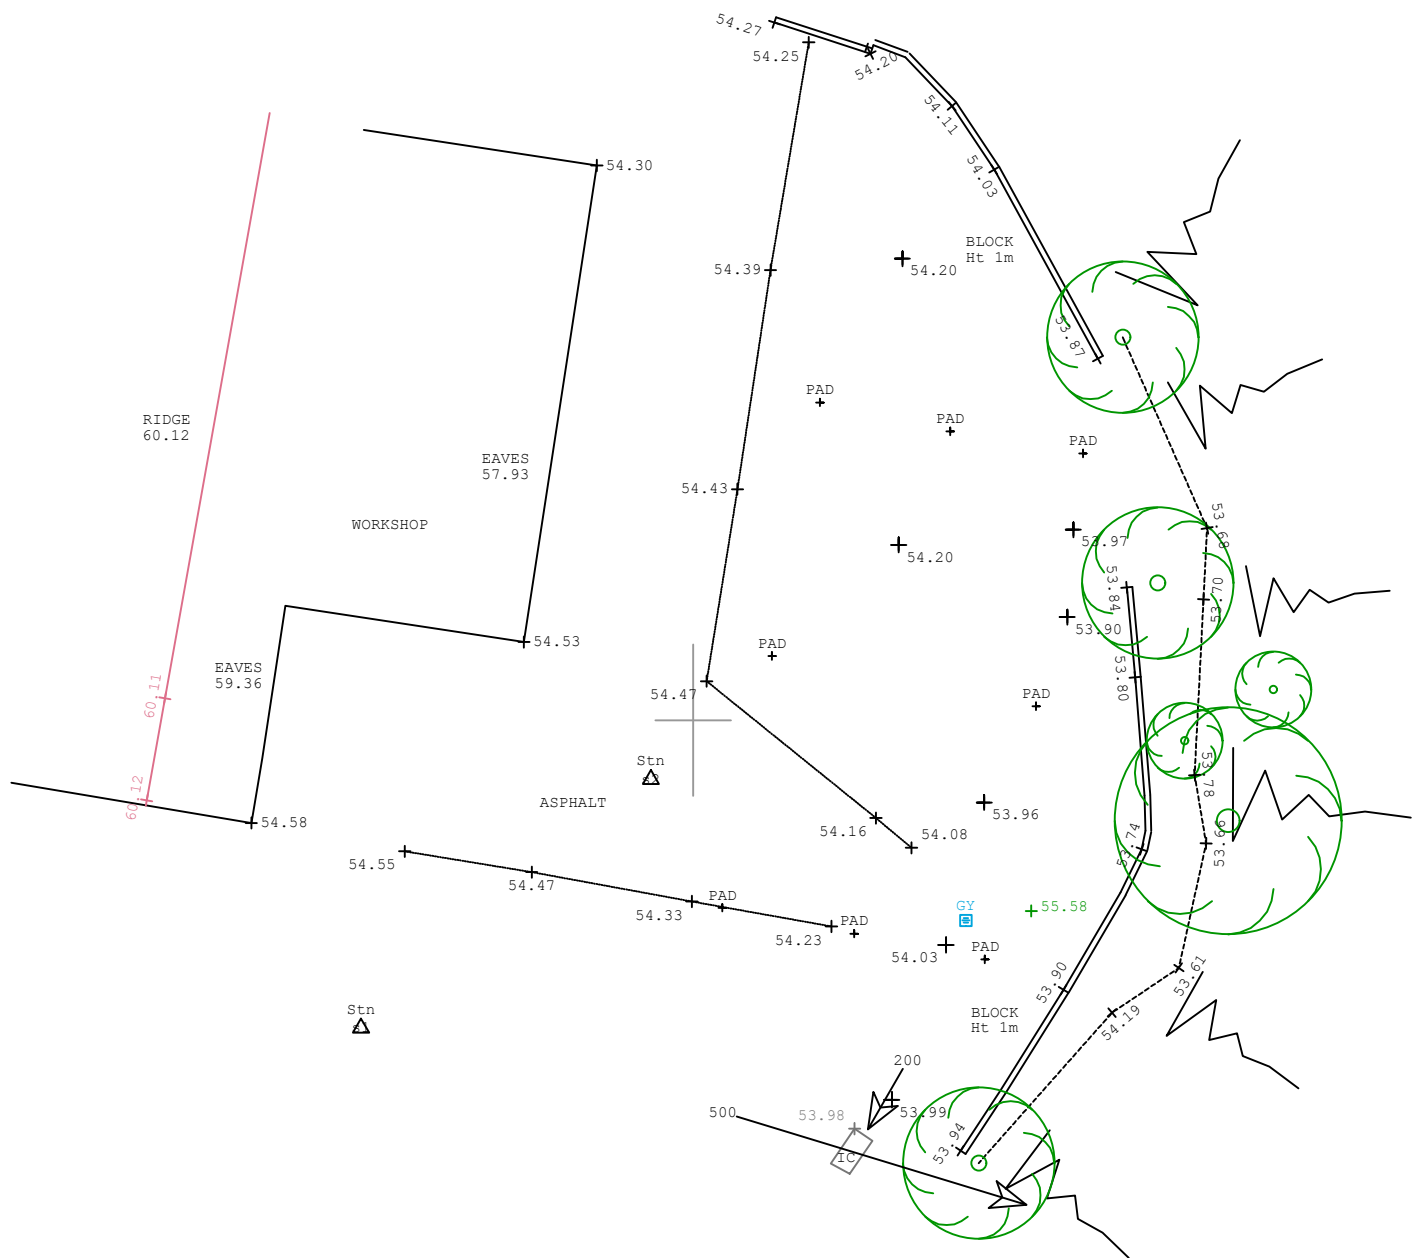

LEGEND

- TOP OF BANK
- BOTTOM OF BANK
- ===== BASE OF WALL
- / - / - FENCE
- ~~~~~ HEDGE
- IC INSPECTION COVER
- GY GULLEY
- + SPOT LEVEL

Site surveyed to Ordnance Survey orientation
and datum based on Trimble VRS.

CLIENT:

PLAN:

TOPOGRAPHIC
SURVEY

SITE:

LAND AT
CILMAENGWYN

dlg

Client Project Drawing

DLG Survey
Topographical Surveying

07887 571744
alan@dlgsurvey.com

Scale: 1:200 @ A3

7/10/2021