


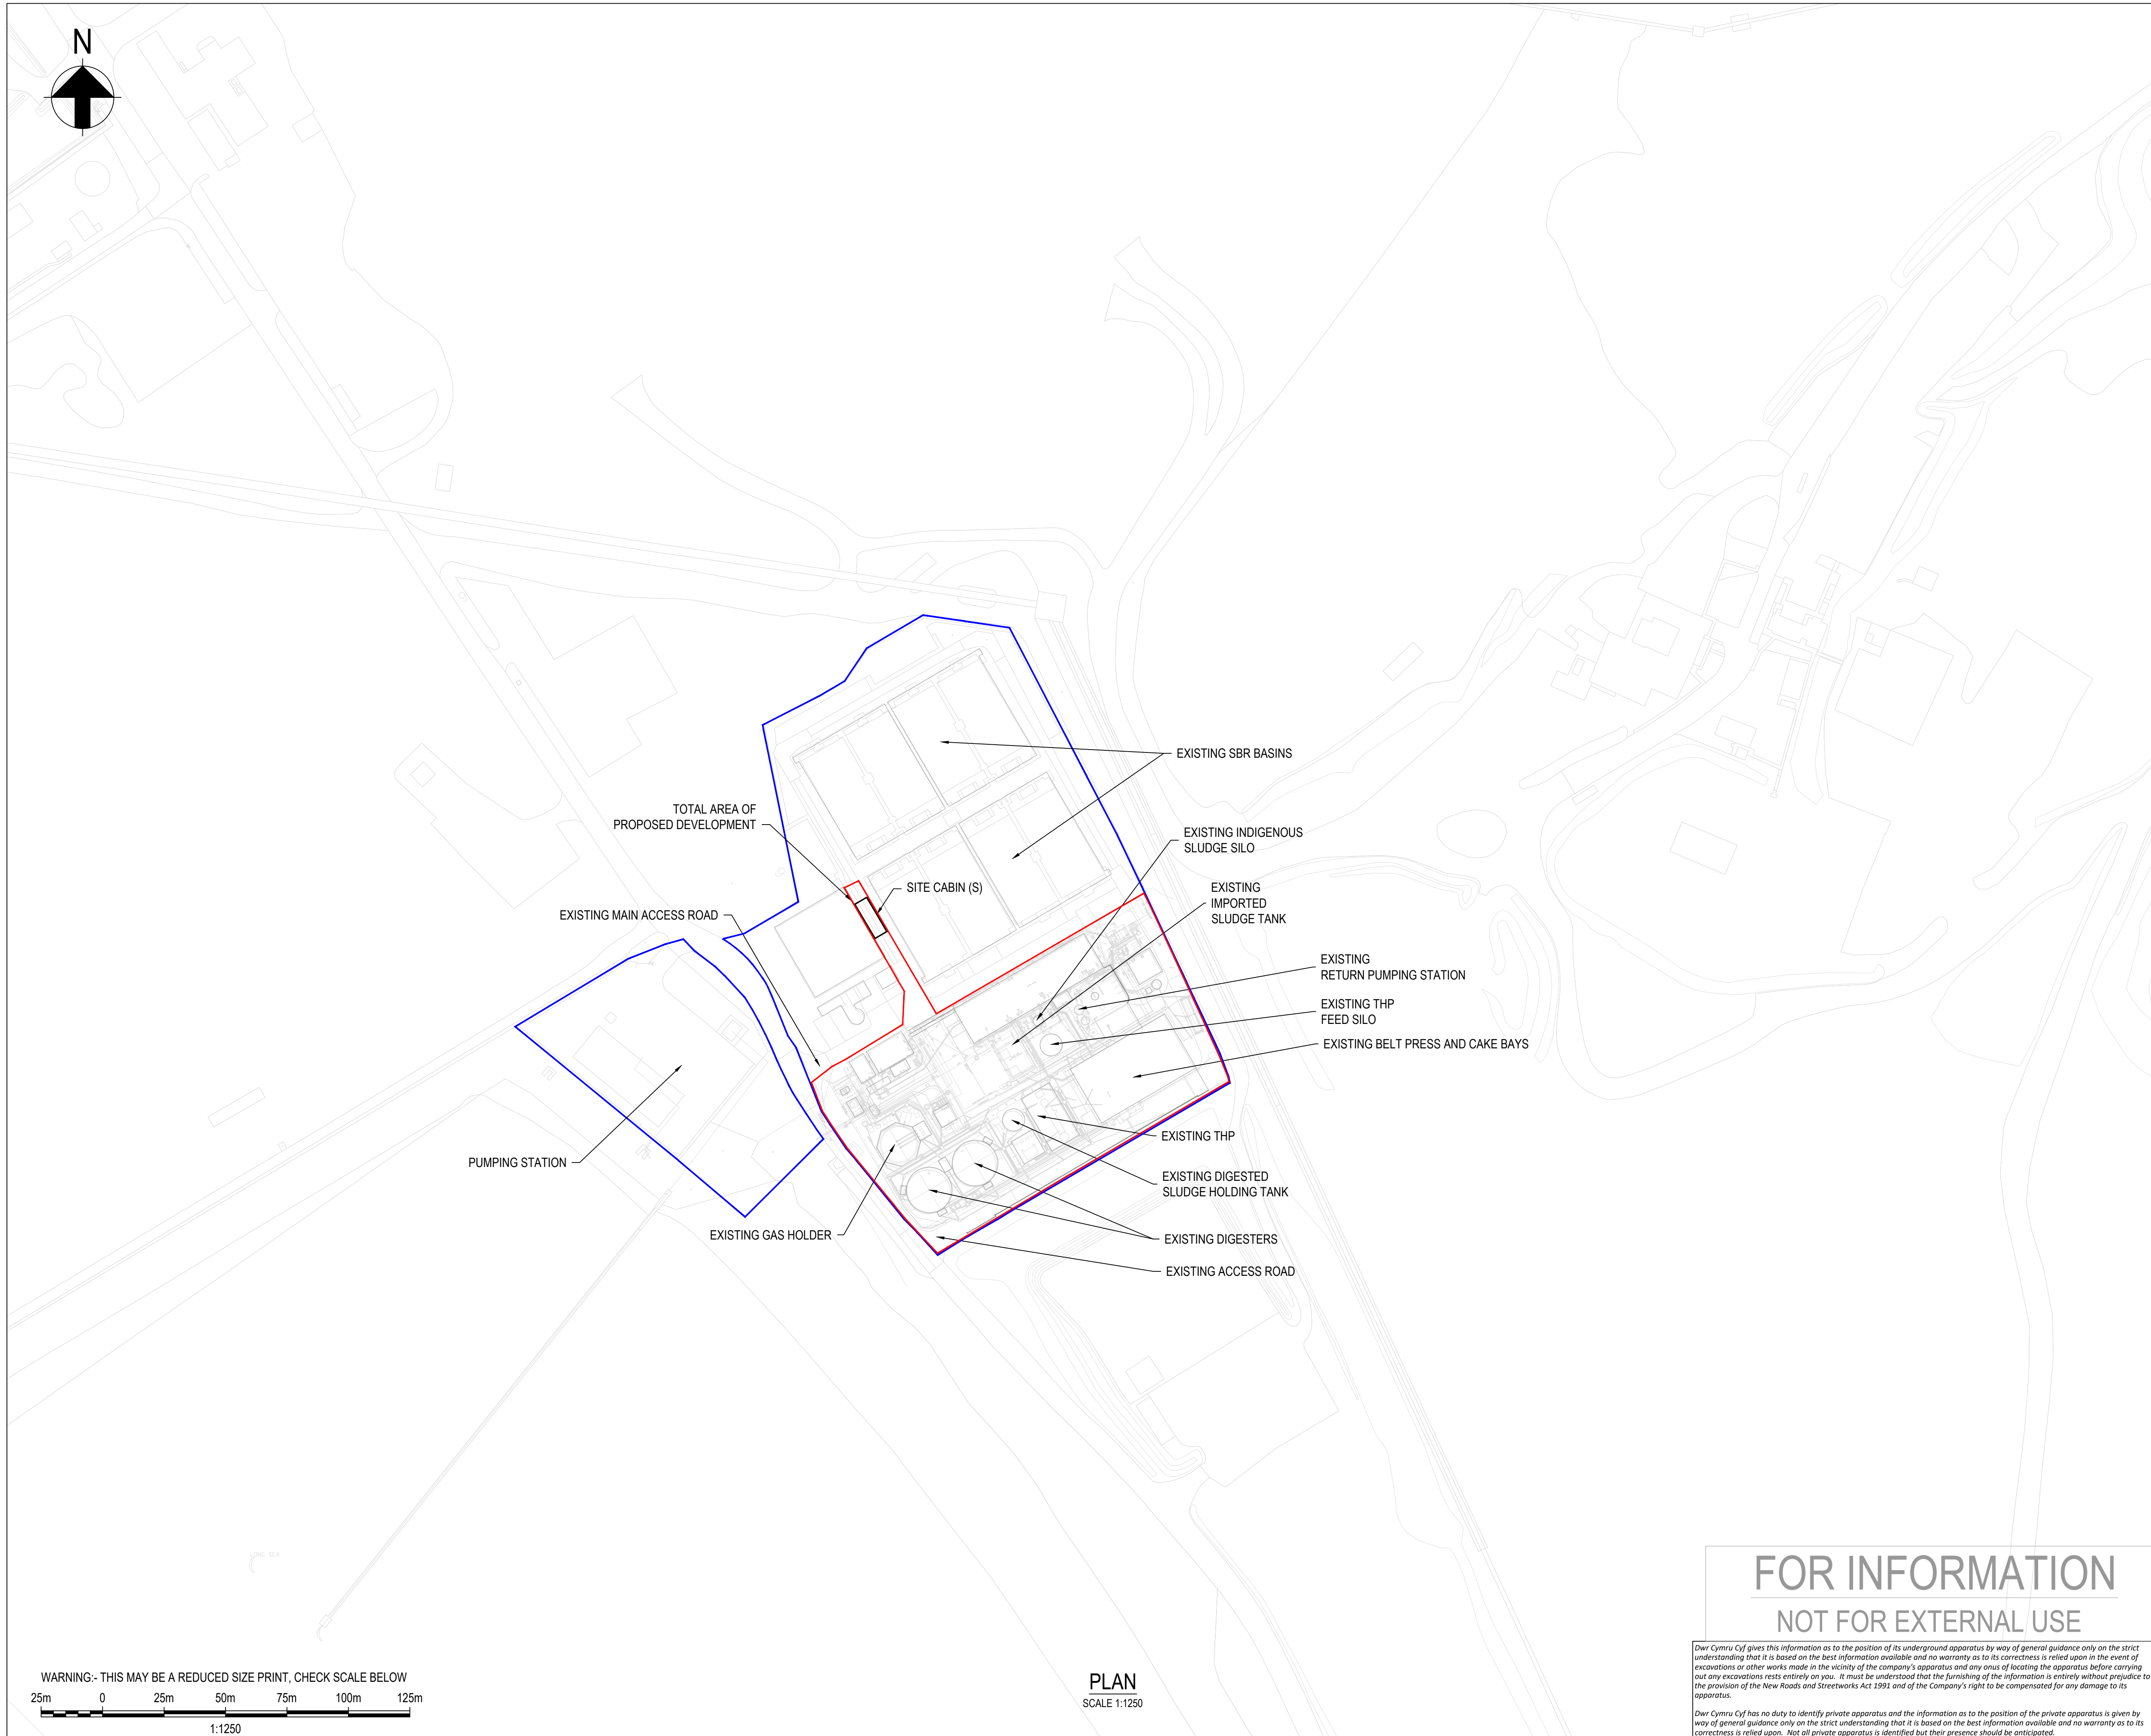

PLAN
SCALE 1:1250

Dwr Cymru Cyf gives this information as to the position of its underground apparatus by way of general guidance only on the strict understanding that it is based on the best information available and no warranty as to its correctness is relied upon in the event of excavations or other works made in the vicinity of the company's apparatus and any onus of locating the apparatus before carrying out any excavation rests entirely on you. It must be understood that the furnishing of the information is entirely without prejudice to the provision of the New Works and the Streetworks Act 1991 and of the Company's right to be compensated for any damage to its apparatus.

Dwr Cymru Cyf has no duty to identify private apparatus and the information as to the position of the private apparatus is given by way of general guidance only on the strict understanding that it is based on the best information available and no warranty as to its correctness is relied upon. No civil private apparatus is identified but their presence should be anticipated.

A1

- LEGEND:

— PROPOSED DEVELOPMENT

— LAND UNDER THE CONTROL OF THE APPLICANT

IN ADDITION TO THE HAZARDS/RISKS NORMALLY ASSOCIATED WITH THE TYPES OF WORK DETAILED ON THIS DRAWING, NOTE THE FOLLOWING:

CONSTRUCTION

MAINTENANCE / CLEANING / OPERATION

DECOMMISSIONING / DEMOLITION

REFER TO THE DESIGN RISK REGISTER FOR FURTHER DETAILS.
IT IS ASSUMED THAT ALL THE WORKS ON THIS DRAWING WILL
BE CARRIED OUT BY A COMPETENT CONTRACTOR WHO HAS
CARRIED OUT A COMPREHENSIVE RISK ASSESSMENT.

 **Capital Delivery Alliance**
Cynghrair Cyflawni Cyfalaf

Drawing
Title. SITE LOCATION PLAN

Suitability.	Suitability Code.
FOR INFORMATION	S2

Originator. SP	Designer. SM	Date. 17.09.21
Internal Project Number. SV18	Scale. 1:1250 @ A1	Rev. P01

Drawing Number.
B14411-123532-XX-XX-DR-CA-CI9004

THIS MAP IS BASED UPON THE ORDNANCE SURVEY MATERIAL WITH THE PERMISSION OF ORDNANCE SURVEY ON BEHALF OF THE CONTROLLER OF HER MAJESTY'S STATIONARY OFFICE. © CROWN COPYRIGHT 2015. LICENSE NUMBER 100019534.

THIS DESIGN AND DRAWING IS CONFIDENTIAL AND ALL RIGHTS THEREIN INCLUDING COPYRIGHT AND DESIGN RIGHT ARE THE PROPERTY OF DWR CYMRU CYFYNGEDIG AND SHOULD NOT BE DISCLOSED TO A THIRD PARTY OR REPRODUCED WITHOUT PRIOR CONSENT OF DWR CYMRU CYFYNGEDIG. ©