


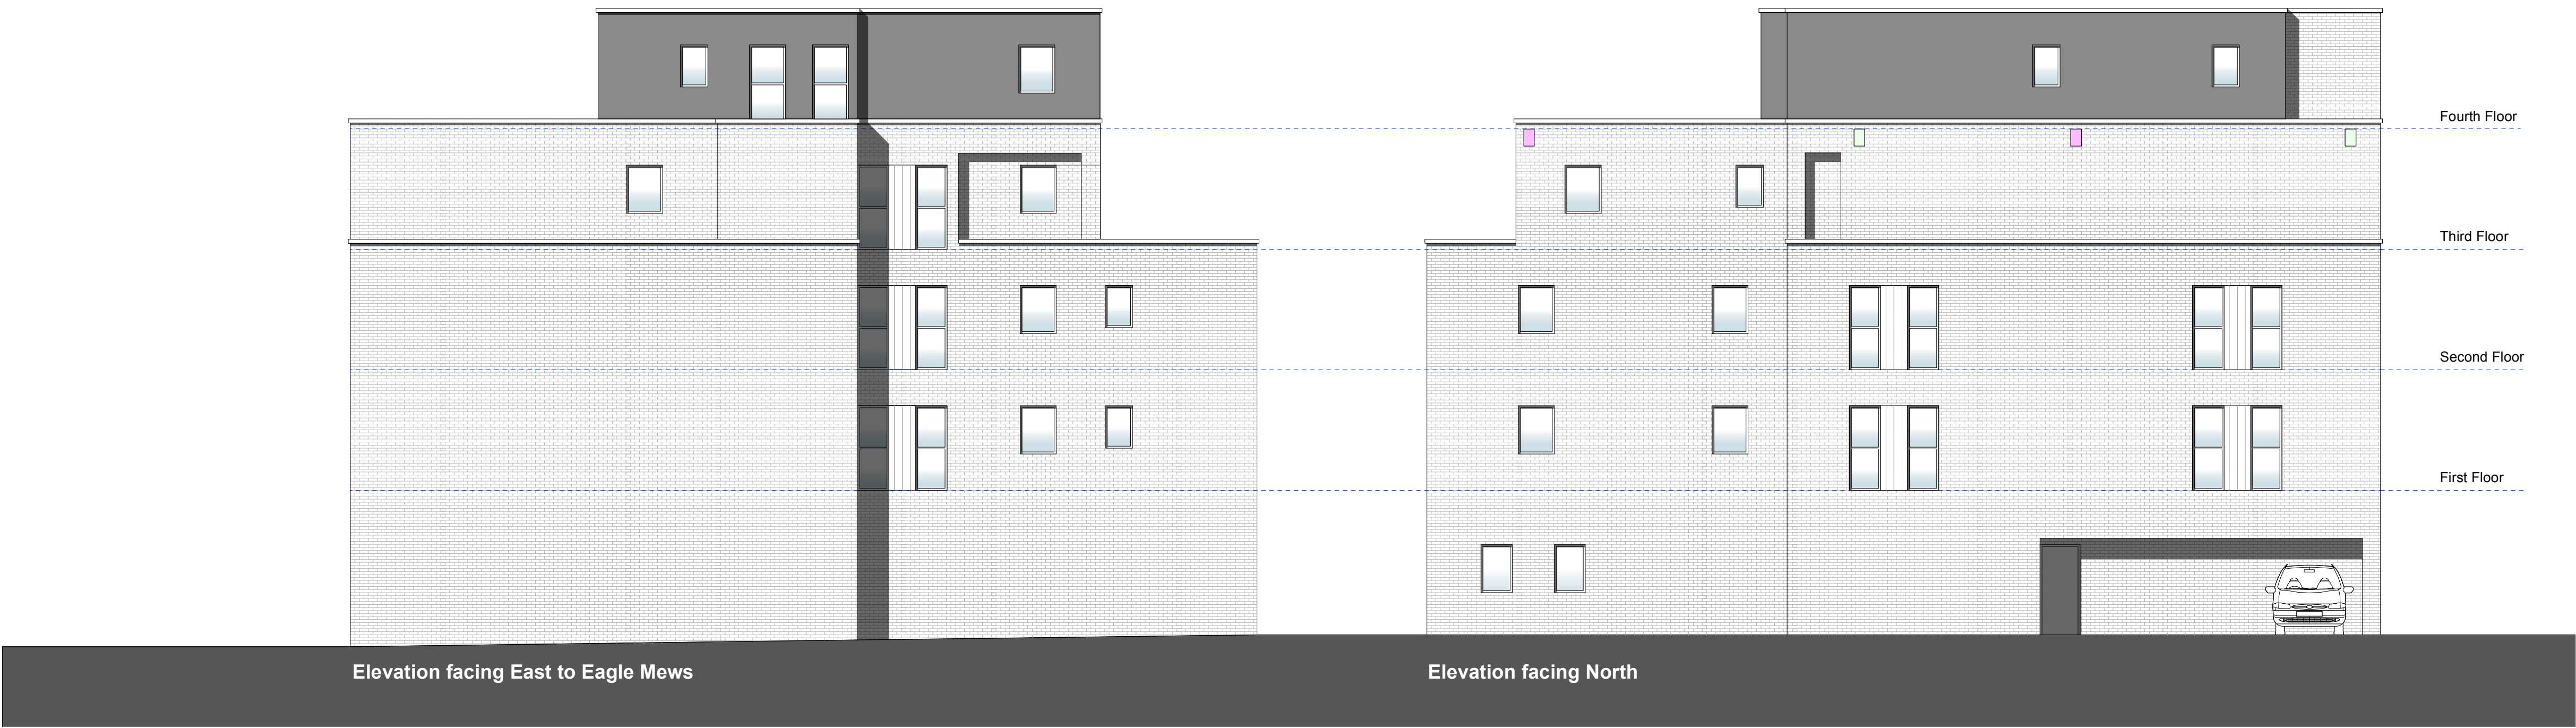

0 5 10m

Kennedy James Griffiths
Chartered Architects and Project Managers
Project

**Residential Development
Eagle House, Port Talbot**

T 02920 545100
10 Victoria Park Court
516 Cowbridge Road East
Cardiff
CF5 1DB

Title	Date	15 04 2021
Proposed elevations		
Status	Scale	
Planning	1:100@ A1	
	1:200@A3	
Job Number	Revision	Drawn by
1487-PL1-06	A	DJ

Use figured dimensions where possible. Do not scale for construction purposes.
This drawing is copyright.