
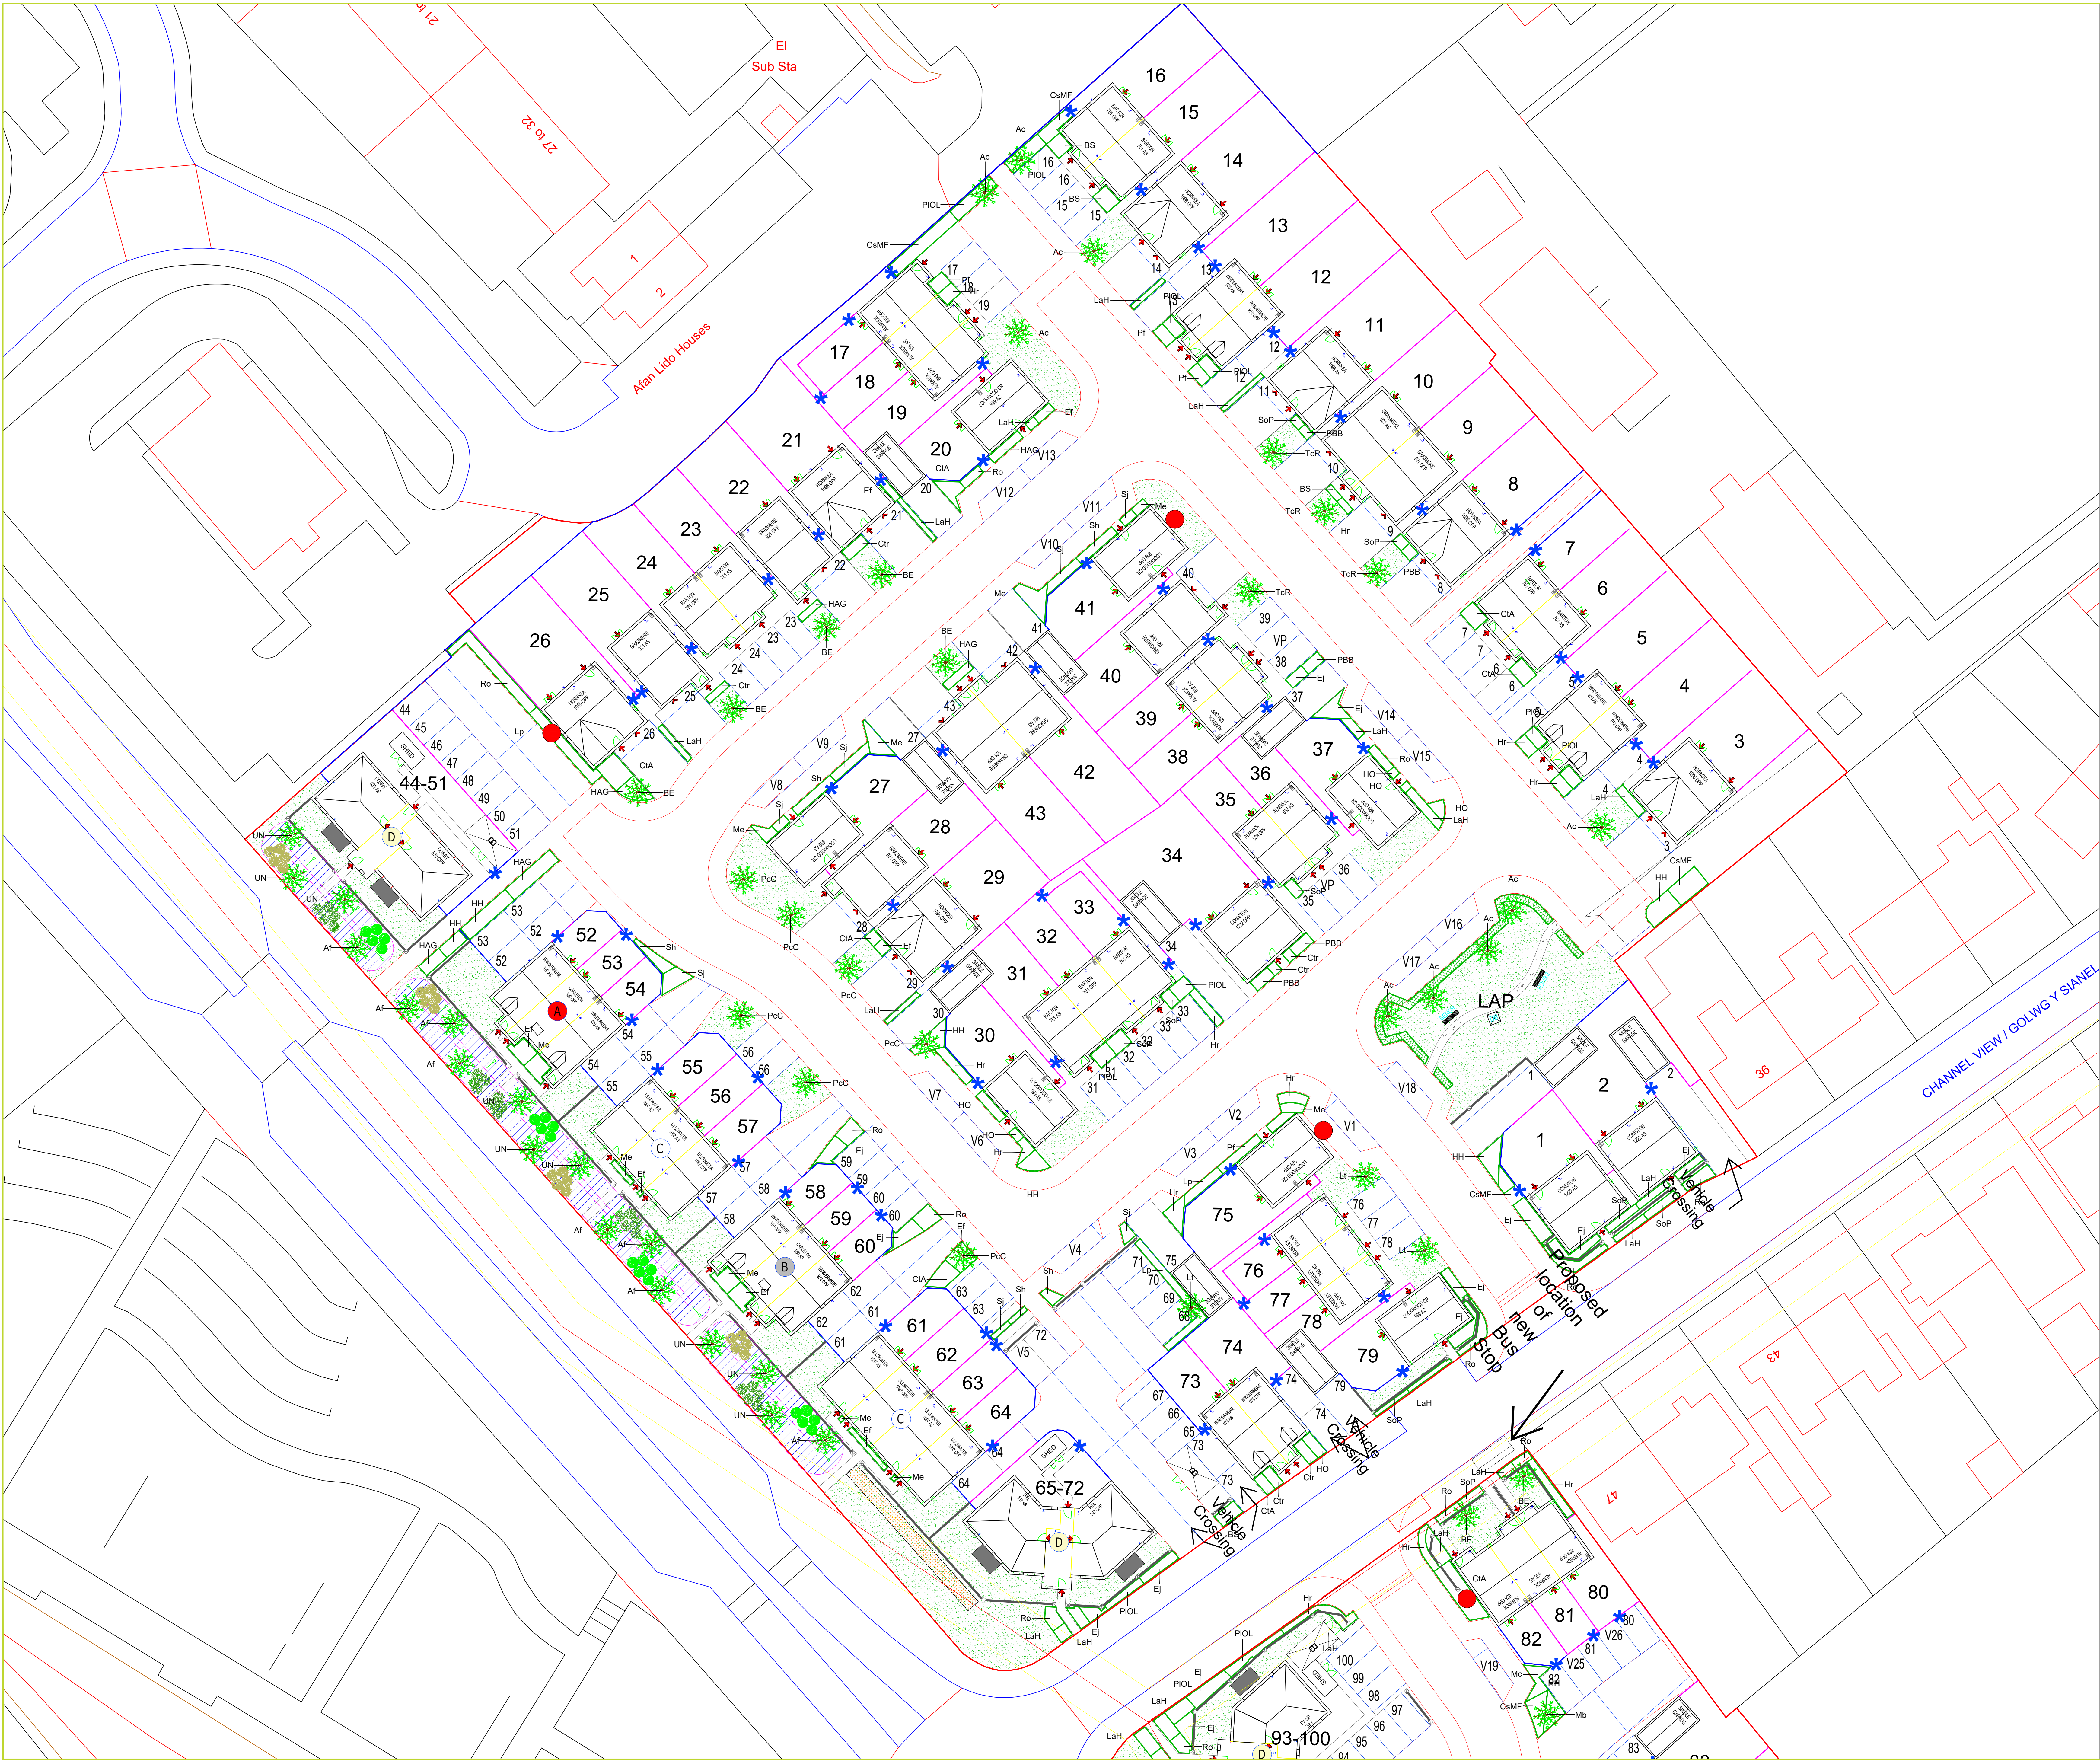
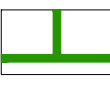
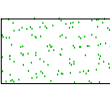


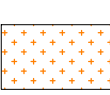


**PROPOSED TREE PLANTING**  
(Refer to plant schedule for species)

**PROPOSED SHRUB PLANTING**  
(Refer to plant schedule for species / densities)

**PROPOSED GRASS AREAS**  
(Refer to plant schedule for species / densities)

**PROPOSED BULB PLANTING**  
(Refer to plant schedule for species / densities)

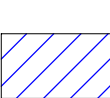**PROPOSED WILDFLOWER PLANTING**  
(Heritage Sandy Soils 100% Wildflower Seed Mix. Species include:  
Lady's Bedstraw **NATIVE**  
Common Bird's Foot Trefoil **NATIVE**  
Bladder Campion **NATIVE**  
Wild Camellia **NATIVE**  
Oxeye Daisy **NATIVE**  
Common Dandelion **NATIVE**  
Field Forget-me-not **NATIVE**  
Rough Hawkbit **NATIVE**  
Common Knapweed **NATIVE**  
Musk Mallow **NATIVE**  
Black Medick **NATIVE**  
Wild Mignonette **NATIVE**  
Hoary Plantain **NATIVE**  
Common St John's Wort **NATIVE**  
Selfheal **NATIVE**  
Kidney Vetch **NATIVE**  
Viper's Bugloss **NATIVE**  
Yarrow **NATIVE**  
Yellow-Rattle **NATIVE**  
Weld **NATIVE**

**PLANT SCHEDULES**

**ORNAMENTAL TREE PLANTING**

| ABBREV | SPECIES                                | DENSITY     | HEIGHT/GIRTH | ROOT COND. | POT SIZE | TOTAL |
|--------|----------------------------------------|-------------|--------------|------------|----------|-------|
| AcS    | Acer campestre Streetwise              | 12 - 14 (g) | ROOTBALLED   | --         | --       | --    |
| Ar     | Acer x freemanii 'Armstrong'           | 12 - 14 (g) | ROOTBALLED   | --         | --       | --    |
| BE     | Betula Edinburgh                       | 12 - 14 (g) | ROOTBALLED   | --         | --       | --    |
| GI     | Gleditsia triaca. Draves Street Keeper | 12 - 14 (g) | ROOTBALLED   | --         | --       | --    |
| Hs     | Hippophae salicifolia 'Streetwise'     | AS SHOWN    | 16 - 18 (g)  | ROOTBALLED | --       | --    |
| LI     | Liriodendron tulipifera Fastigiatum    | 12 - 14 (g) | ROOTBALLED   | --         | --       | --    |
| Ma     | Malus baccata Street Parade            | 12 - 14 (g) | ROOTBALLED   | --         | --       | --    |
| PoC    | Pyrus calleryana Chanticleer           | 16 - 18 (g) | ROOTBALLED   | --         | --       | --    |
| TcR    | Tilia cordata Rancho                   | 12 - 14 (g) | ROOTBALLED   | --         | --       | --    |
| UN     | Ulmus New Horizons                     | 16 - 18 (g) | ROOTBALLED   | --         | --       | --    |

**SHRUB / GRASS PLANTING**

| ABBREV | SPECIES                              | DENSITY | HEIGHT/GIRTH | ROOT COND. | POT SIZE | TOTAL |
|--------|--------------------------------------|---------|--------------|------------|----------|-------|
| BS     | Brachyglottis Sunshine               | 4 sqm   | 30 - 40 (h)  | CON        | --       | --    |
| CsMF   | Cornus sanguinea Midwinter Fire      | 3 sqm   | 30 - 40 (h)  | CON        | --       | --    |
| Cb     | Carex buchananii                     | 5 sqm   | 30 - 40 (h)  | CON        | --       | --    |
| Ctr    | Ceanothus thyrsiflorus repens        | 5 sqm   | 30 - 40 (h)  | CON        | --       | --    |
| CIA    | Choysya ternata 'Apple Blossom'      | 4 sqm   | 30 - 40 (h)  | CON        | --       | --    |
| DT     | Daphne transatlantica 'Eternal Frag' | 4 sqm   | 30 - 40 (h)  | CON        | --       | --    |
| Ej     | Euonymus fortunei 'Emerald Gaiety'   | 4 sqm   | 30 - 40 (h)  | CON        | --       | --    |
| Ef     | Euonymus fortunei 'Emerald Gaiety'   | 4 sqm   | 30 - 40 (h)  | CON        | --       | --    |
| Ej     | Euonymus japonicus 'Green Rock'      | 4 sqm   | 30 - 40 (h)  | CON        | --       | --    |
| HAG    | Hebe 'Autumn Glory'                  | 4 sqm   | 30 - 40 (h)  | CON        | --       | --    |
| HH     | Hypericum androsaemum 'Hidcote'      | 3 sqm   | 30 - 40 (h)  | CON        | --       | --    |
| Hr     | Hebe rakaiensis                      | 4 sqm   | 30 - 40 (h)  | CON        | --       | --    |
| Ho     | Heuchera 'Obsidian'                  | 6 sqm   | 30 - 40 (h)  | CON        | --       | --    |
| LaH    | Lavandula angustifolia 'Hidcote'     | 5 sqm   | 30 - 40 (h)  | CON        | --       | --    |
| Lp     | Lonicera pileata                     | 4 sqm   | 30 - 40 (h)  | CON        | --       | --    |
| Me     | Malva eurybractea 'soft caress'      | 3 sqm   | 30 - 40 (h)  | CON        | --       | --    |
| Me     | Malva caerulea 'Heidebraut'          | 4 sqm   | 30 - 40 (h)  | CON        | --       | --    |
| PBB    | Phlox paniculata 'Bronze Baby'       | 4 sqm   | 30 - 40 (h)  | CON        | --       | --    |
| PI     | Potentilla fruticosa lovely pink     | 4 sqm   | 30 - 40 (h)  | CON        | --       | --    |
| PL     | Photinia fraseri 'Little Red Robin'  | 4 sqm   | 30 - 40 (h)  | CON        | --       | --    |
| PIOL   | Prunus laurocerasus 'Otto Luyken'    | 3 sqm   | 30 - 40 (h)  | CON        | --       | --    |
| RB     | Rhododendron Bloombox                | 4 sqm   | 30 - 40 (h)  | CON        | --       | --    |
| Ro     | Rosa multiflora 'officinalis'        | 4 sqm   | 30 - 40 (h)  | CON        | --       | --    |
| Sh     | Sarcococca hookeriana var. digyna    | 3 sqm   | 30 - 40 (h)  | CON        | --       | --    |
| Sj     | Skimmia japonica 'Rubella'           | 3 sqm   | 30 - 40 (h)  | CON        | --       | --    |
| SoP    | Salvia officinalis Purpurascens      | 6 sqm   | 30 - 40 (h)  | CON        | --       | --    |

**BULB PLANTING**

| ABBREV | SPECIES                         | DENSITY | HEIGHT/GIRTH | ROOT COND. | POT SIZE | TOTAL         |
|--------|---------------------------------|---------|--------------|------------|----------|---------------|
| AS KEY | Anemone nemorosa (20%)          | --      | BULB         | --         | --       | <b>NATIVE</b> |
| AS KEY | Galanthus nivalis (20%)         | --      | BULB         | --         | --       | <b>NATIVE</b> |
| AS KEY | Hyacinthoides non-scripta (20%) | --      | BULB         | --         | --       | <b>NATIVE</b> |
| AS KEY | Narcissus pseudonarcissus (20%) | --      | BULB         | --         | --       | <b>NATIVE</b> |

**SUDS FEATURE PLANTING**

 Calamagrostis brachytricha (40-60 cm containerised - density as shown)

 Deschampsia cespitosa (40-60 cm containerised - density as shown) **NATIVE**

 Miscanthus sinensis 'Malepartus' (40-60 cm containerised - density as shown)

**SHEET 1 OF 2**

**NOTE:**  
Proposed ornamental trees to be set a minimum of 1m back from carriageway where possible. Where this is not possible, tree to be planted with GreenBlue Urban root barriers.  
This drawing was produced at 1:250 @ A1 and is a colour drawing. Do not rely on reduced or monochrome copies

|                                                                                      |                                                            |                      |          |
|--------------------------------------------------------------------------------------|------------------------------------------------------------|----------------------|----------|
| D                                                                                    | Amended site layout                                        | AMP                  | 10.06.21 |
| TDA<br>CANNA STUDIO<br>LLANGAN<br>VALE OF GLAMORGAN<br>CF35 5DR<br>TEL: 01446 771250 |                                                            |                      |          |
| CLIENT<br>PERSIMMON HOMES WEST WALES                                                 |                                                            |                      |          |
| DRAWING NUMBER<br>TDA.2569.01                                                        | SCALE<br>1:250 @ A0                                        | DATE<br>OCTOBER 2020 |          |
| DRAWN<br>RHG/AMP                                                                     | PROJECT<br>RESIDENTIAL DEVELOPMENT,<br>AFAN LIDO, ABERAVON |                      |          |
| DRAWING TITLE<br>DETAILED SOFT LANDSCAPE<br>PROPOSALS                                |                                                            |                      |          |