


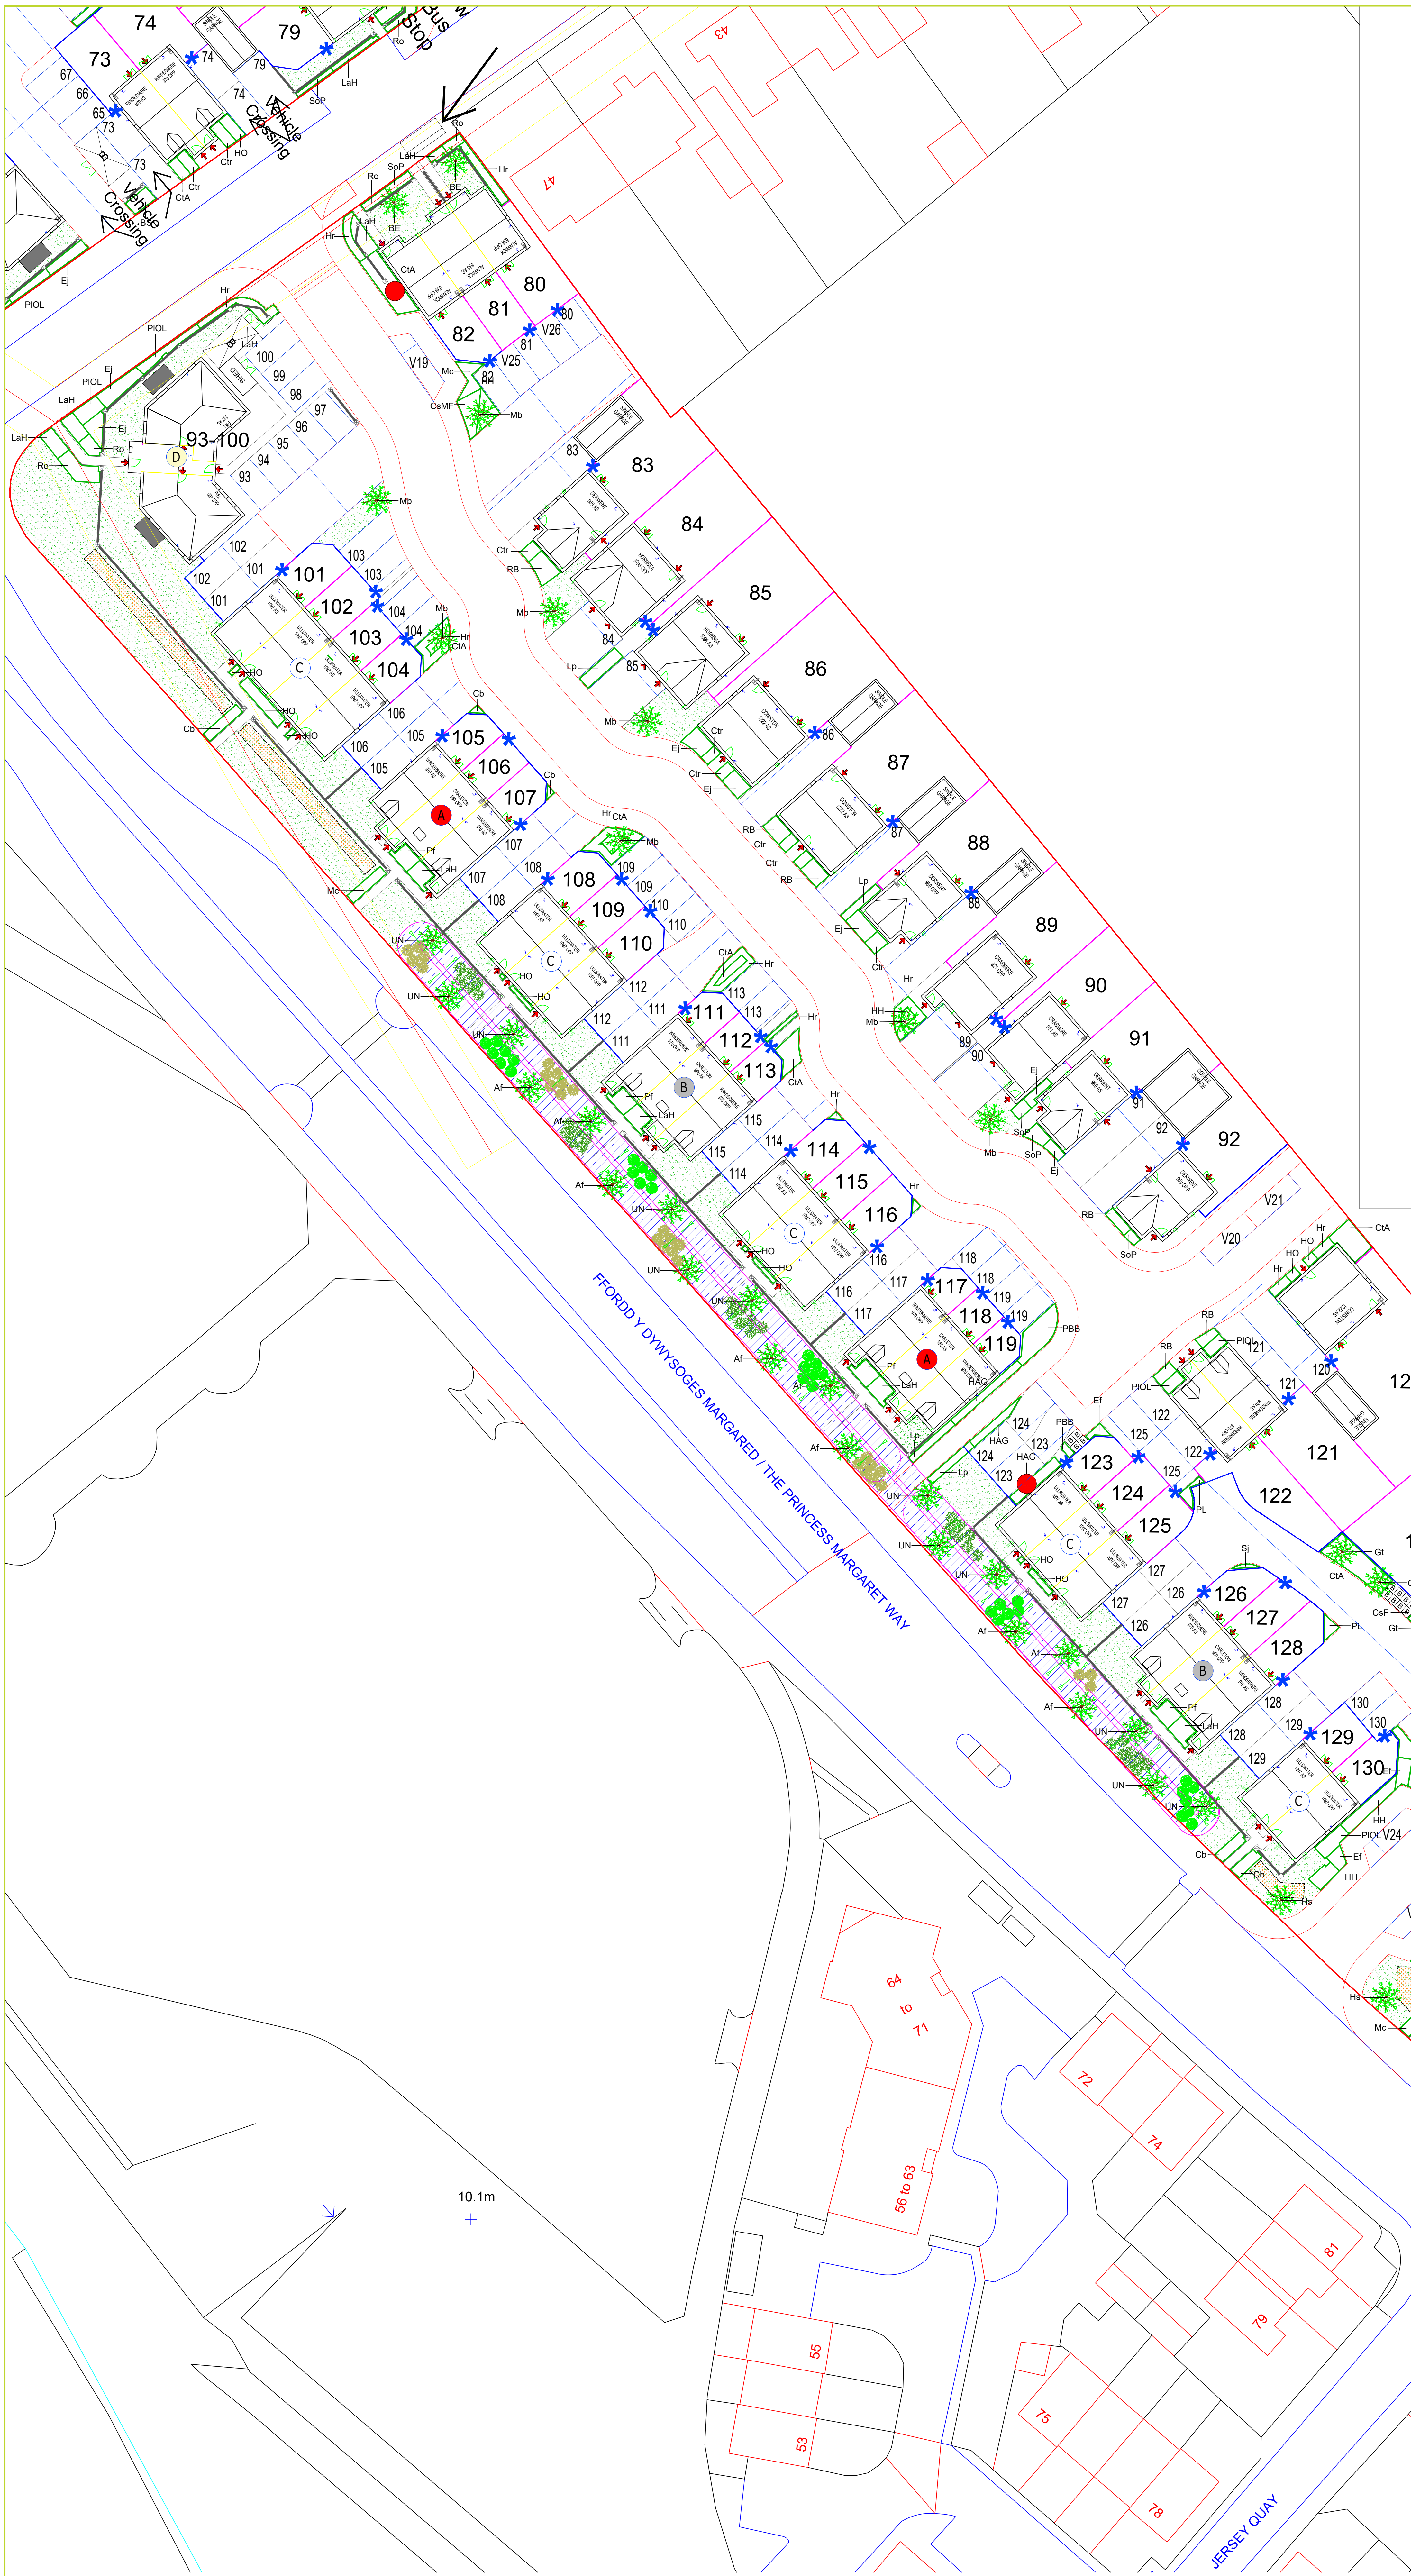

SOFT LANDSCAPE KEY:

- PROPOSED TREE PLANTING (Refer to plant schedule for species)
- PROPOSED SHRUB PLANTING (Refer to plant schedule for species / densities)
- PROPOSED GRASS AREAS (Rolawn Medallion)
- PROPOSED BULB PLANTING (Refer to plant schedule for species / densities)
- PROPOSED WILDFLOWER PLANTING (Heritage Sandy Soils 100% Wildflower Seed Mix. Species include Lady's Bedstraw NATIVE, Common Bird's Foot Trefol NATIVE, Bladder Campion NATIVE, Wild Carrot NATIVE, Oxeye Daisy NATIVE, Common Dandelion NATIVE, Field Forget-me-not NATIVE, Rough Hawkbit NATIVE, Common Knapweed NATIVE, Musk Mallow NATIVE, Black Medick NATIVE, Wild Mignonne NATIVE, Hoary Plantain NATIVE, Common St John's Wort NATIVE, Selfheal NATIVE, Kidney Vetch NATIVE, Viper's bugloss NATIVE, Yarrow NATIVE, Yellow-Rattle NATIVE, Wild NATIVE)

PLANT SCHEDULES

ORNAMENTAL TREE PLANTING

ABBREV	SPECIES	DENSITY	HEIGHT/GIRTH	ROOT COND.	POT SIZE	TOTAL
AC3	Acer campestre Streetwise	12 - 14 (g)	ROOTBALLED	--	--	--
AF	Acer x freemanii 'Armstrong'	18 - 18 (g)	ROOTBALLED	--	--	--
BE	Betula Edinburgh	12 - 14 (g)	ROOTBALLED	--	--	--
GI	Gleditsia triacanthos 'Draves Street Keeper'	12 - 14 (g)	ROOTBALLED	--	--	--
Hs	Hippocrepis emerus 'Streetwise'	18 - 18 (g)	ROOTBALLED	--	--	--
LI	Liriodendron tulipifera Fastigiatum	12 - 14 (g)	ROOTBALLED	--	--	--
Mb	Malus baccata Street Parade	12 - 14 (g)	ROOTBALLED	--	--	--
POC	Pyrus calleryana Chanticleer	18 - 18 (g)	ROOTBALLED	--	--	--
TcR	Tilia cordata Rancho	12 - 14 (g)	ROOTBALLED	--	--	--
UN	Ulmus New Horizons	18 - 18 (g)	ROOTBALLED	--	--	--

SHRUB / GRASS PLANTING

ABBREV	SPECIES	DENSITY	HEIGHT/GIRTH	ROOT COND.	POT SIZE	TOTAL
BS	Brachyglottis Sunshine	4 sqm	30 - 40 (h)	CON	--	--
CbMF	Cornus sanguinea Midwinter Fire	3 sqm	30 - 40 (h)	CON	--	--
Cb	Carex bachelensis	5 sqm	30 - 40 (h)	CON	--	--
Ctr	Ceanothus thyrsiflorus repens	5 sqm	30 - 40 (h)	CON	--	--
CIA	Choisya ternata 'Apple Blossom'	4 sqm	30 - 40 (h)	CON	--	--
DI	Daphne transatlantica 'Eternal Frag'	4 sqm	30 - 40 (h)	CON	--	--
EJ	Eucunymus fortunei 'Emerald Gaeley'	4 sqm	30 - 40 (h)	CON	--	--
EF	Eucunymus fortunei 'Emerald Gaeley'	4 sqm	30 - 40 (h)	CON	--	--
EI	Eucunymus japonicus 'Green Rocket'	4 sqm	30 - 40 (h)	CON	--	--
HAG	Hebe 'Autumn Glory'	4 sqm	30 - 40 (h)	CON	--	--
HH	Hypericum hidcotense 'Hidcot'	3 sqm	30 - 40 (h)	CON	--	--
Hr	Hebe rakainensis	4 sqm	30 - 40 (h)	CON	--	--
Hs	Heuchera 'Obsidian'	6 sqm	30 - 40 (h)	CON	--	--
LaH	Lavandula angustifolia 'Hidcot'	5 sqm	30 - 40 (h)	CON	--	--
Lp	Lonicera pileata	4 sqm	30 - 40 (h)	CON	--	--
Me	Mahonia auranifolia 'soft caress'	3 sqm	30 - 40 (h)	CON	--	--
Mc	Molnia caerulea caerulea 'Heidebraut'	4 sqm	30 - 40 (h)	CON	--	--
PBB	Phormium Bronze Baby	4 sqm	30 - 40 (h)	CON	--	--
PI	Potentilla fruticosa 'lowly pink'	4 sqm	30 - 40 (h)	CON	--	--
PL	Photinia fraseri 'Little Red Robin'	4 sqm	30 - 40 (h)	CON	--	--
PIOL	Prunus laurocerasus 'Otto Luyken'	3 sqm	30 - 40 (h)	CON	--	--
RB	Rhododendron Bloombox	4 sqm	30 - 40 (h)	CON	--	--
Ro	Rosmarinus officinalis	4 sqm	30 - 40 (h)	CON	--	--
Sh	Sarcococca hookeriana var. digyna	3 sqm	30 - 40 (h)	CON	--	--
SJ	Sieremia japonica 'Rubella'	3 sqm	30 - 40 (h)	CON	--	--
SJP	Salvia officinalis Purpurascens	6 sqm	30 - 40 (h)	CON	--	--

BULB PLANTING

ABBREV	SPECIES	DENSITY	HEIGHT/GIRTH	ROOT COND.	POT SIZE	TOTAL
AS KEY	Anemone nemorosa (20%)	--	BULB	--	--	NATIVE
AS KEY	galanthus nivalis (20%)	--	BULB	--	--	NATIVE
AS KEY	hyacinthoides non-scripta (20%)	--	BULB	--	--	NATIVE
AS KEY	Narcissus pseudonarcissus (20%)	--	BULB	--	--	NATIVE

SUDS FEATURE PLANTING

- Calamagrostis brachytricha (40-60 cm containerised - density as shown)
- Deschampsia cespitosa (40-60 cm containerised - density as shown) NATIVE
- Miscanthus sinensis 'Malepartus' (40-60 cm containerised - density as shown)

SHEET 2 OF 2

NOTE:

Proposed ornamental trees to be set a minimum of 1m back from carriageway where possible. Where this is not possible, tree to be planted with GreenBlue Urban root barriers.

This drawing was produced at 1:250 @ A1 and is a colour drawing. Do not rely on reduced or monochrome copies

D	Amended site layout	AMP	10.06.21
TDA CANNA STUDIO LLANGAN VALE OF GLAMORGAN CF35 5DR TEL: 01446 771250			
CLIENT PERSIMMON HOMES WEST WALES			
DRAWING NUMBER TDA 2569.01	SCALE 1:250 @ A0	OCTOBER 2020	
DRAWN RHC/AMP	DATE		
PROJECT RESIDENTIAL DEVELOPMENT, AFAN LIDO, ABERAVON	PROJECT TITLE DETAILED SOFT LANDSCAPE PROPOSALS		