


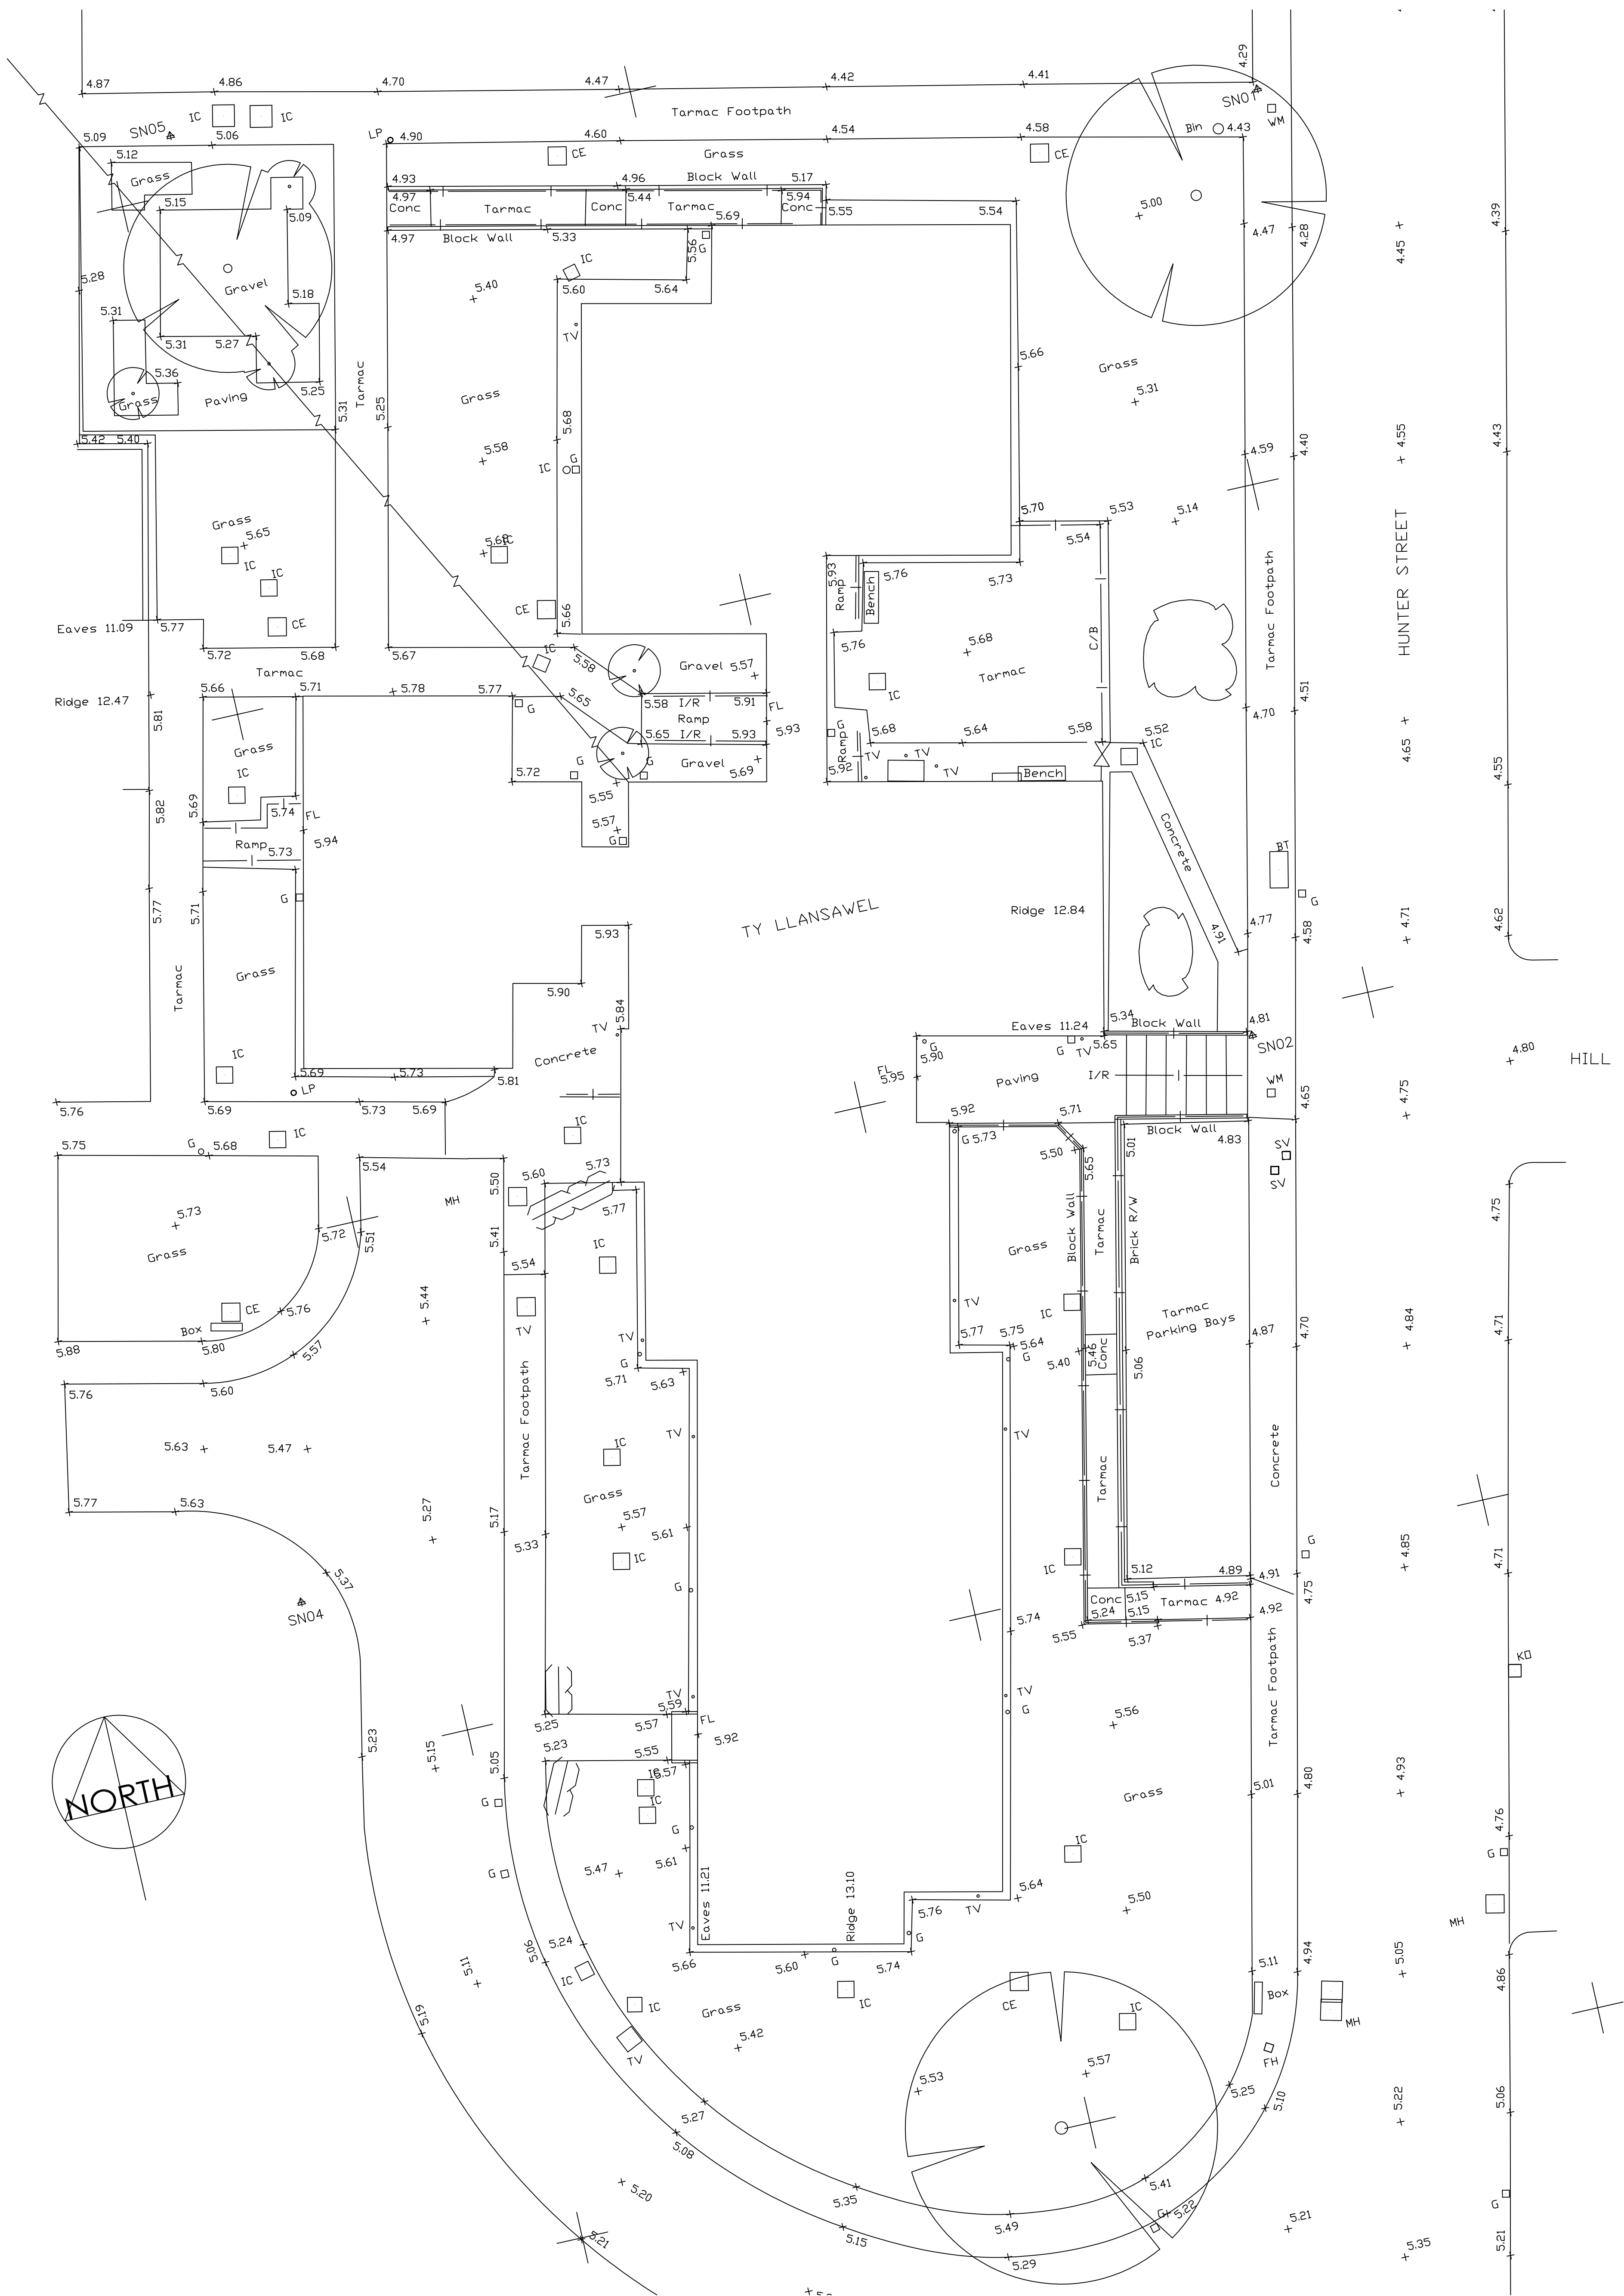

willidig lammi

P o r t i n e r s h i p

C h a r t e r e d a r c h i t e c t s
& p r o j e c t m a n a g e r s

Tregleath House, 1 Serpentine Rd
Newport, South Wales, NP20 4PF
Tel: (01633) 254711 / 256672
Fax: (01633) 245396
E-mail: architects@willidig-lammi.co.uk