


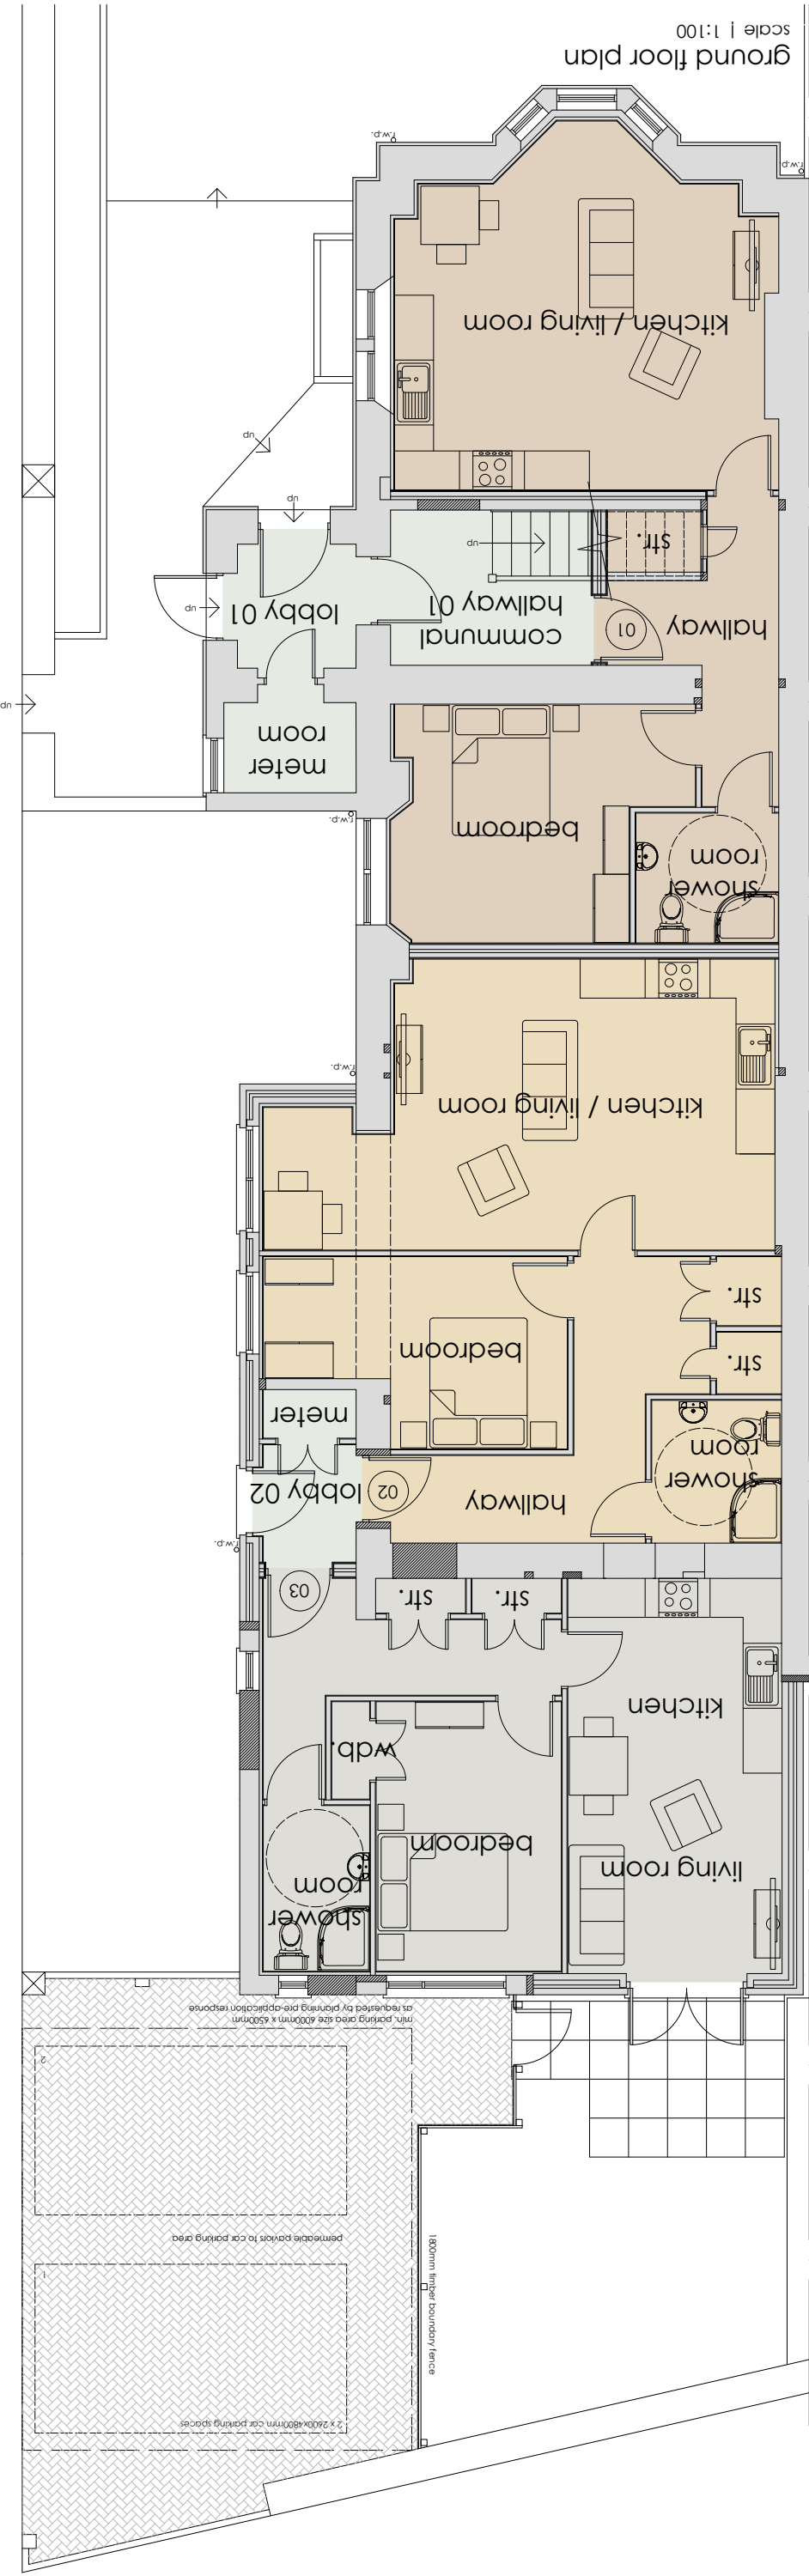


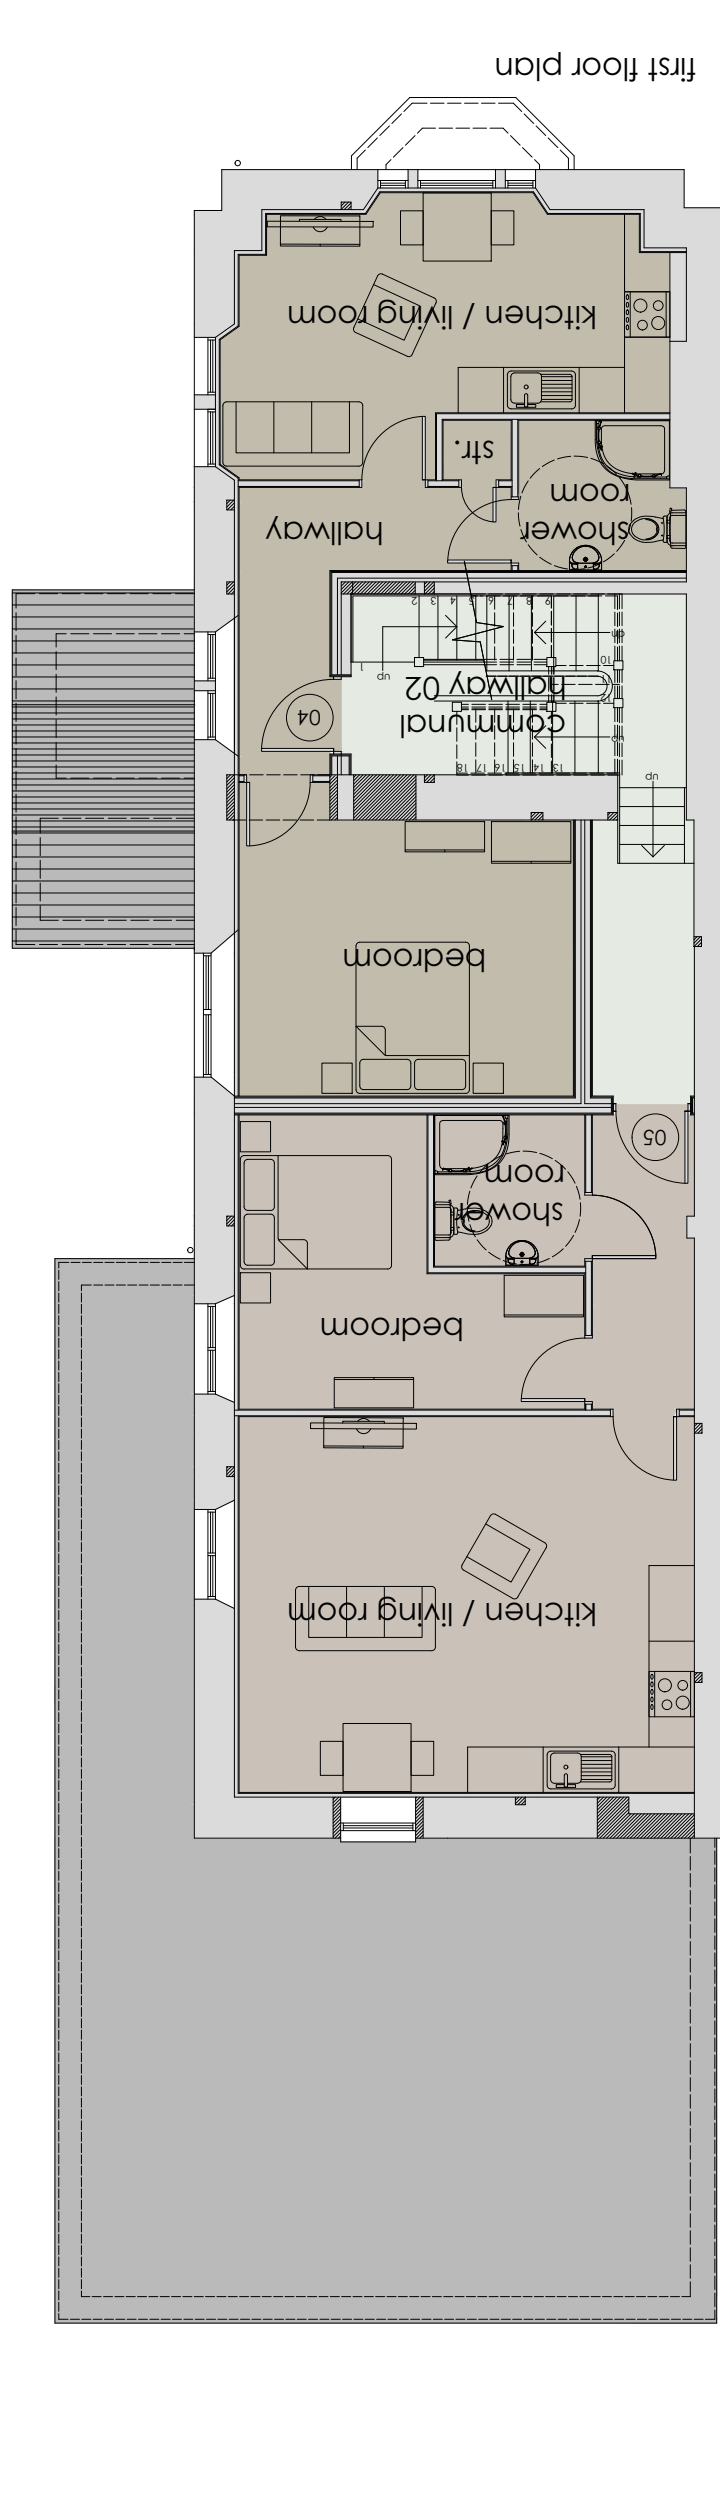

west elevation

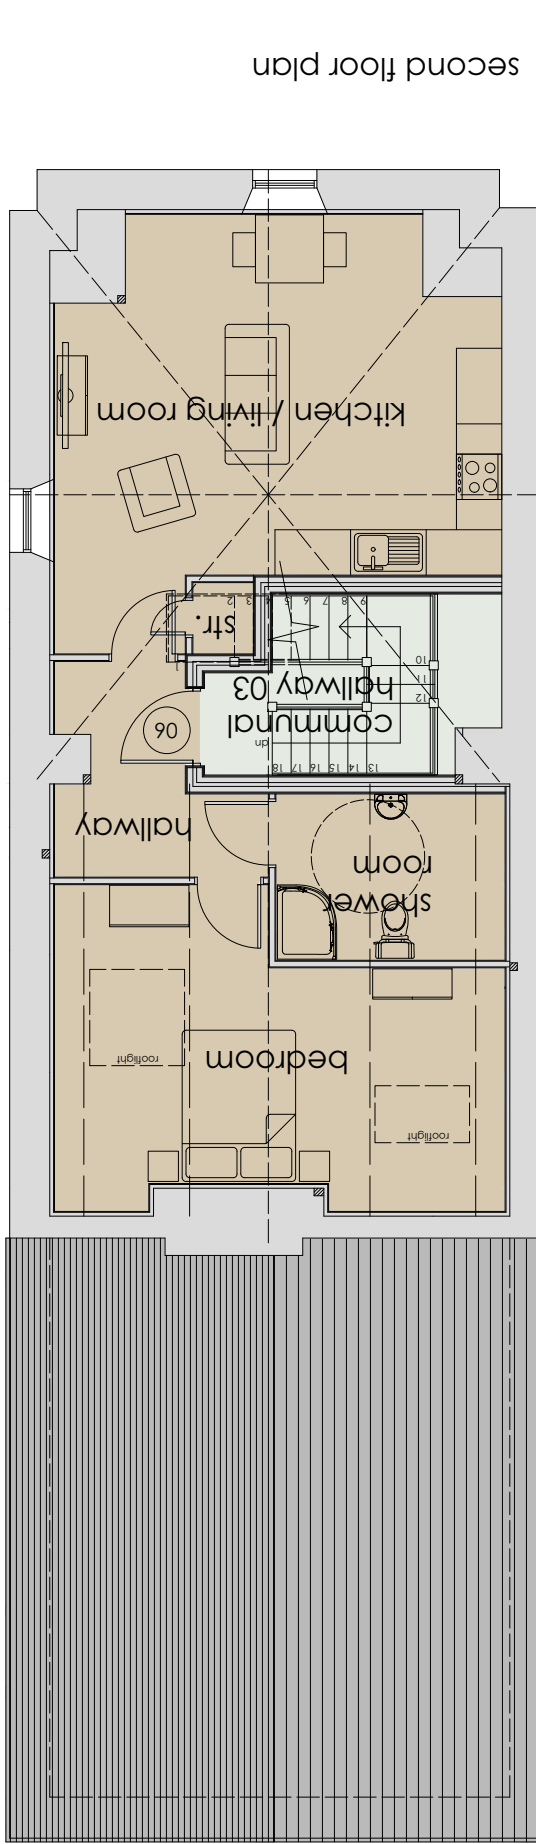

south elevation

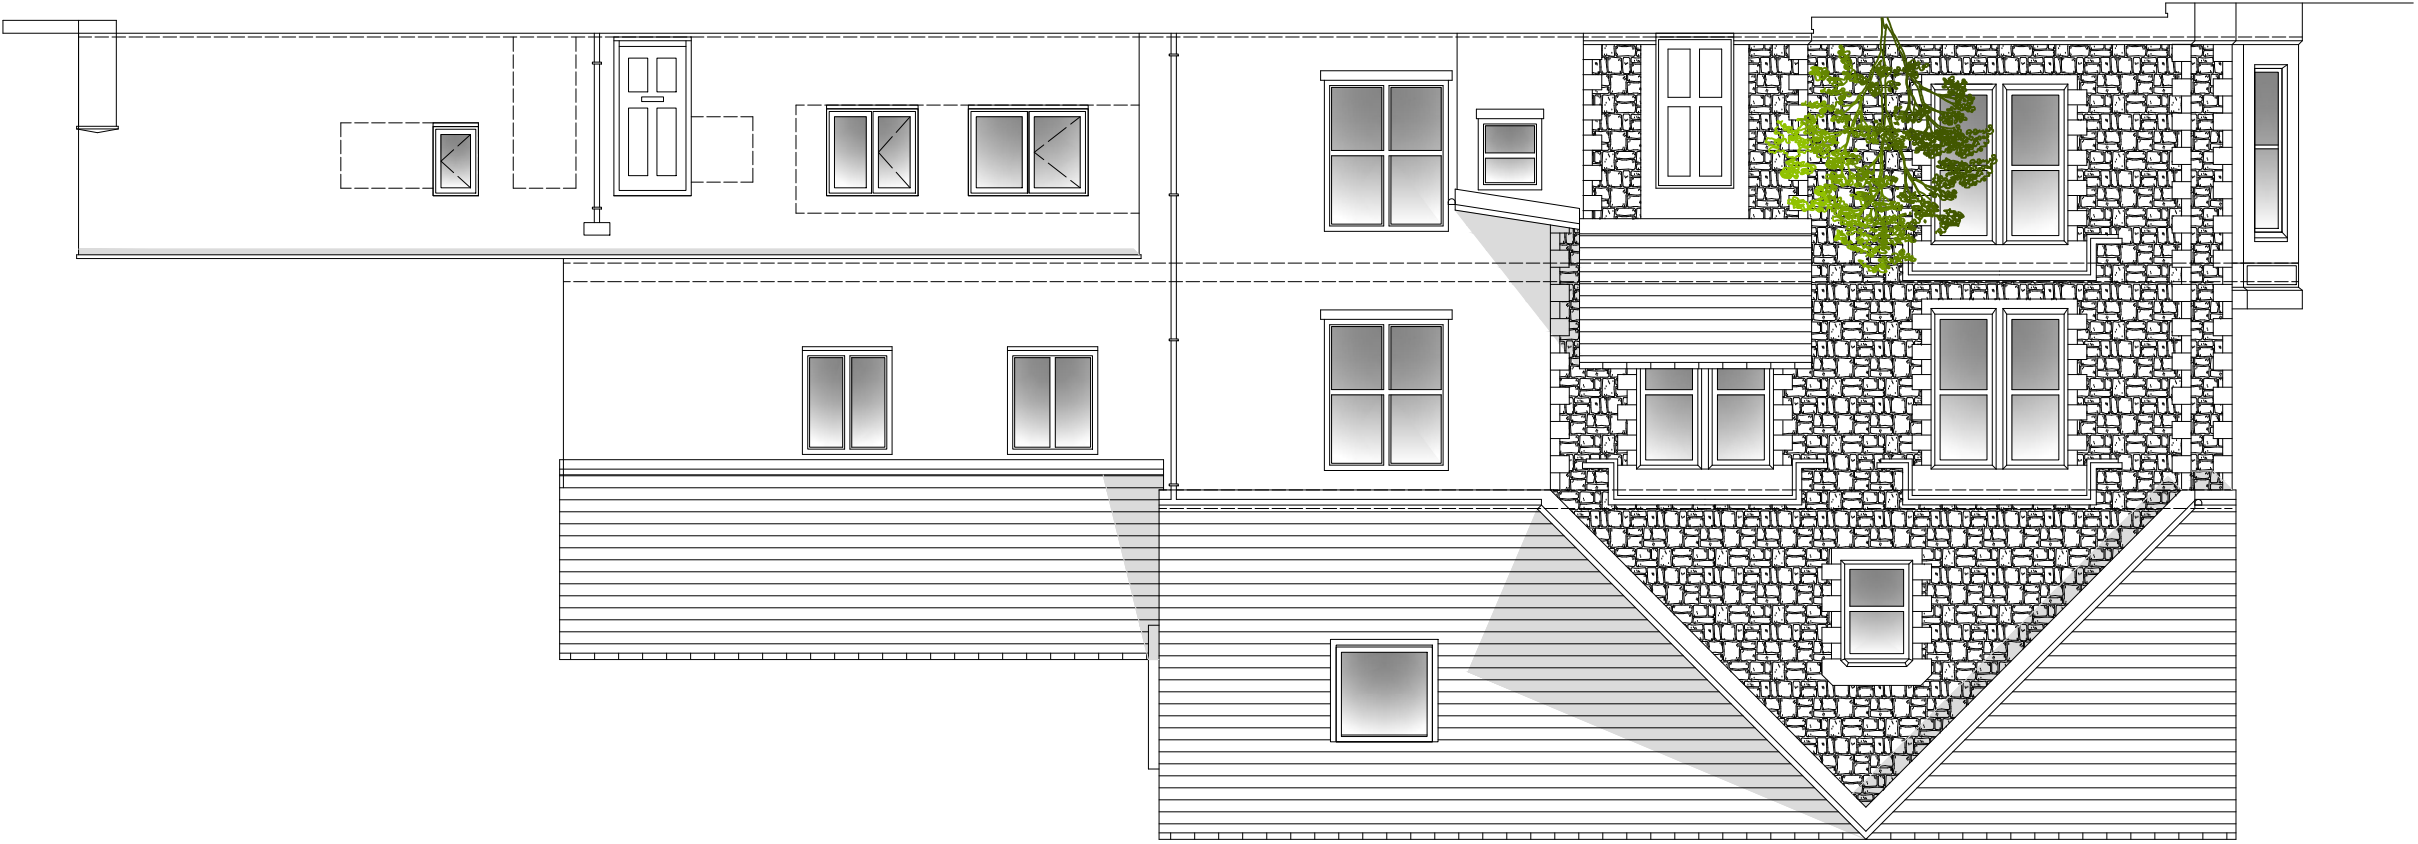

accommodation schedule

apartment 01	1b2p - 58.60m²
apartment 02	1b2p - 61.30m²
apartment 03	1b2p - 48.70m²
apartment 04	1b2p - 48.00m²
apartment 05	1b2p - 54.00m²
apartment 06	1b2p - 63.70m²

east elevation



revision

g	
f	
e	
d	
c	
b	
a	

