



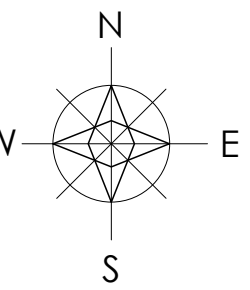

section a-a

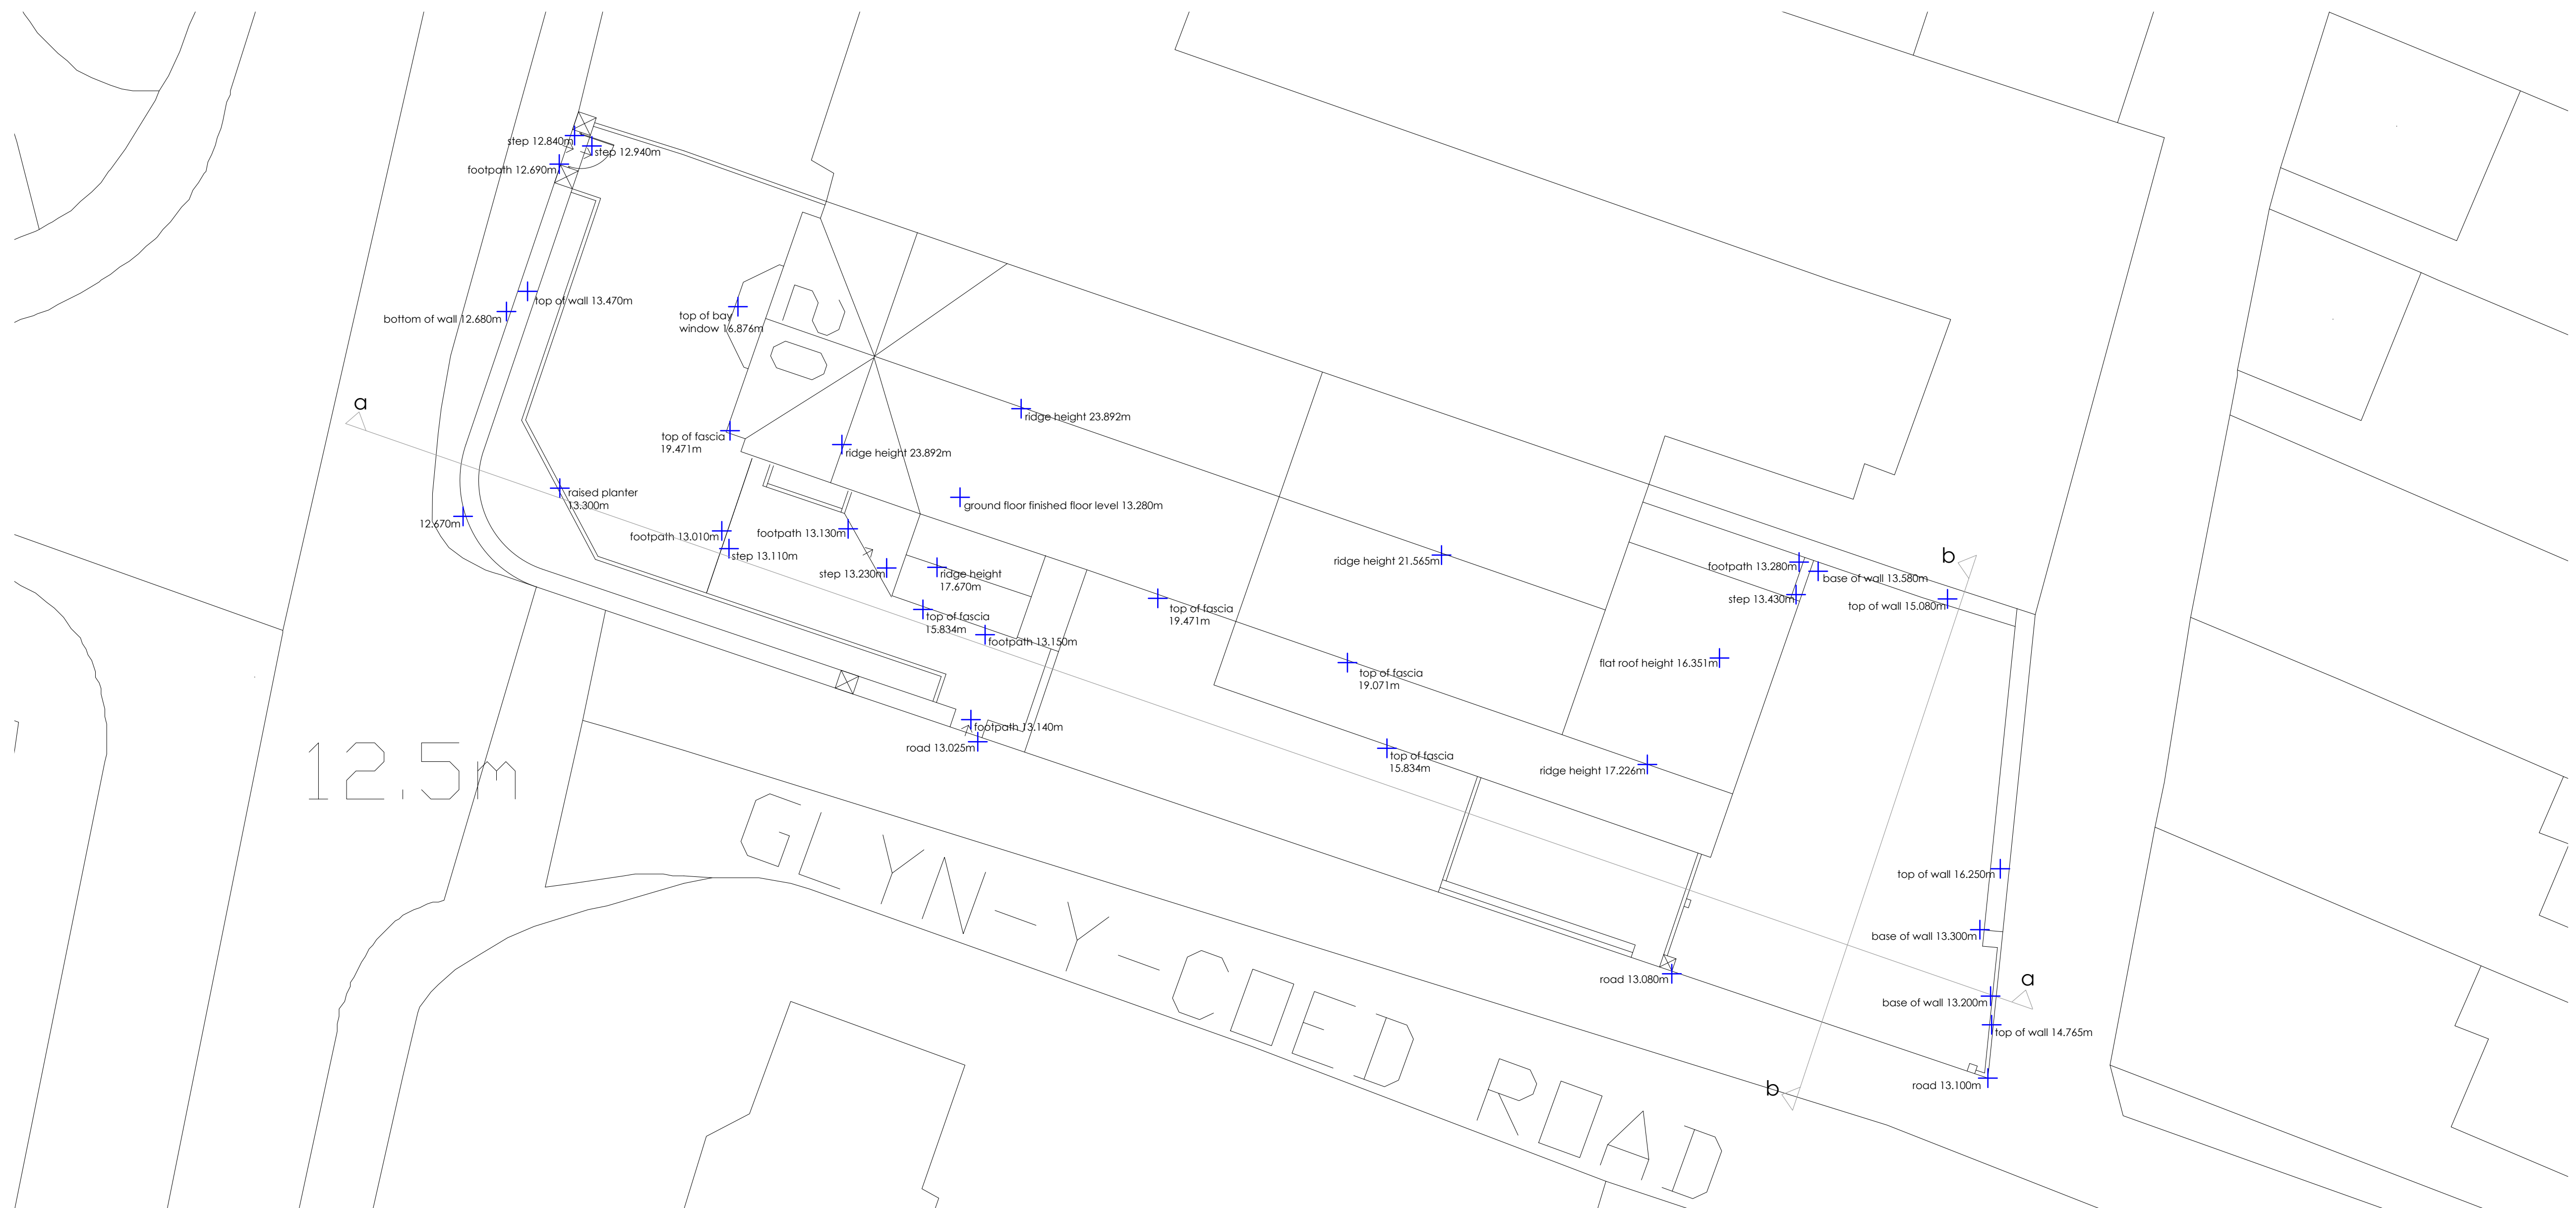

section b-b



revision	
a	
b	
c	
d	
e	
f	
g	

project	20 VICTORIA GARDENS, NEATH	drawing	SITE LEVELS	date	NOVEMBER 2021
client	CELTIC PROPERTIES 2 LIMITED	drawing no.	21.246.05	scale	1 100 @ A1
	www.ipanarchitecture.co.uk		hello@ipanarchitecture.co.uk		07765 660189