
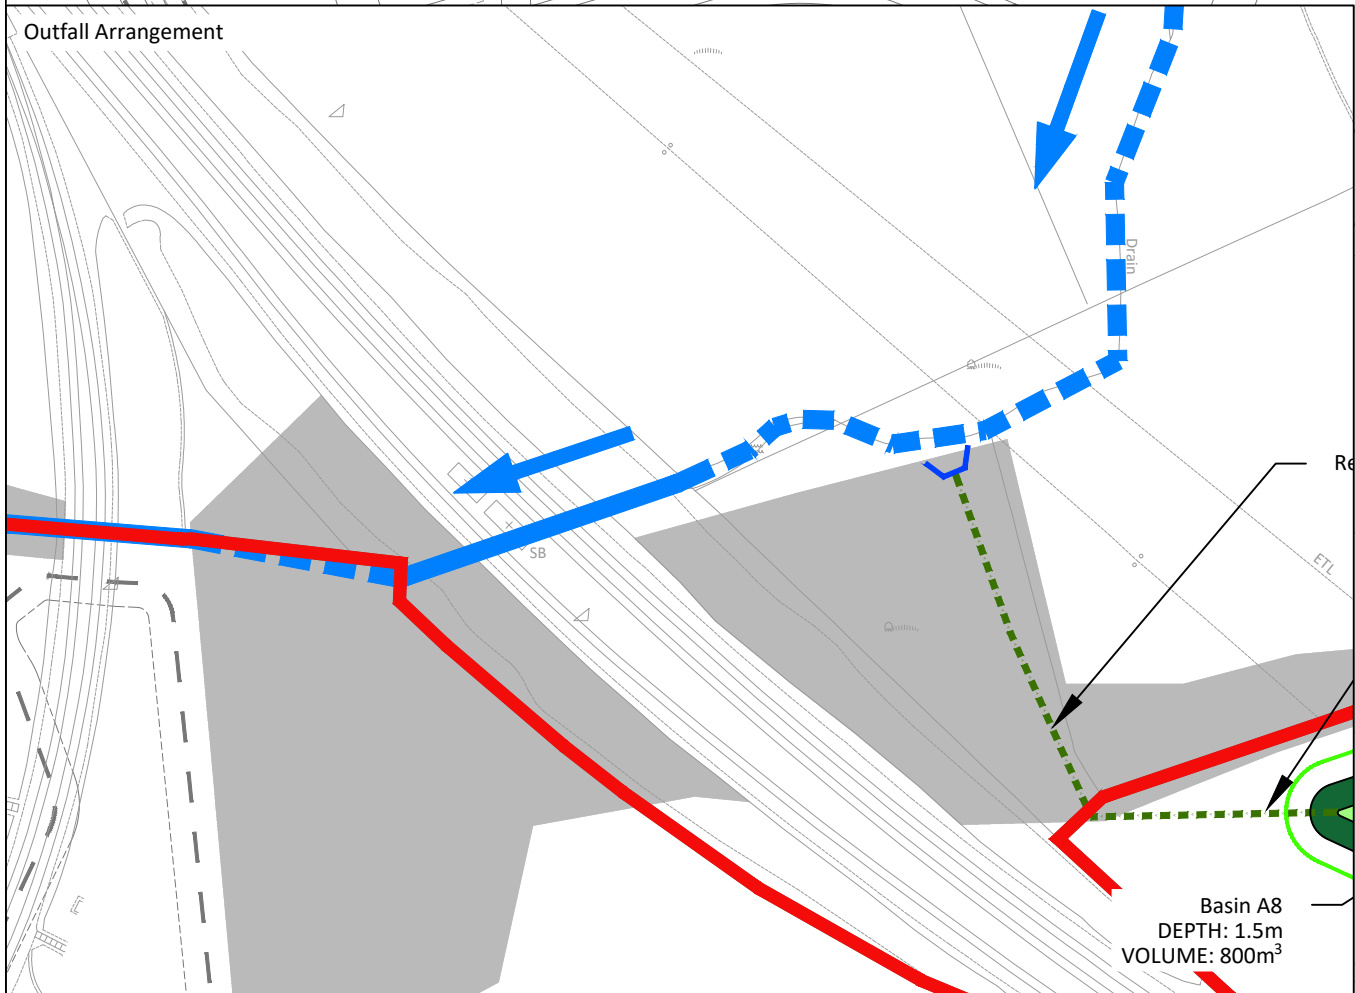
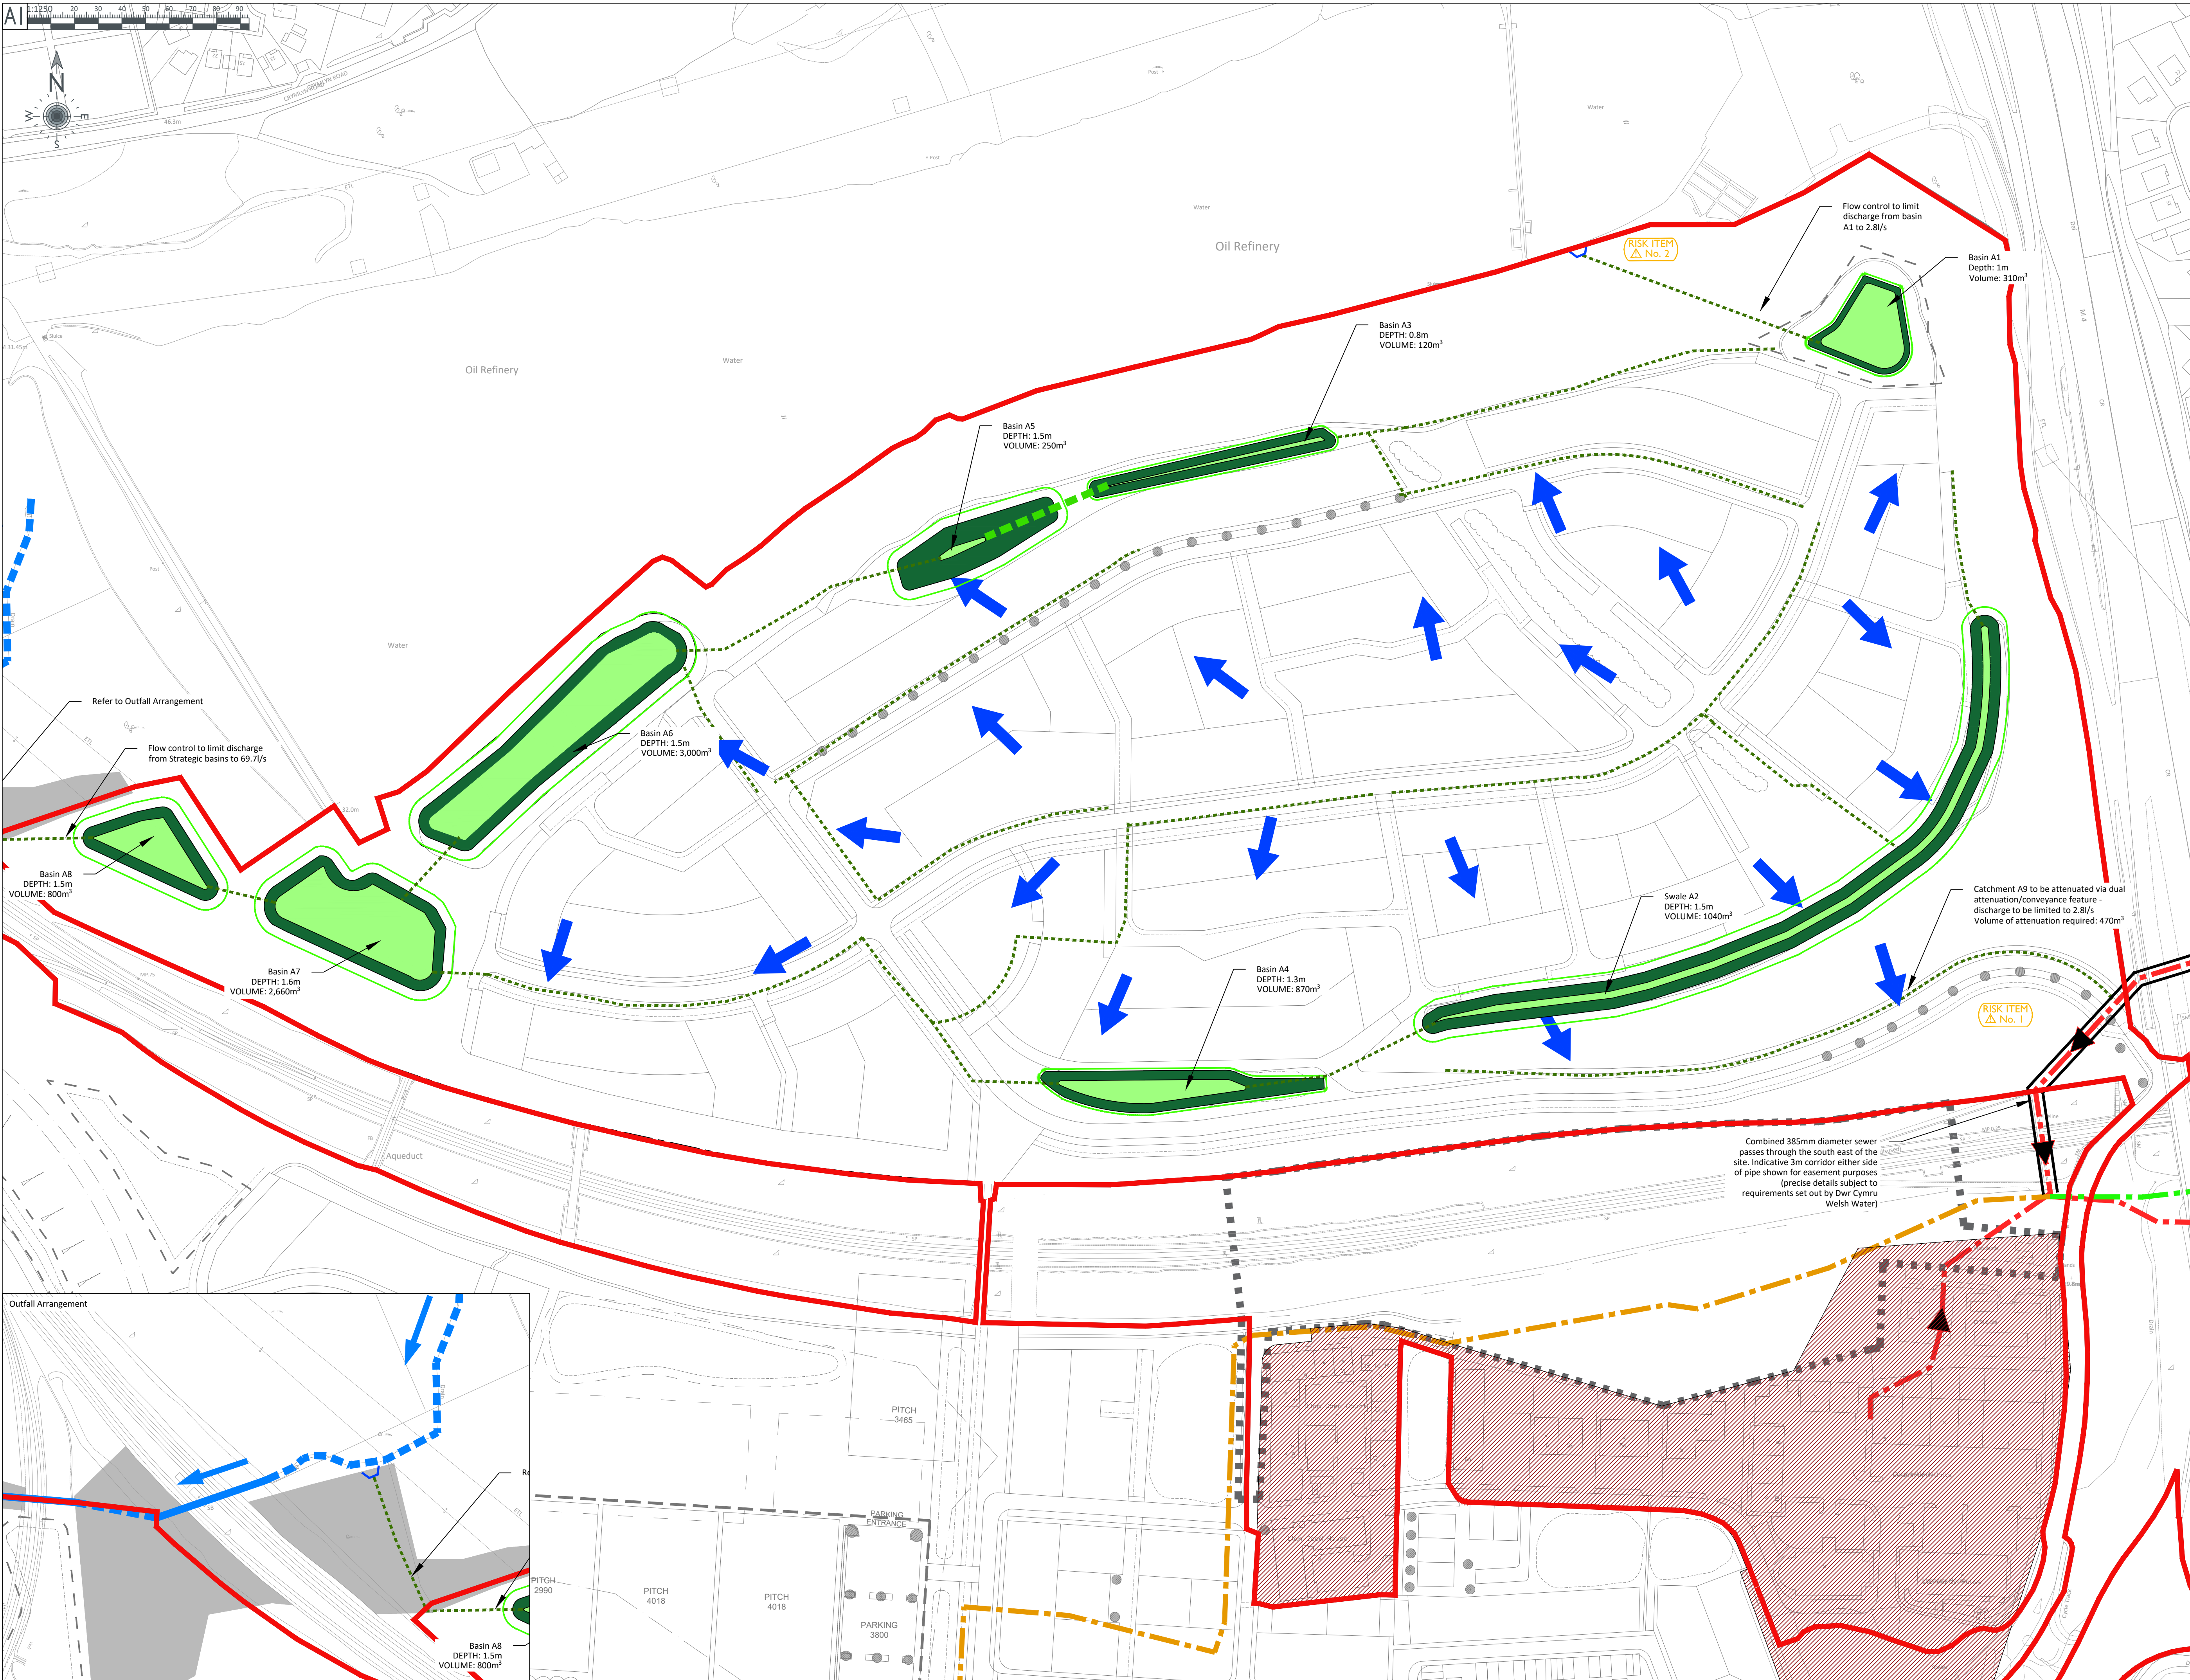


AI 1:1250 0 10 20 30 40 50 60 70 80 90

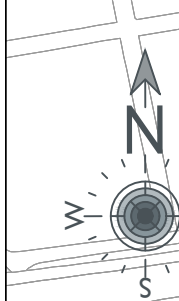

NOTES

These drawings have been produced with reference to the CDM Regulations 2015. Please note that these are pre-construction phase drawings and should be subject to further design risk management as required in accordance with Regulation 9

- These drawings should be read in conjunction with all relevant documentation, drawings and standard details.
- PIA accept no liability for the accuracy of third party data.
- All dimensions in meters unless otherwise stated. Do not scale from this drawing.
- Surface water drainage design based on Masterplan Design (dwg no: 21009(05) 101) from DobsonPowell architects and Proposed Original Level Gradient Map (dwg no: 04020-A-0122).
- Surface water drainage strategy based on:
 - Attenuation provided up to the 1 in 100 year plus 40% climate change event within strategic infrastructure.
 - All attenuation structures proposed as having a minimum of one inflow and one outflow arrangement.
 - Peak maximum discharge rate of 5.5l/s/ha as agreed with NRW.
 - Infiltration has not been considered at this stage.
 - Impermeable area assumed 65%.
 - No attenuation proposed within conveyance features at this stage.
 - 300mm freeboard proposed in attenuation features.
- Ponds shown are representative of approximate land take for storage.
- Indicative extents have been shown for information only and are subject to change as masterplan and detailed design develops.

RISK ITEM 1 - Highway surface water drainage system for 0.5ha of highway access for the Site will require connection into existing highway drainage or the existing DCWW sewer system.

RISK ITEM 2 - Re-use of existing connection into the North Site Reservoir

KEY

- Existing Watercourse/Drain
- Indicative Surface Water Sewer
- Indicative Surface Water Conveyance Feature (modelled as pipes)
- Indicative Surface Water Conveyance Feature (not modelled)
- Indicative Attenuation Location
- Indicative Maintenance and Access Buffer
- Existing DCWW Combined Sewer
- Existing DCWW Foul Sewer
- Existing DCWW Surface Water Sewer
- Proposed Surface Water Flow Route
- Proposed Headwall
- Area Assumed to Remain as Existing
- Site Boundary

P6	23/11/21	Updated Site Boundary	JP
P5	18/11/2021	Updated Risk Item 1	PR
P4	06/10/2021	Revised Red Line Boundary and Masterplan	PR
P3	16/09/2021	Revised Masterplan	PR
P2	23/07/2021	Revised Masterplan	PR
P1	15/06/2021	Drainage Strategy Plan Draft	PB

REV	DATE	REVISION NOTE	BY
P6	23/11/21	Updated Site Boundary	JP
P5	18/11/2021	Updated Risk Item 1	PR
P4	06/10/2021	Revised Red Line Boundary and Masterplan	PR
P3	16/09/2021	Revised Masterplan	PR
P2	23/07/2021	Revised Masterplan	PR
P1	15/06/2021	Drainage Strategy Plan Draft	PB

CLIENT
PJA

St. Modwen Developments Ltd

PROJECT
Coed Darcy

DRAWING TITLE
Indicative Surface Water Drainage Strategy North

DRAWING ISSUE STATUS
INFORMATION

PJA JOB No. SUB-CODE DRAWING NO. REVISION
05474 - A - 0002 - P6

Revision Letter: P - Prelim A - Approval I - Tender / C - Construction
BIM DRAWING REFERENCE

SCALE DRAWN REVIEWED DATE
AI @ 1:1250 PB AC Jun 2021