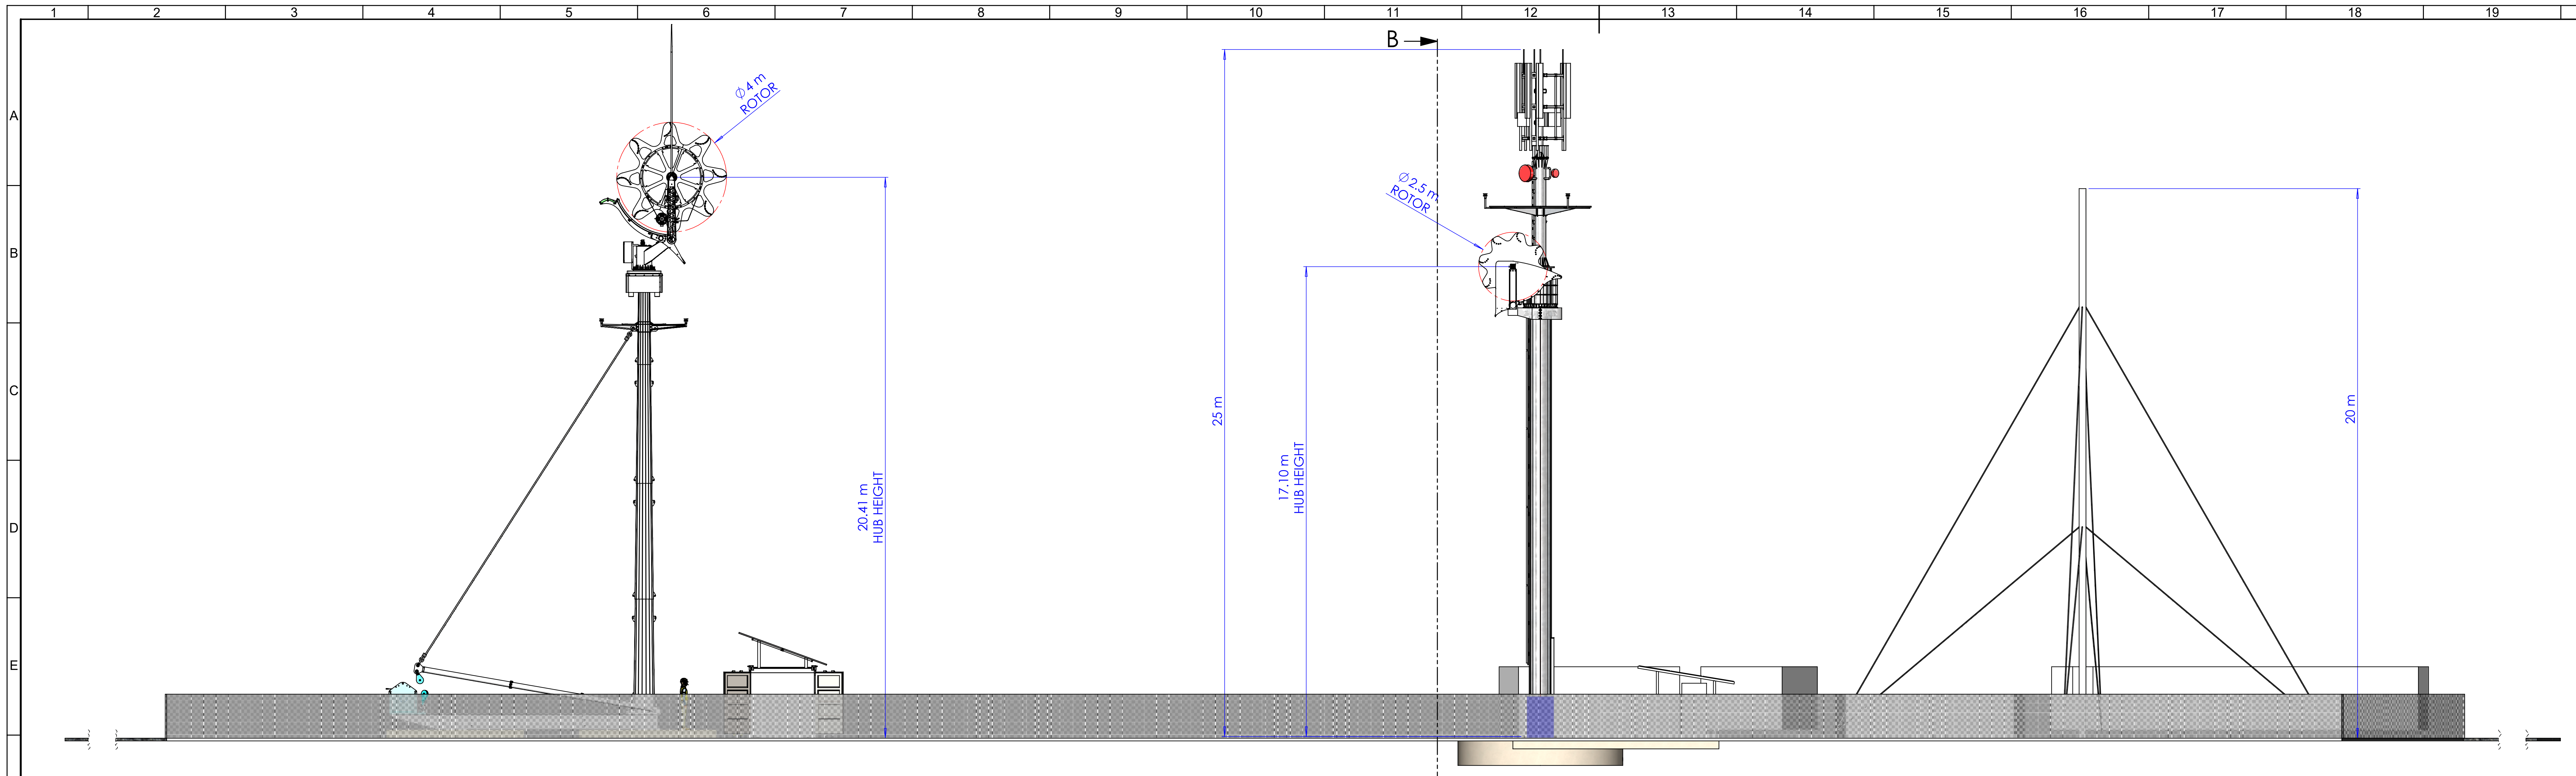

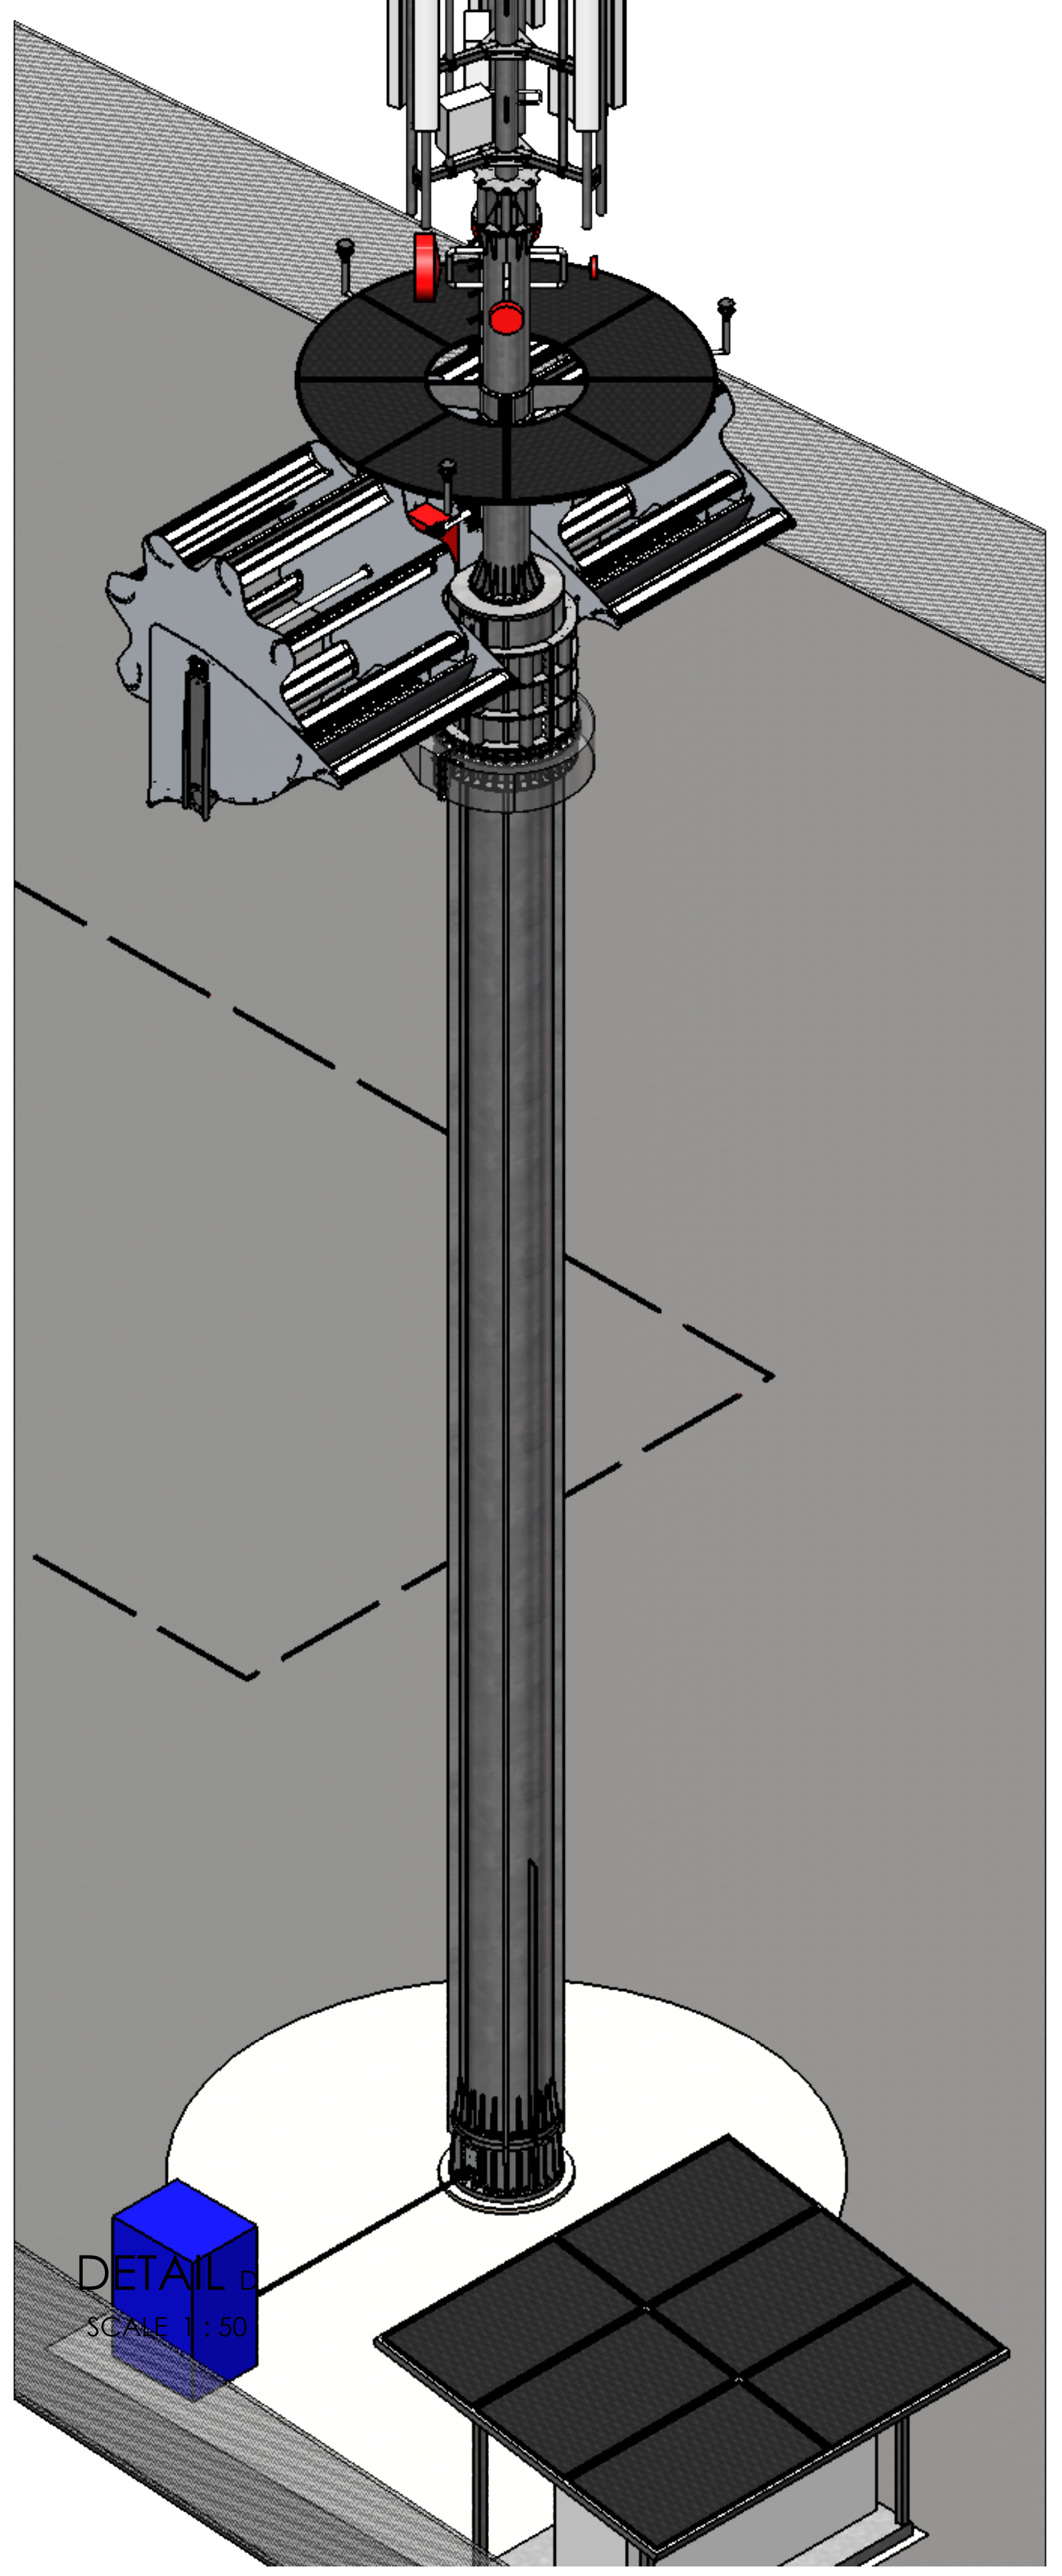

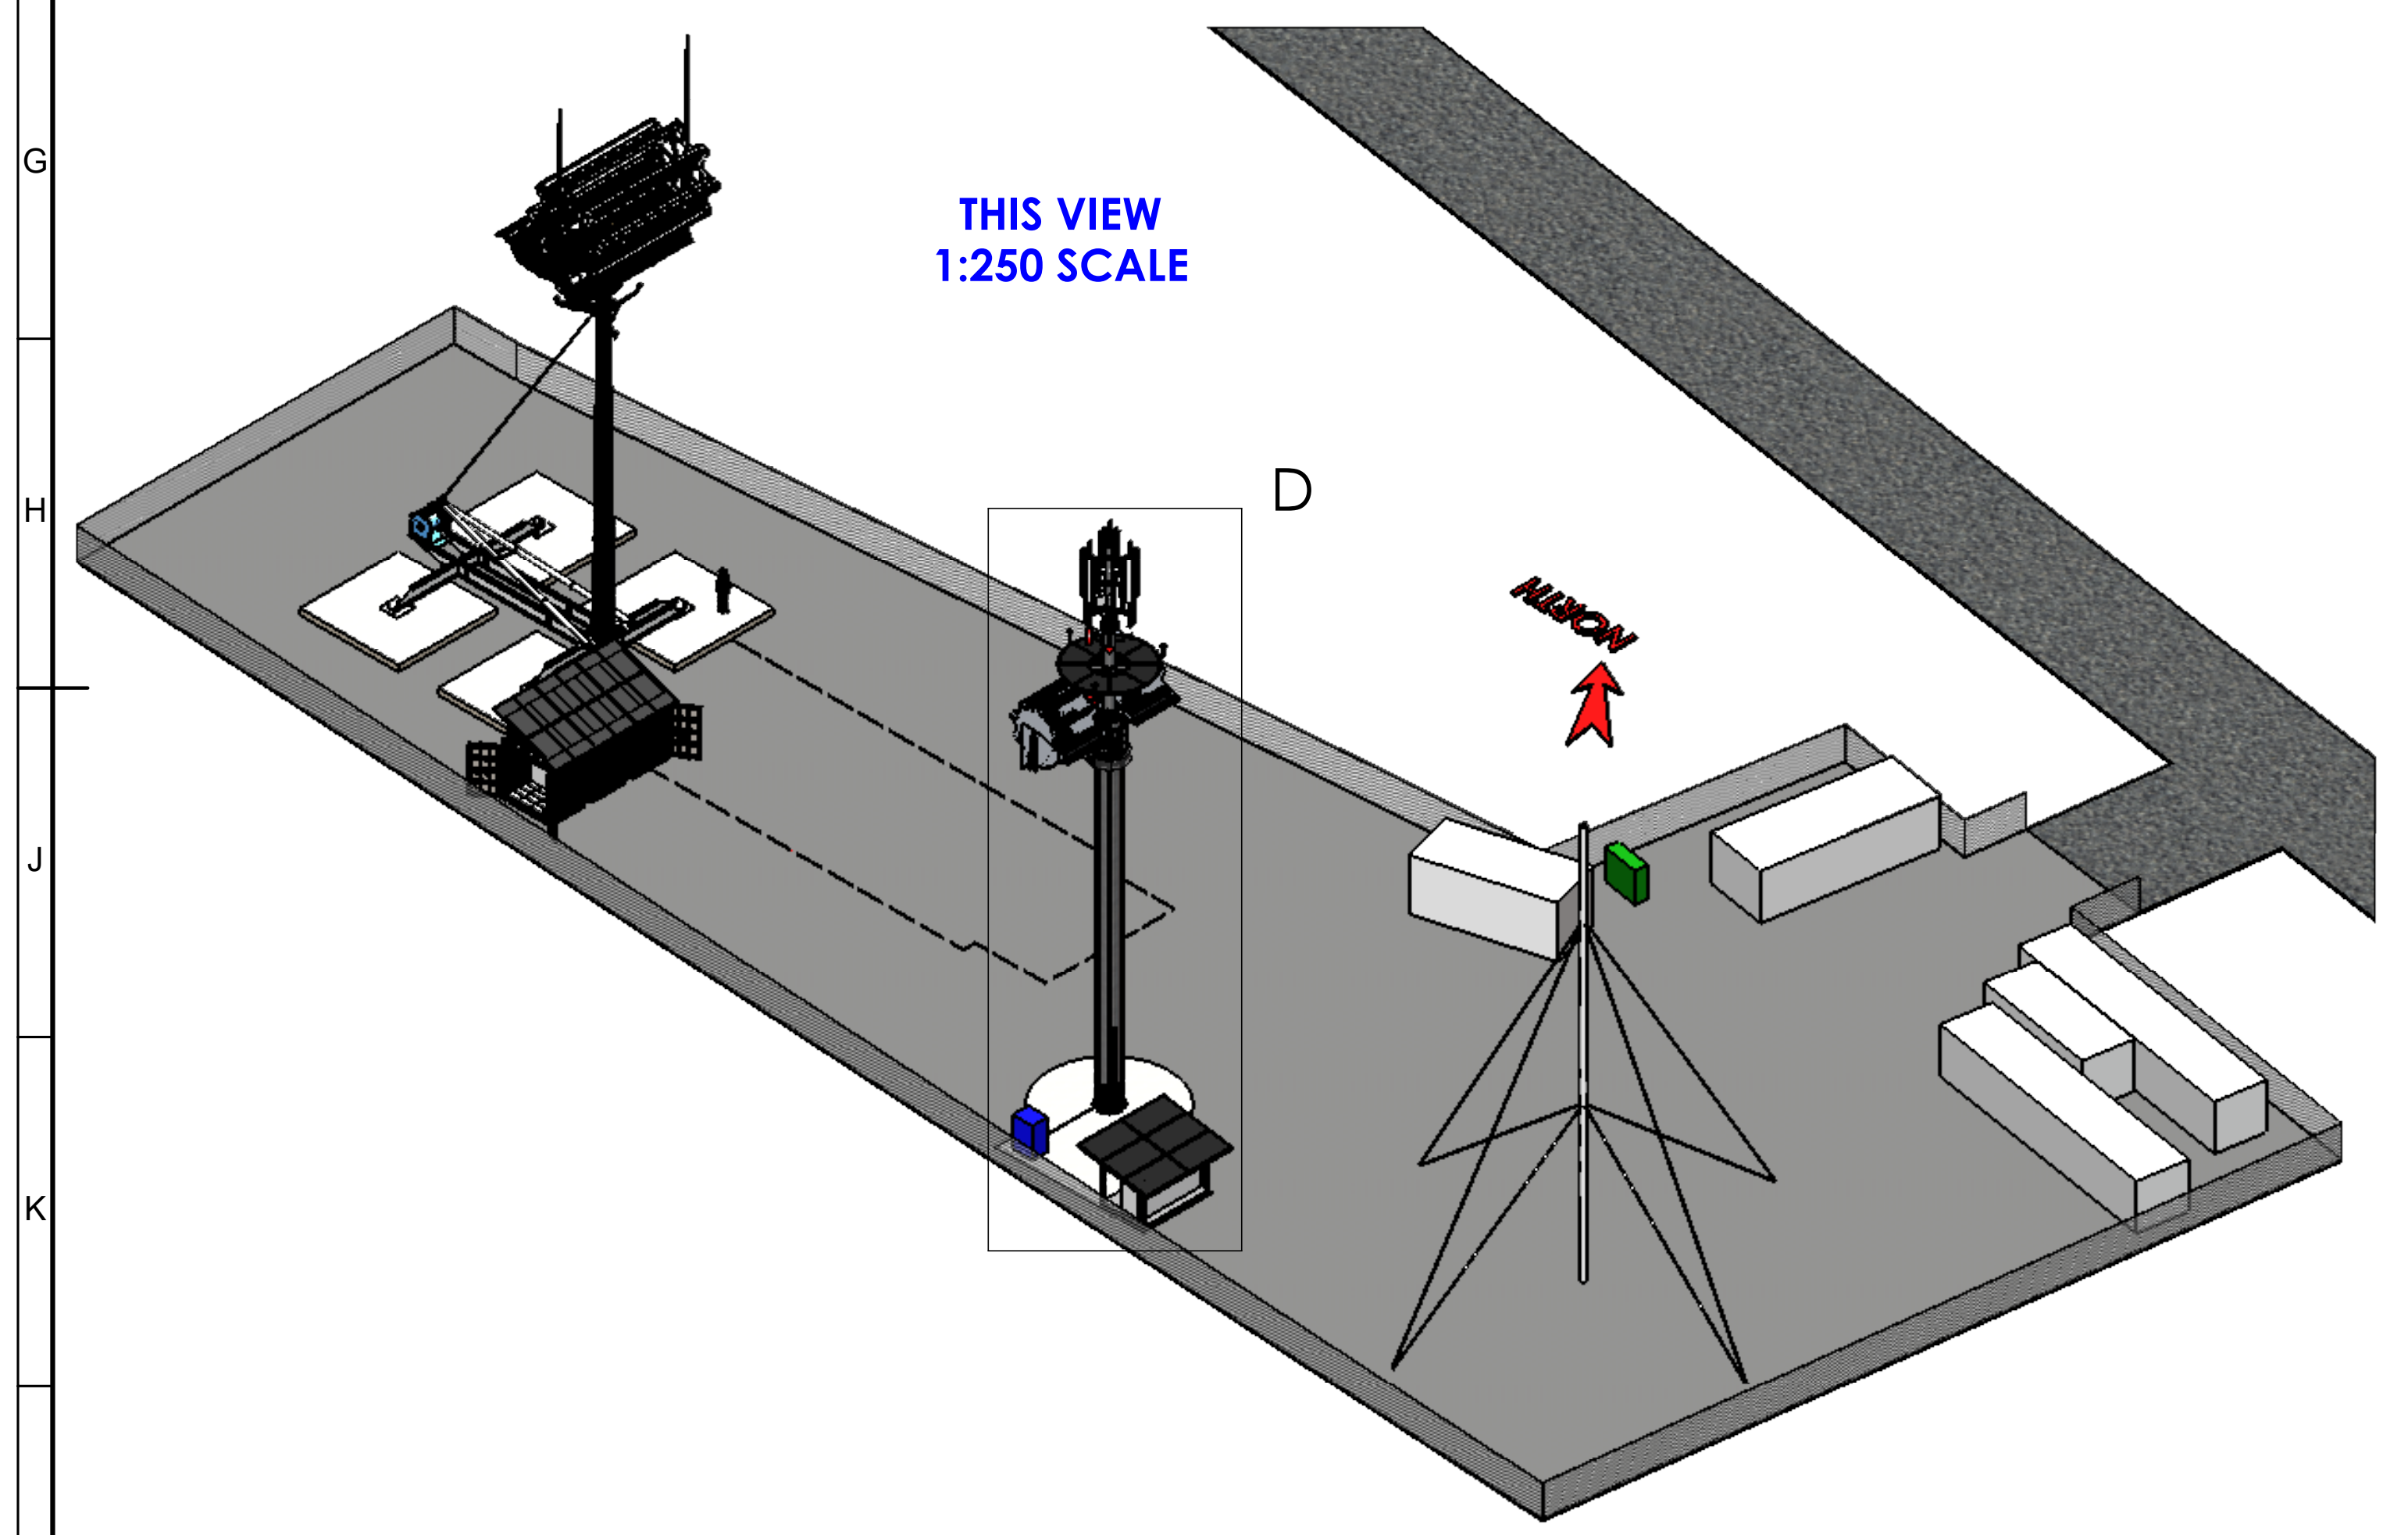

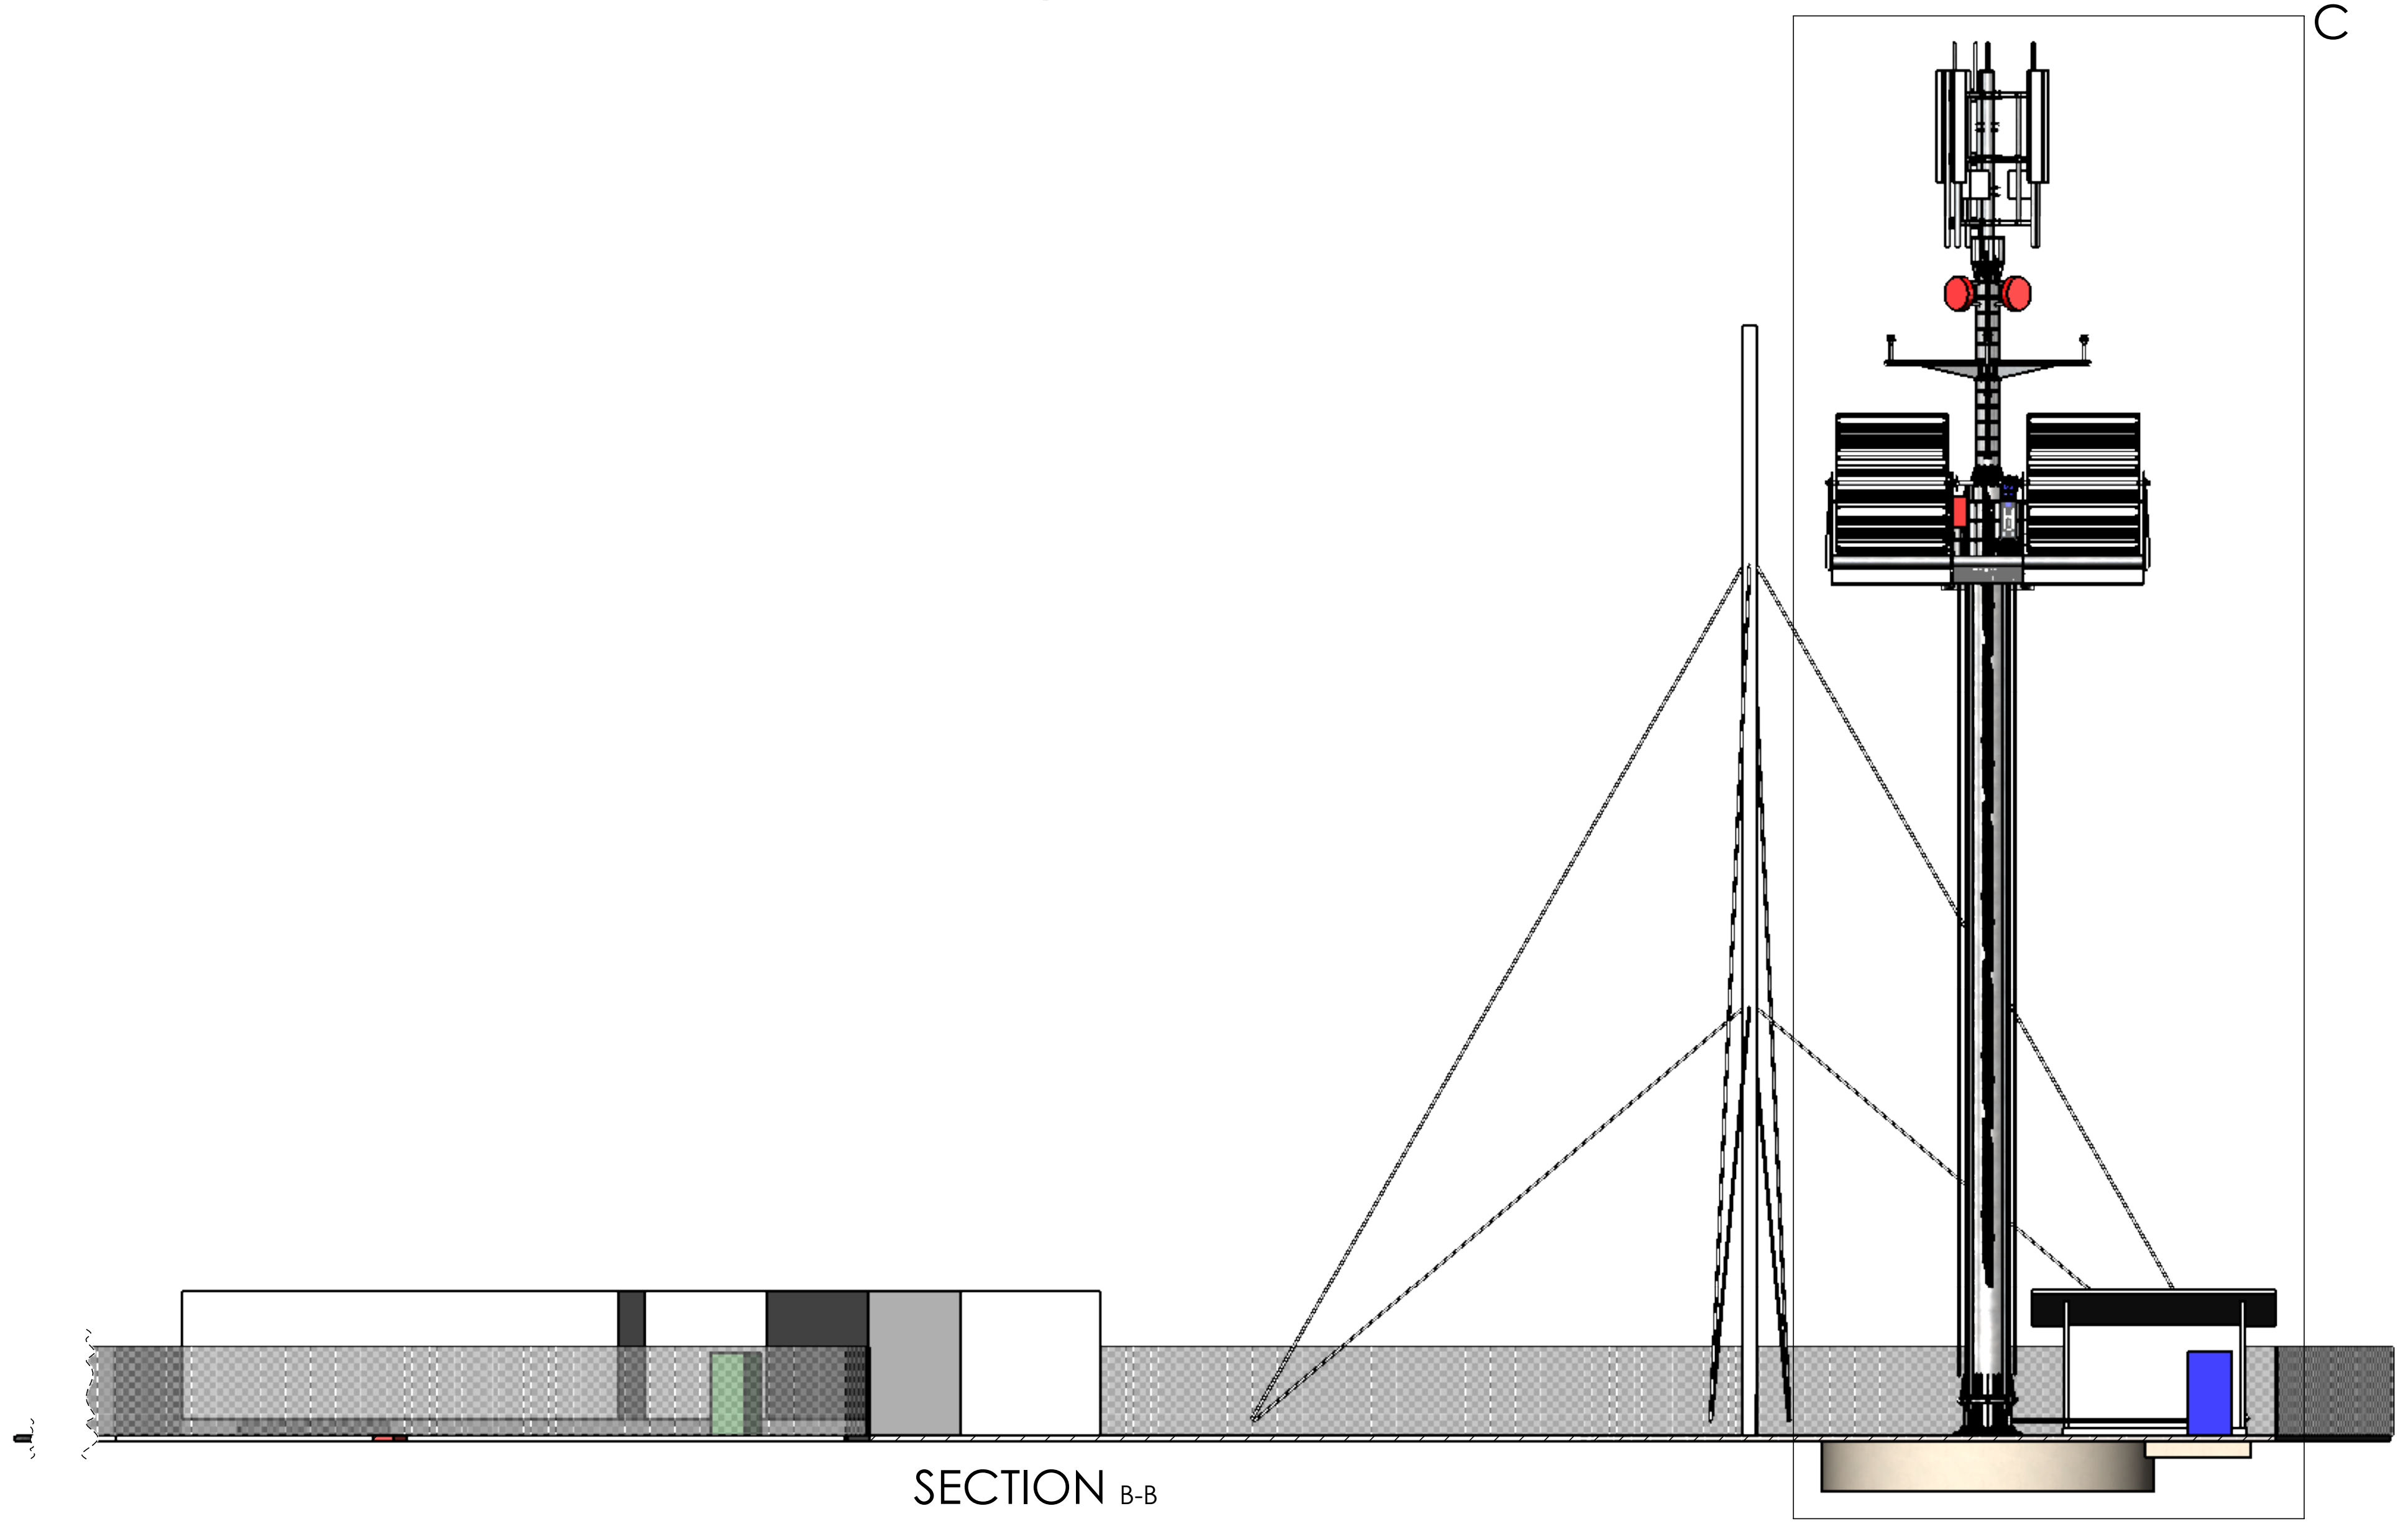

SECTION B-B

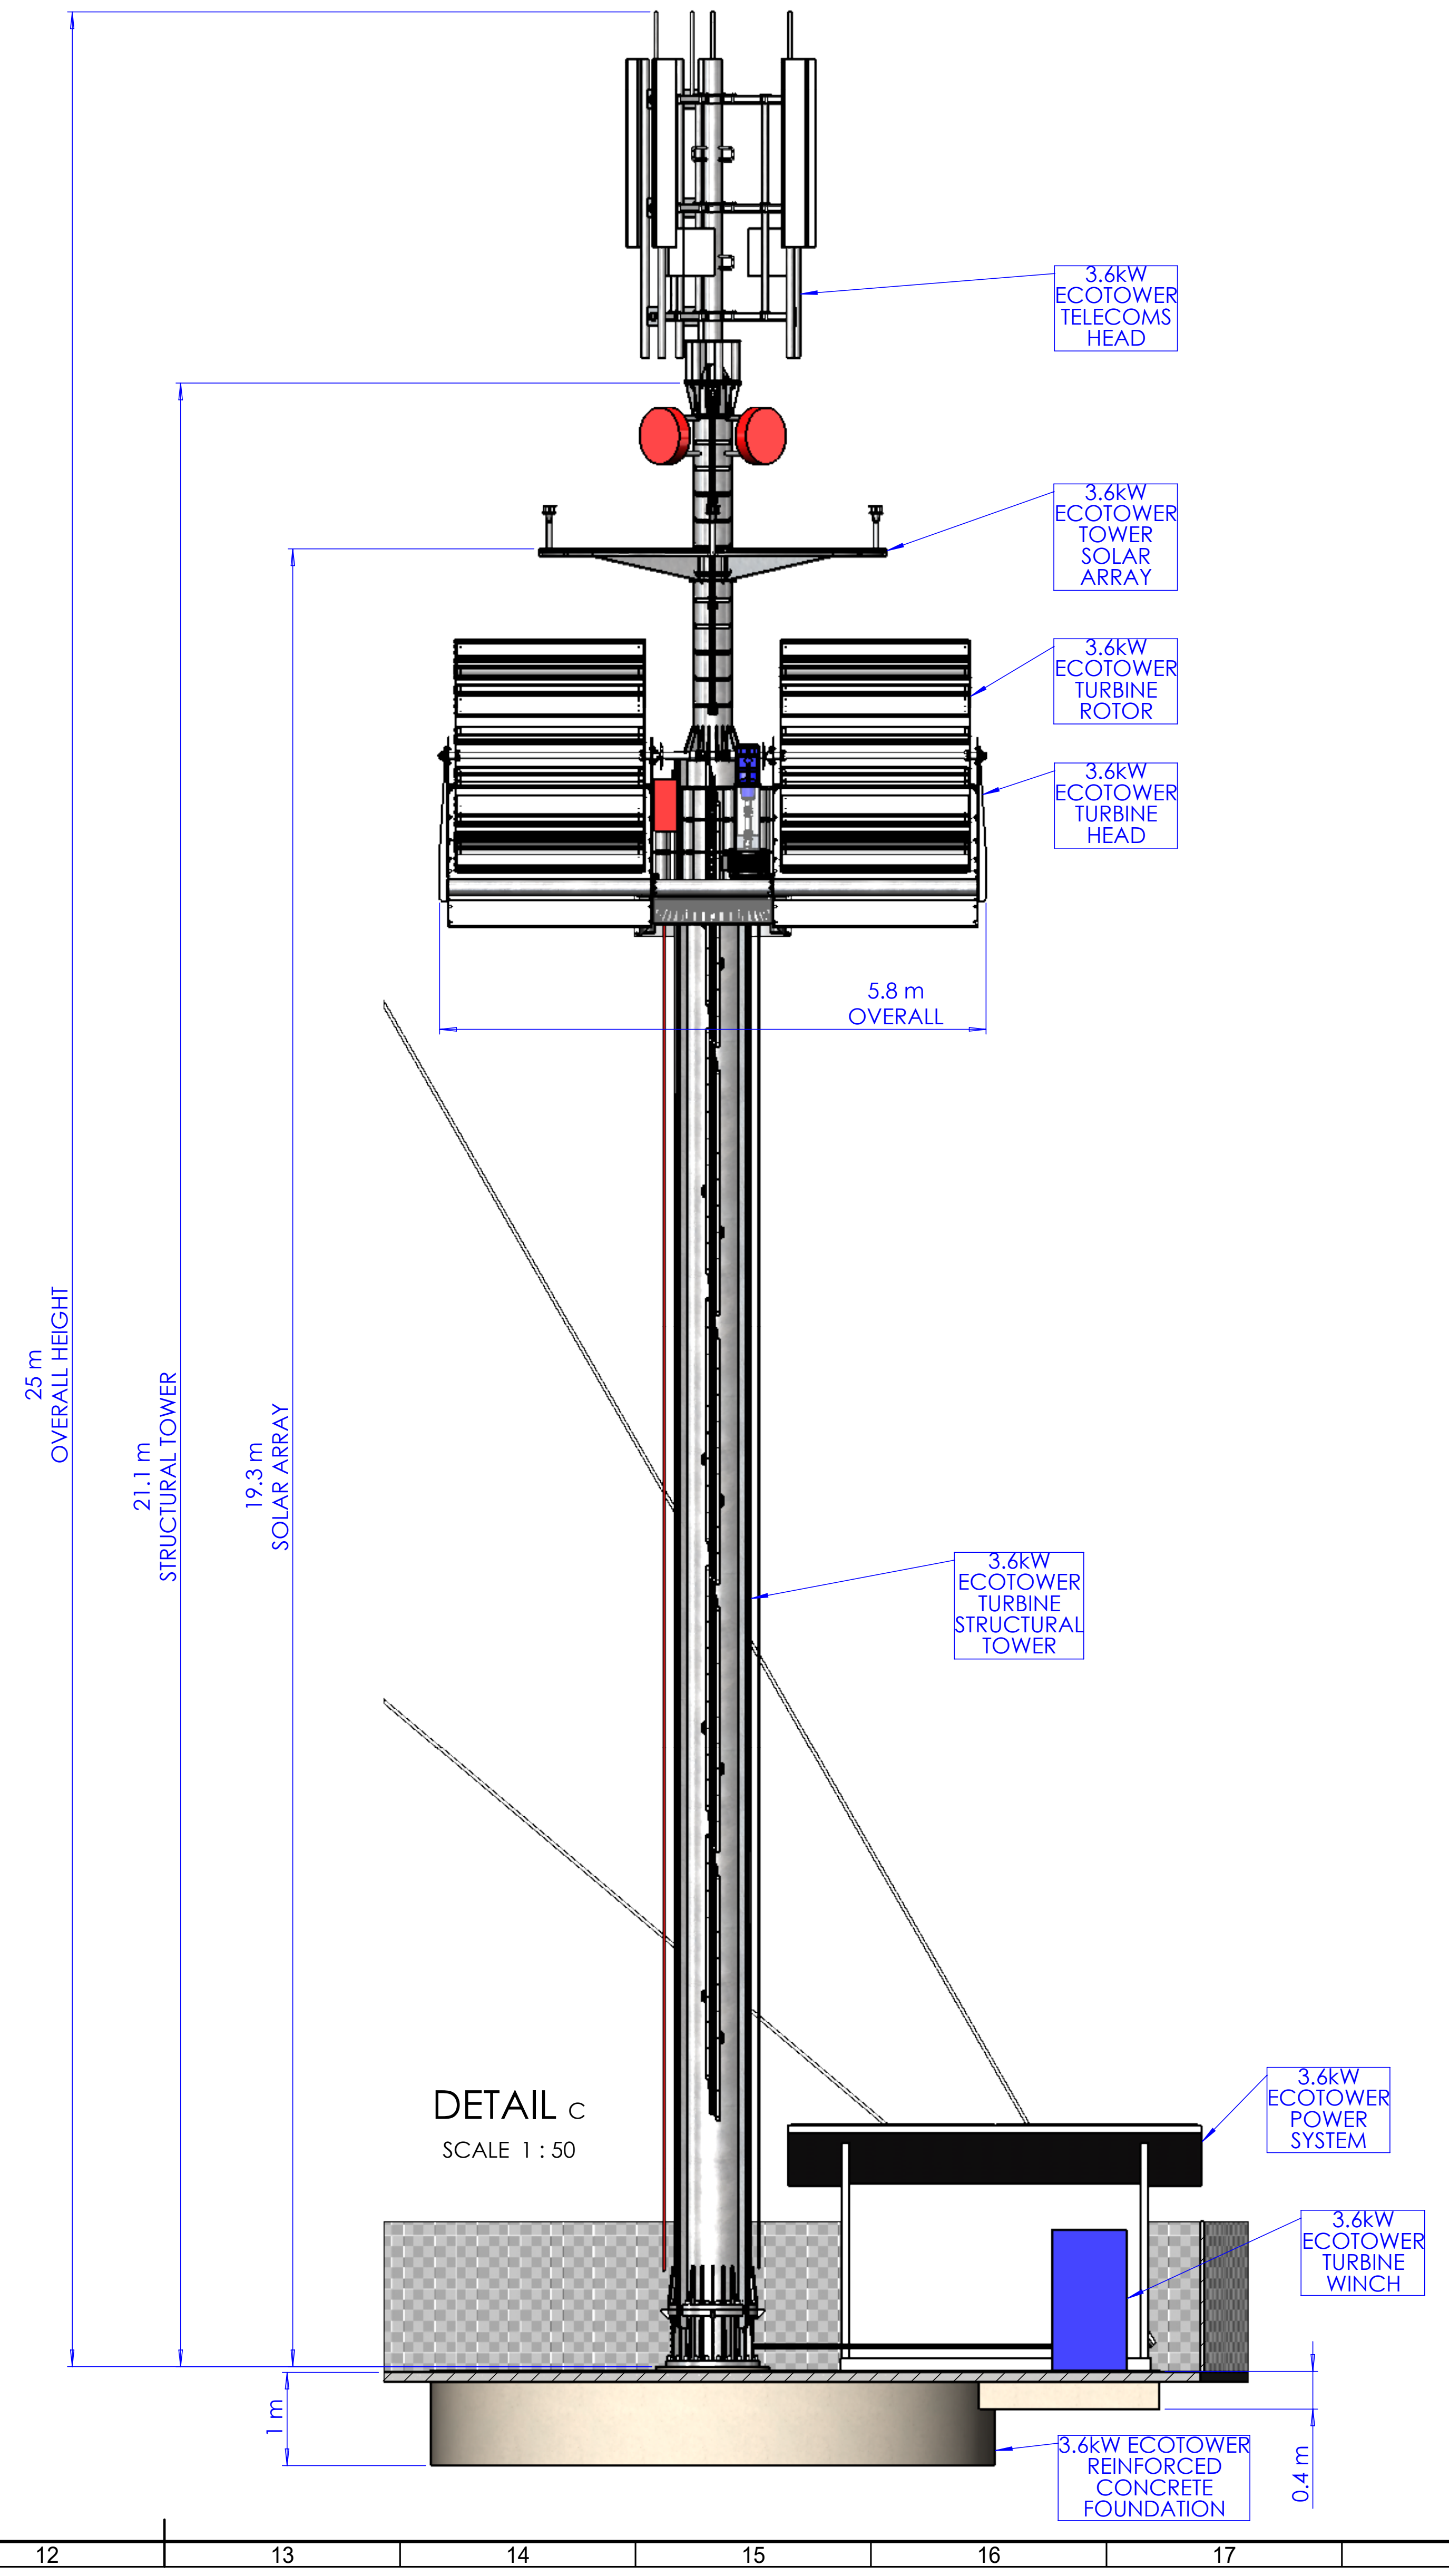
3.6kW ECOTOWER TELECOMS HEAD
3.6kW ECOTOWER TOWER SOLAR ARRAY
3.6kW ECOTOWER TURBINE ROTOR
3.6kW ECOTOWER TURBINE HEAD
5.8 m OVERALL
25 m OVERALL HEIGHT
21.1 m STRUCTURAL TOWER
19.3 m SOLAR ARRAY
3.6kW ECOTOWER TURBINE STRUCTURAL TOWER
3.6kW ECOTOWER POWER SYSTEM
3.6kW ECOTOWER TURBINE WINCH
1 m
0.4 m
3.6kW ECOTOWER REINFORCED CONCRETE FOUNDATION

DETAIL C
SCALE 1 : 50

FIGURE 2: SITE LAYOUT PLANS

Material:
N/A
Finish:
N/A
Unless Otherwise Stated:
Linear Tol.: ±**0.2**, Angular Tol.: **0°15'**
Surface Finish: **0.32µm**
All Dimensions: **mm**
Drawing Scale: **1:100** UNLESS OTHERWISE STATED
Approx Weight: Kg
Drawing Produced In Accordance With: **BS8888**
Projection Method: **THIRD ANGLE**
Sheet Size: **A0**

This drawing and any information or descriptive material set out on it are the confidential and copyright property of Cross-Flow Energy Co. Ltd. © and MUST NOT BE DISCLOSED, COPIED, LOANED in whole or part or used for any purpose without the written permission of Cross-Flow Energy Co. Ltd.

Document Type:
DRAWING
Company Confidential

Legal Owner:
CrossflowEnergy
DRIVING PROGRESS
Baglan Bay Innovation Centre, Energy Park
Central Avenue, Port Talbot, SA12 7AX, UK
+44 1639 816 020
engr@crossflowenergy.co.uk
www.crossflowenergy.co.uk

Description:
PPP SITE LAYOUT DRAWING - WITH 3.6kW ECOTOWER.
Drawn by: **N LONG**
Drawn Date: **02/11/2021**
Checked/Approved by:
Checked/Approved Date:
Part Number: **PPP TEST SITE LAYOUT DRAWING**
Drawing Number: **PPP TEST SITE LAYOUT DRAWING**
Sheet: **2 of 3**
Revision: **01**