NOTES:

1. ALL DIMENSIONS ARE APPROXIMATE.
2. SITE AREA 2,300 M² APPROX.
3. FOR MATERIALS, SEE SHEET 3.

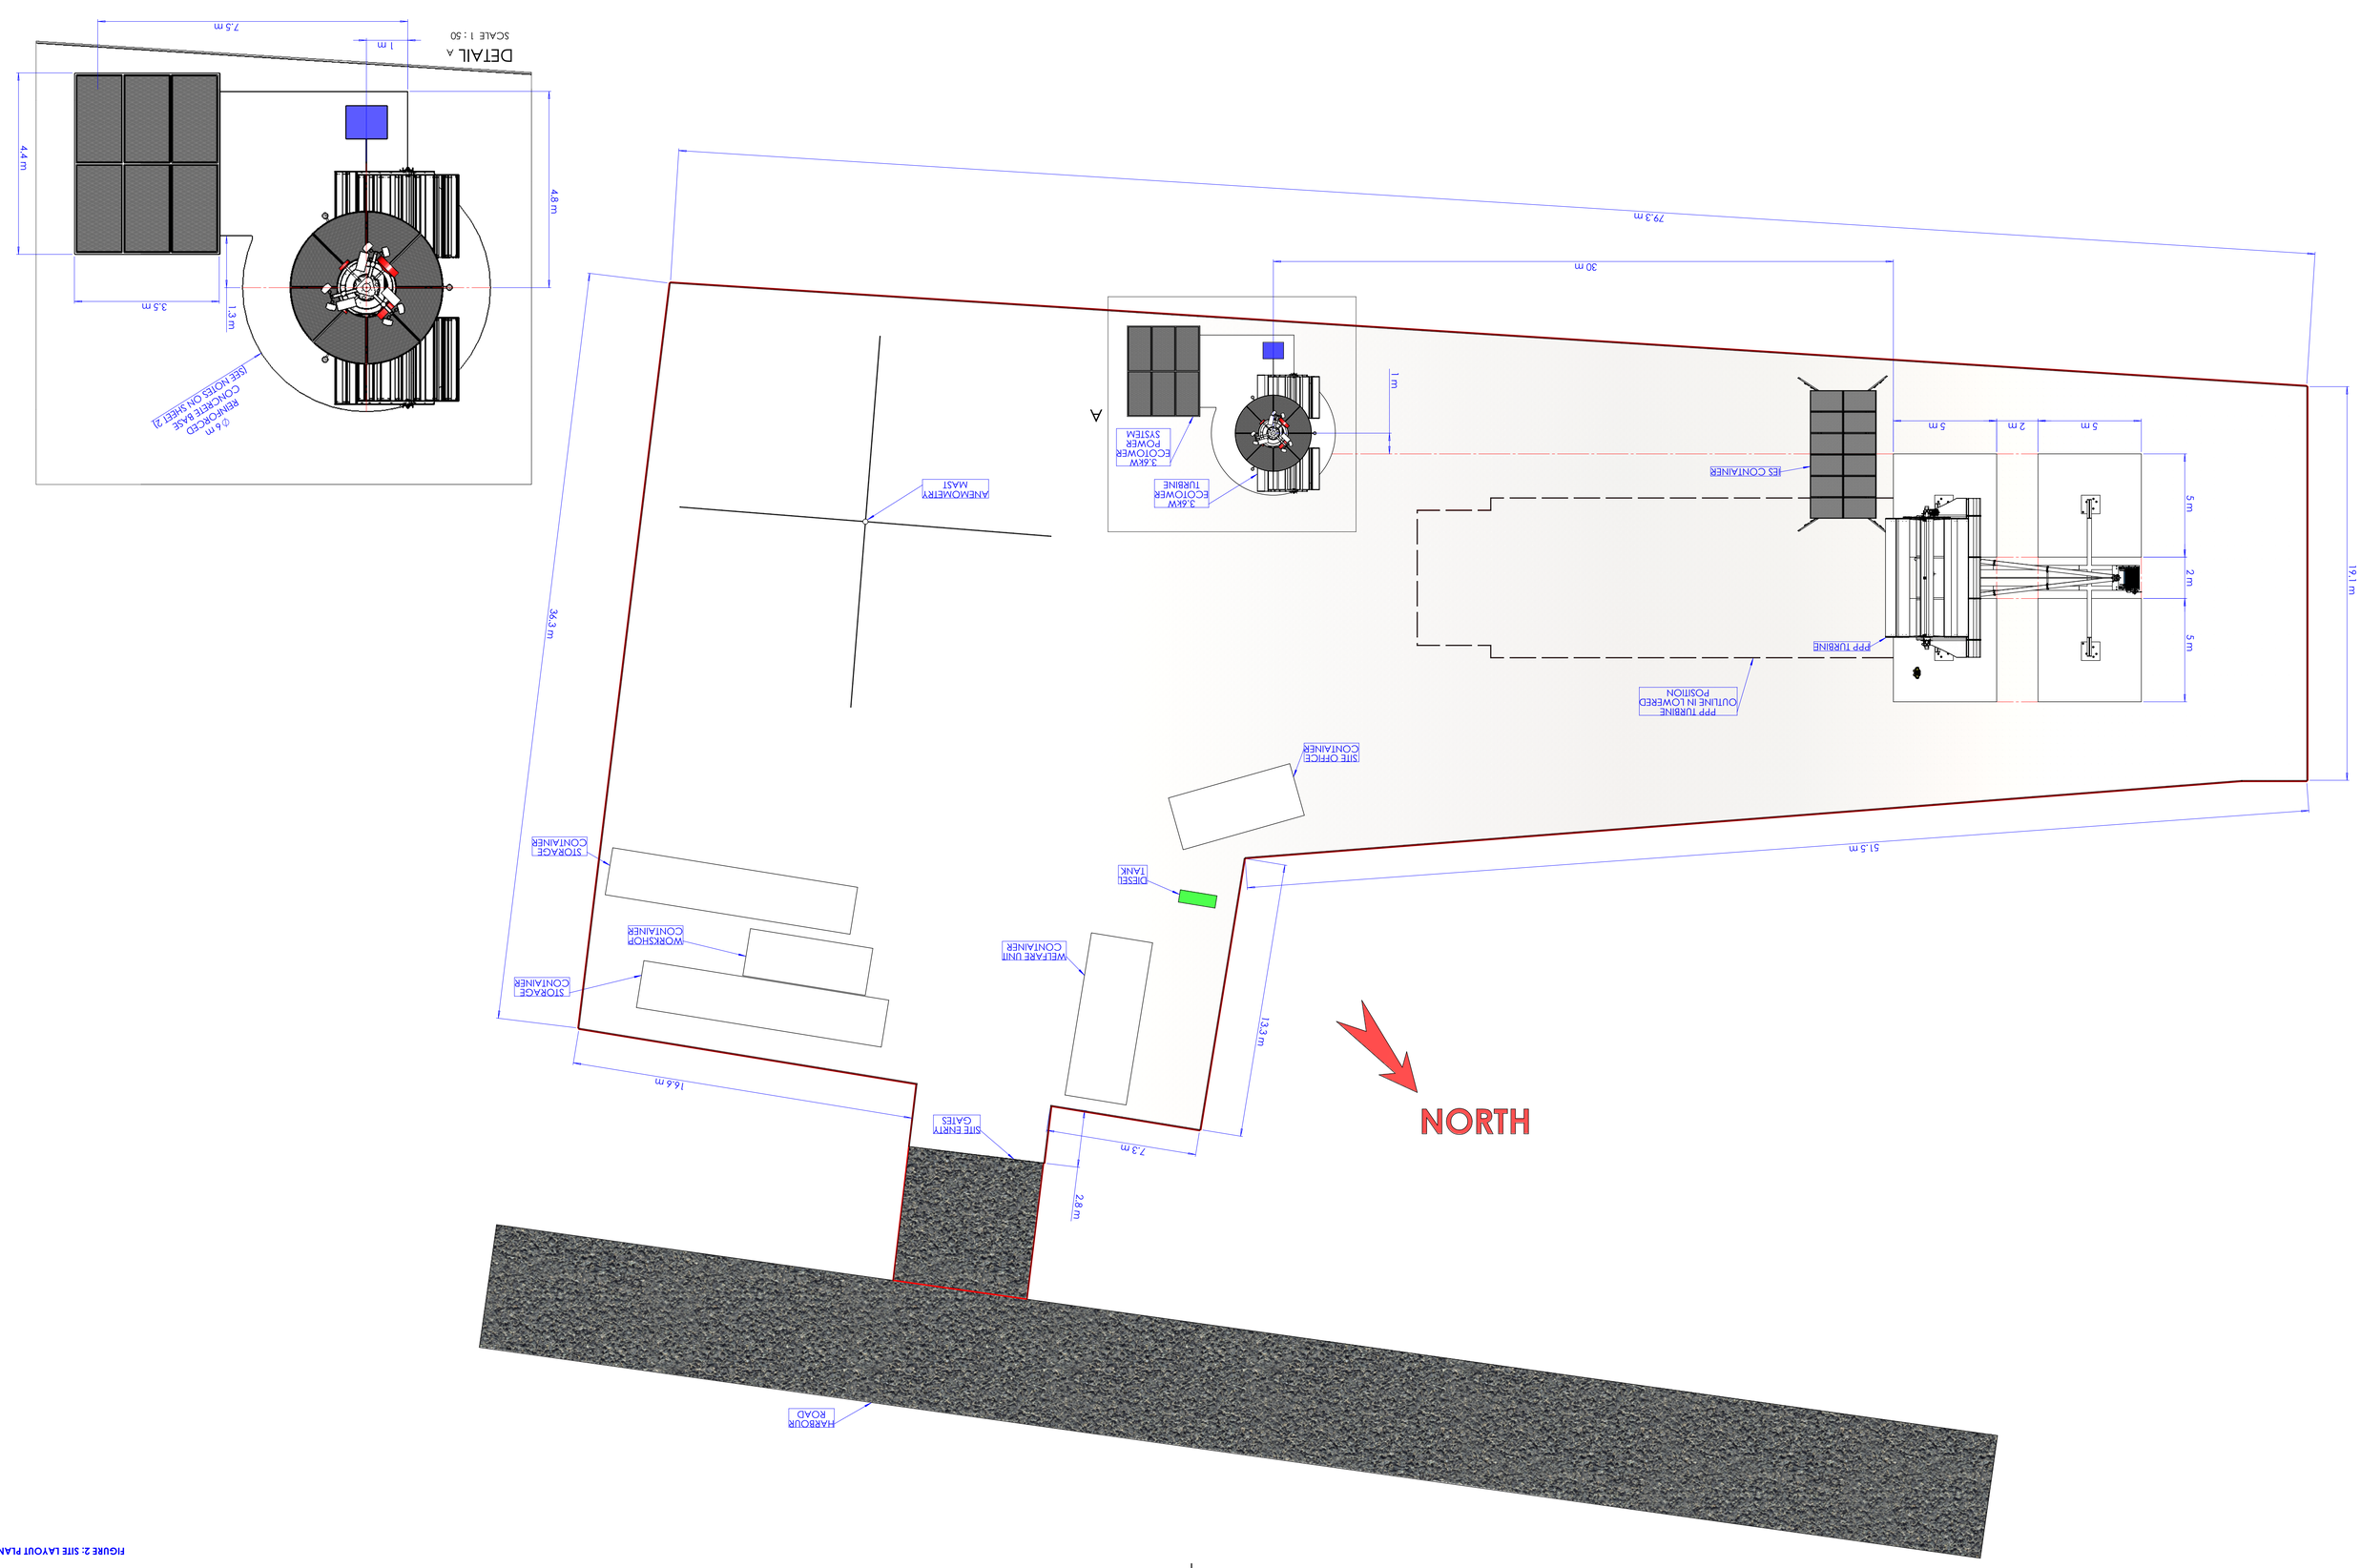

DETAIL A
SCALE 1 : 50

Ltd. and MUST NOT BE DISCLOSED, COPIED or USED without the written permission of CrossFlow Energy Co. Ltd.	Drawing Number: PPP TEST SITE LAYOUT DRAWING Drawing Title: PPP TEST SITE LAYOUT DRAWING Drawing Scale: 1:100 (1:50 IF PRINTED ON A1) Paper Size: A0	Description: PPP SITE LAYOUT DRAWING - WITH 3.6kW ECOTOWER. Drawn: Claire Checked/Approved: N LONG Date: 02/11/2021 Checked/Approved by: N LONG Date: 02/11/2021 Revision: 01

CrossFlowEnergy
+44 1534 814 000
www.crossflowenergy.co.uk

Projection Method: THIRD ANGLE
Sheet Size: A0
Drawing Produced In: Autodesk Revit
Drawing Number: BS8888
Approx Weight: X.Kg
Drawing Scale: 1:100 (1:50 IF PRINTED ON A1)
Legal Owner: Company Confidential
Drawing Number: Part Number:
Drawing Title: PPP TEST SITE LAYOUT DRAWING
Sheet: 1 of 3
Revision: 01

FIGURE 2: SITE LAYOUT PLANS