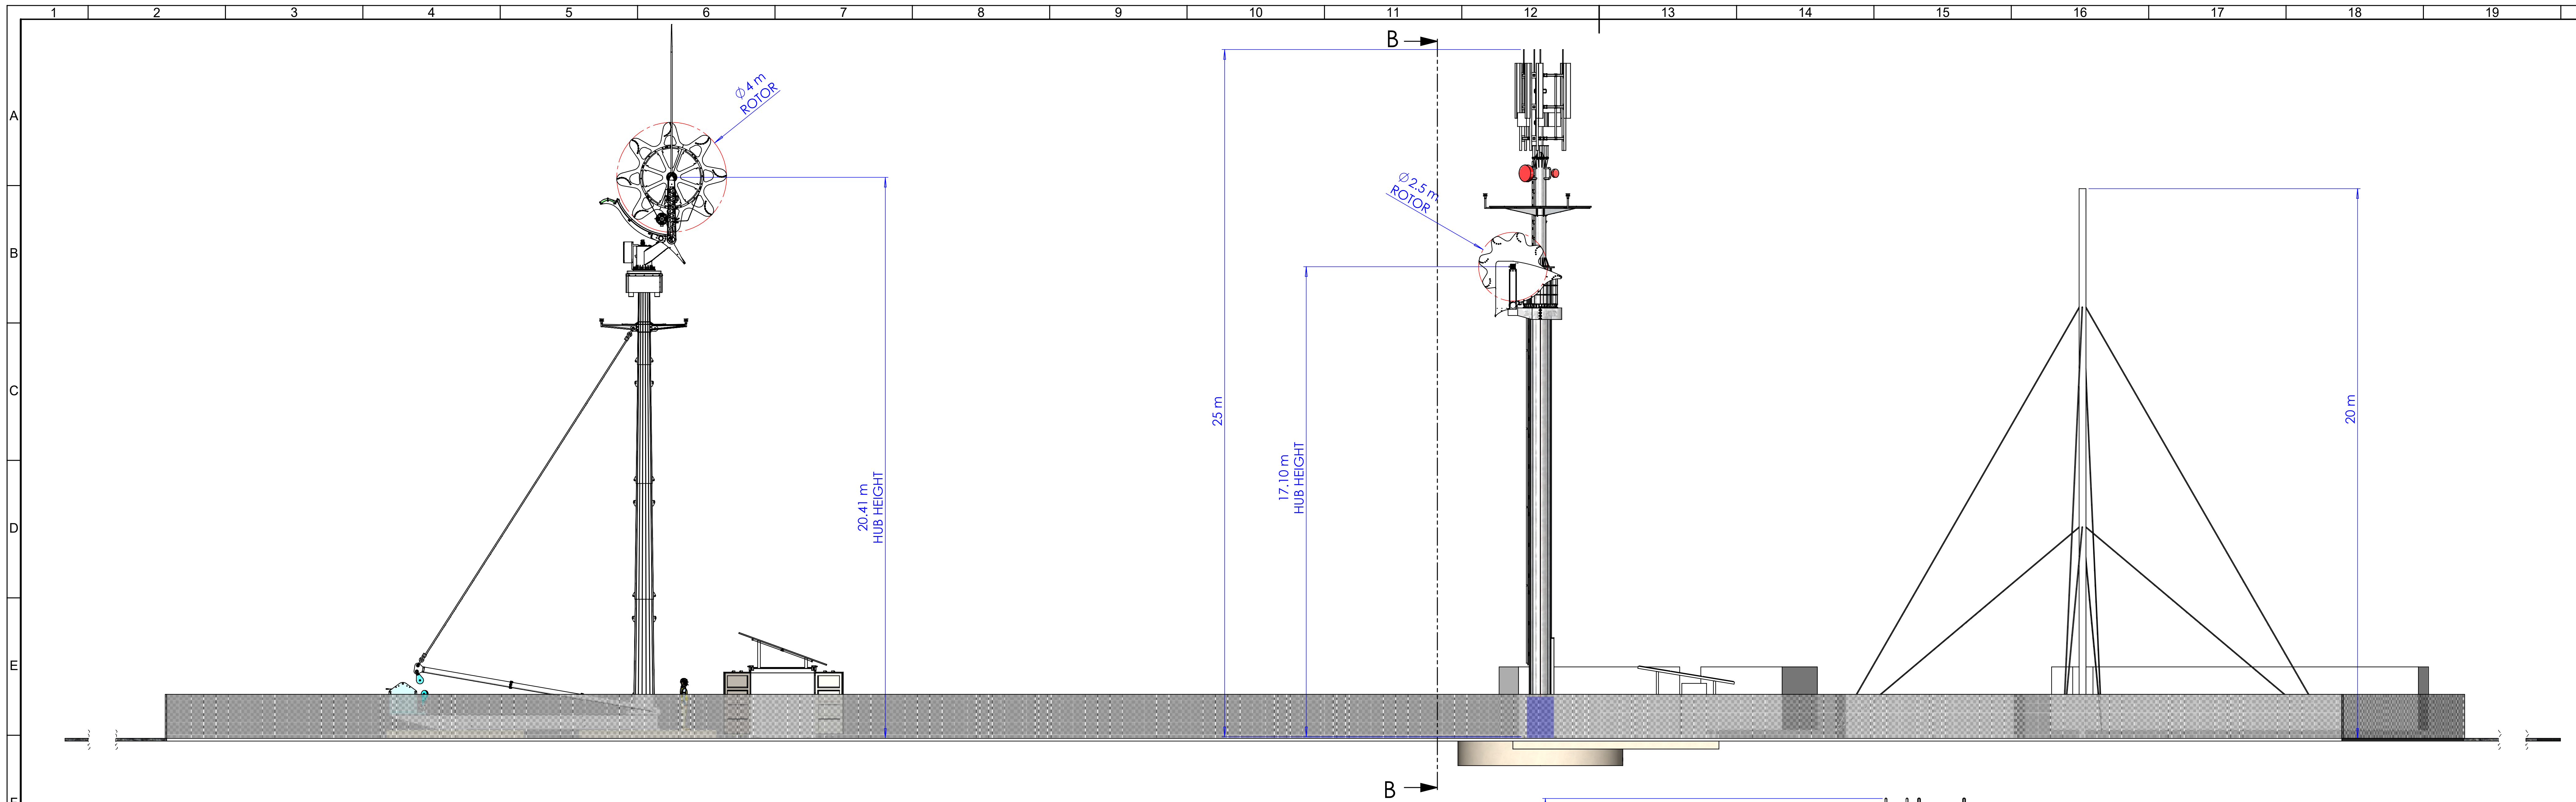

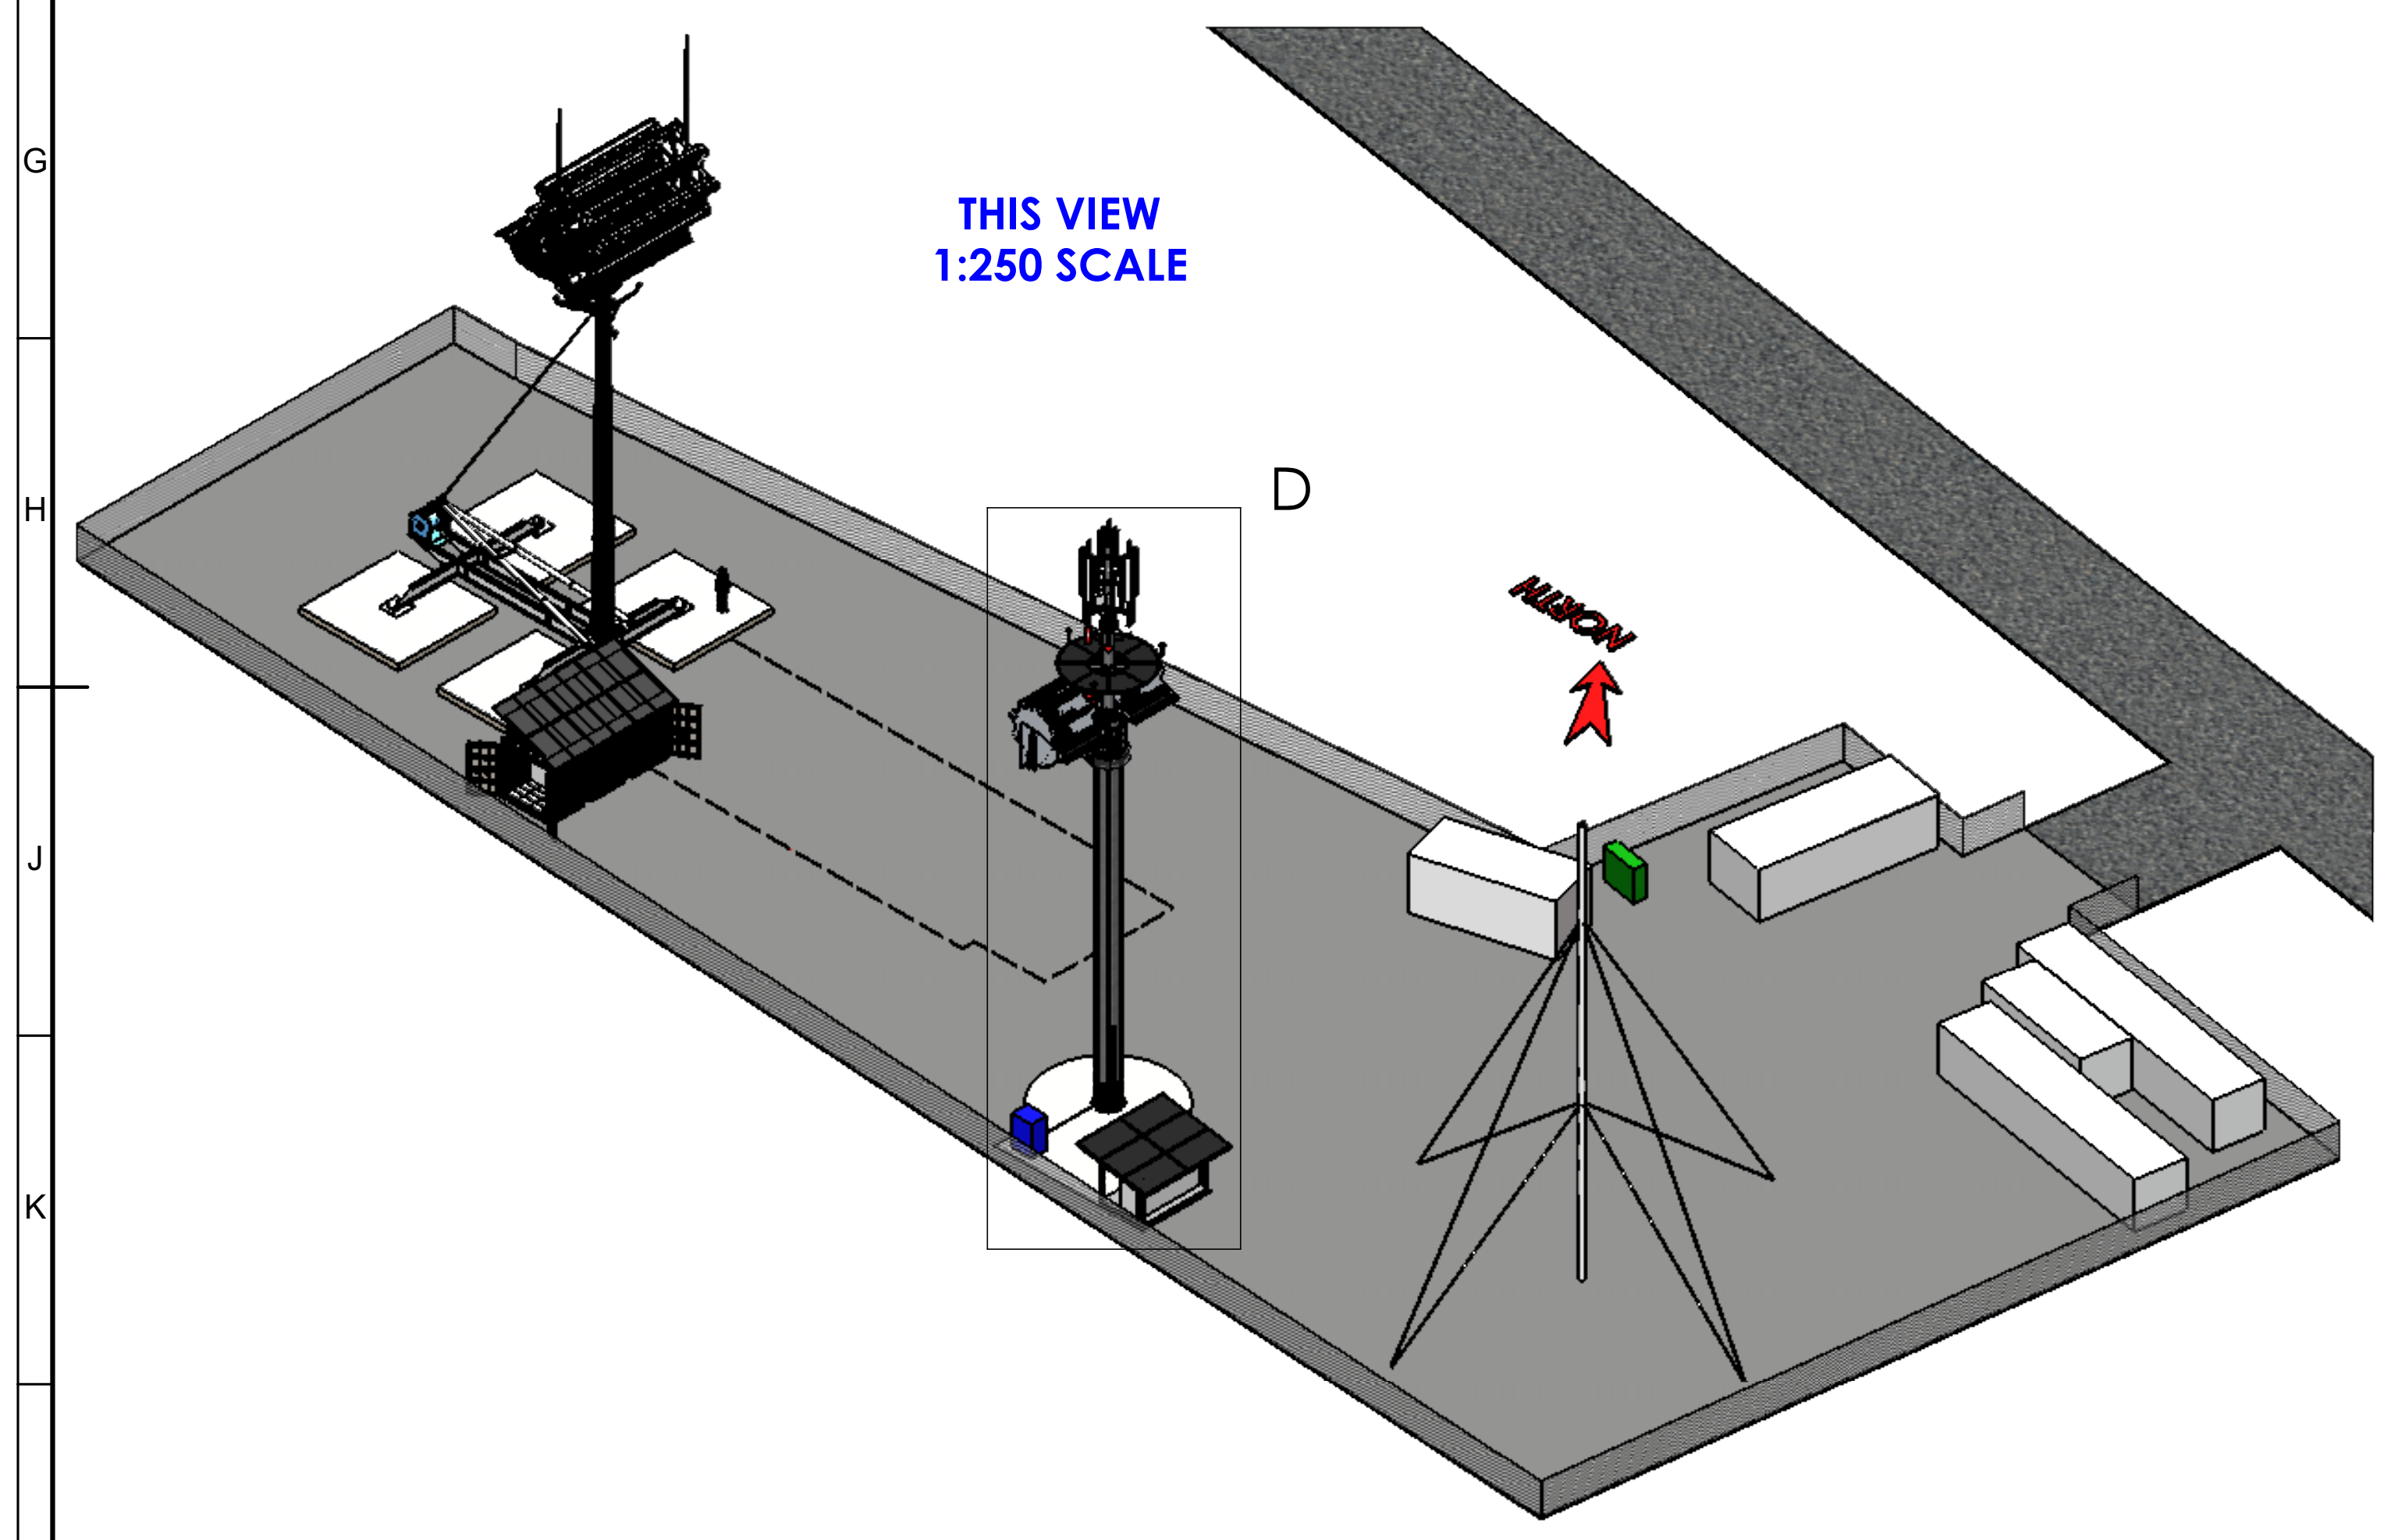

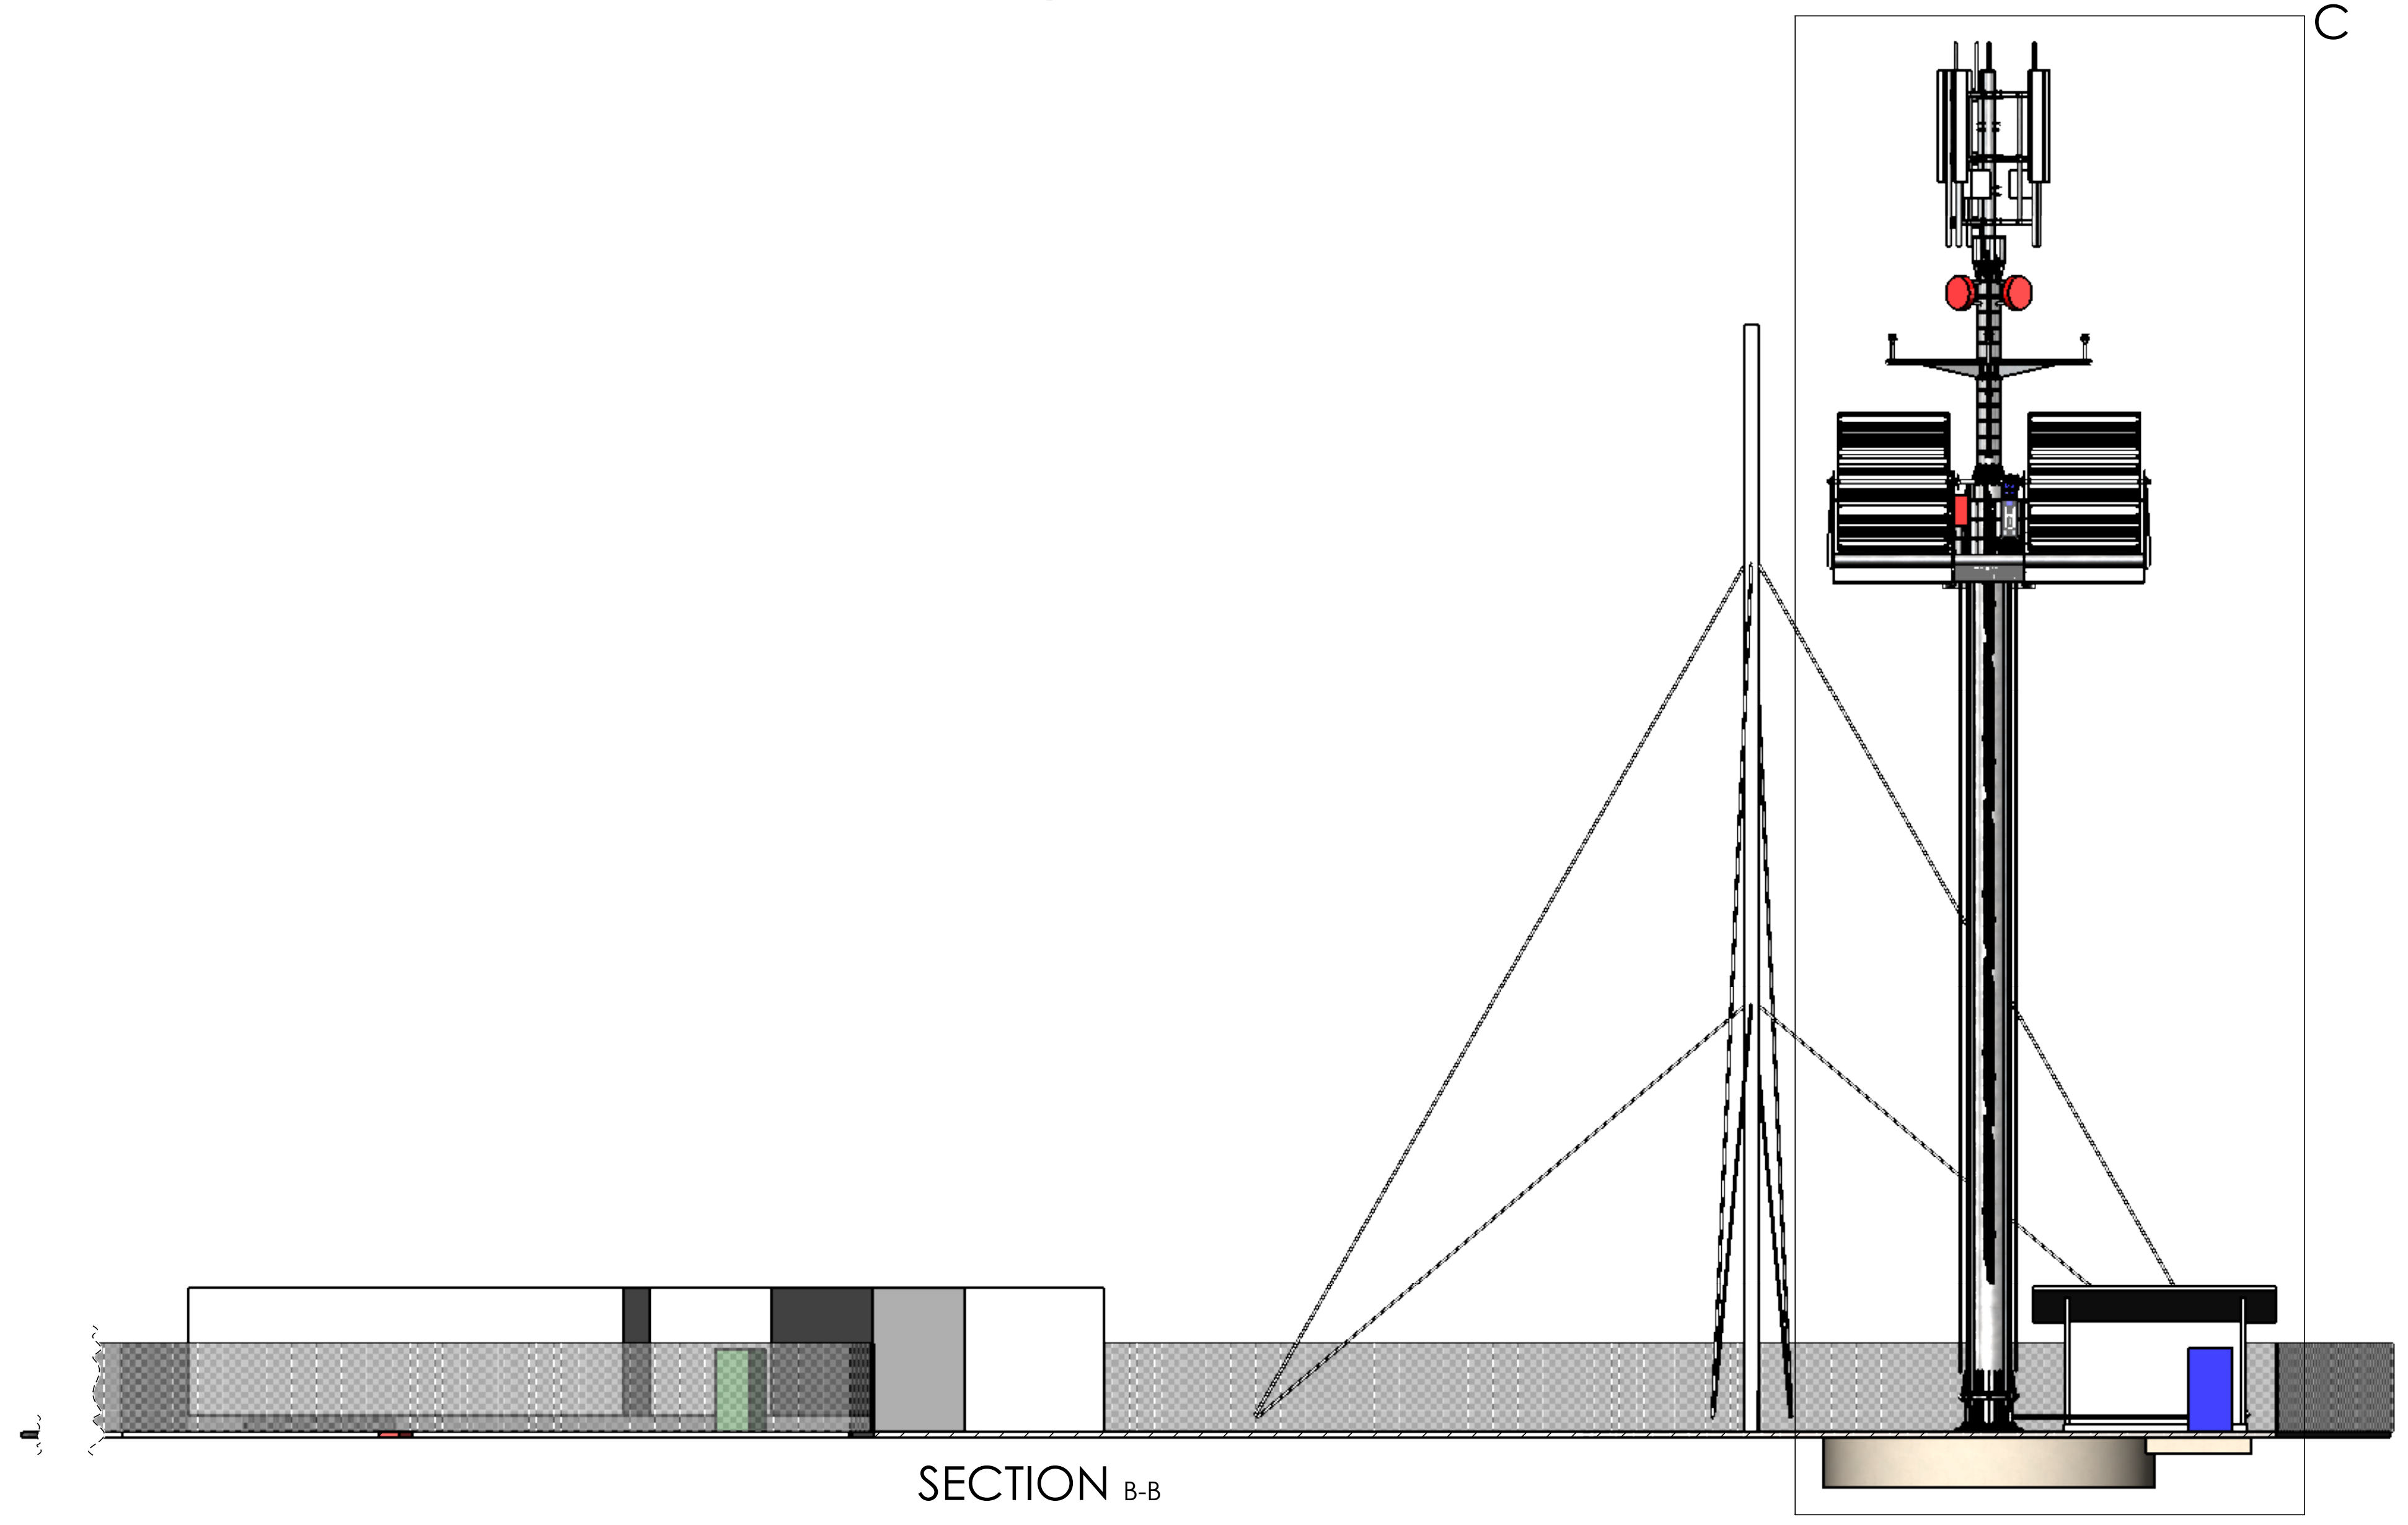

SECTION B-B

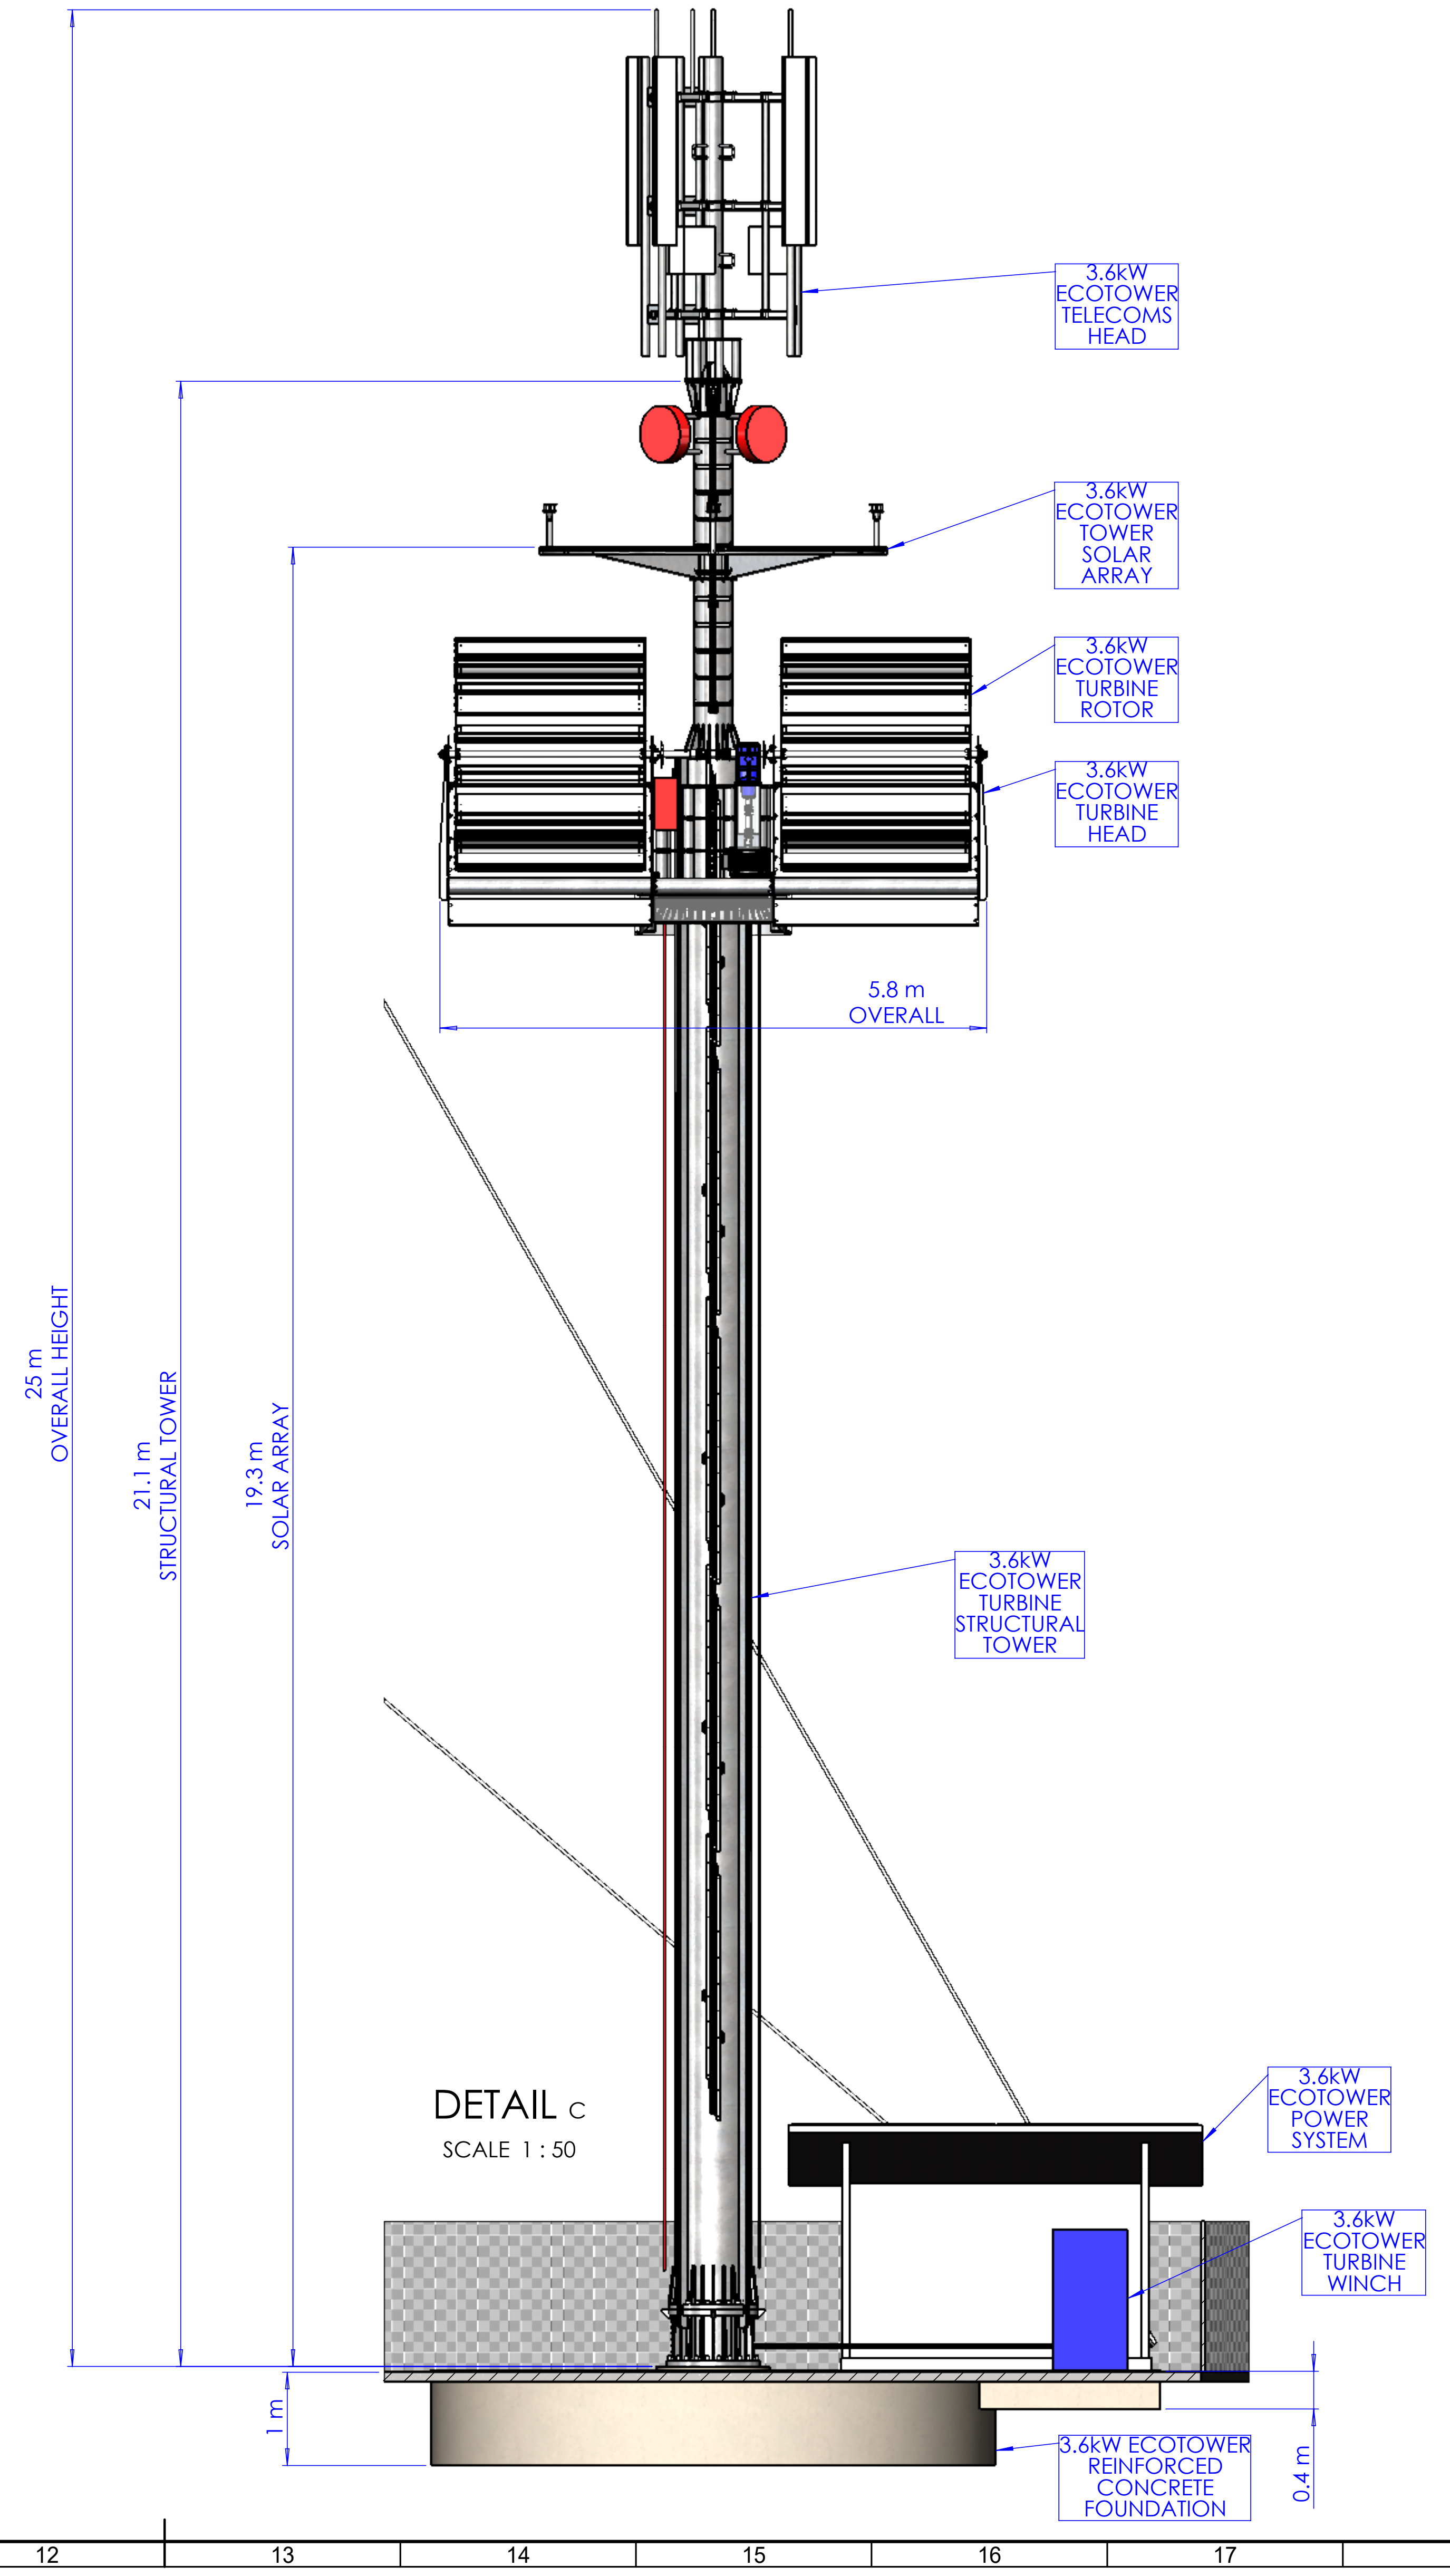

DETAIL C
SCALE 1 : 50

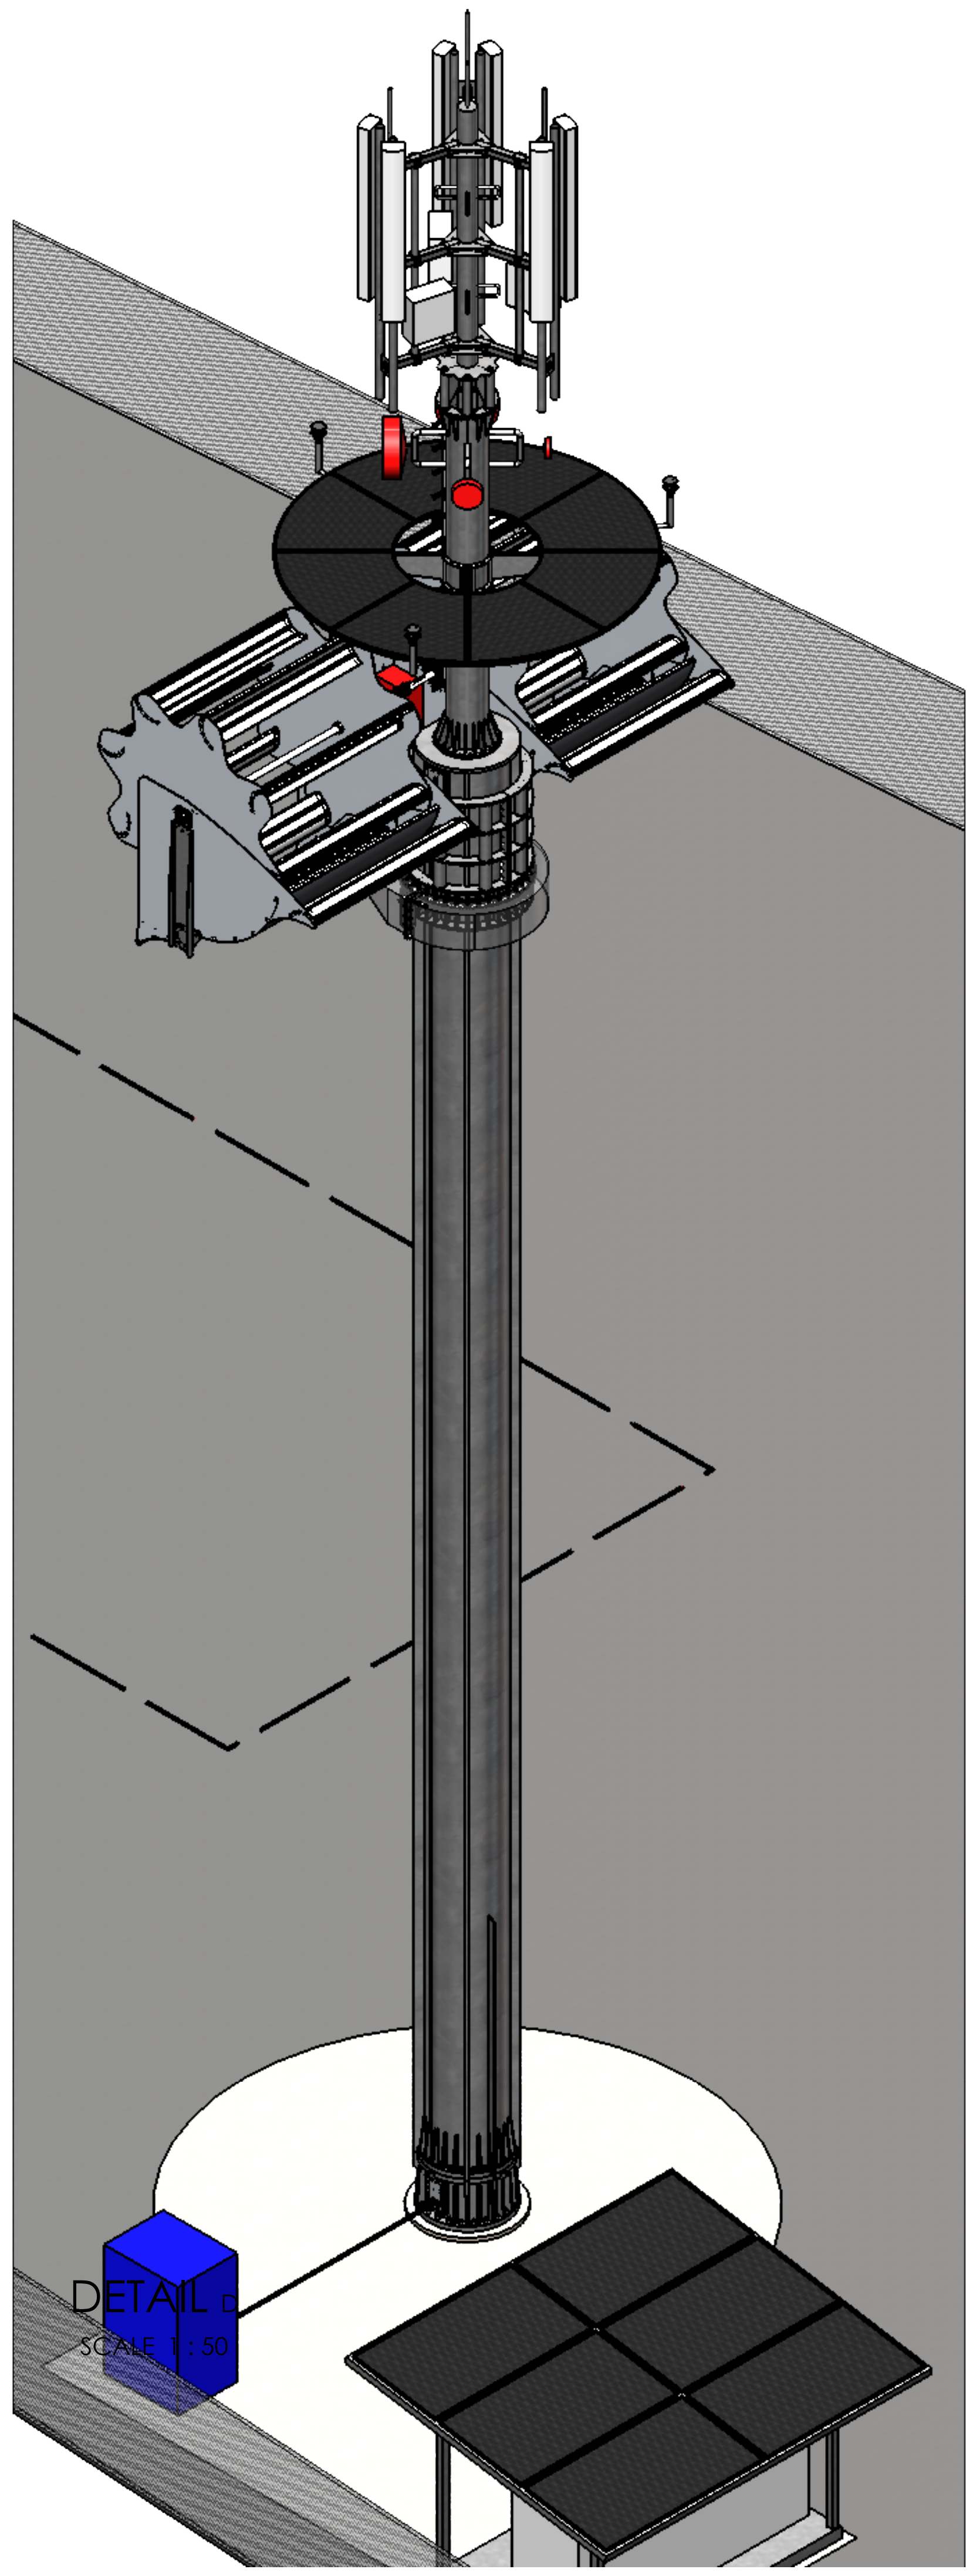

DETAIL D
SCALE 1 : 50

FIGURE 2: SITE LAYOUT PLANS

Material: **N/A**	This drawing and any information or descriptive material set out on it are the confidential and copyright property of Cross-Flow Energy Co. Ltd. © and MUST NOT BE DISCLOSED, COPIED, LOANED in whole or part or used for any purpose without the written permission of Cross-Flow Energy Co. Ltd.	Description: **PPP SITE LAYOUT DRAWING - WITH 3.6kW ECOTOWER.**
Finish: **N/A**		Drawn by: **N LONG** / Drawn Date: **02/11/2021**
Unless Otherwise Stated: Linear Tol.: ±**0.2**, Angular Tol.: **0°15'** Surface Finish: **0.32µm** All Dimensions: **mm**	Document Type: **DRAWING**	Checked/Approved by: / Checked/Approved Date:
Drawing Scale: **1:100** UNLESS OTHERWISE STATED	**Company Confidential**	
Approx Weight: Kg / Drawing Produced In Accordance With: **BS8888**	Legal Owner: CrossflowEnergy DRIVING PROGRESS Baglan Bay Innovation Centre, Energy Park Central Avenue, Port Talbot, SA12 7AX, UK +44 1639 816 020 engr@crossflowenergy.co.uk www.crossflowenergy.co.uk	Part Number: **PPP TEST SITE LAYOUT DRAWING**
Projection Method: **THIRD ANGLE** / Sheet Size: **A0**		Drawing Number: **PPP TEST SITE LAYOUT DRAWING** / Sheet: **2 of 3** / Revision: **01**