


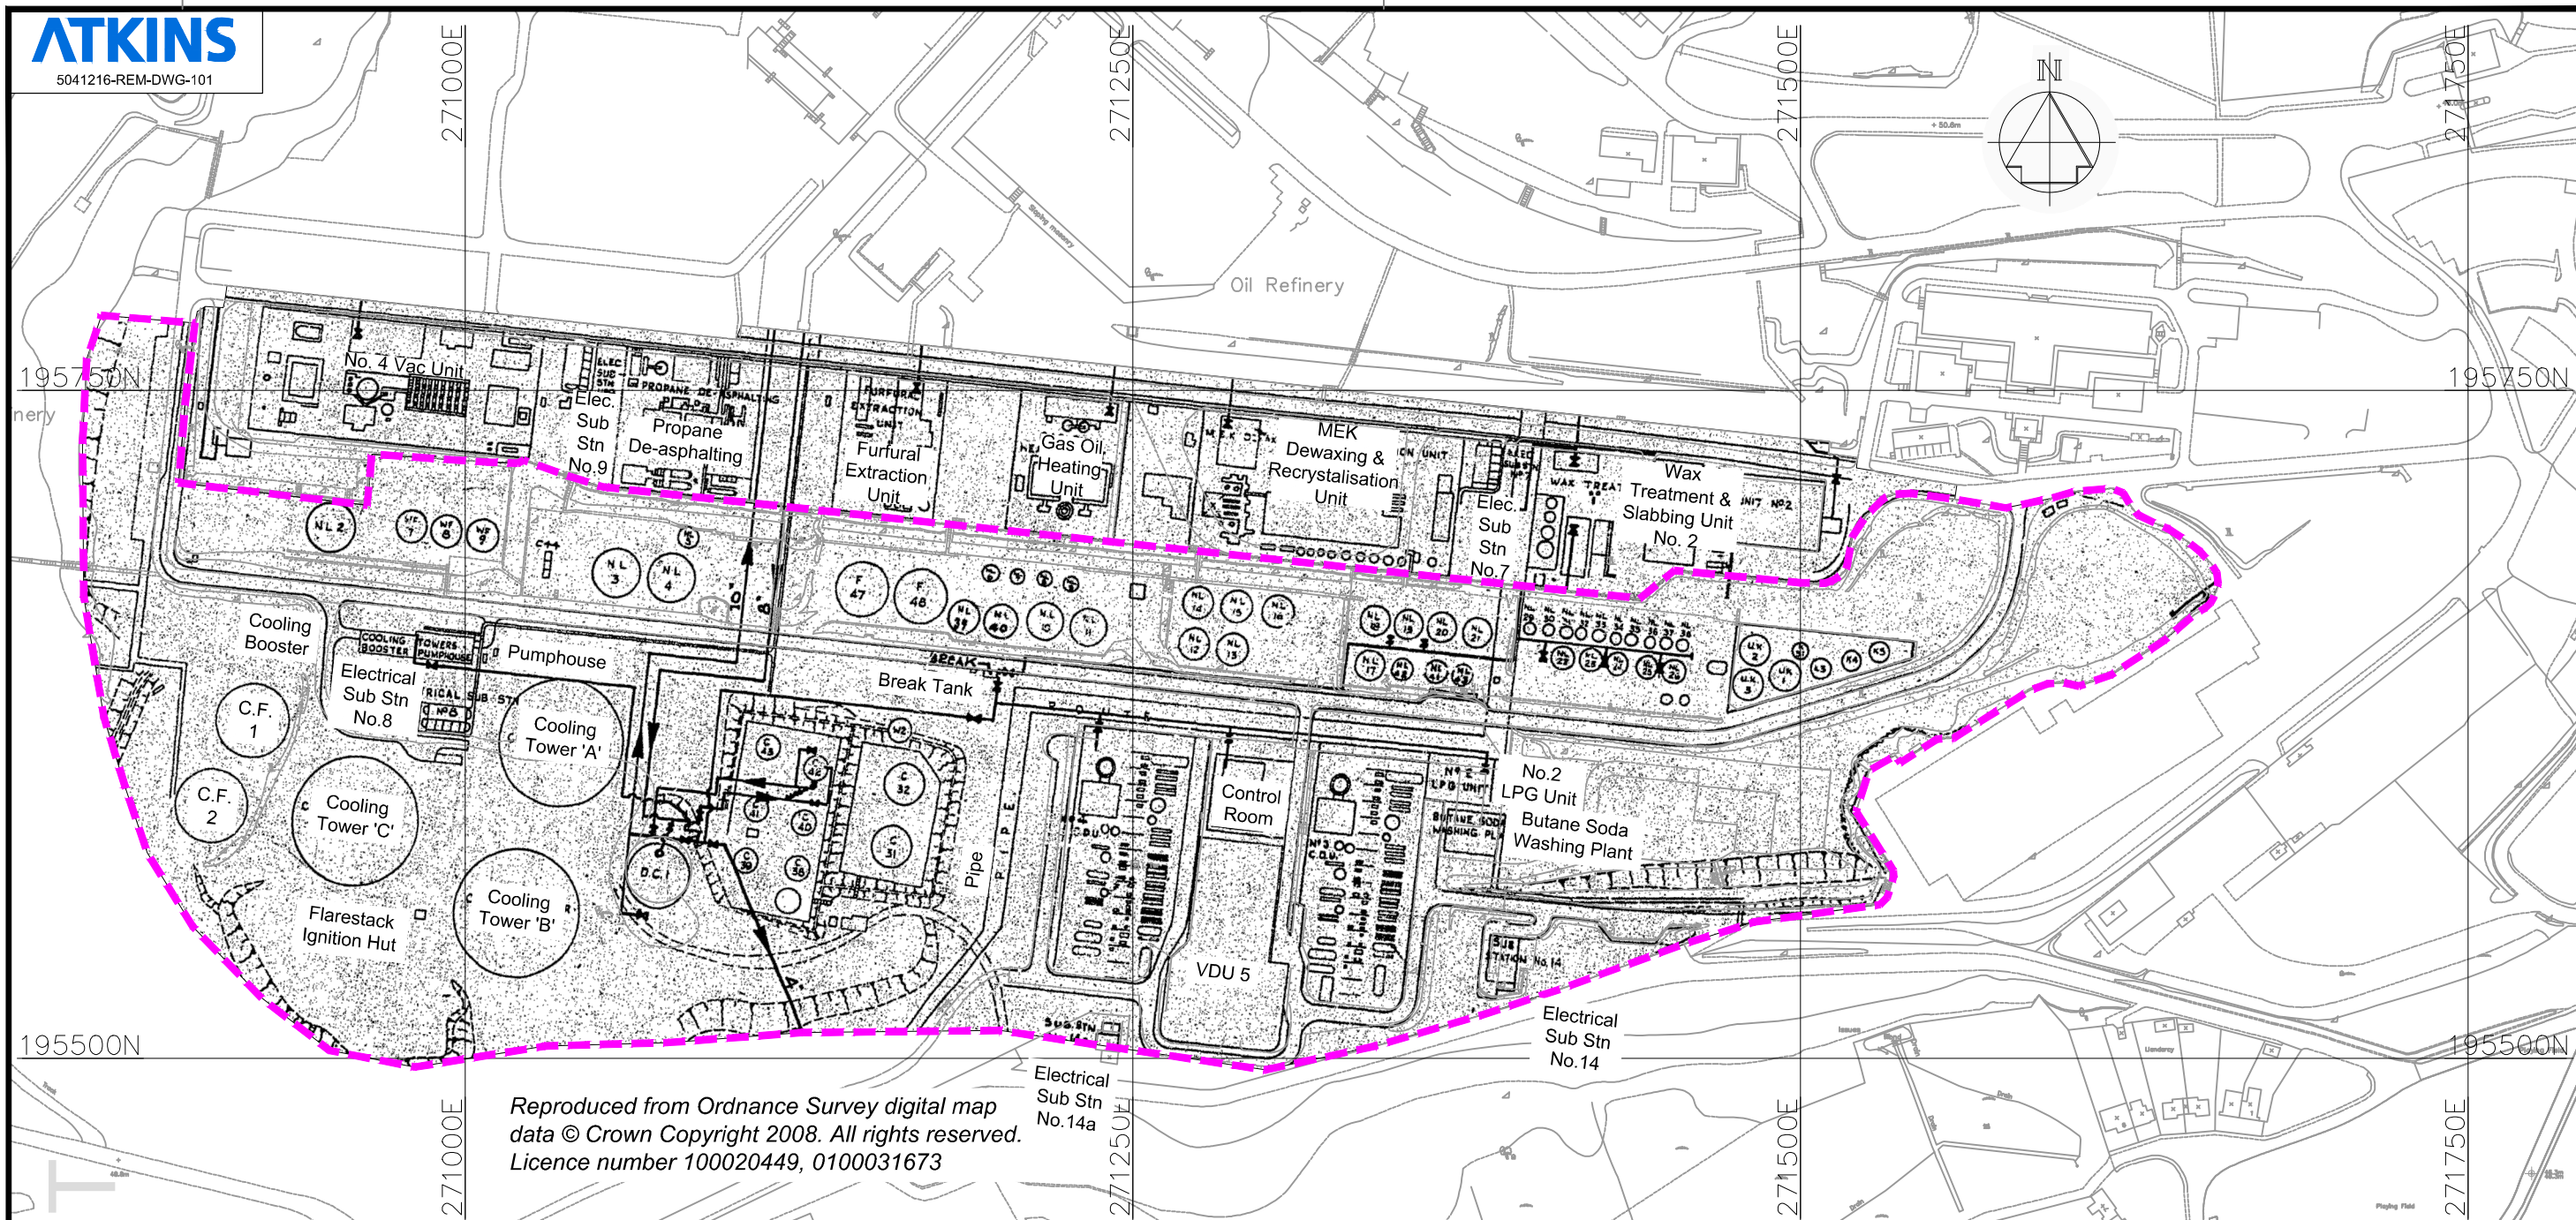

Reproduced from Ordnance Survey digital map data © Crown Copyright 2008. All rights reserved.
Licence number 100020449, 0100031673

- NOTES
- First 300 plots boundary
 - Extent of Upper Terrace

DRAFT

				</											

Special Process Area 18
1 271078E 195816N
2 271064E 195742N
3 271157E 195741N
4 271176E 195829N

Special Process Area 39
1 271530E 195744N
2 271564E 195749N
3 271567E 195724N
4 271533E 195720N

Special Process Area 43
1 271030E 195768N
2 271027E 195746N
3 271044E 195744N
4 271046E 195766N


Special Process Area 42
1 271373E 195734N
2 271371E 195711N
3 271388E 195709N
4 271391E 195732N

Special Process Area 47
1 270980E 195638N
2 270979E 195620N
3 271005E 195618N
4 271006E 195636N

Special Process Area 19
1 271185E 195511N
2 271189E 195490N
3 271279E 195477N
4 271283E 195550N

Special Process Area 7
1 271285E 195574N
2 271279E 195477N
3 271346E 195498N
4 271413E 195510N
5 271410E 195562N
6 271407E 195611N

Reproduced from Ordnance Survey digital map data © Crown Copyright 2008. All rights reserved.
Licence number 100020449, 0100031673

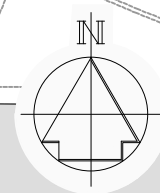

DRAFT

- NOTES
- First 300 plots boundary
 - Extent of Upper Terrace
 - Special Process Areas – refer to Atkins drawing 5041216/009

Atkins Limited

Telford Office
Cornerstone House
Stafford Park 13
Telford TF3 3AZ

Birmingham Office
The Axis, 10 Holliday Street
Birmingham
West Midlands B1 1TF

Tel 01952 201234
Fax 01952 200981
©
Tel 0121 483 5000
Fax 0121 483 5252
THIS DRAWING IS NOT TO BE SCALED

CLIENT



PROJECT

Coed Darcy Urban Village
Middle & Upper Terraces

DRAWING TITLE

Special Process Areas

SCALES 1:2500	DRAWN B.S.	CHECKED M.L.	CO-ORD CHECK
	DATE Aug. '11	DATE Aug. '11	DATE
		SHEET A3	PLOT DATE 22.08.11
DRAWING NO	5041216-REM-DWG-1019		
		REV	-

REVISIONS	Drawn By	Checked By	Date	PURPOSE OF ISSUE	Rev.	Authorised for issue	Date
-----------	----------	------------	------	------------------	------	----------------------	------