



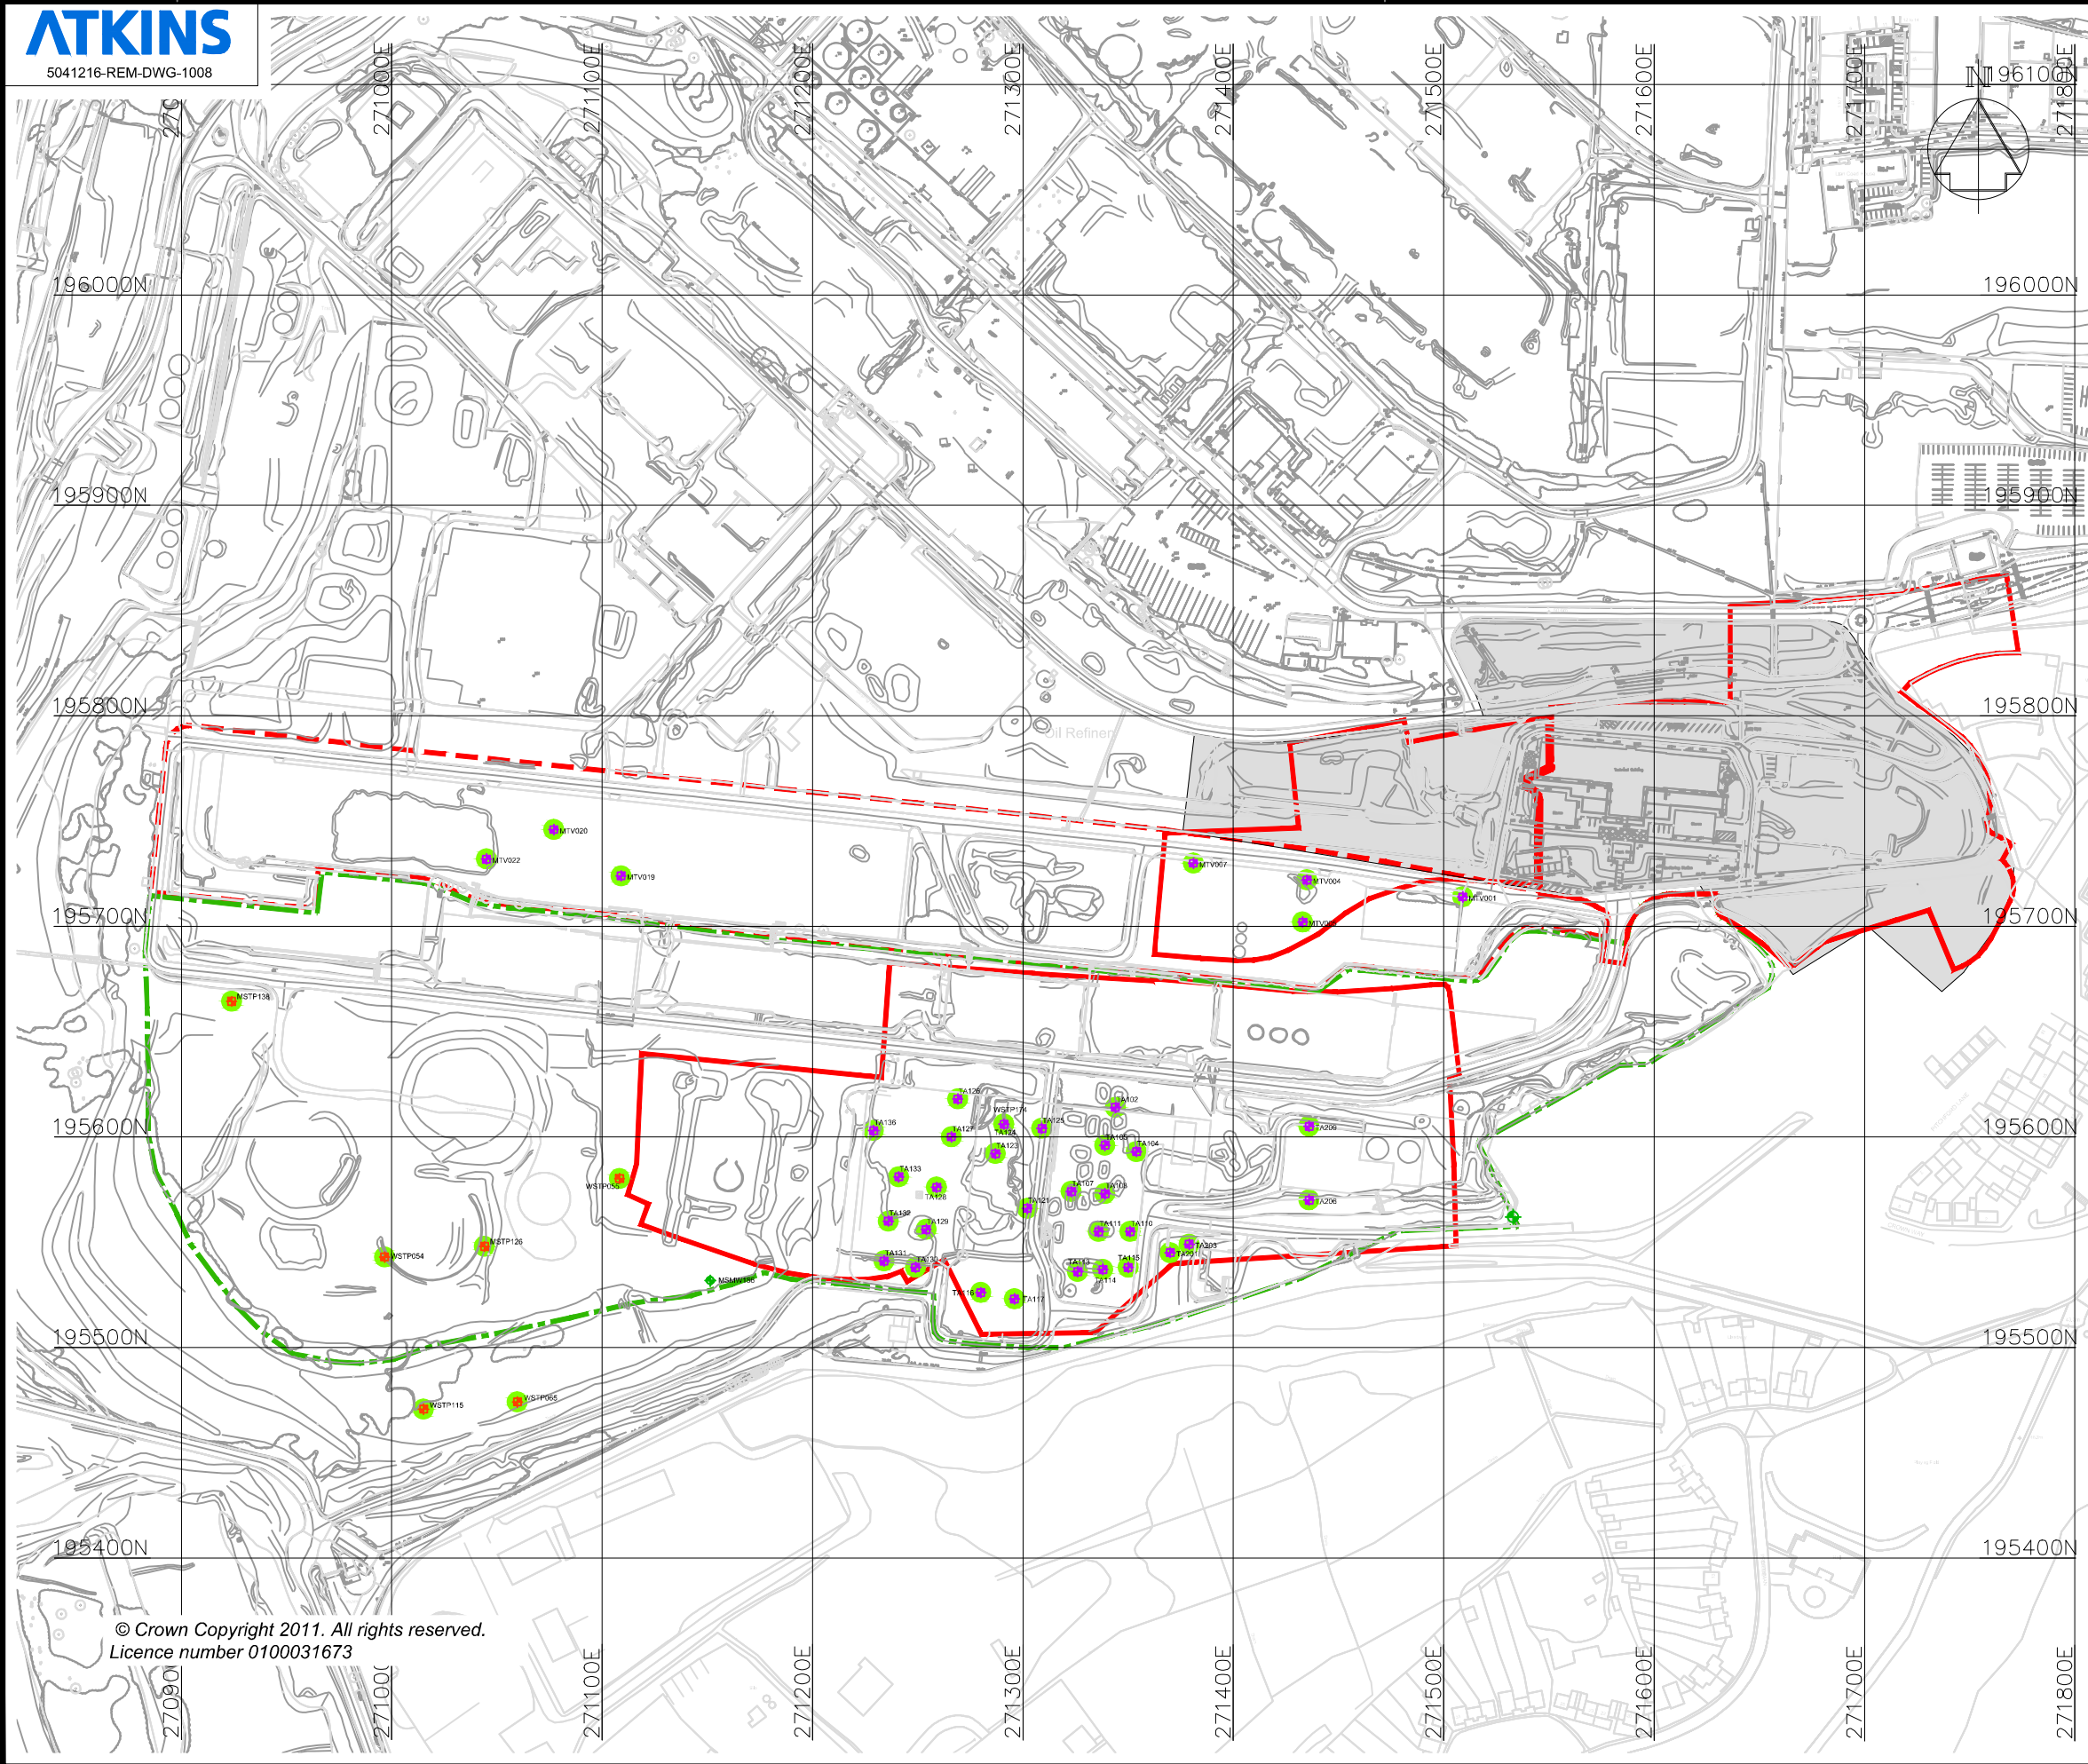

© Crown Copyright 2011. All rights reserved.
Licence number 0100031673

- Key**
- Atkins trialpit (2011)
 - URS historical borehole (pre 2004)
 - URS historical trialpit (pre 2004)
 - Shallow metal RTC/RSBL residential exceedences
 - Preliminary Phase of Residential Housing as covered under Atkins Report , 5041216/REM/RPT/431 & 5041216/REM/RPT/576
 - Middle Terrace Boundary
 - Upper Terrace Boundary
 - Proposed residential area boundaries taken from Barton Willmore 'Composite Sketch Layout Phase 1A & 1B' dated 08.08.11 rev.A

REVISIONS		Drawn By	Checked By	Date
PURPOSE OF ISSUE		Rev.	Authorised for issue	Date
Atkins Limited Telford Office Cornerstone House Stafford Park 13 Telford TF3 3AZ Birmingham Office The Axis, 10 Holliday Street Birmingham West Midlands B1 1TF Tel 01952 201234 Fax 01952 200981 © Tel 0121 483 5000 Fax 0121 483 5252 THIS DRAWING IS NOT TO BE SCALED				
CLIENT ST.MODWEN				
PROJECT Coed Darcy Urban Village Middle and Upper Terrace				
DRAWING TITLE Shallow Metal RTC Residential Exceedences				
SCALES	DRAWN	CHECKED	CO-ORD CHECK	
N.T.S.	MJ	AM		
	DATE	DATE	DATE	
	03.08.11	03.08.11		
0		SHEET A3		PLOT DATE 22.08.11
DRAWING NO				REV -
5041216-REM-DWG-1008				

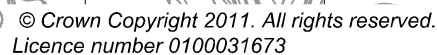

Key

-  Atkins trial pit (2011)
-  Historical borehole (URS, pre 2004)
-  Historical trialpit (URS, pre 2004)
-  V0,2
-  V0,3
-  V0,4
-  V0,5

Preliminary Phase of Residential Housing
as covered under Atkins Report ,
5041216/REM/RPT/431 &
5041216/REM/RPT/576

■ Middle Terrace Boundary

■ Upper Terrace Boundary

Proposed residential area boundaries
taken from Barton Willmore 'Composite
Sketch Layout Phase 1A & 1B' dated
08.08.11 rev.A

REVISIONS	Drawn By	Checked By	Date
-----------	----------	------------	------

1
 2
PURPOSE OF ISSUE	Rev.	Authorised for issue	Date
------------------	------	-------------------------	------

Atkins Limited

Telford Office
Cornerstone House
Stafford Park 13
Telford TF3 3AZ

Tel 01952 201234
Fax 01952 200981

Birmingham Office
The Axis, 10 Holliday Street
Birmingham
West Midlands B1 1TF

Tel 0121 483 5000
Fax 0121 483 5252

THIS DRAWING IS NOT TO BE SCALED

CLIENT




PROJECT
Coed Darcy Urban Village
Middle and Upper Terrace

DRAWING TITLE
Visual & Olfactory Classification >1
Greater than V0.1 Scoring

SCALES N.T.S.	DRAWN MJ	CHECKED AM	CO-ORD CHECK
	DATE 03.08.11	DATE 03.08.11	DATE

0	SHEET A3	PLOT DATE 22.08.11
---	-------------	-----------------------

5041216-REM-DWG-1009

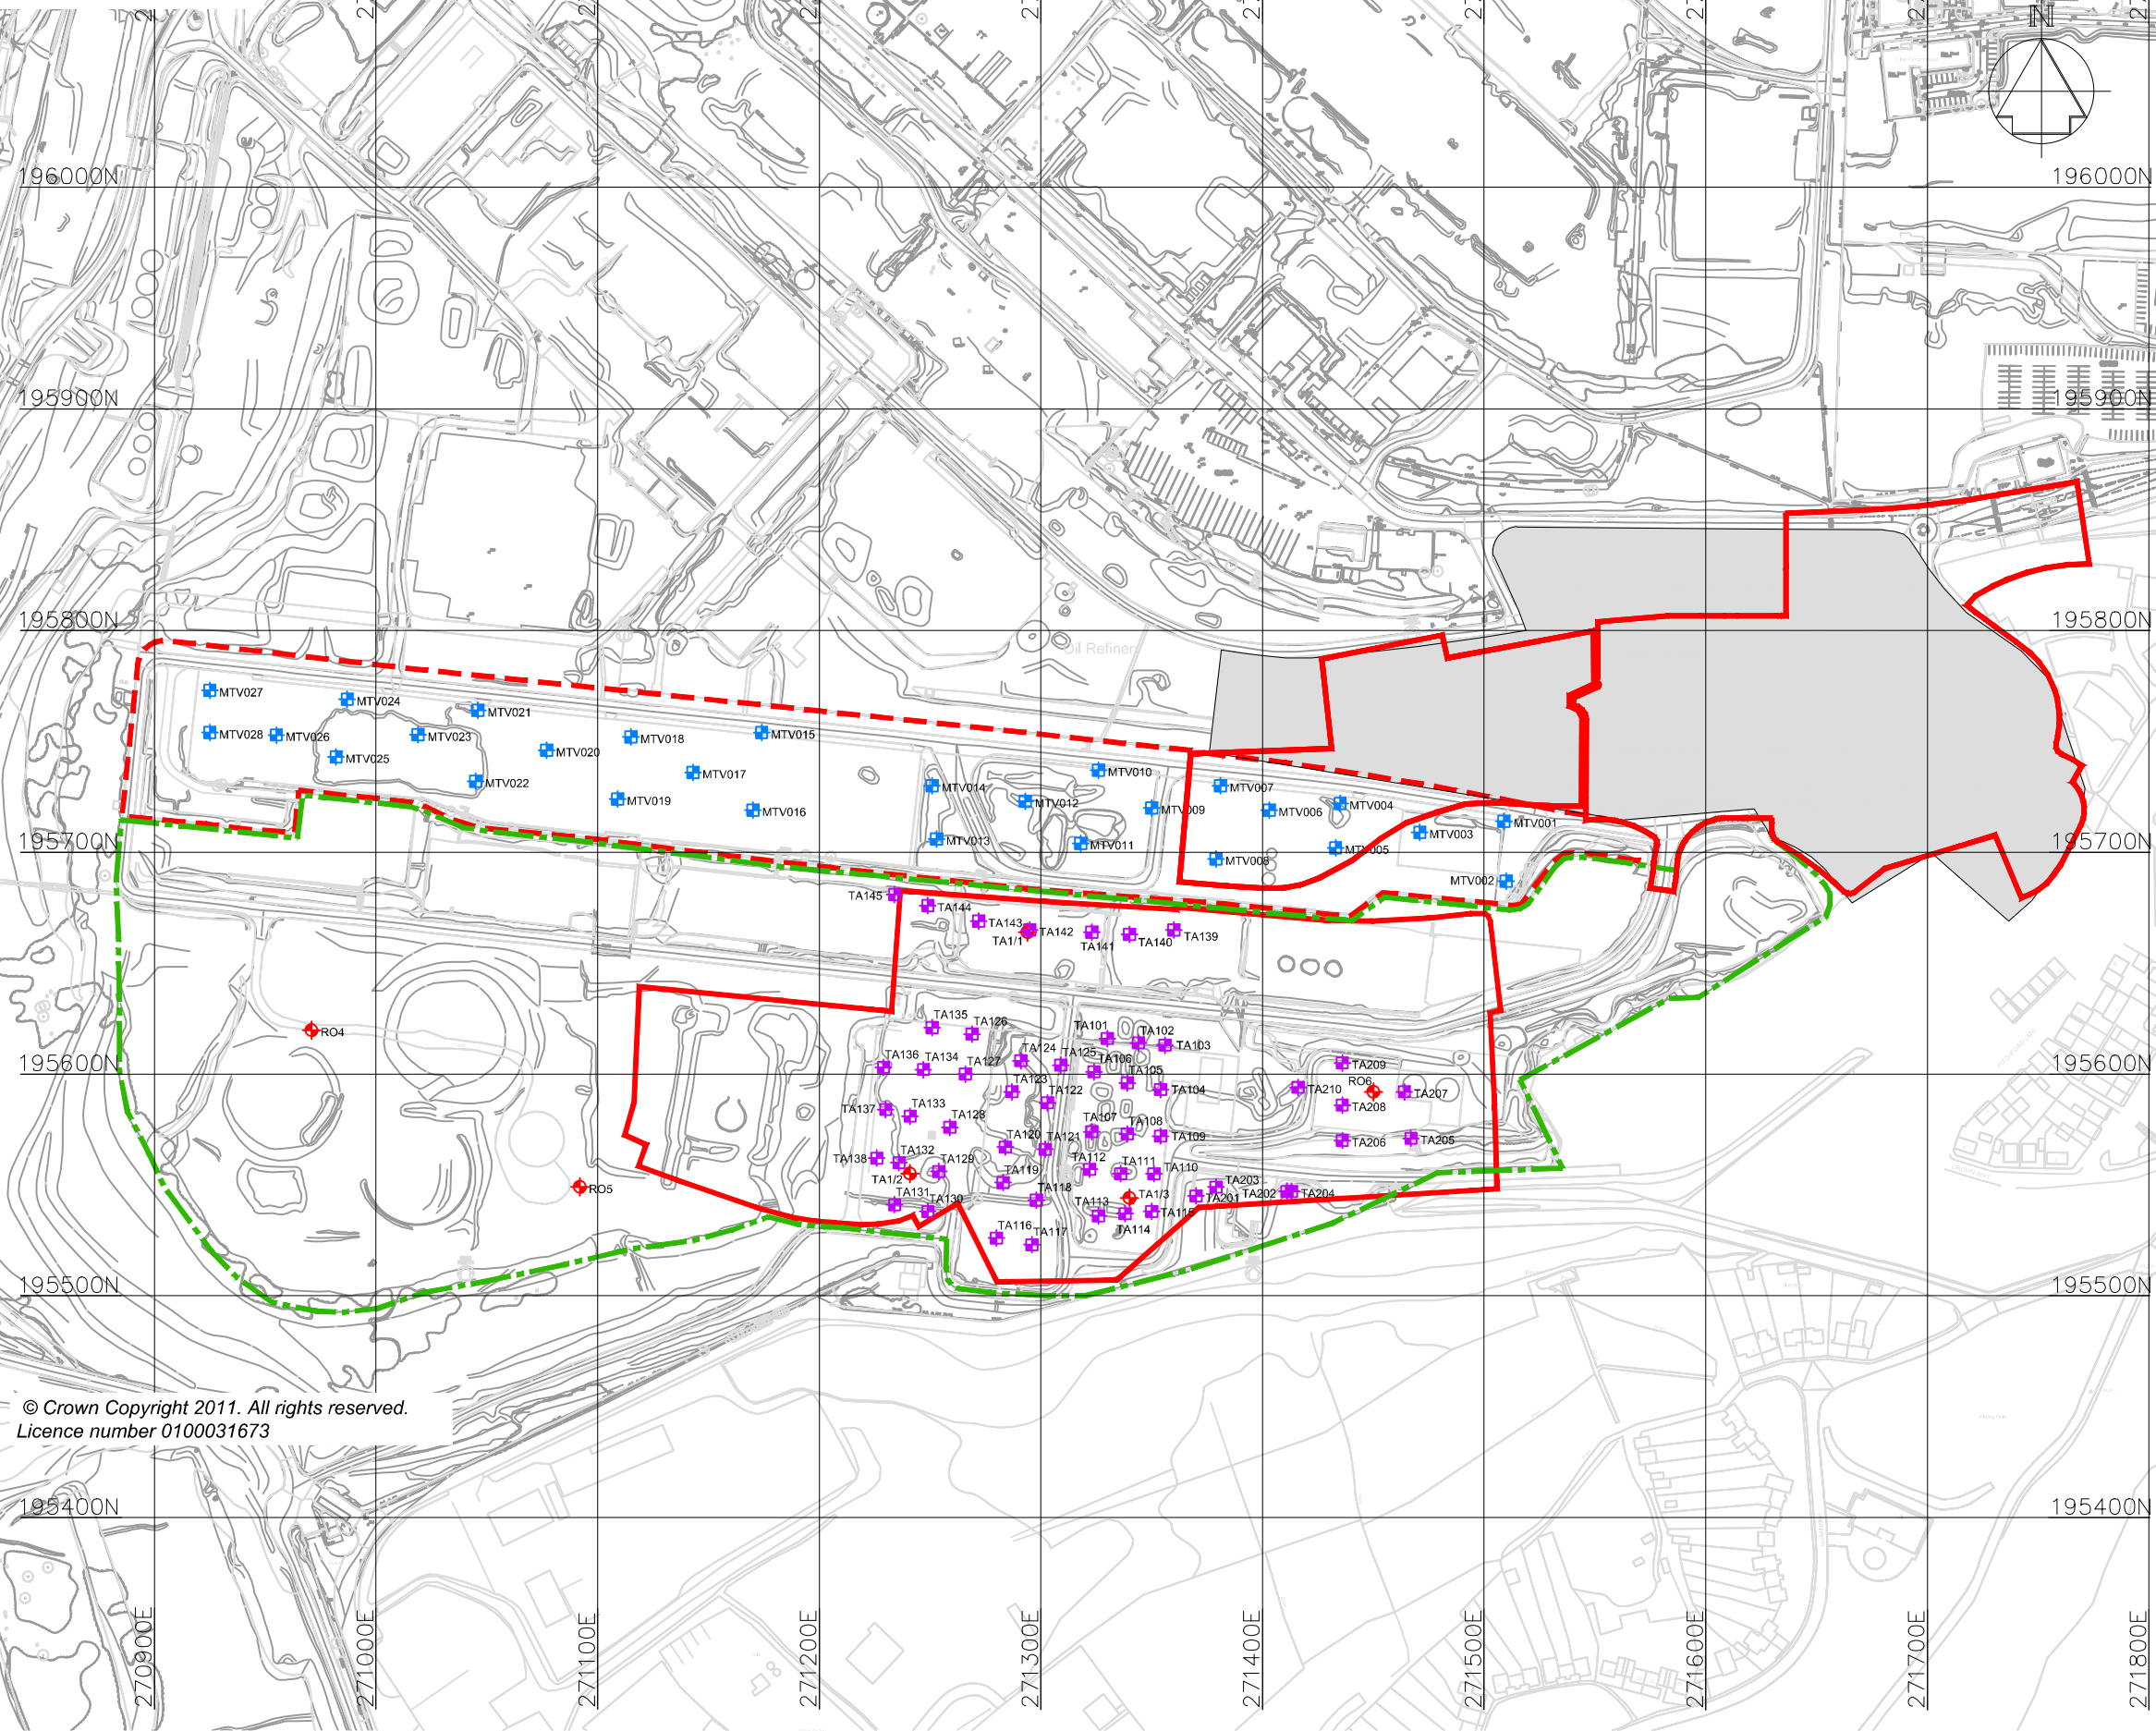

KEY

- Atkins trial pit (2009)
- Atkins trial pit (2011)
- Atkins borehole (2009)
- URS historical borehole (pre 2004)
- Preliminary Phase of Residential Housing as covered under Atkins Report , 5041216/REM/RPT/431 & 5041216/REM/RPT/576
- Middle Terrace Boundary
- Upper Terrace Boundary
- Proposed residential area boundaries taken from Barton Willmore Composite Sketch Layout Phase 1A & 1B dated 08.08.11 rev.A

REVISIONS	Drawn By	Checked By	Date
-----------	----------	------------	------

PURPOSE OF ISSUE	Rev.	Authorised for issue	Date
------------------	------	----------------------	------

Atkins Limited

Telford Office
Cornerstone House
Stafford Park 13
Telford TF3 3AZ

Tel 01952 201234
Fax 01952 200981

Birmingham Office
The Axis, 10 Holliday Street
Birmingham
West Midlands B1 1TF

Tel 0121 483 5000
Fax 0121 483 5252

THIS DRAWING IS NOT TO BE SCALED

CLIENT



PROJECT
Coed Darcy Urban Village
Middle and Upper Terrace

DRAWING TITLE

Recent Investigation by Atkins

SCALES	DRAWN	CHECKED	CO-ORD CHECK
N.T.S.	MJ	AM	
	DATE	DATE	DATE
	11.07.11	11.07.11	

0	SHEET A3	PLOT DATE 23.08.11
---	----------	--------------------

DRAWING NO	REV
------------	-----

5041216-REM-DWG-991

-



REVISIONS	Drawn by	Checked by	Date

PURPOSE OF ISSUE	Rev.	Authorised for issue	Date

Atkins Ltd
Consulting Engineers
The Axis 10 Holiday Street
Birmingham B1 1TF

Tel 0121 483 5000
Fax 0121 483 5858

©

THIS DRAWING IS NOT TO BE SCALED

CLIENT

St Modwen Development Ltd


PROJECT

Coed Darcy
Middle and Upper Terrace

DRAWING TITLE

Gas and water sampling wells 2011

SCALES	DRAWN	CHECKED	CO-ORD CHECK
NTS	AM		-
	DATE	DATE	DATE
			-
0		SHEET	PLOT DATE
		A3	
DRAWING NO	5041216/REM/1016		
		REV	-

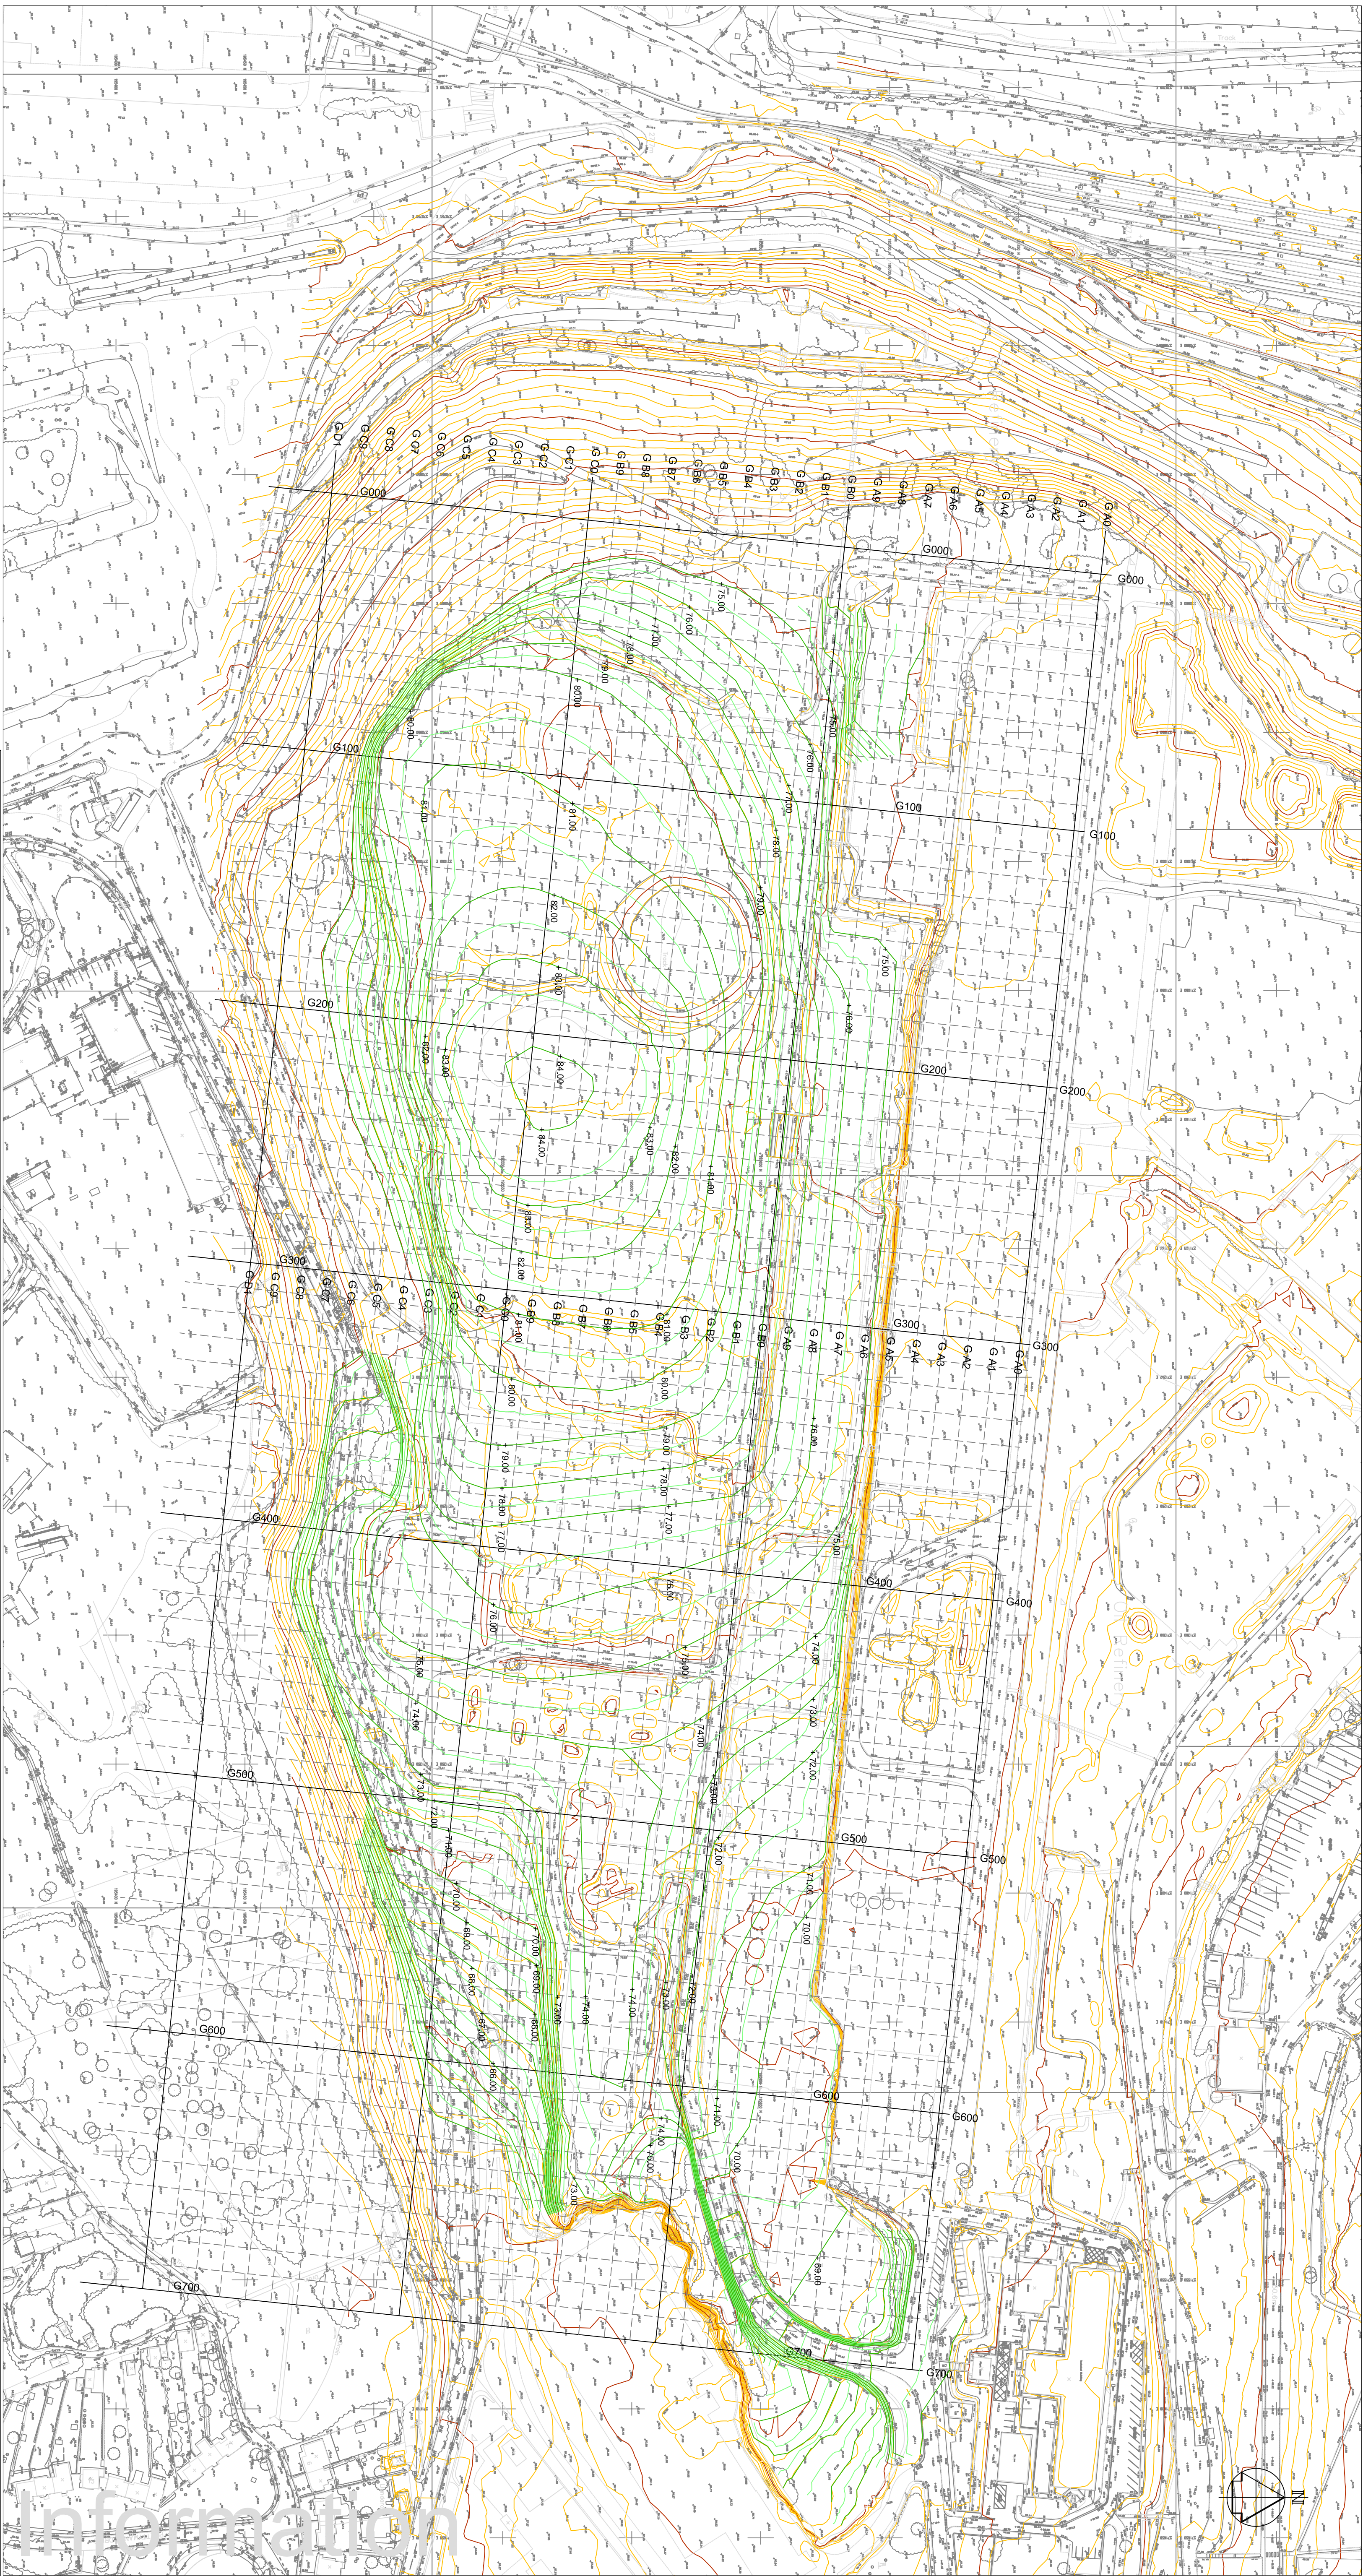

- Notes
- Grid running West - East referenced, G000 to G700, primary and secondary intervals are shown at 100m and 10m intervals respectively.
 - Grid running North - South referenced, G A0 - G A9 G B0 - G B9 G C0 - G C9 and G D1 are shown at 100m and 10m intervals respectively.
 - Existing contours are shown in brown for primary intervals at 1.0m and tan for secondary intervals at 200mm.
 - Existing contours are shown in dark green for primary intervals at 1.0m and light green for secondary intervals at 0.5m.
 - Information provided based on PDS 3d earthworks modelling referenced:-
Isosurface model rev M dwg, dated 18.10.10 and upper-plateau-and-rem-c.dgm dated 20.10.10.

REVISIONS	Drawn By	Checked By	Date	PURPOSE OF ISSUE	Rev.	Authorised for Issue	Date

Atkins Limited

Telford Office
Cornerstone House
Storford Park, 13
Telford TF3 3AZ
Tel 01952 201234
Fax 01952 200981

Birmingham Office
The Axis, 10 Holliday Street
Birmingham
West Midlands B1 1TF
Tel 0121 483 5000
Fax 0121 483 5252

THIS DRAWING IS NOT TO BE SCALED




PROJECT
Coed Darcy Urban Village

DRAWING TITLE
Upper Plateau
Preliminary Earthworks Model

Scale	Drawn	Checked	Co-Ord Check
1:1250	AC	ML	MP
DATE	DATE	DATE	DATE
22.08.11	22.08.11	22.08.11	22.08.11

DRAWING NO	5041216 - REM - DWG - 1022	REV
0	A1	22.08.11

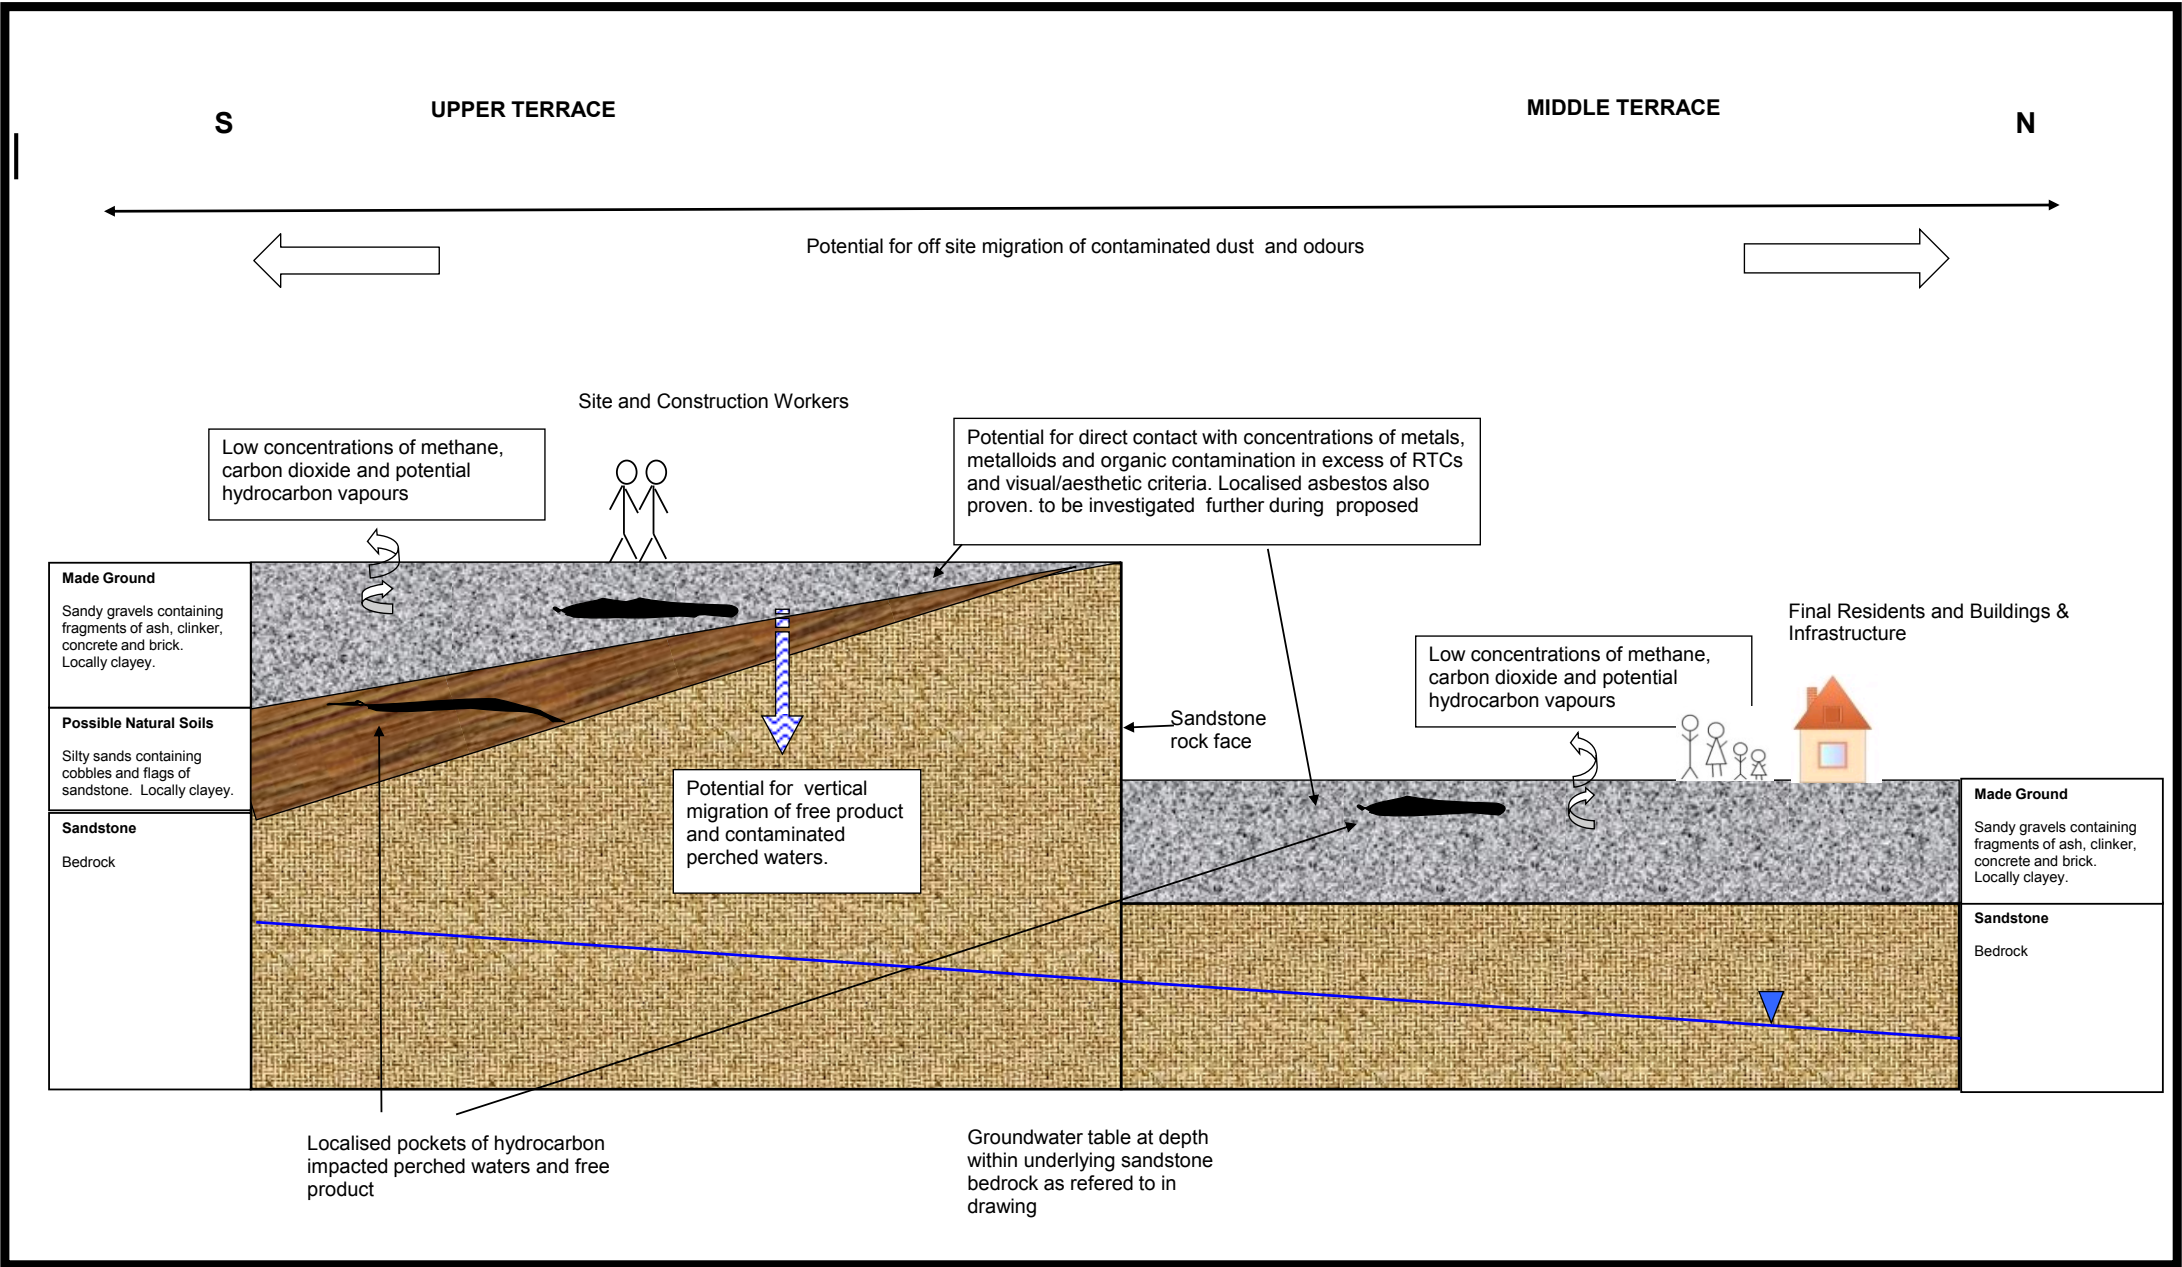

REVISIONS	Drawn by	Checked by	Date

Remediation strategy	-	ML	22.08.11
PURPOSE OF ISSUE	Rev.	Authorised for issue	Date

Atkins Ltd
Consulting Engineers
The Axis, 10 Holliday Street
Birmingham, West Midlands B1 1TF

Tel 0121 483 5000
Fax 0121 483 5252

©

THIS DRAWING IS NOT TO BE SCALED

CLIENT

PROJECT
**Upper and Middle Terrace
Coed Darcy Urban Village**

DRAWING TITLE
Conceptual Site Model (N - S Section)

SCALES	DRAWN	CHECKED	CO-ORD CHECK
NTS	AM		
	DATE	DATE	DATE
	22.08.11		
0		SHEET	PLOT DATE
		A3	
DRAWING NO	5041216-REM-DWG-001023	REV	1