

 Atkins trial pit (2009-2011)  
 URS historical borehole (pre 2004)  
 Historical trialpit (pre 2004)  
 Visible ash and clinker recorded on Exploratory Hole Logs  
 Anticipated Extent of Excavations  
 Preliminary Phase of Residential Housing as covered under Atkins Report , 5041216/REM/RPT/431 & 5041216/REM/RPT/576  
 Middle Terrace Boundary  
 Upper Terrace Boundary  
 Proposed residential area boundaries taken from Barton Willmore `Composite Sketch Layout Phase 1A & 1B` dated 08.08.11 rev.A

***Atkins Limited***

|                                                                                               |   |
|-----------------------------------------------------------------------------------------------|---|
| <p>Telford Office</p> <p>Cornerstone House</p> <p>Stafford Park 13</p> <p>Telford TF3 3AZ</p> | <p>Birmingham Office</p> <p>The Axis, 10 Holliday Street</p> <p>Birmingham</p> <p>West Midlands B1 1TF</p> |
|-----------------------------------------------------------------------------------------------|---|

Tel 01952 201234

Fax 01952 200981

©

Tel 0121 483 5000

Fax 0121 483 5252

Telford Office  
Cornerstone House  
Stafford Park 13  
Telford TF3 3AZ

Birmingham Office  
The Axis, 10 Holliday Street  
Birmingham  
West Midlands B1 1TF

Tel 01952 201234  
Fax 01952 200981

© Tel 0121 483 5000  
Fax 0121 483 5252

THIS DRAWING IS NOT TO BE SCALED

CLIENT



PROJECT  
Coed Darcy Urban Village  
Middle and Upper Terrace


**DRAWING TITLE**

### Anticipated Extent of Excavations - Shallow Ash and Clinker

|   |             |                       |
|---|-------------|-----------------------|
| 0 | SHEET<br>A3 | PLOT DATE<br>23.08.11 |
|---|-------------|-----------------------|


DRAWING NO  
5041216-REM-DWG-1025

|     |   |
|-----|---|
| REV | - |
|-----|---|

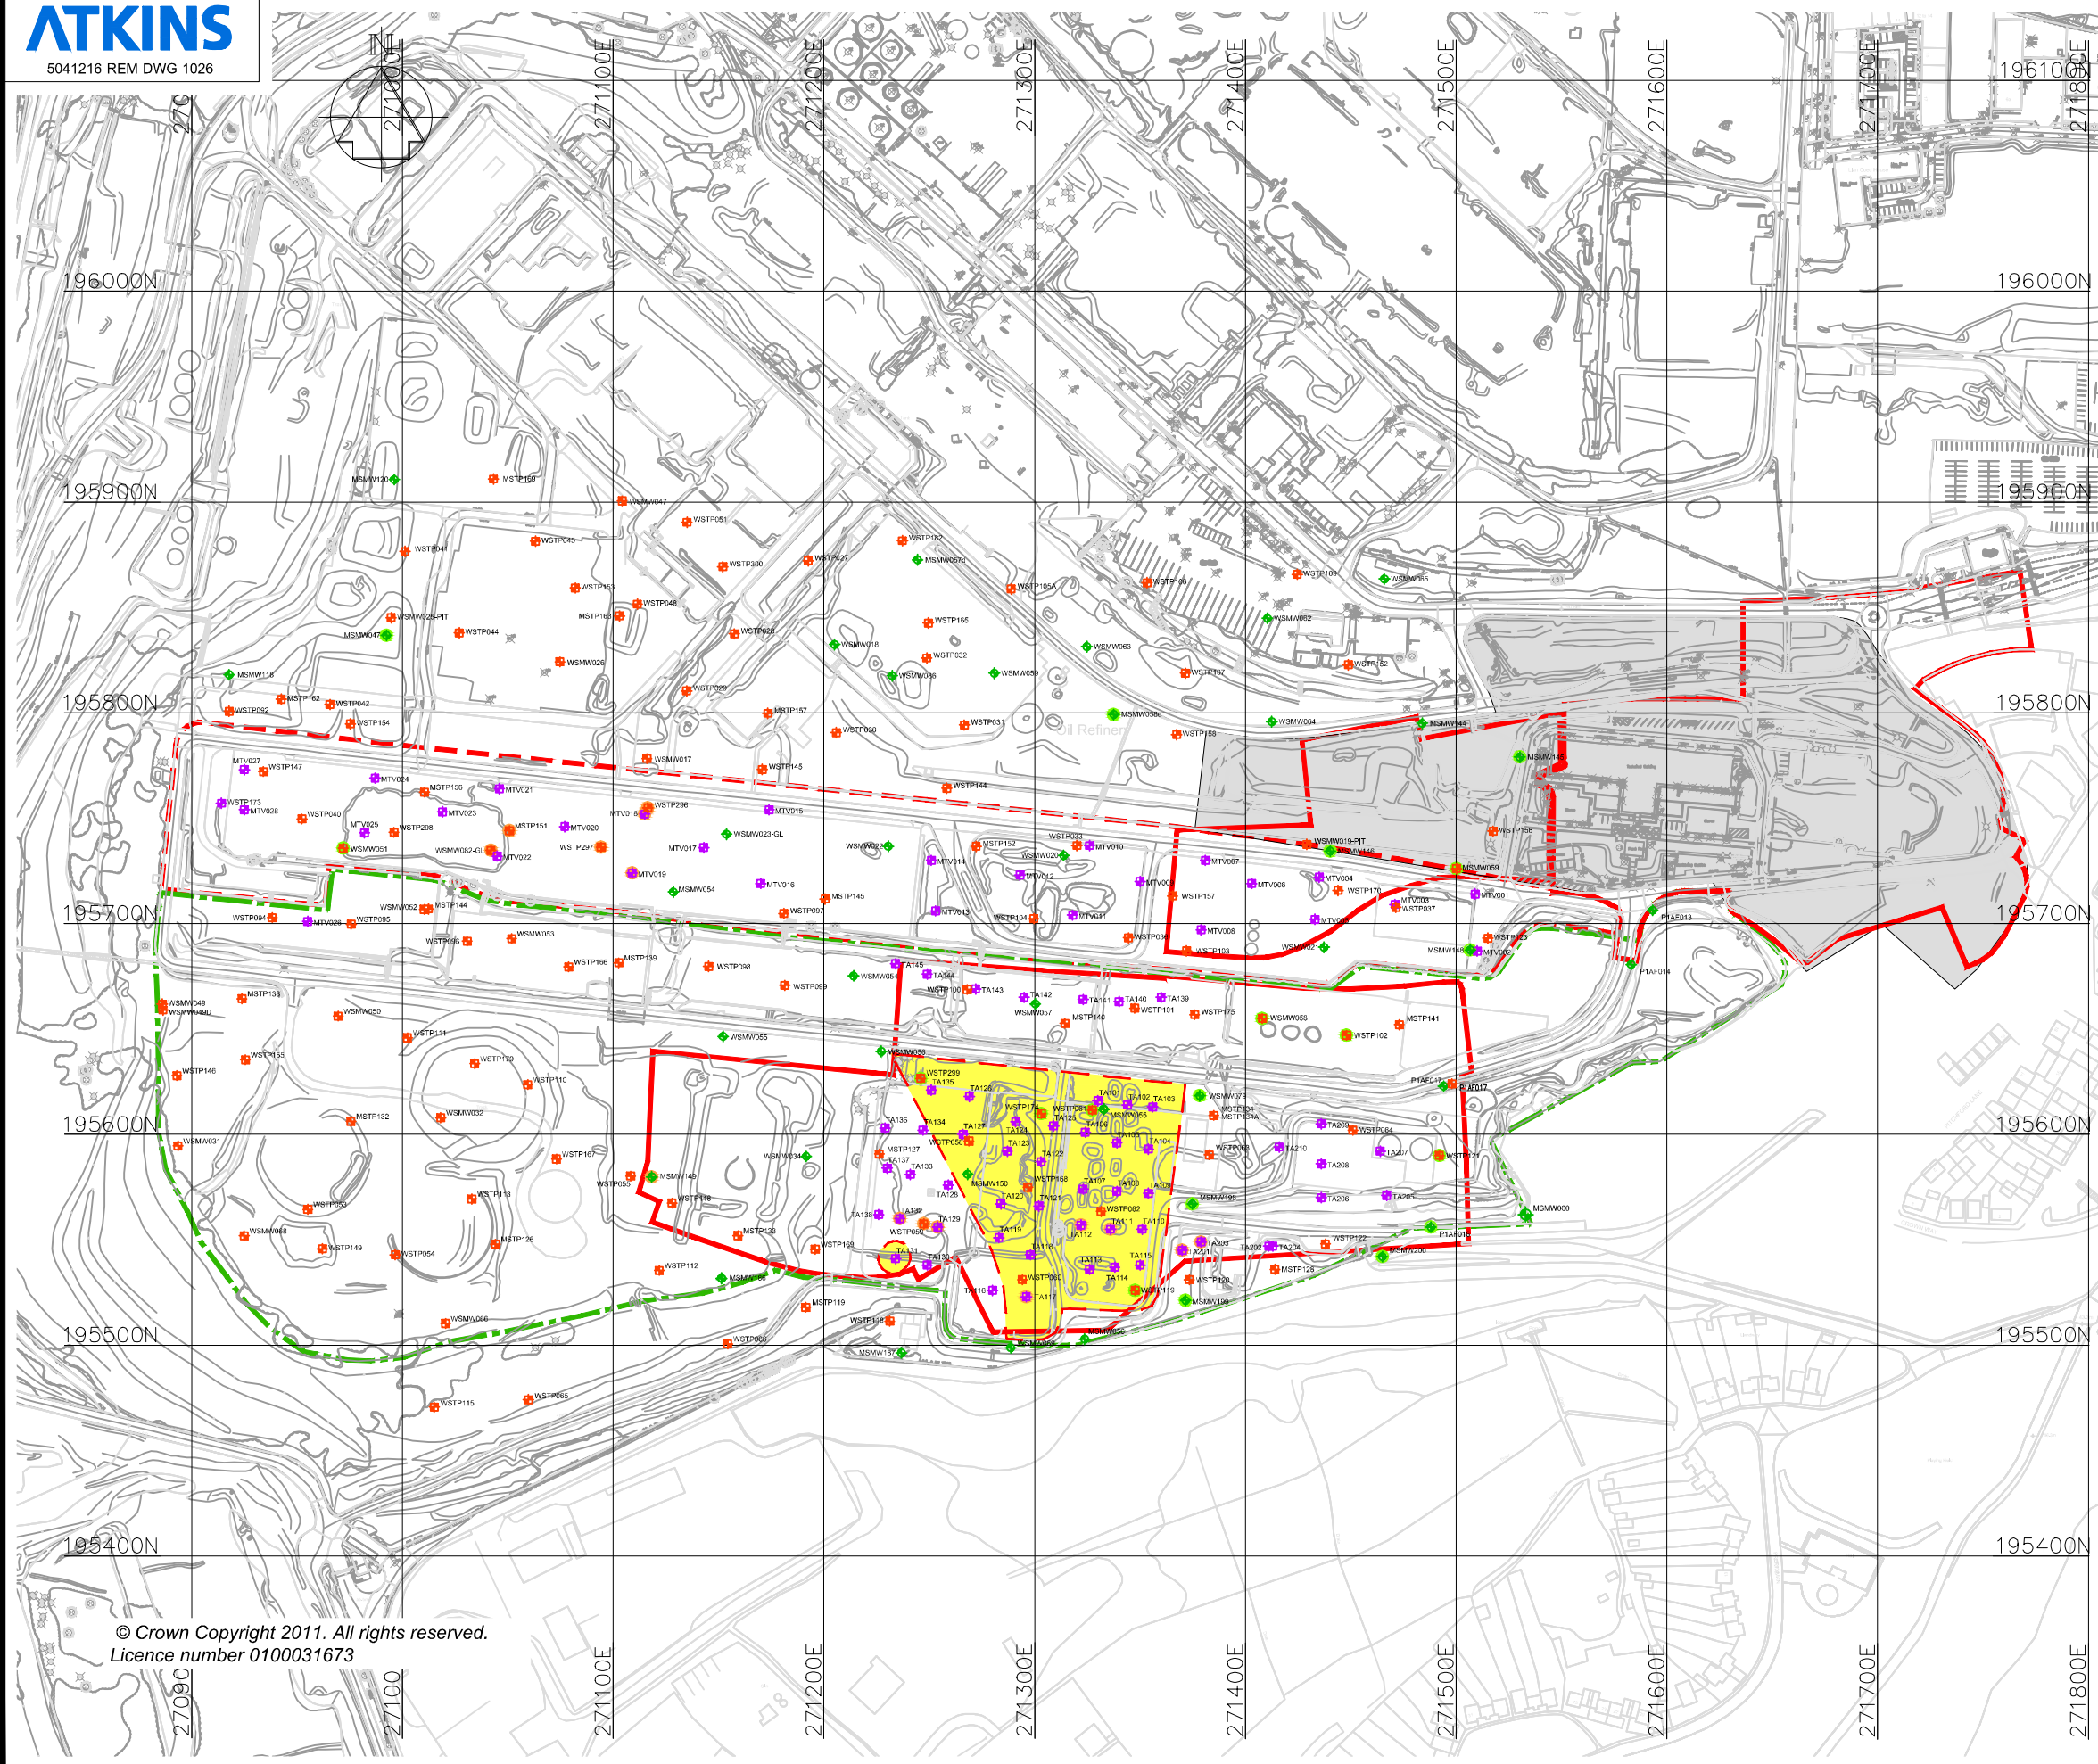

- Key**
- Atkins trial pit (2009-2011)
  - URS historical borehole (pre 2004)
  - Historical trialpit (pre 2004)
  - VO>3 Recorded on Exploratory Hole Log
  - Anticipated Extent of Excavations
  - Preliminary Phase of Residential Housing as covered under Atkins Report , 5041216/REM/RPT/431 & 5041216/REM/RPT/576
  - Middle Terrace Boundary
  - Upper Terrace Boundary
  - Proposed residential area boundaries taken from Barton Willmore 'Composite Sketch Layout Phase 1A & 1B' dated 08.08.11 rev.A

|   |          |          |                      |      |
|---|----------|----------|----------------------|------|
| REVISIONS   |          | Drawn By | Checked By           | Date |
| PURPOSE OF ISSUE   |          | Rev.     | Authorised for issue | Date |
| <p><b>Atkins Limited</b></p> <p><b>Telford Office</b><br/>                     Cornerstone House<br/>                     Stafford Park 13<br/>                     Telford TF3 3AZ<br/>                     Tel 01952 201234<br/>                     Fax 01952 200981</p> <p><b>Birmingham Office</b><br/>                     The Axis, 10 Holliday Street<br/>                     Birmingham<br/>                     West Midlands B1 1TF<br/>                     Tel 0121 483 5000<br/>                     Fax 0121 483 5252</p> <p>©</p> <p>THIS DRAWING IS NOT TO BE SCALED</p> |          |          |                      |      |
| <p>CLIENT</p> <p><b>ST.MODWEN</b></p>   |          |          |                      |      |
| <p>PROJECT</p> <p>Coed Darcy Urban Village<br/>                     Middle and Upper Terrace</p>   |          |          |                      |      |
| <p>DRAWING TITLE</p> <p>Anticipated Extent of Excavations<br/>                     Oil Saturated &amp; Hydrocarbon Impacted Soils</p>   |          |          |                      |      |
| SCALES   | DRAWN    | CHECKED  | CO-ORD CHECK         |      |
| N.T.S.   | BS       | ML       |                      |      |
|   | DATE     | DATE     | DATE                 |      |
|   | Aug. '11 | Aug. '11 |                      |      |
| DRAWING NO   |          | SHEET    | PLOT DATE            |      |
| 5041216-REM-DWG-1026   |          | A3       | 22.08.11             |      |
| REV   |          |          |                      | -    |

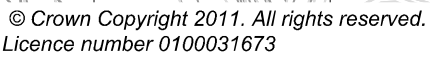

 Atkins trial pit (2009-2011)  
 URS historical borehole (pre 2004)  
 Historical trialpit (pre 2004)  
 Geotechnically unsuitable materials identified on the Exploratory Hole Log  
 Potential asbestos containing materials  
 Preliminary Phase of Residential Housing as covered under Atkins Report , 5041216/REM/RPT/431 & 5041216/REM/RPT/576  
 Middle Terrace Boundary  
 Upper Terrace Boundary  
 Proposed residential area boundaries taken from Barton Willmore 'Composite Sketch Layout Phase 1A & 1B' dated 08.08.11 rev.A

|                  |      |                         |      |
|------------------|------|-------------------------|------|
| PURPOSE OF ISSUE | Rev. | Authorised<br>for issue | Date |
|------------------|------|-------------------------|------|

|                   |              |   |                             |               |
|-------------------|--------------|---|-----------------------------|---------------|
| Telford Office    |              |   | Birmingham Office           |               |
| Cornerstone House |              |   | The Axis, 10 Holiday Street |               |
| Stafford Park 13  |              |   | Birmingham                  |               |
| Telford TF3 3AZ   |              |   | West Midlands B1 1TF        |               |
| Tel               | 01952 201234 | © | Fax                         | 0121 483 5000 |
| Fax               | 01952 200981 |   | Tel                         | 0121 483 5252 |

THIS DRAWING IS NOT TO BE SCALED

**CLIENT**




PROJECT  
Coed Darcy Urban Village  
Middle and Upper Terrace


DRAWING TITLE

### Geotechnically Unsuitable Materials

|                  |                  |                  |              |
|------------------|------------------|------------------|--------------|
| SCALES<br>N.T.S. | DRAWN<br>MJ      | CHECKED<br>AM    | CO-ORD CHECK |
|                  | DATE<br>28.07.11 | DATE<br>28.07.11 | DATE         |

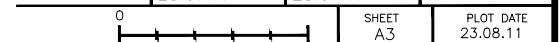

|                      |     |
|----------------------|-----|
| DRAWING NO           | REV |
| 5041216-REM-DWG-1024 | -   |

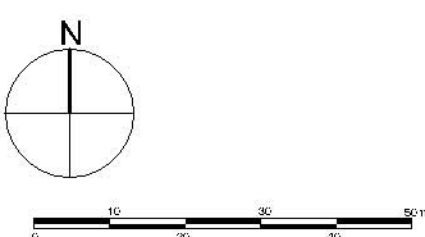

Project  
Coed Darcy Urban Village  
Llandarcy  
Drawing Title  
Composite Sketch Layout  
Phase 1A and 1B  
Date  
21.07.11  
Scale  
1:1000 @ A0  
Project No  
20013  
Drawn by  
JTO  
Check by  
DR  
Revision  
-

## Appendix A



Photograph 1: Aerial photograph taken in the 1970s



Photograph 2: Obstruction and hardstanding clearance of the upper terrace in 2009



Photograph 3: Eastern end of the Upper Terrace



Photograph 4: Pipeline removal from the Cooling towers area 2008



Photograph 5: Middle Terrace obstruction removal in 2011. Exposed rock face evident on the left.




Photograph 6: Validation pitting on the upper terrace in 2009



Photograph 7: Validation pitting on the middle terrace in 2011

## Appendix B i
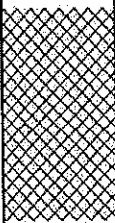
| BOREHOLE CONSTRUCTION                                                             | SAMPLE                  |                                                                                   | SOIL VAPOUR (ppm) | GROUNDWATER | DEPTH (m)                                           | GEOLOGY                                                                           | BOREHOLE NUMBER: WSMW031 (PIT)                                                                                                   |               | PAGE 1 of 1            |  |
|-----------------------------------------------------------------------------------|-------------------------|-----------------------------------------------------------------------------------|-------------------|-------------|-----------------------------------------------------|-----------------------------------------------------------------------------------|---|---------------|------------------------|--|
|                                                                                   | NUMBER                  | TYPE                                                                              |                   |             |                                                     |                                                                                   | DRILLING DATES: 10/11/03   |               | DRILLING METHODS : JCB |  |
|                                                                                   |                         |                                                                                   |                   |             |                                                     |                                                                                   | DRILLER : JCB   |               | BOREHOLE DIAMETER : -  |  |
|                                                                                   |                         |                                                                                   |                   |             |                                                     |                                                                                   | LOGGED BY : SS   |               | SCREEN TYPE & DIAM: -  |  |
|                                                                                   |                         |                                                                                   |                   |             |                                                     |                                                                                   | CHECKED BY : SG   |               | SCREEN SLOT SIZE: -    |  |
| DESCRIPTION                                                                       |                         | COMMENTS                                                                          | S,V               |             |                                                     |                                                                                   |   |               |                        |  |
|  | WSMW031<br>- 0.2m (S,L) |  | *2.1              | *1.6        | 0.0                                                 |  | Loose, dark brown, gravelly silt with abundant rootlets. (MADE GROUND)                                                           | Damp. NVO     | 0,0                    |  |
|                                                                                   |                         |                                                                                   |                   |             | 0.5                                                 |                                                                                   | Loose, dark brown, slightly silty gravel matrix within abundant, flaggy sandstone cobbles and rare black coal/ash. (MADE GROUND) | Damp-wet. NVO |                        |  |
|                                                                                   |                         |                                                                                   |                   |             | 0.7                                                 |                                                                                   | Soft, red-brown, slightly silty clay (in western end of pit).                                                                    | Damp-wet. NVO |                        |  |
|                                                                                   |                         |                                                                                   |                   |             | 1.0                                                 |                                                                                   | With broken weathered SANDSTONE cobbles from 0.7m                                                                                |               |                        |  |
|                                                                                   |                         |                                                                                   |                   |             | Trial pit terminated at 0.9m at refusal on bedrock. |                                                                                   |   |               |                        |  |
|                                                                                   |                         |                                                                                   |                   |             | 1.5                                                 |                                                                                   |   |               |                        |  |
|                                                                                   |                         |                                                                                   |                   |             | 2.0                                                 |                                                                                   |   |               |                        |  |
|                                                                                   |                         |                                                                                   |                   |             | 2.5                                                 |                                                                                   |   |               |                        |  |
|                                                                                   |                         |                                                                                   |                   |             | 3.0                                                 |                                                                                   |   |               |                        |  |
|                                                                                   |                         |                                                                                   |                   |             | 3.5                                                 |                                                                                   |   |               |                        |  |
|                                                                                   |                         |                                                                                   |                   |             | 4.0                                                 |                                                                                   |   |               |                        |  |
|                                                                                   |                         |                                                                                   |                   |             | 4.5                                                 |                                                                                   |   |               |                        |  |
|                                                                                   |                         |                                                                                   |                   |             | 5.0                                                 |                                                                                   |   |               |                        |  |

**LOCATION / NOTES:**

NVO = No visual or olfactory evidence of contamination

S,V = Contamination Observations

S - Odour score (0-5)

V - Visual score (0-5)

**LEGEND**

-  Disturbed Sample
-  Undisturbed Sample
-  Headspace Analysis
-  Down Borehole Analysis
-  Groundwater Table
-  Perched Water Table

**BOREHOLE LOG**

Job Title: BP Llandarcy Whole Site Investigation

Location: BP Llandarcy Refinery

Client: BP/ANDA




|                 |                       |
|-----------------|-----------------------|
| App'd:          | Date: November 2003   |
| Drawn : SS      | Ref:                  |
| Scale: As scale | Job No: 39991-044-785 |
| Dwg. Size: A4   | BOREHOLE LOG          |

| BOREHOLE<br>CONSTRUCTION                                                          | SAMPLE                 |      | SOIL VAPOUR (ppm) | GROUNDWATER    | DEPTH (m) | GEOLOGY                                                                           | BOREHOLE NUMBER: WSMW055 (PIT)   |          | PAGE 1 of 1           |  |
|-----------------------------------------------------------------------------------|------------------------|------|-------------------|----------------|-----------|-----------------------------------------------------------------------------------|---|----------|-----------------------|--|
|                                                                                   | NUMBER                 | TYPE |                   |                |           |                                                                                   | DRILLING DATES: 18/11/03   |          | DRILLING METHODS: JCB |  |
|                                                                                   |                        |      |                   |                |           |                                                                                   | DRILLER: JCB - Leighton   |          | BOREHOLE DIAMETER: -  |  |
|                                                                                   |                        |      |                   |                |           |                                                                                   | LOGGED BY: OG   |          | SCREEN TYPE & DIAM: - |  |
|                                                                                   |                        |      |                   | CHECKED BY: SG |           | SCREEN SLOT SIZE: -                                                               |   |          |                       |  |
|                                                                                   |                        |      |                   |                |           |                                                                                   | DESCRIPTION   | COMMENTS | S,V                   |  |
|  | WSMW055-0.7M (S,L,2xP) |      | *2.8              |                | 0.0       |  | Loose, dark brown, with occasional pockets of black, fine-coarse silty sand. Frequent angular to sub-angular gravel and cobbles. Occasional brick fragments and gravel size slag. (MADE GROUND)                       | Damp     | 0,0                   |  |
|                                                                                   |                        |      |                   | 0.5            |           |                                                                                   | As above with boulder size concrete, frequent whole and broken bricks, occasional pieces of fibrous material and frequent rootlets. (MADE GROUND)                                                                     | Damp     | 1,0                   |  |
|                                                                                   | WSMW055-1.1M (S,L)     |      | *1.6              | 1.0            |           |                                                                                   | Loose, yellow to orange, slightly silty, fine-coarse SAND with occasional pockets of black staining. Frequent sub-angular gravel to cobbles with pockets of soft light brown clayey silt with occasional coarse sand. | Damp     | 2,3                   |  |
|                                                                                   |                        |      |                   | 1.5            |           |                                                                                   | Soft, light brown clayey SILT with occasional coarse sand and angular cobbles.   |          | 2,0                   |  |
|                                                                                   |                        |      | *4.9              |                | 2.0       |                                                                                   | Trial pit terminated at 1.8m due to refusal.   |          |                       |  |
|                                                                                   |                        |      |                   |                | 2.5       |                                                                                   |   |          |                       |  |
|                                                                                   |                        |      |                   |                | 3.0       |                                                                                   |   |          |                       |  |
|                                                                                   |                        |      |                   |                | 3.5       |                                                                                   |   |          |                       |  |
|                                                                                   |                        |      |                   |                | 4.0       |                                                                                   |   |          |                       |  |
|                                                                                   |                        |      |                   |                | 4.5       |                                                                                   |   |          |                       |  |
|                                                                                   |                        |      |                   |                | 5.0       |                                                                                   |   |          |                       |  |

| LOCATION / NOTES:                                      | LEGEND   | BOREHOLE LOG                                     |                       |
|--------------------------------------------------------|---|--------------------------------------------------|-----------------------|
| NVO = No visual or olfactory evidence of contamination |  Disturbed Sample       | Job Title: BP Llandarcy Whole Site Investigation |                       |
| S,V = Contamination Observations                       |  Undisturbed Sample     | Location: BP Llandarcy Refinery                  |                       |
| S - Odour score (0-5)                                  |  Headspace Analysis     | Client: BP/WDA                                   |                       |
| V - Visual score (0-5)                                 |  Down Borehole Analysis | App'd:                                           | Date: November 2003   |
|                                                        |  Groundwater Table      | Drawn: OG                                        | Ref:                  |
|                                                        |  Perched Water Table    | Scale: As scale                                  | Job No: 39991-044-785 |
|                                                        |   | Drg. Size: A4                                    | BOREHOLE LOG          |

| BOREHOLE<br>CONSTRUCTION                                                          | SAMPLE                       |                                                                                   | SOIL VAPOUR (ppm) | GROUNDWATER    | DEPTH (m) | GEOLOGY                                                                           | BOREHOLE NUMBER: WSMW032 (PIT)   |                                              | PAGE 1 of 1           |  |
|-----------------------------------------------------------------------------------|------------------------------|-----------------------------------------------------------------------------------|-------------------|----------------|-----------|-----------------------------------------------------------------------------------|---|----------------------------------------------|-----------------------|--|
|                                                                                   | NUMBER                       | TYPE                                                                              |                   |                |           |                                                                                   | DRILLING DATES: 6/11/03   |                                              | DRILLING METHODS: JCB |  |
|                                                                                   |                              |                                                                                   |                   |                |           |                                                                                   | DRILLER: JCB   |                                              | BOREHOLE DIAMETER: -  |  |
|                                                                                   |                              |                                                                                   |                   |                |           |                                                                                   | LOGGED BY: OG   |                                              | SCREEN TYPE & DIAM: - |  |
|                                                                                   |                              |                                                                                   |                   | CHECKED BY: SG |           | SCREEN SLOT SIZE: -                                                               |   |                                              |                       |  |
|                                                                                   |                              |                                                                                   |                   |                |           | DESCRIPTION                                                                       |   | COMMENTS                                     | S,V                   |  |
|  | WSMW032 - 0.3m (S,L,2x, PSD) |  | *1.6              |                | 0.0       |  | Grass and frequent sandstone cobbles over: Loose, dark brown, silty fine to medium sand, abundant subrounded gravel and subangular cobbles, rootlets and plastic fragments. (MADE GROUND) | Dry                                          | 0,0                   |  |
|                                                                                   | WSMW032 - 0.6m (S,L)         |  |                   |                | 0.5       |                                                                                   | Reinforced concrete blocks (MADE GROUND)   | Dry                                          | 0,0                   |  |
|                                                                                   |                              |                                                                                   |                   |                | 1.0       |                                                                                   | Loose, brown medium to coarse sand, abundant subangular to subrounded cobbles with whole bricks and brick fragments. (MADE GROUND)                                                        |                                              | 0,0                   |  |
|                                                                                   |                              |                                                                                   |                   |                | 1.1       |                                                                                   | Trial Pit terminated at 1.1m due to refusal   | Terminated due to reinforced concrete blocks |                       |  |
|                                                                                   |                              |                                                                                   |                   |                | 1.5       |                                                                                   |   |                                              |                       |  |
|                                                                                   |                              |                                                                                   |                   |                | 2.0       |                                                                                   |   |                                              |                       |  |
|                                                                                   |                              |                                                                                   |                   |                | 2.5       |                                                                                   |   |                                              |                       |  |
|                                                                                   |                              |                                                                                   |                   |                | 3.0       |                                                                                   |   |                                              |                       |  |
|                                                                                   |                              |                                                                                   |                   |                | 3.5       |                                                                                   |   |                                              |                       |  |
|                                                                                   |                              |                                                                                   |                   |                | 4.0       |                                                                                   |   |                                              |                       |  |
|                                                                                   |                              |                                                                                   |                   |                | 4.5       |                                                                                   |   |                                              |                       |  |
|                                                                                   |                              |                                                                                   |                   |                | 5.0       |                                                                                   |   |                                              |                       |  |
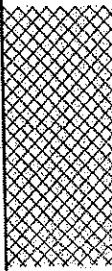
| LOCATION / NOTES:   | LEGEND   | BOREHOLE LOG   |  |
|---|---|---|--|
| NVO = No visual or olfactory evidence of contamination<br>S,V = Contamination Observations<br>S - Odour score (0-5)<br>V - Visual score (0-5) |  Disturbed Sample<br> Undisturbed Sample<br> Headspace Analysis<br> Down Borehole Analysis<br> Groundwater Table<br> Perched Water Table | Job Title: BP Llandarcy Whole Site Investigation<br>Location: BP Llandarcy Refinery<br>Client: BP/WDA<br><br><div style="display: flex; justify-content: space-between;"> <div style="text-align: center;">  </div> <div> App'd: _____ Date: February 2004<br/> Drawn: HM Ref: _____<br/> Scale: As scale Job No: 39991-044-785<br/> Drg. Size: A4 BOREHOLE LOG </div> </div> |  |

| BOREHOLE<br>CONSTRUCTION                                                          | SAMPLE                    |                                                                                   | SOIL VAPOUR (ppm) | GROUNDWATER | DEPTH (m) | GEOLOGY   | BOREHOLE NUMBER: WSMW050 (PIT) |     | PAGE 1 of 1           |  |
|-----------------------------------------------------------------------------------|---------------------------|-----------------------------------------------------------------------------------|-------------------|-------------|-----------|---|--------------------------------|-----|-----------------------|--|
|                                                                                   | NUMBER                    | TYPE                                                                              |                   |             |           |   | DRILLING DATES: 6/11/03        |     | DRILLING METHODS: JCB |  |
|                                                                                   |                           |                                                                                   |                   |             |           |   | DRILLER: JCB                   |     | BOREHOLE DIAMETER: -  |  |
|                                                                                   |                           |                                                                                   |                   |             |           |   | LOGGED BY: CM                  |     | SCREEN TYPE & DIAM: - |  |
|                                                                                   |                           |                                                                                   |                   |             |           |   | CHECKED BY: SG                 |     | SCREEN SLOT SIZE: -   |  |
| DESCRIPTION                                                                       |                           |                                                                                   |                   |             |           |   | COMMENTS                       | S,V |                       |  |
|  | WSMW050 -<br>0.6m (S,L,P) |  | *0.1              | *0.4        | 0.0       | Loose light brown silty fine to medium sand with frequent rootlets. (MADE GROUND)   |                                |     |                       |  |
|                                                                                   |                           |                                                                                   |                   |             | 0.5       | Loose dark brown silty slightly gravelly fine sand with frequent cobbles of sandstone and bricks. Gravel is angular to subrounded fine to coarse comprising of sandstone and bricks. (MADE GROUND) | Dry                            | 0,0 |                       |  |
|                                                                                   |                           |                                                                                   |                   |             | 1.0       | With rare wood and rusty metal fragments at 1.0m.<br>Trial pit terminated at 1.1m due to refusal.                                                                                                  | Dry                            | 0,0 |                       |  |
|                                                                                   |                           |                                                                                   |                   |             | 1.5       |   |                                |     |                       |  |
|                                                                                   |                           |                                                                                   |                   |             | 2.0       |   |                                |     |                       |  |
|                                                                                   |                           |                                                                                   |                   |             | 2.5       |   |                                |     |                       |  |
|                                                                                   |                           |                                                                                   |                   |             | 3.0       |   |                                |     |                       |  |
|                                                                                   |                           |                                                                                   |                   |             | 3.5       |   |                                |     |                       |  |
|                                                                                   |                           |                                                                                   |                   |             | 4.0       |   |                                |     |                       |  |
|                                                                                   |                           |                                                                                   |                   |             | 4.5       |   |                                |     |                       |  |
|                                                                                   |                           |                                                                                   |                   |             | 5.0       |   |                                |     |                       |  |

| LOCATION / NOTES:   | LEGEND   | BOREHOLE LOG   |                       |
|---|---|---|-----------------------|
| NVO = No visual or olfactory evidence of contamination<br>S,V = Contamination Observations<br>S - Odour score (0-5)<br>V - Visual score (0-5) |  Disturbed Sample<br> Undisturbed Sample<br> Headspace Analysis<br> Down Borehole Analysis<br> Groundwater Table<br> Perched Water Table | Job Title: BP Llandarcy Whole Site Investigation<br>Location: BP Llandarcy Refinery<br>Client: BP/WDA<br><br> |                       |
|   |   | App'd:   | Date: November 2003   |
|   |   | Drawn: CM   | Ref:                  |
|   |   | Scale: As scale   | Job No: 39991-044-785 |
|   |   | Dwg. Size: A4   | BOREHOLE LOG          |

| BOREHOLE<br>CONSTRUCTION | SAMPLE                 |      | SOIL VAPOUR (ppm) | GROUNDWATER                           | DEPTH (m) | GEOLOGY   | BOREHOLE NUMBER: WSMW049 (PIT)                                                                                                |                                           | PAGE 1 of 1                                           |     |
|--------------------------|------------------------|------|-------------------|---------------------------------------|-----------|---|---|-------------------------------------------|-------------------------------------------------------|-----|
|                          | NUMBER                 | TYPE |                   |                                       |           |   | DRILLING DATES: 10/11/03   |                                           | DRILLING METHODS: JCB                                 |     |
|                          |                        |      |                   |                                       |           |   | DRILLER: JCB   |                                           | BOREHOLE DIAMETER: -                                  |     |
|                          |                        |      |                   |                                       |           |   | LOGGED BY: SS   |                                           | SCREEN TYPE & DIAM: -                                 |     |
|                          |                        |      |                   |                                       |           |   | CHECKED BY: -   |                                           | SCREEN SLOT SIZE: -                                   |     |
|                          |                        |      |                   |                                       |           |   | DESCRIPTION   | COMMENTS                                  | S,V                                                   |     |
|                          | WSMW049 - 0.6m (S,L,P) | *2.9 |                   |                                       | 0.0       |   | Grass over:<br>Loose, dark brown, slightly silty, slightly gravelly, fine sand with occasional brick fragments. (MADE GROUND) | Damp. NVO                                 | 0,0                                                   |     |
|                          |                        |      |                   |                                       |           |   | 0.5   | With frequent brick fragments from 0.55m. | Damp. Faint, weathered hydrocarbon odour. No staining | 1,0 |
|                          | WSMW049 - 1.6m (S,L)   | *3.4 |                   |                                       | 1.0       | Becoming loose, brown, silty sand with cobbles of brick and cemented brick wall and trace ash (<5%). (MADE GROUND)    | Damp. NVO   | 0,0                                       |                                                       |     |
|                          |                        |      |                   |                                       | 1.5       | Soft, grey (stained), sandy silt with a trace of fine gravel, brick, concrete and furnace brick clasts. (MADE GROUND) | Damp-wet. Moderate hydrocarbon odour and grey staining                                                                        | 2,2                                       |                                                       |     |
|                          |                        |      |                   |                                       | 2.0       |   | Damp. Slight hydrocarbon odour, patchy grey staining                                                                          | 1,1                                       |                                                       |     |
| WSMW049 - 2.7m (S,L)     | *6.2                   | 2.5  |                   | No staining. Slight hydrocarbon odour | 1,0       |   |   |                                           |                                                       |     |
|                          |                        | *6.6 |                   |                                       | 3.0       |   | Trial pit terminated at 2.7m due to refusal.                                                                                  |                                           |                                                       |     |
|                          |                        |      |                   |                                       | 3.5       |   |   |                                           |                                                       |     |
|                          |                        |      |                   |                                       | 4.0       |   |   |                                           |                                                       |     |
|                          |                        |      |                   |                                       | 4.5       |   |   |                                           |                                                       |     |
|                          |                        |      |                   |                                       | 5.0       |   |   |                                           |                                                       |     |


  

| LOCATION / NOTES:   | LEGEND   | BOREHOLE LOG   |  |
|---|---|---|--|
| NVO = No visual or olfactory evidence of contamination<br>S,V = Contamination Observations<br>S - Odour score (0-5)<br>V - Visual score (0-5) | Disturbed Sample<br>Undisturbed Sample<br>Headspace Analysis<br>Down Borehole Analysis<br>Groundwater Table<br>Perched Water Table | Job Title: BP Llandarcy Whole Site Investigation<br>Location: BP Llandarcy Refinery<br>Client: BP/MDA<br><br><div style="display: flex; justify-content: space-between;"> <div style="text-align: center;"> <br/> <b>URS</b> </div> <div> App'd: _____ Date: November 2003<br/> Drawn: SS Ref: _____<br/> Scale: As scale Job No: 39991-044-785<br/> Drg. Size: A4 BOREHOLE LOG </div> </div> |  |

| BOREHOLE<br>CONSTRUCTION | SAMPLE                      |      | SOIL VAPOUR (ppm) | GROUNDWATER | DEPTH (m) | GEOLOGY | BOREHOLE NUMBER: WSMW034 (PIT)   |  | PAGE 1 of 1                    |                          |
|--------------------------|-----------------------------|------|-------------------|-------------|-----------|---------|---|--|--------------------------------|--------------------------|
|                          | NUMBER                      | TYPE |                   |             |           |         | DRILLING DATES: 18/11/03   |  | DRILLING METHODS: JCB          |                          |
|                          |                             |      |                   |             |           |         | DRILLER: JCB - Leighton   |  | BOREHOLE DIAMETER: -           |                          |
|                          |                             |      |                   |             |           |         | LOGGED BY: OG   |  | SCREEN TYPE & DIAM: -          |                          |
|                          |                             |      |                   |             |           |         | CHECKED BY: SG   |  | SCREEN SLOT SIZE: -            |                          |
|                          | WSMW034<br>- 0.15m<br>(S,L) |      | 2.3               |             | 0.0       |         | <b>DESCRIPTION</b><br>Loose, mottled brown to black, slightly silty, fine to coarse sand. Frequent angular sandstone gravel to cobbles. Occasional gravel to coarse sand size slag/clinker. Frequent rootlets. (MADE GROUND)<br>Angular SANDSTONE gravel to boulders.<br>Trial pit terminated at 0.4m due to refusal on bedrock. |  | <b>COMMENTS</b><br>Dry to Damp | <b>S,V</b><br>0,0<br>0,0 |
|                          |                             |      |                   |             | 0.5       |         |   |  |                                |                          |
|                          |                             |      |                   |             | 1.0       |         |   |  |                                |                          |
|                          |                             |      |                   |             | 1.5       |         |   |  |                                |                          |
|                          |                             |      |                   |             | 2.0       |         |   |  |                                |                          |
|                          |                             |      |                   |             | 2.5       |         |   |  |                                |                          |
|                          |                             |      |                   |             | 3.0       |         |   |  |                                |                          |
|                          |                             |      |                   |             | 3.5       |         |   |  |                                |                          |
|                          |                             |      |                   |             | 4.0       |         |   |  |                                |                          |
|                          |                             |      |                   |             | 4.5       |         |   |  |                                |                          |
|                          |                             |      |                   |             | 5.0       |         |   |  |                                |                          |

| LOCATION / NOTES:   | LEGEND   | BOREHOLE LOG                                                                                           |   |
|---|---|---|---|
| NVO = No visual or olfactory evidence of contamination<br>S,V = Contamination Observations<br>S - Odour score (0-5)<br>V - Visual score (0-5) | <div>  Disturbed Sample           </div> <div>  Undisturbed Sample           </div> <div>  Headspace Analysis           </div> <div>  Down Borehole Analysis           </div> <div>  Groundwater Table           </div> <div>  Perched Water Table           </div> | Job Title: BP Llandarcy Whole Site Investigation<br>Location: BP Llandarcy Refinery<br>Client: BP/ANDA |   |
|   |   | <div> </div>                                                                                           | App'd: _____ Date: November 2003<br>Drawn: OG Ref: _____<br>Scale: As scale Job No: 39991-044-785<br>Drg. Size: A4 BOREHOLE LOG |

| BOREHOLE<br>CONSTRUCTION                                                           | SAMPLE                  |                                                                                   | SOIL VAPOUR (ppm) | GROUNDWATER | DEPTH (m)                                                                         | GEOLOGY                                                                            | BOREHOLE NUMBER: WSMW033 (PIT)                                                                        |                              | PAGE 1 of 1           |   |
|------------------------------------------------------------------------------------|-------------------------|-----------------------------------------------------------------------------------|-------------------|-------------|-----------------------------------------------------------------------------------|------------------------------------------------------------------------------------|---|------------------------------|-----------------------|---|
|                                                                                    | NUMBER                  | TYPE                                                                              |                   |             |                                                                                   |                                                                                    | DRILLING DATES: 7/11/03                                                                               |                              | DRILLING METHODS: JCB |   |
|                                                                                    |                         |                                                                                   |                   |             |                                                                                   |                                                                                    | DRILLER: JCB                                                                                          |                              | BOREHOLE DIAMETER: -  |   |
|                                                                                    |                         |                                                                                   |                   |             |                                                                                   |                                                                                    | LOGGED BY: SS                                                                                         |                              | SCREEN TYPE & DIAM: - |   |
|                                                                                    |                         |                                                                                   |                   |             |                                                                                   |                                                                                    | CHECKED BY: SG                                                                                        |                              | SCREEN SLOT SIZE: -   |   |
|                                                                                    |                         |                                                                                   |                   |             |                                                                                   |                                                                                    | DESCRIPTION                                                                                           | COMMENTS                     | S,V                   |   |
|  | WSMW033 -<br>0.9m (S,L) |  | *2.1              |             | 0.0                                                                               |  | Loose, dark brown, fine sandy SILT with frequent gravel and cobbles of sandstone, with some rootlets. | Slightly earthy odour. Damp. | 0,0                   |   |
|                                                                                    |                         |                                                                                   |                   |             | 0.5                                                                               |                                                                                    |   |                              |                       |   |
|                                                                                    |                         |                                                                                   |                   |             | 1.0                                                                               |                                                                                    |   |                              |                       |   |
|                                                                                    |                         |                                                                                   | *2.2              | 1.5         | Loose, dark brown, slightly gravelly, sandy SILT with frequent sandstone cobbles. |                                                                                    |   | Damp. NVO                    | 0,0                   |   |
|                                                                                    |                         |                                                                                   |                   |             |                                                                                   |                                                                                    |   |                              |                       |   |
|                                                                                    |                         |                                                                                   | *2.1              | 2.0         |                                                                                   |                                                                                    |   |                              |                       | As above with increasing sand.<br>Becoming loose-medium dense, brown, gravelly, very sandy SILT with frequent angular cobbles. |
|                                                                                    |                         |                                                                                   |                   |             |                                                                                   |                                                                                    |   |                              |                       |   |
|                                                                                    |                         | WSMW033 -<br>2.4m (S,L)                                                           | *2.0              | 2.5         | Damp-wet. NVO                                                                     | 0,0                                                                                |   |                              |                       |   |
|                                                                                    |                         |                                                                                   |                   |             |                                                                                   |                                                                                    |   |                              |                       |   |
|                                                                                    |                         |                                                                                   | *2.4              | 3.0         |                                                                                   | Terminated at 3.1m due to collapse                                                 | Damp. NVO                                                                                             | 0,0                          |                       |   |
|                                                                                    |                         |                                                                                   |                   | 3.5         |                                                                                   |                                                                                    |   |                              |                       |   |
|                                                                                    |                         |                                                                                   |                   | 4.0         |                                                                                   |                                                                                    |   |                              |                       |   |
|                                                                                    |                         |                                                                                   |                   | 4.5         |                                                                                   |                                                                                    |   |                              |                       |   |
|                                                                                    |                         |                                                                                   |                   | 5.0         |                                                                                   |                                                                                    |   |                              |                       |   |


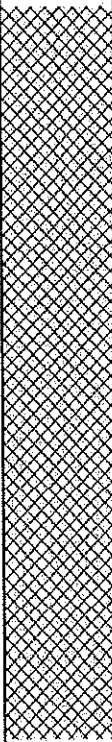
  

| LOCATION / NOTES:                                      | LEGEND   | BOREHOLE LOG                                     |                       |
|--------------------------------------------------------|---|--------------------------------------------------|-----------------------|
| NVO = No visual or olfactory evidence of contamination |  Disturbed Sample       | Job Title: BP Llandarcy Whole Site Investigation |                       |
| S,V = Contamination Observations                       |  Undisturbed Sample     | Location: BP Llandarcy Refinery                  |                       |
| S - Odour score (0-5)                                  |  Headspace Analysis     | Client: BP/WDA                                   |                       |
| V - Visual score (0-5)                                 |  Down Borehole Analysis | App'd:                                           | Date: November 2003   |
|                                                        |  Groundwater Table      | Drawn: SS                                        | Ref:                  |
|                                                        |  Perched Water Table    | Scale: As scale                                  | Job No: 39991-044-785 |
|                                                        |   | Drg. Size: A4                                    | BOREHOLE LOG          |

| BOREHOLE<br>CONSTRUCTION                                                           | SAMPLE                  |                                                                                   | SOIL VAPOUR (ppm) | GROUNDWATER | DEPTH (m) | GEOLOGY                                                                           | BOREHOLE NUMBER: WSMW066 (PIT) |   | PAGE 1 of 1                                                                      |     |
|------------------------------------------------------------------------------------|-------------------------|-----------------------------------------------------------------------------------|-------------------|-------------|-----------|-----------------------------------------------------------------------------------|--------------------------------|---|----------------------------------------------------------------------------------|-----|
|                                                                                    | NUMBER                  | TYPE                                                                              |                   |             |           |                                                                                   | DRILLING DATES: December       |   | DRILLING METHODS: JCB                                                            |     |
|                                                                                    |                         |                                                                                   |                   |             |           |                                                                                   | DRILLER: JCB                   |   | BOREHOLE DIAMETER: -                                                             |     |
|                                                                                    |                         |                                                                                   |                   |             |           |                                                                                   | LOGGED BY: HM                  |   | SCREEN TYPE & DIAM: -                                                            |     |
|                                                                                    |                         |                                                                                   |                   |             |           |                                                                                   | CHECKED BY: SG                 |   | SCREEN SLOT SIZE: -                                                              |     |
|                                                                                    |                         |                                                                                   |                   |             |           |                                                                                   | DESCRIPTION                    | COMMENTS   | S,V                                                                              |     |
|  | WSMW066 -<br>0.8m (S,L) |  |                   |             |           |  | 0.0                            | Soft to firm, fairly compact, dark brown slightly sandy silt with some fine to coarse gravel and rootlets. (MADE GROUND)                                                                          | NVO, damp.                                                                       | 0,0 |
|                                                                                    |                         |                                                                                   |                   |             |           |                                                                                   | 0.5                            | Medium dense, light brown silty sand with some fine to coarse gravel, rootlets and frequent subangular to subrounded sandstone cobbles and occasional subangular sandstone boulder. (MADE GROUND) | NVO, damp.                                                                       | 0,0 |
|                                                                                    |                         |                                                                                   |                   |             |           |                                                                                   | 1.0                            | With occasional ash from 1.2m.   | Slight seepage, odour of mid to light hydrocarbon with some grey staining, damp. | 2,2 |
|                                                                                    |                         |                                                                                   |                   |             |           |                                                                                   | 1.5                            | Soft to firm, red brown slightly sandy SILT with some subangular sandstone cobbles.   | NVO, damp.                                                                       | 0,0 |
|                                                                                    |                         |                                                                                   |                   |             |           |                                                                                   | 2.0                            |   | NVO, damp.                                                                       | 0,0 |
|                                                                                    |                         |                                                                                   |                   |             |           |                                                                                   | 2.5                            | Soft to firm, brown sandy SILT with some fine to coarse gravel and frequent subangular to subrounded sandstone cobbles.                                                                           | NVO, damp.                                                                       | 0,0 |
|                                                                                    |                         |                                                                                   |                   |             |           |                                                                                   | 3.0                            |   | NVO, damp.                                                                       | 0,0 |
|                                                                                    |                         |                                                                                   |                   |             |           |                                                                                   | 3.5                            | With frequent fine to coarse gravel with frequent angular, subangular and subrounded cobbles.   | NVO, damp.                                                                       | 0,0 |
|                                                                                    |                         |                                                                                   |                   |             |           |                                                                                   | 4.0                            | Trial pit terminated at 4.0m due to refusal.   |                                                                                  |     |
|                                                                                    |                         |                                                                                   |                   |             |           |                                                                                   |                                |   |                                                                                  |     |

| LOCATION / NOTES:                                      | LEGEND   | BOREHOLE LOG                                                                         |                                  |
|--------------------------------------------------------|---|--------------------------------------------------------------------------------------|----------------------------------|
| NVO = No visual or olfactory evidence of contamination |  Disturbed Sample       | Job Title: BP Llandarcy Whole Site Investigation                                     |                                  |
| S,V = Contamination Observations                       |  Undisturbed Sample     | Location: BP Llandarcy Refinery                                                      |                                  |
| S - Odour score (0-5)                                  |  Headspace Analysis     | Client: BP/WDA                                                                       |                                  |
| V - Visual score (0-5)                                 |  Down Borehole Analysis |  | App'd: _____ Date: December 2003 |
|                                                        |  Groundwater Table      | Drawn: HM                                                                            | Ref: _____                       |
|                                                        |  Perched Water Table    | Scale: As scale                                                                      | Job No: 39991-044-785            |
|                                                        |   | Drg. Size: A4                                                                        | BOREHOLE LOG                     |


| BOREHOLE<br>CONSTRUCTION                                                          | SAMPLE                  |                                                                                   | SOIL VAPOUR (ppm) | GROUNDWATER | DEPTH (m)                                                                         | GEOLOGY                                                                           | BOREHOLE NUMBER: WSMW068 (PIT) |                                                           | PAGE 1 of 1                                                         |               |     |
|-----------------------------------------------------------------------------------|-------------------------|-----------------------------------------------------------------------------------|-------------------|-------------|-----------------------------------------------------------------------------------|-----------------------------------------------------------------------------------|--------------------------------|-----------------------------------------------------------|---------------------------------------------------------------------|---------------|-----|
|                                                                                   | NUMBER                  | TYPE                                                                              |                   |             |                                                                                   |                                                                                   | DRILLING DATES: 7/11/03        |                                                           | DRILLING METHODS: JCB                                               |               |     |
|                                                                                   |                         |                                                                                   |                   |             |                                                                                   |                                                                                   | DRILLER: JCB                   |                                                           | BOREHOLE DIAMETER: -                                                |               |     |
|                                                                                   |                         |                                                                                   |                   |             |                                                                                   |                                                                                   | LOGGED BY: SS                  |                                                           | SCREEN TYPE & DIAM: -                                               |               |     |
|                                                                                   |                         |                                                                                   |                   |             |                                                                                   |                                                                                   | CHECKED BY: SG                 |                                                           | SCREEN SLOT SIZE: -                                                 |               |     |
|                                                                                   |                         |                                                                                   |                   |             |                                                                                   |                                                                                   | DESCRIPTION                    | COMMENTS                                                  | S,V                                                                 |               |     |
|  | WSMW068 -<br>1.0m (S,L) |  | *1.9              |             |  |                                                                                   | 0.0                            | Loose, brown, sandy SILT with frequent sandstone cobbles. | Dry-damp: NVO                                                       | 0,0           |     |
|                                                                                   |                         |                                                                                   |                   |             |                                                                                   |                                                                                   | 0.5                            |                                                           |                                                                     |               |     |
|                                                                                   | WSMW068 -<br>1.8m (S,L) |  | *1.5              | *1.8        |                                                                                   |  |                                | 1.0                                                       | Becoming more sandy from 1.0m, to silty sand with frequent cobbles. | Damp-wet: NVO | 0,0 |
|                                                                                   |                         |                                                                                   |                   |             |                                                                                   |                                                                                   |                                | 1.5                                                       | Frequent, flaggy sandstone cobbles and boulders from 1.5m.          | Damp-wet: NVO | 0,0 |
|                                                                                   |                         |                                                                                   |                   |             |                                                                                   |                                                                                   | 2.0                            | Trial Pit terminated at 1.8m due to refusal.              |                                                                     | 0,0           |     |
|                                                                                   |                         |                                                                                   |                   |             |                                                                                   |                                                                                   | 2.5                            |                                                           |                                                                     |               |     |
|                                                                                   |                         |                                                                                   |                   |             |                                                                                   |                                                                                   | 3.0                            |                                                           |                                                                     |               |     |
|                                                                                   |                         |                                                                                   |                   |             |                                                                                   |                                                                                   | 3.5                            |                                                           |                                                                     |               |     |
|                                                                                   |                         |                                                                                   |                   |             |                                                                                   |                                                                                   | 4.0                            |                                                           |                                                                     |               |     |
|                                                                                   |                         |                                                                                   |                   |             |                                                                                   |                                                                                   | 4.5                            |                                                           |                                                                     |               |     |
|                                                                                   |                         |                                                                                   |                   |             |                                                                                   |                                                                                   | 5.0                            |                                                           |                                                                     |               |     |

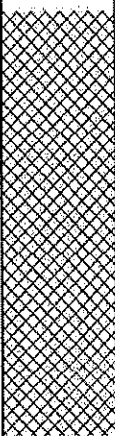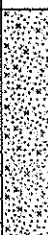
| LOCATION / NOTES:   | LEGEND   | BOREHOLE LOG   |        |                     |           |      |                 |                       |               |              |
|---|---|---|--------|---------------------|-----------|------|-----------------|-----------------------|---------------|--------------|
| NVO = No visual or olfactory evidence of contamination<br>S,V = Contamination Observations<br>S - Odour score (0-5)<br>V - Visual score (0-5) |  Disturbed Sample<br> Undisturbed Sample<br> Headspace Analysis<br> Down Borehole Analysis<br> Groundwater Table<br> Perched Water Table | Job Title: BP Llandarcy Whole Site Investigation<br>Location: BP Llandarcy Refinery<br>Client: BP/WDA<br><br> <table border="1"> <tr> <td>App'd:</td> <td>Date: November 2003</td> </tr> <tr> <td>Drawn: SS</td> <td>Ref:</td> </tr> <tr> <td>Scale: As scale</td> <td>Job No: 39991-044-785</td> </tr> <tr> <td>Drg. Size: A4</td> <td>BOREHOLE LOG</td> </tr> </table> | App'd: | Date: November 2003 | Drawn: SS | Ref: | Scale: As scale | Job No: 39991-044-785 | Drg. Size: A4 | BOREHOLE LOG |
| App'd:   | Date: November 2003   |   |        |                     |           |      |                 |                       |               |              |
| Drawn: SS   | Ref:   |   |        |                     |           |      |                 |                       |               |              |
| Scale: As scale   | Job No: 39991-044-785   |   |        |                     |           |      |                 |                       |               |              |
| Drg. Size: A4   | BOREHOLE LOG   |   |        |                     |           |      |                 |                       |               |              |

TRIAL PIT NUMBER: MSTP117  
GROUND ELEVATION: -  
DATE OF EXCAVATION: 3/6/98  
WATER LEVEL: DRY  
LOGGED BY: RF  
APPROVED BY:



### SIDE ELEVATIONS

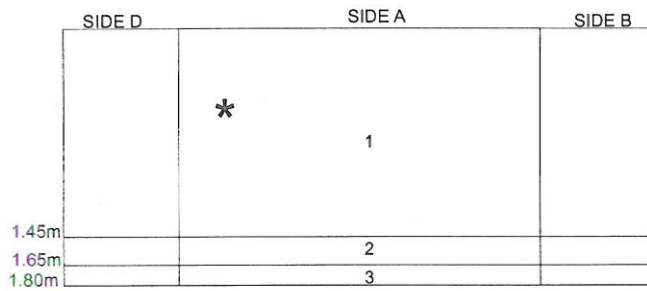

### SIDE C

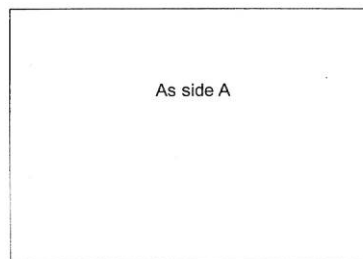

### PLAN

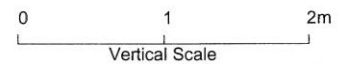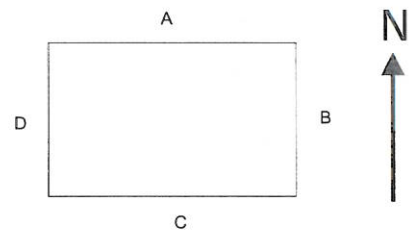

Key:


- \* Soil Sample location
- WA Water Sample
- HS Headspace Analysis
- Water Ingress

| STRATA DESCRIPTIONS   | COMMENTS                        | SAMPLES   |
|---|---------------------------------|---|
| 1. Dark brown CLAY with brick fragments, coarse gravel and ash with 2cm of topsoil with rootlets at surface (MADE GROUND)<br>2. Orange-brown plastic gravelly CLAY<br>3. CLAY with weathered sandstone to sandstone bedrock at base of pit.<br><br>Trial pit terminated at 1.80 mbgl on refusal | a. No odour or staining evident | <u>PID RESULTS</u><br>0.5m - 21.5 ppm<br>1.0m - 7 ppm<br>1.5m - 4.2 ppm<br>1.8m - 4.2 ppm<br><br><u>SOIL SAMPLES</u><br>MSTP117-0.5m |


|            |                                  |       |
|------------|----------------------------------|-------|
| Job Title: | SOIL & GROUNDWATER INVESTIGATION |       |
| Location:  | LLANDARCY REFINERY               |       |
| Client:    | BP LLANDARCY                     |       |
| Job No:    | 39991-001-401                    | DRAFT |

TRIAL PIT NUMBER: MSTP118  
 GROUND ELEVATION: -  
 DATE OF EXCAVATION: 3/6/98  
 WATER LEVEL: DRY  
 LOGGED BY: RC  
 APPROVED BY:


### SIDE ELEVATIONS

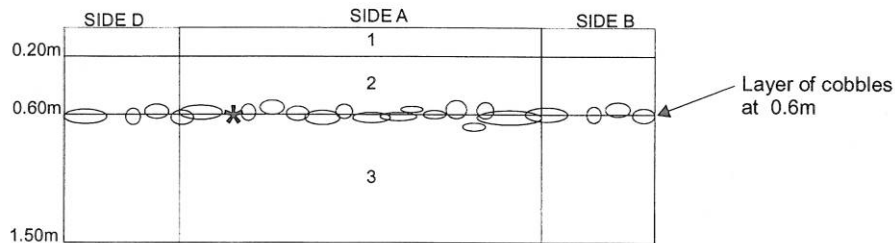

### SIDE C

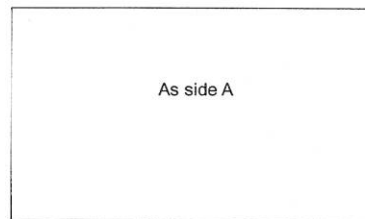

### PLAN

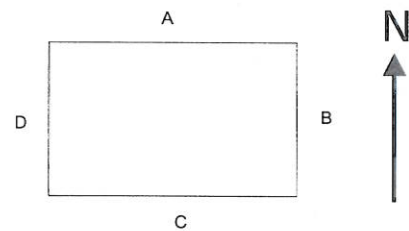

0 1 2m  
 Vertical Scale

### Key:


- \* Soil Sample location
- WA Water Sample
- HS Headspace Analysis
- Water Ingress

| STRATA DESCRIPTIONS   | COMMENTS                                 | SAMPLES                                                                      |
|---|------------------------------------------|------------------------------------------------------------------------------|
| 1. Black peaty silty CLAY (TOPSOIL)<br>2. Loose brown SAND with some fine sub-rounded gravel (MADE GROUND)<br>cobbles of weathered bedrock at 0.6m<br>3. Weathered sandy CLAY with sub-rounded gravel, silty lenses and and fragments of sandstone bedrock.<br>Trial pit terminated at 1.50 mbgl on refusal | a. Slightly damp in silty lenses at 1.0m | <u>PID RESULTS</u><br>0.5m - 0.7 ppm<br>1.0 - 0.3 ppm<br><u>SOIL SAMPLES</u> |


|   |       |
|---|-------|
| Job Title: SOIL & GROUNDWATER INVESTIGATION                                                                    |       |
| Location: LLANDARCY REFINERY                                                                                   |       |
| Client: BP LLANDARCY                                                                                           |       |
| Job No: 39991-001-401                                                                                          | DRAFT |
|  <b>DAMES &amp; MOORE</b> |       |

TRIAL PIT NUMBER: MSTP119  
 GROUND ELEVATION: -  
 DATE OF EXCAVATION: 3/6/98  
 WATER LEVEL: DRY  
 LOGGED BY: RC  
 APPROVED BY:



### SIDE ELEVATIONS

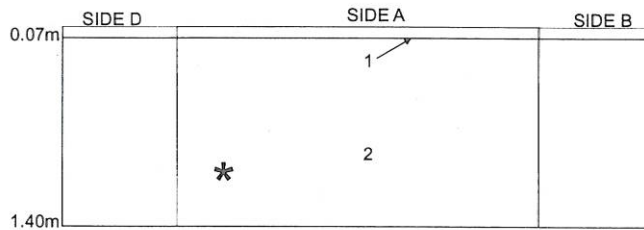

### SIDE C

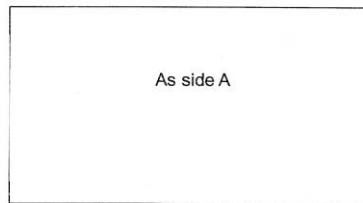

### PLAN

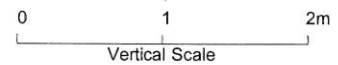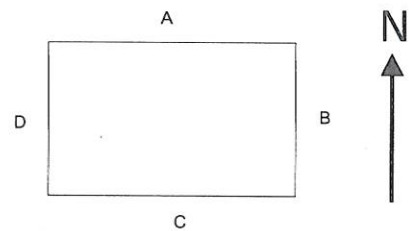

### Key:


- \* Soil Sample location
- WA Water Sample
- HS Headspace Analysis
- ➔ Water Ingress

| STRATA DESCRIPTIONS   | COMMENTS                                                                    | SAMPLES   |
|---|-----------------------------------------------------------------------------|---|
| 1. Compacted GRAVEL with large cobbles (MADE GROUND)<br>2. Large sub-angular cobbles of CONCRETE and weathered bedrock fragments (MADE GROUND)<br>Some slightly clayey lenses at 0.8m<br><br>Trial pit terminated at 1.4 mbgl on refusal | a. Black staining and odour at 1.0m and 1.4m<br>b. Hard to excavate by 1.2m | <u>PID RESULTS</u><br>0.5m - 0.7 ppm<br>1.0m - 8.4 ppm<br>1.4m - 7.0 ppm<br><br><u>SOIL SAMPLES</u><br>MSTP119-1.0m |


|   |                                  |       |
|---|----------------------------------|-------|
| Job Title:   | SOIL & GROUNDWATER INVESTIGATION |       |
| Location:   | LLANDARCY REFINERY               |       |
| Client:   | BP LLANDARCY                     |       |
| Job No:   | 39991-001-401                    | DRAFT |
|  <b>DAMES &amp; MOORE</b> |                                  |       |

TRIAL PIT NUMBER: MSTP125  
GROUND ELEVATION: -  
DATE OF EXCAVATION: 3/6/98  
WATER LEVEL: DRY  
LOGGED BY: RC  
APPROVED BY:



### SIDE ELEVATIONS

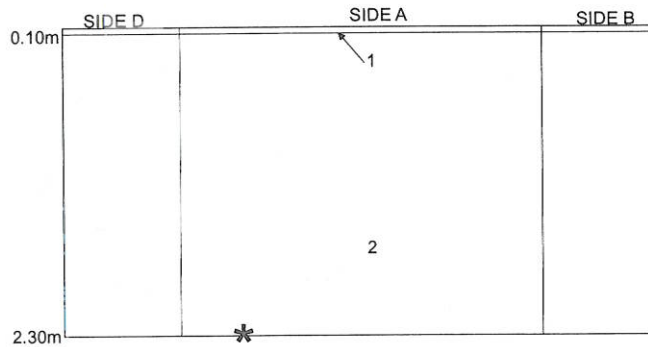

### SIDE C

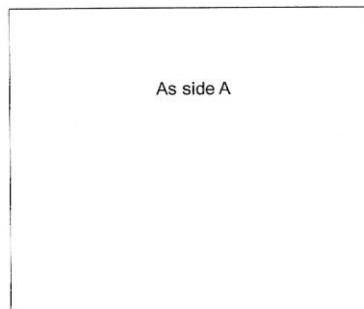

### PLAN

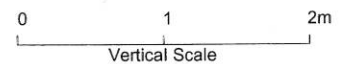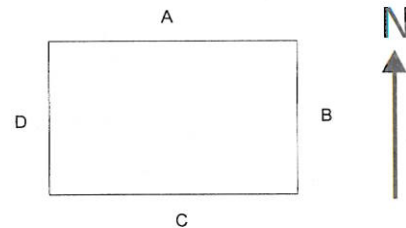

### Key:

- \* Soil Sample location
- WA Water Sample
- HS Headspace Analysis
- ➔ Water Ingress

| STRATA DESCRIPTIONS   | COMMENTS                        | SAMPLES   |
|---|---------------------------------|---|
| 1. Compacted <b>HARDCORE</b> with loose soft brown silt and rootlets with some vegetation at surface ( <b>MADE GROUND</b> )<br>2. Loose light brown very sandy <b>GRAVEL</b> with boulders of weathered bedrock<br><br>Trial pit terminated at 2.30 mbgl on refusal | a. No odour or staining evident | <u>PID RESULTS</u><br>0.5m - 0.4 ppm<br>1.0m - 0.4 ppm<br>1.5m - 0.4 ppm<br>2.0m - 0.4 ppm<br>2.3m - 0.4 ppm<br><u>SOIL SAMPLES</u><br>MSTP125-2.3m |

Job Title: **SOIL & GROUNDWATER INVESTIGATION**

Location: **LLANDARCY REFINERY**

Client: **BP LLANDARCY**

Job No: **39991-001-401**


**DRAFT**




**DAMES & MOORE**

TRIAL PIT NUMBER: MSTP126  
 GROUND ELEVATION: -  
 DATE OF EXCAVATION: 3/6/98  
 WATER LEVEL: DRY  
 LOGGED BY: RC  
 APPROVED BY:



### SIDE ELEVATIONS

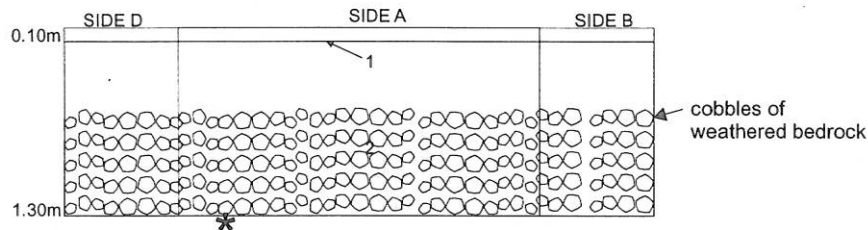

### SIDE C

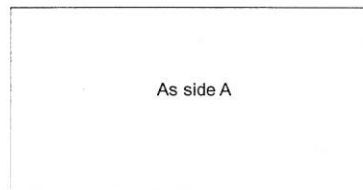

### PLAN

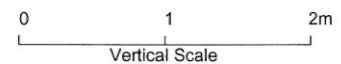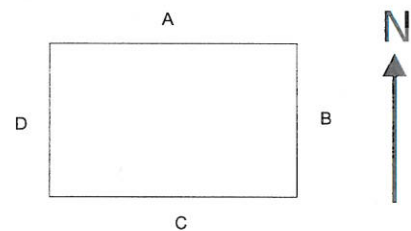

### Key:

- \* Soil Sample location
- WA Water Sample
- HS Headspace Analysis
- ⇒ Water Ingress

| STRATA DESCRIPTIONS   | COMMENTS | SAMPLES   |
|---|----------|---|
| 1. Broken CONCRETE with some silt and rootlets (MADE GROUND)<br>2. Loose dark brown sandy GRAVEL with some ash and foundry slag (MADE GROUND)<br>Large cobbles of weathered bedrock from 0.7m<br>Trial pit terminated at 1.30 mbgl on refusal |          | <u>PID RESULTS</u><br>0.5m - 0.4 ppm<br>1.0m - 0.7 ppm<br>1.3m - 0.8 ppm<br><br><u>SOIL SAMPLES</u><br>MSTP126-1.3m |

|   |                                  |       |
|---|----------------------------------|-------|
| Job Title:   | SOIL & GROUNDWATER INVESTIGATION |       |
| Location:   | LLANDARCY REFINERY               |       |
| Client:   | BP LLANDARCY                     |       |
| Job No:   | 39991-001-401                    | DRAFT |
|  <b>DAMES &amp; MOORE</b> |                                  |       |