


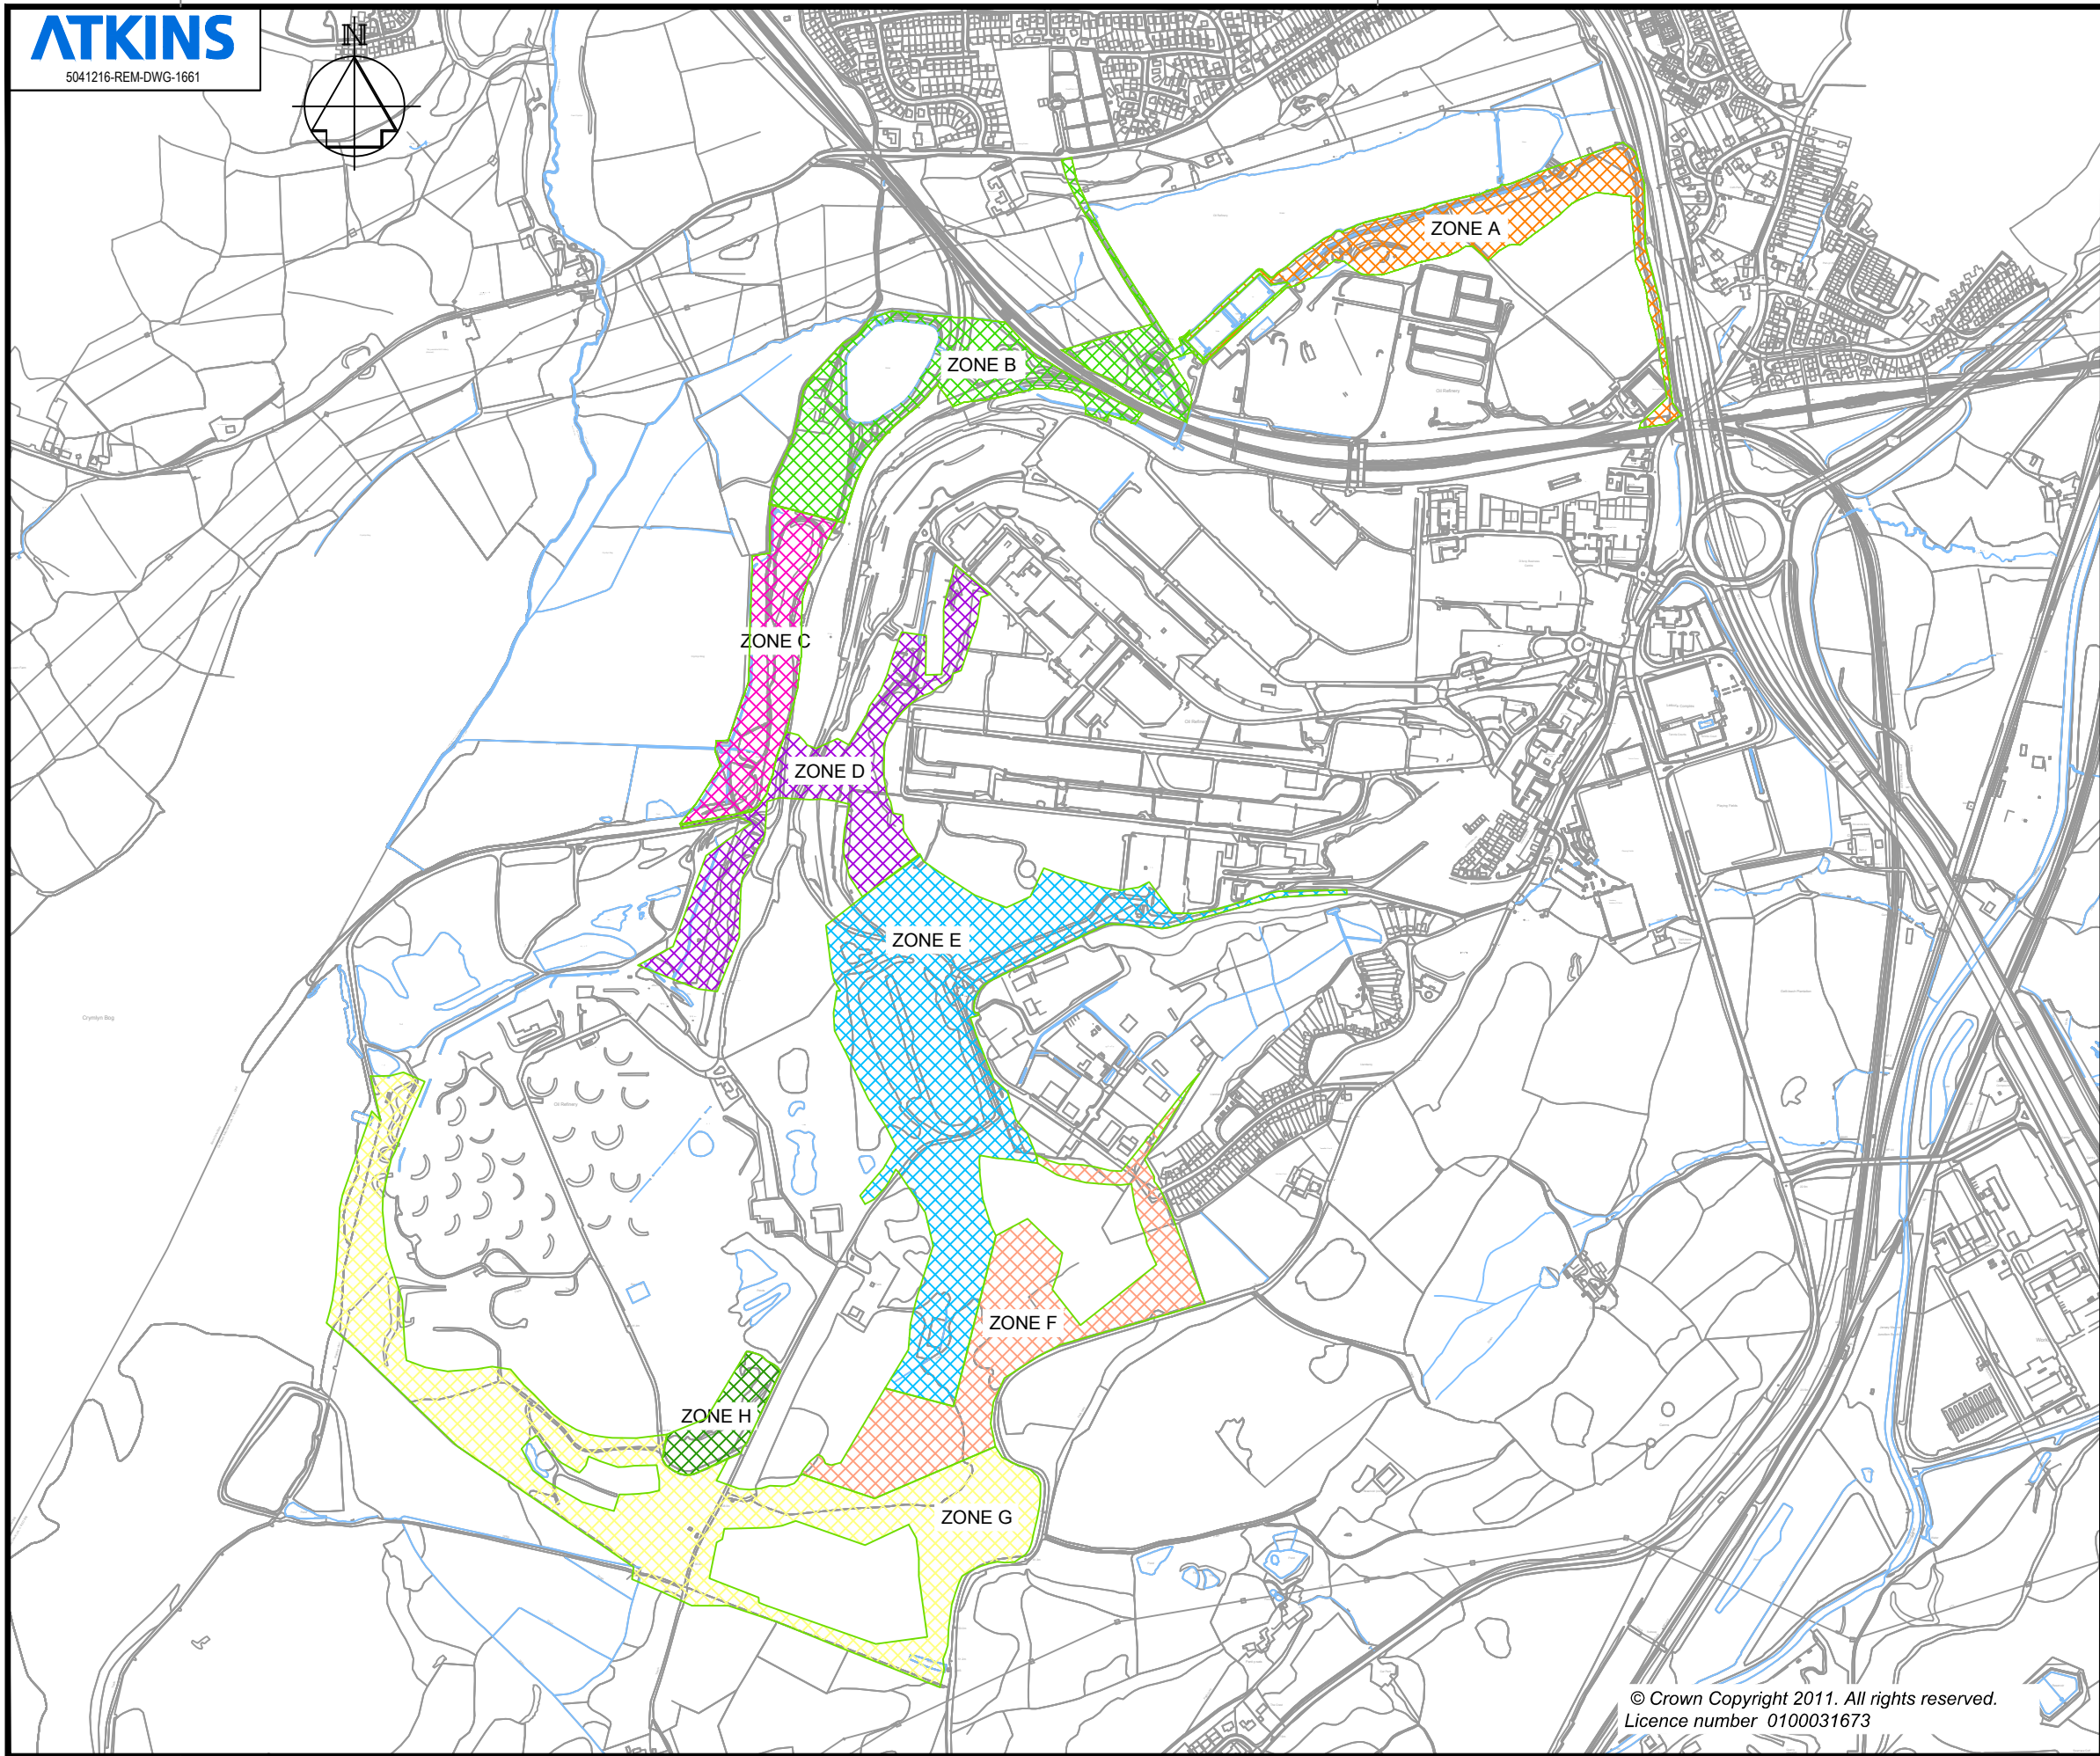

KEY

P4	BOUNDARY AMENDMENT	HS	MT	26.10.15
P3	REVISED BOUNDARIES	NR	MT	19.08.15
P2	REVISED BOUNDARIES	MB	MT	31.03.15
P1	FIRST ISSUE	MJ	MT	23.02.15

REVISIONS	Drawn By	Checked By	Date
-----------	----------	------------	------

PURPOSE OF ISSUE	Rev.	Authorised for issue	Date
------------------	------	----------------------	------

Atkins Limited
Telford Office
Cornerstone House
Stafford Park 13
Telford TF3 3AZ
Tel 01952 201234
Fax 01952 200981

Birmingham Office
The Axis, 10 Holliday Street
Birmingham
West Midlands B1 1TF
Tel 0121 483 5000
Fax 0121 483 5252

THIS DRAWING IS NOT TO BE SCALED

CLIENT


PROJECT
COED DARCY

DRAWING TITLE
MONITOR PHASE 39

SCALES 1:10,000	DRAWN MB	CHECKED MT	CO-ORD CHECK
	DATE 27.03.15	DATE 27.03.15	DATE


0	SHEET A3	PLOT DATE 29.10.15
---	-------------	-----------------------

DRAWING NO	REV
5041216-REM-DWG-1661	P4

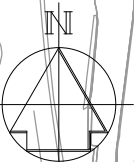

KEY

PUBLIC OPEN SPACE ZONE E

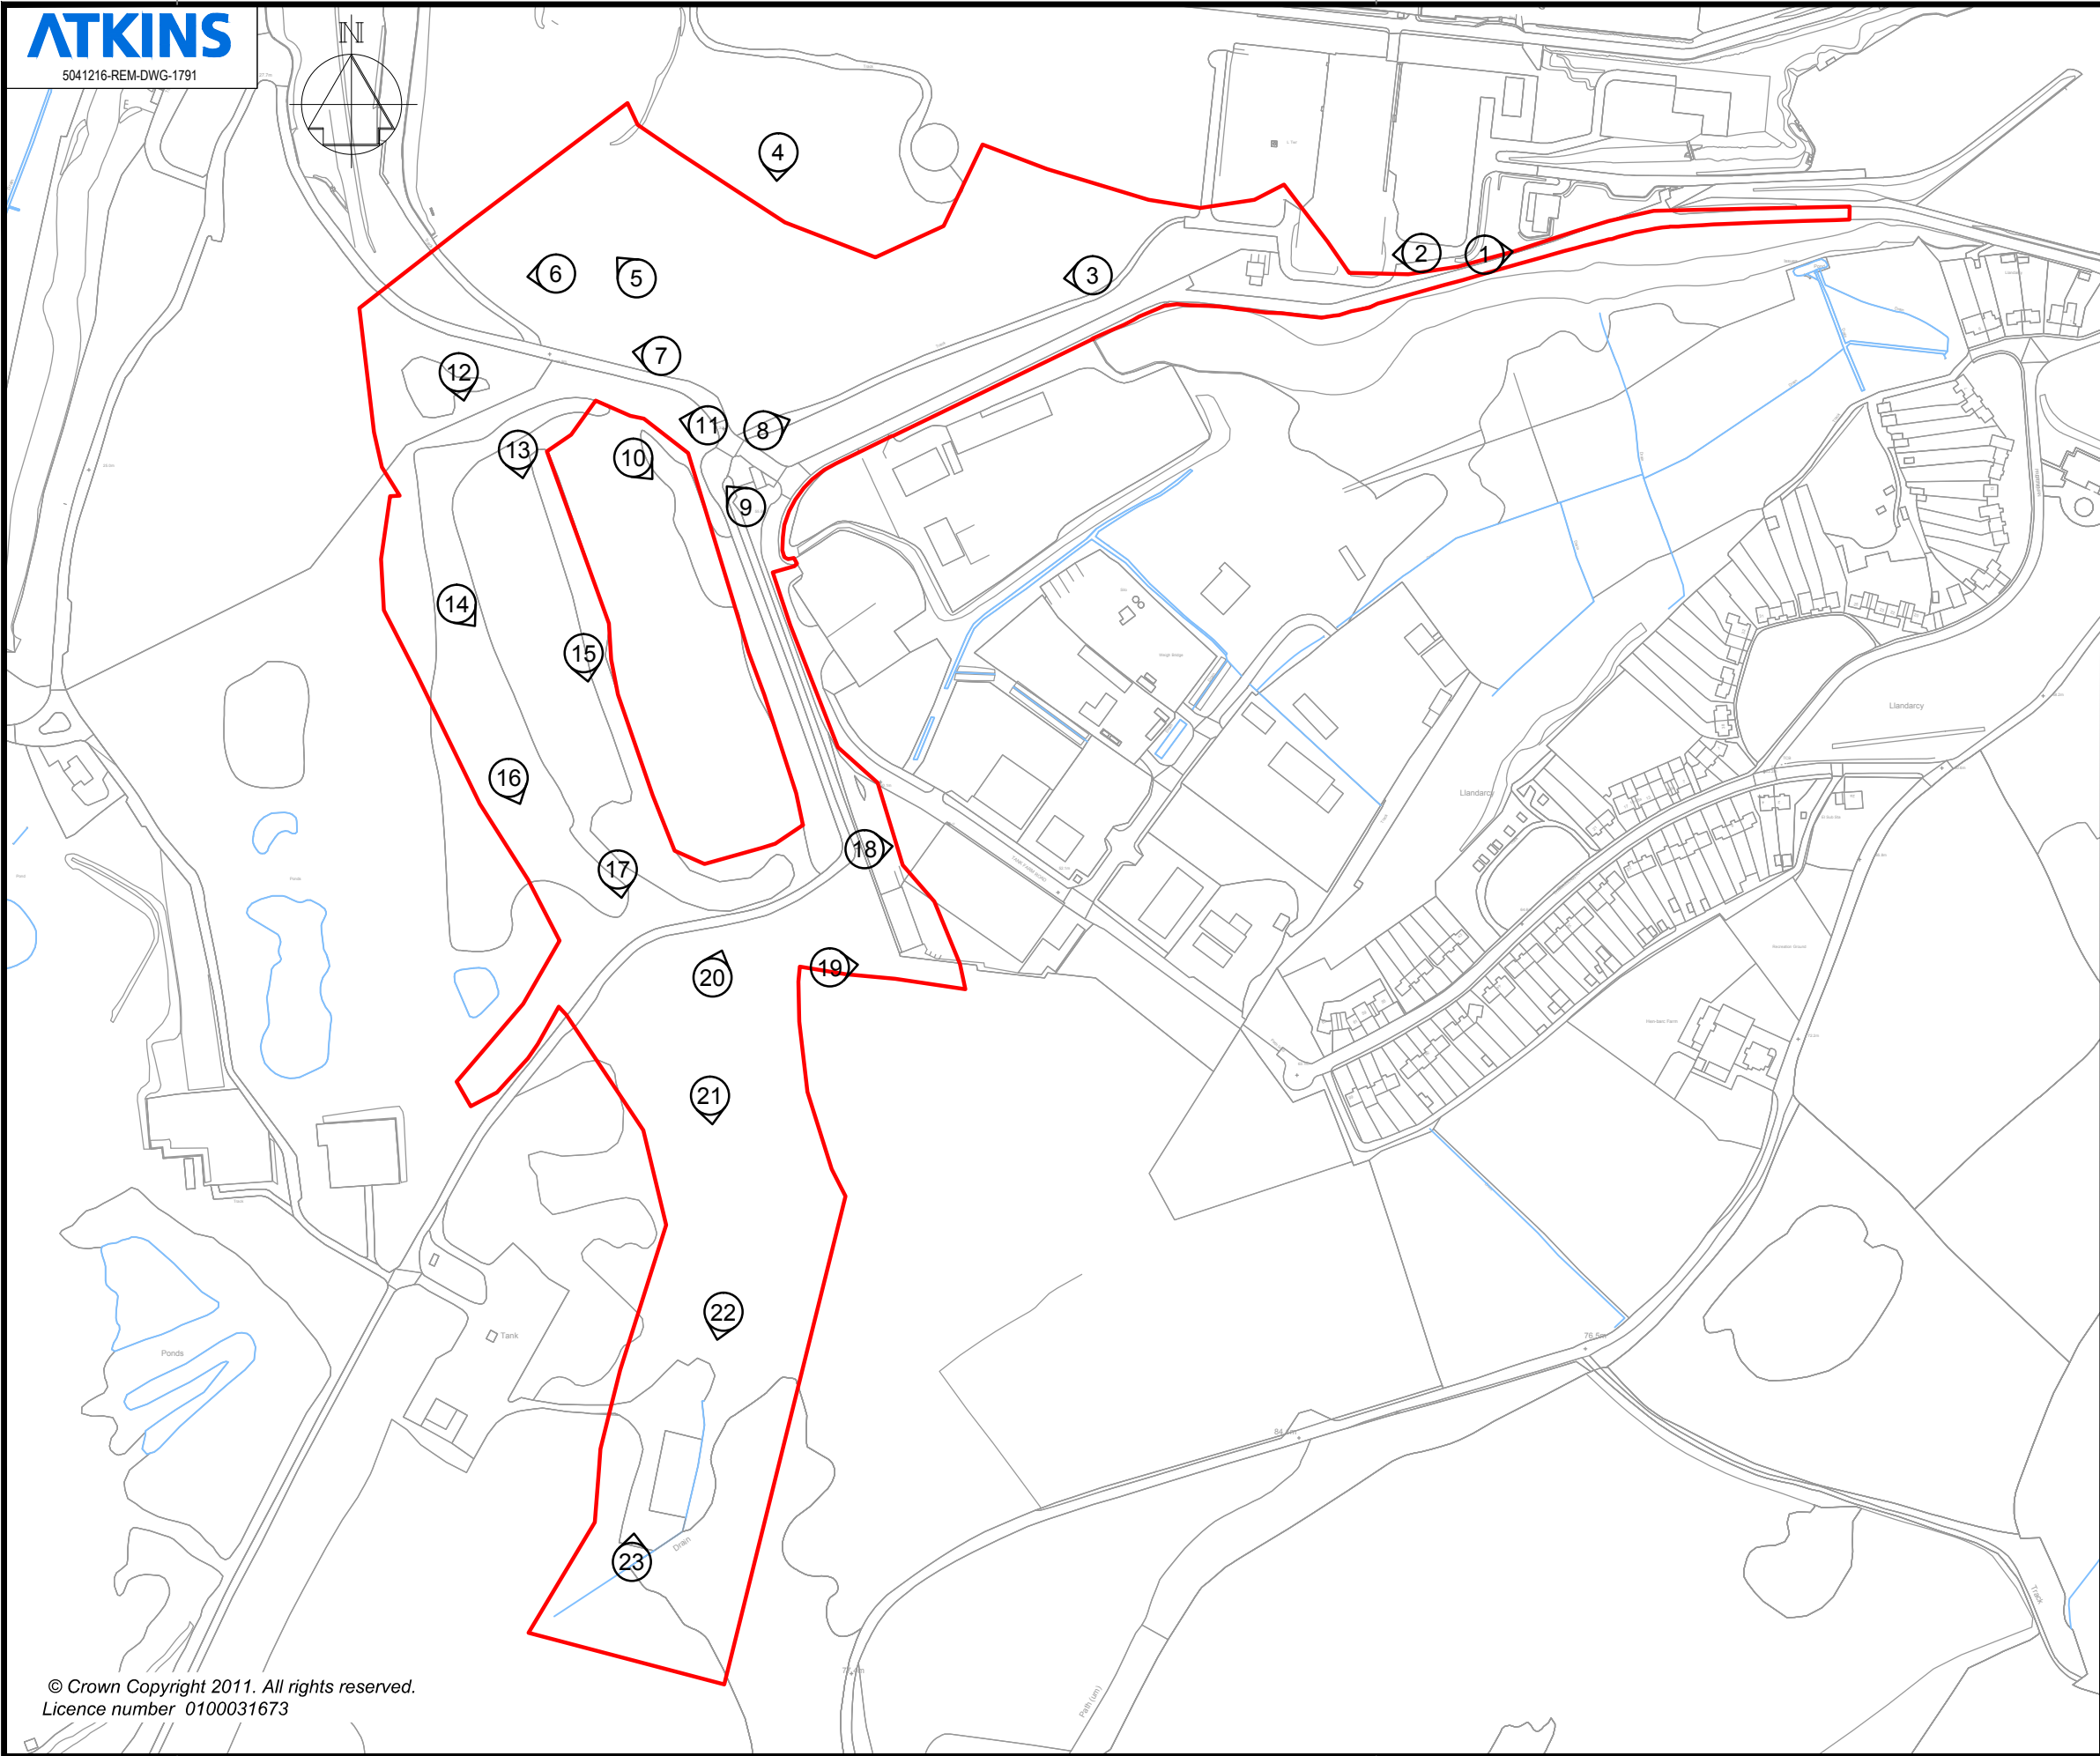

P2	BOUNDARY AMENDED	MJ	MT	27/10/15
P1	FIRST ISSUE	MJ	MT	23.02.15

REVISIONS	Drawn By	Checked By	Date
-----------	----------	------------	------

PURPOSE OF ISSUE	Rev.	Authorised for issue	Date
------------------	------	----------------------	------

Atkins Limited			
Telford Office		Birmingham Office	
Cornerstone House		The Axis, 10 Holliday Street	
Stafford Park 13		Birmingham	
Telford TF3 3AZ		West Midlands B1 1TF	
Tel	01952 201234	©	Tel 0121 483 5000
Fax	01952 200981		Fax 0121 483 5252

THIS DRAWING IS NOT TO BE SCALED

CLIENT	ST.MODWEN
--------	------------------

PROJECT	COED DARCY
---------	------------

DRAWING TITLE	PUBLIC OPEN SPACE ZONE E PHOTOGRAPH LOCATIONS
---------------	--

SCALES	DRAWN	CHECKED	CO-ORD CHECK
N.T.S.	MJ	AM	
	DATE	DATE	DATE
	25.02.15	25.02.15	

0	SHEET A3	PLOT DATE 27.10.15
---	----------	--------------------

DRAWING NO	5041216-REM-DWG-1791	REV P2
------------	----------------------	--------

STOCKPILES

CONCRETE

MANHOLE CHAMBERS

CONCRETE AND SLAG
HARDCORE SURFACE
LAYER

KEY

- PUBLIC OPEN SPACE ZONE G
- DENSE WOODLAND
- WETLANDS
- OBSTRUCTIONS

P2	BOUNDARY AMENDED	MJ	MT	27/10/15
P1	FIRST ISSUE	MJ	MT	05.03.15

REVISIONS	Drawn By	Checked By	Date
-----------	----------	------------	------

PURPOSE OF ISSUE	Rev.	Authorised for issue	Date
------------------	------	----------------------	------

Atkins Limited

Telford Office
Cornerstone House
The Axis, 10 Holliday Street
Stafford Park 13
Telford TF3 3AZ

Birmingham Office
The Axis, 10 Holliday Street
Birmingham
West Midlands B1 1TF

Tel 01952 201234
Fax 01952 200981

Tel 0121 483 5000
Fax 0121 483 5252

THIS DRAWING IS NOT TO BE SCALED

CLIENT

ST.MODWEN

PROJECT

COED DARCY



DRAWING TITLE

PUBLIC OPEN SPACE ZONE E
CONSTRAINTS PLAN

SCALES	DRAWN	CHECKED	CO-ORD CHECK
N.T.S.	MJ	AM	
	DATE	DATE	DATE
	05.03.15	05.03.15	

0	SHEET A3	PLOT DATE 27.10.15
---	----------	--------------------

DRAWING NO	5041216-REM-DWG-1799	REV P2
------------	----------------------	--------

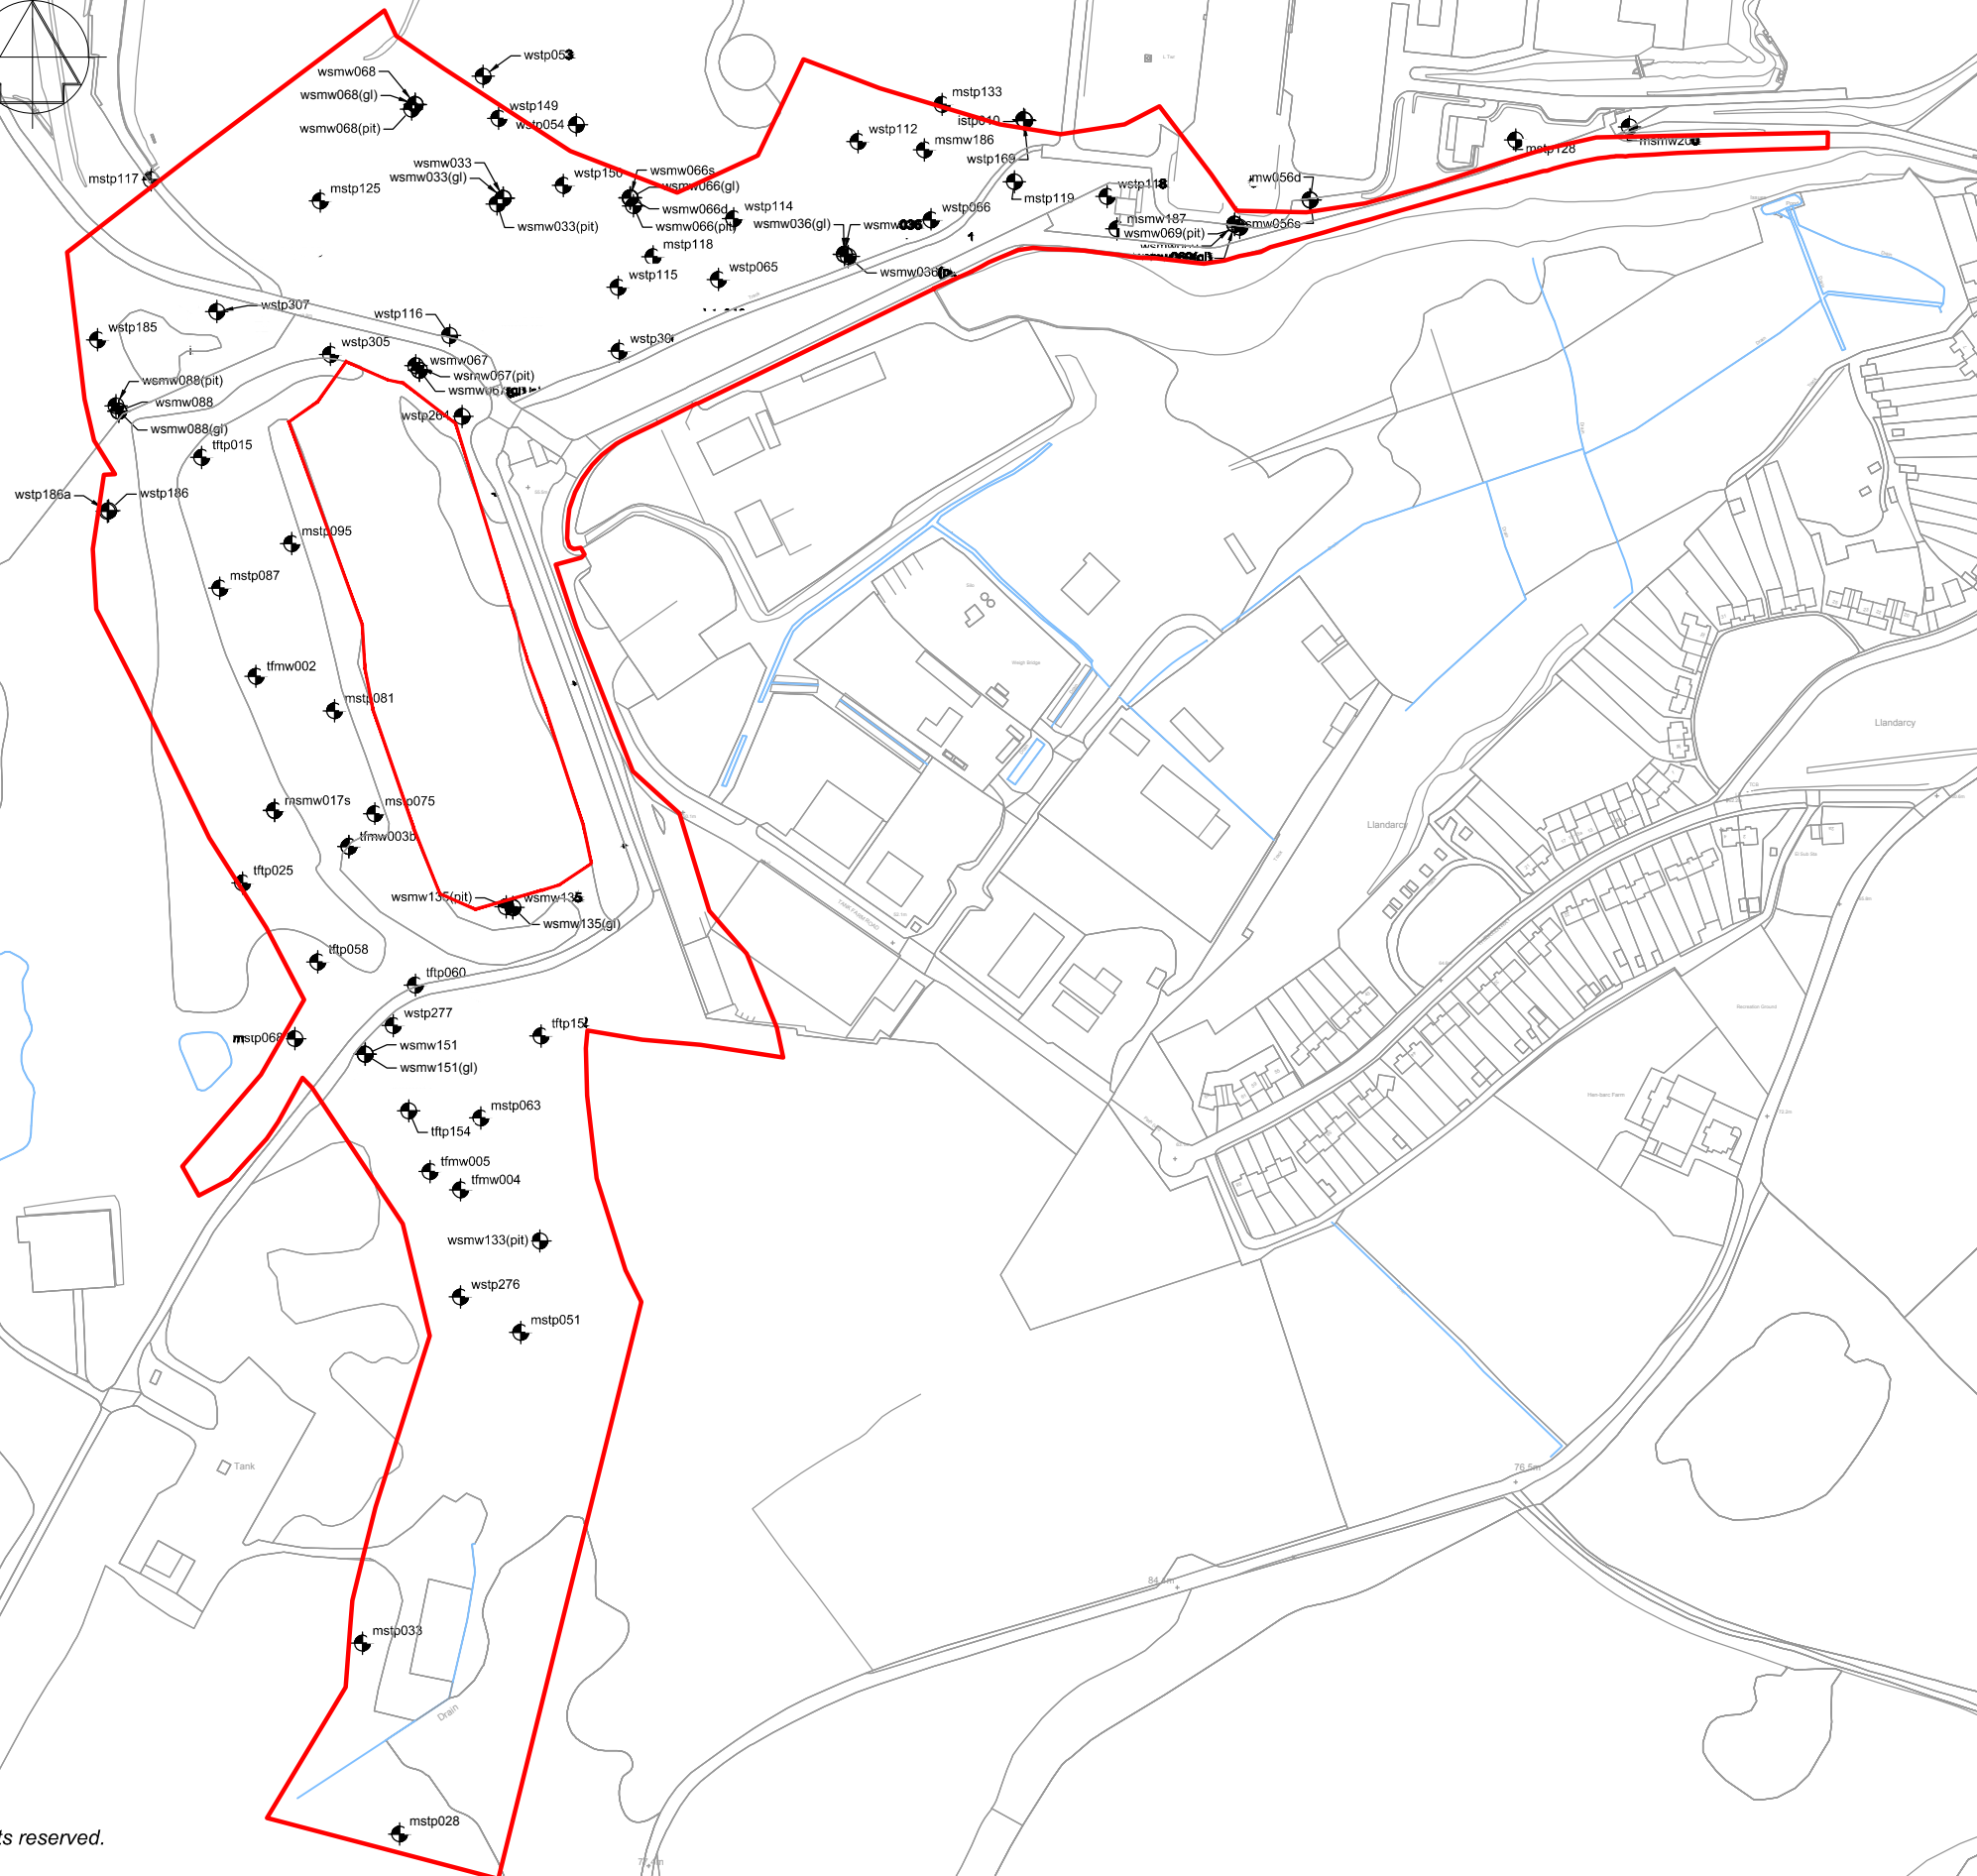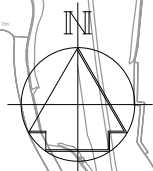

© Crown Copyright 2011. All rights reserved.
Licence number 0100031673

KEY



PUBLIC OPEN SPACE ZONE E



HISTORIC EXPLORATORY HOLE

P2	BOUNDARY AMENDED	MJ	MT	27/10/15
P1	FIRST ISSUE	MJ	MT	05.03.15

REVISIONS	Drawn By	Checked By	Date
-----------	-------------	---------------	------

PURPOSE OF ISSUE	Rev.	Authorised for issue	Date
------------------	------	----------------------	------

Atkins Limited

Telford Office

Cornerstone House
Stafford Park 13
Telford TF3 3AZ

Tel 01952 201234
Fax 01952 200981

Birmingham Office
The Axis, 10 Holliday Street
Birmingham
West Midlands B1 1TF

Tel 0121 483 5000
Fax 0121 483 5252

THIS DRAWING IS NOT TO BE SCALED


CLIENT



PROJECT	COED DARCY
---------	------------


DRAWING TITLE
PUBLIC OPEN SPACE ZONE E
HISTORIC EXPLORATORY HOLE LOCATIONS

SCALES N.T.S.	DRAWN MJ	CHECKED AM	CO-ORD CHECK
	DATE 05.03.15	DATE 05.03.15	DATE

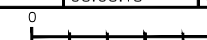

DRAWING NO	5041216-REM-DWG-1808	REV	P2
------------	----------------------	-----	----

100
0 10
Millimetres

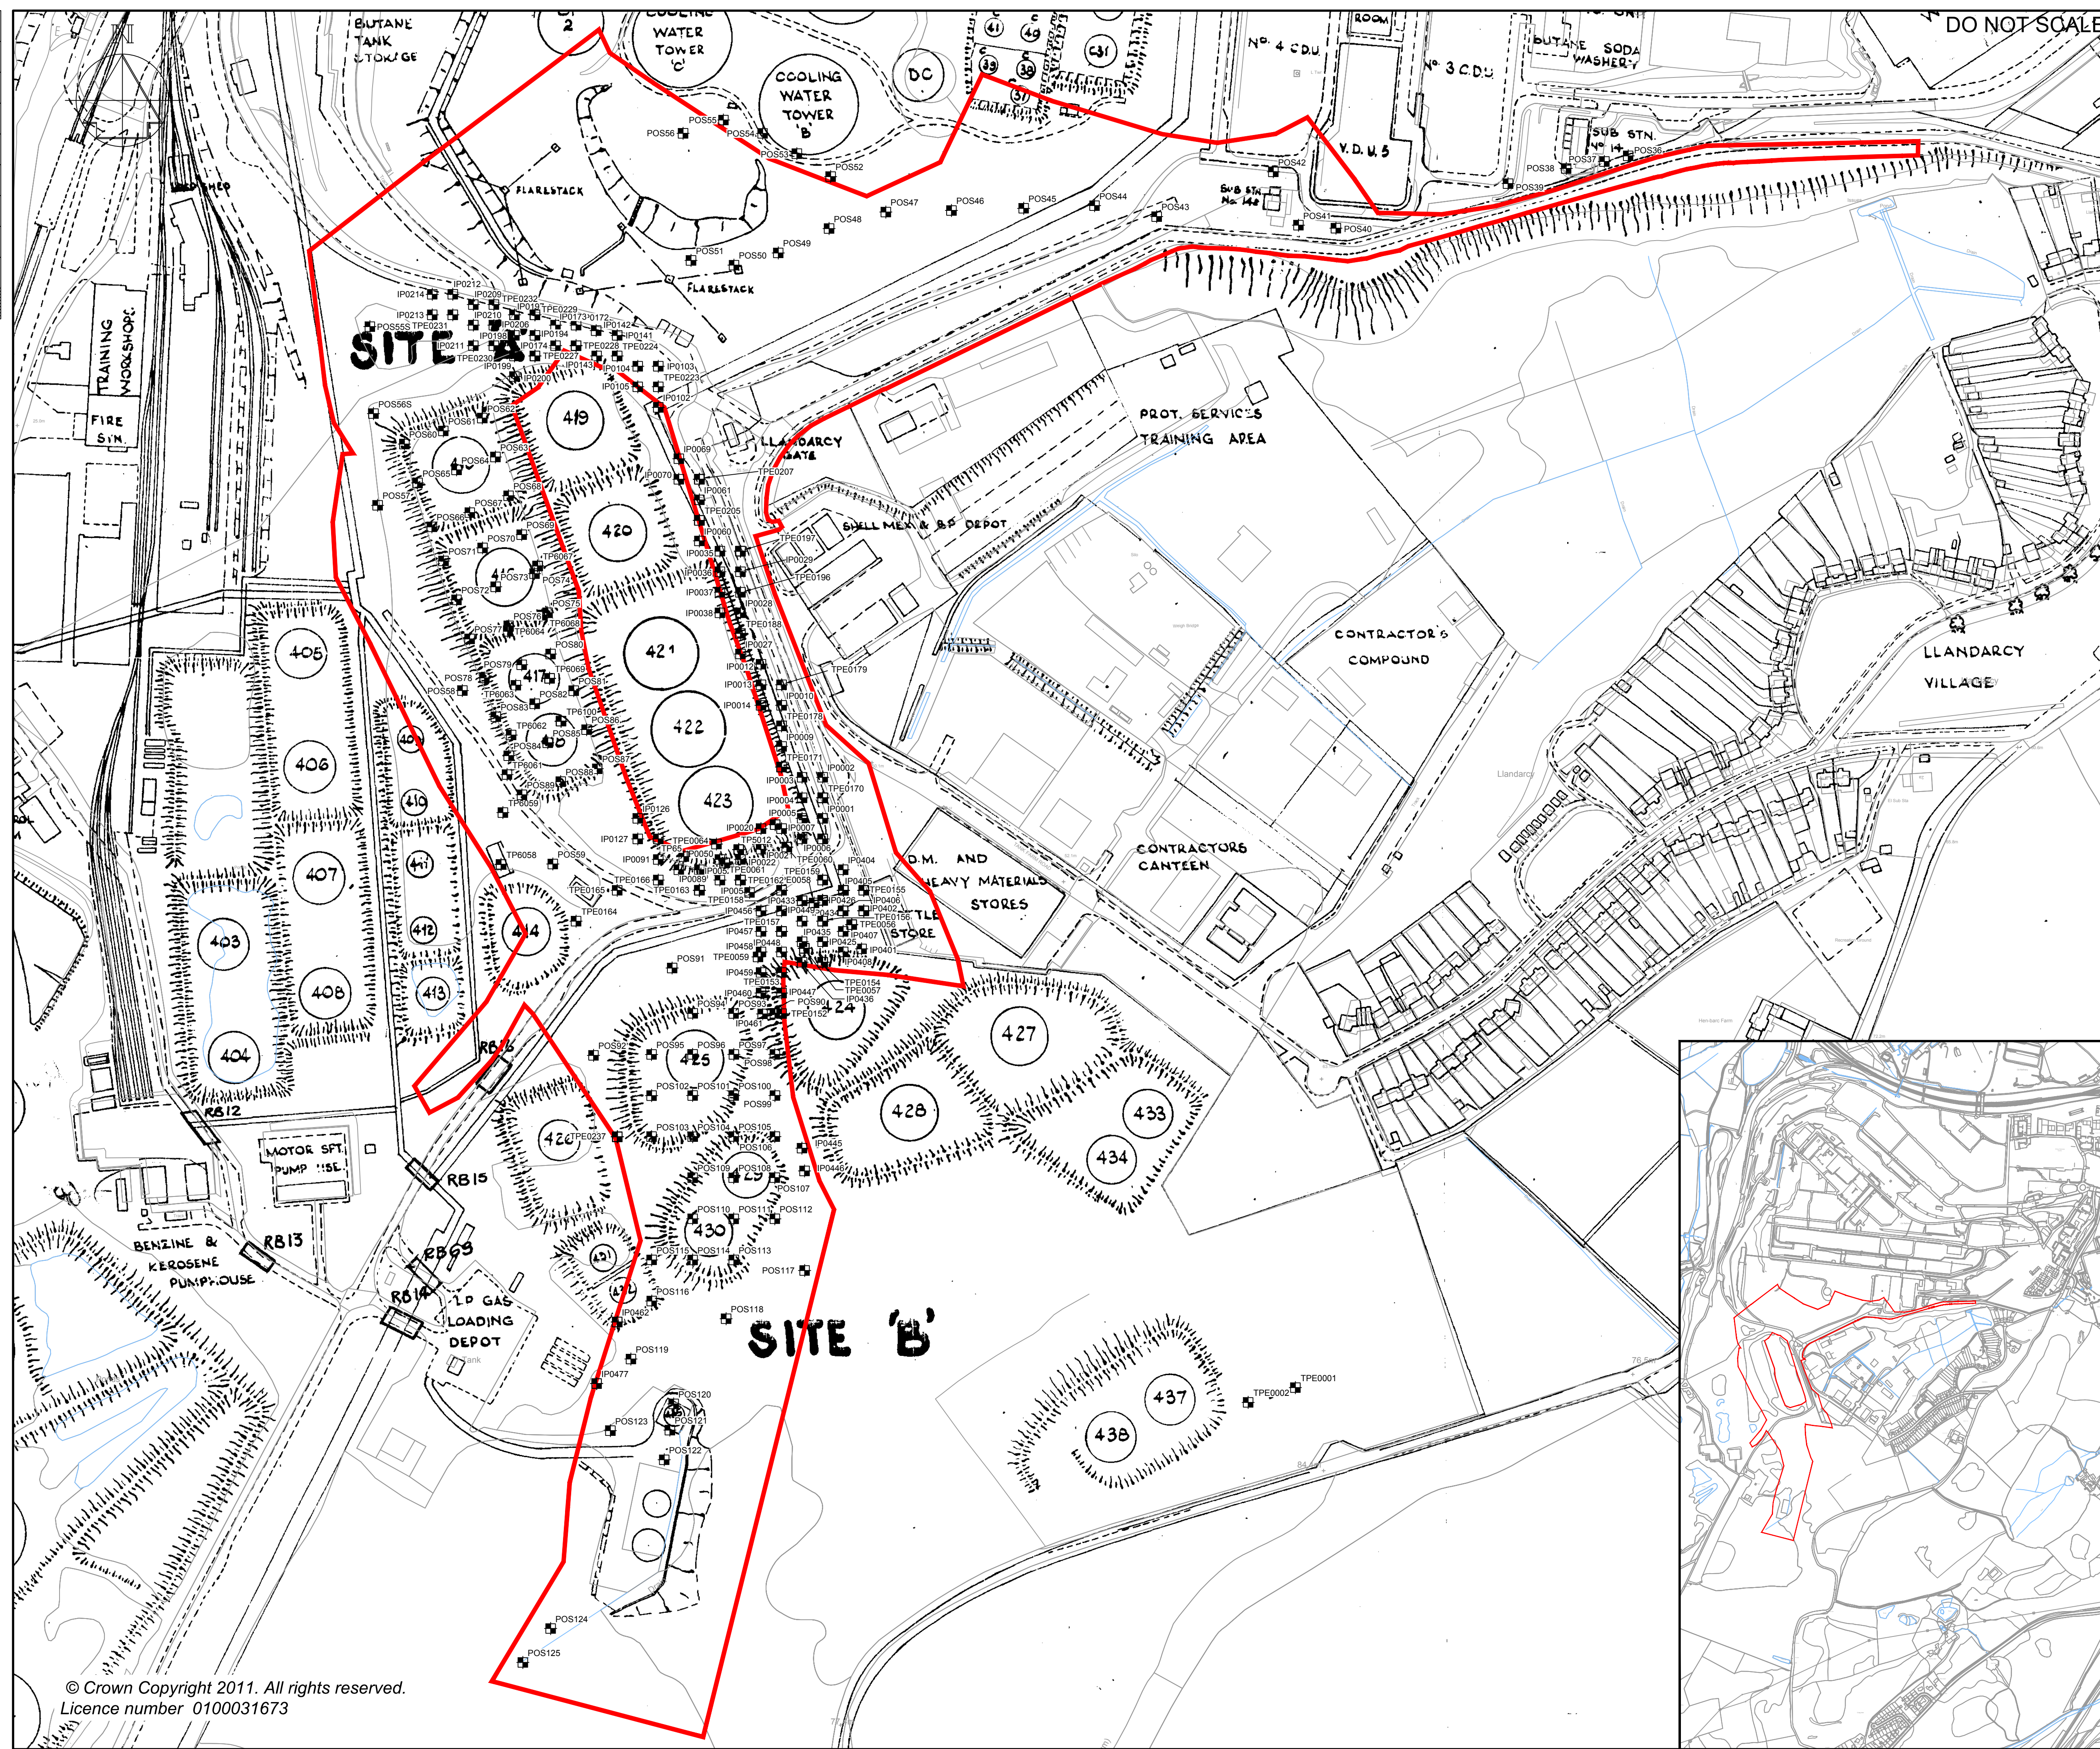

- KEY
- PUBLIC OPEN SPACE ZONE E
 - TRIAL PIT LOCATION

P2	27/10/2015	BOUNDARY AMENDED	MJ	MT
P1	31/03/15	FIRST ISSUE	MJ	MT
Rev.	Date	Description	By	Chkd
Drawing Status				S2
FOR INFORMATION				
ATKINS				
The Axis 10 Holliday Street Birmingham B1 1TF				
Tel: +44 (0)1214 835000 Fax: +44 (0)1214 835252 www.atkinsglobal.com				
Copyright © Atkins Limited (2015)				
Client				
ST.MODWEN				
Project Title				
COED DARCY				
Drawing Title				
PUBLIC OPEN SPACE ZONE E HISTORICAL LAYOUT				
Scale	Designed	Drawn	Checked	Authorised
N.T.S., 1:10000		MJ	MT	MP
Original Size	Date	Date	Date	Date
A1		31/03/15	31/03/15	31/03/15
Drawing Number				Revision
5041216-ATK-REM-DWG-1824				P 1

© Crown Copyright 2011. All rights reserved.
Licence number 0100031673

Drawing file: D:\Temp\acp\lsh\1824 - POS Zone E Historical Layout P2.dwg

