


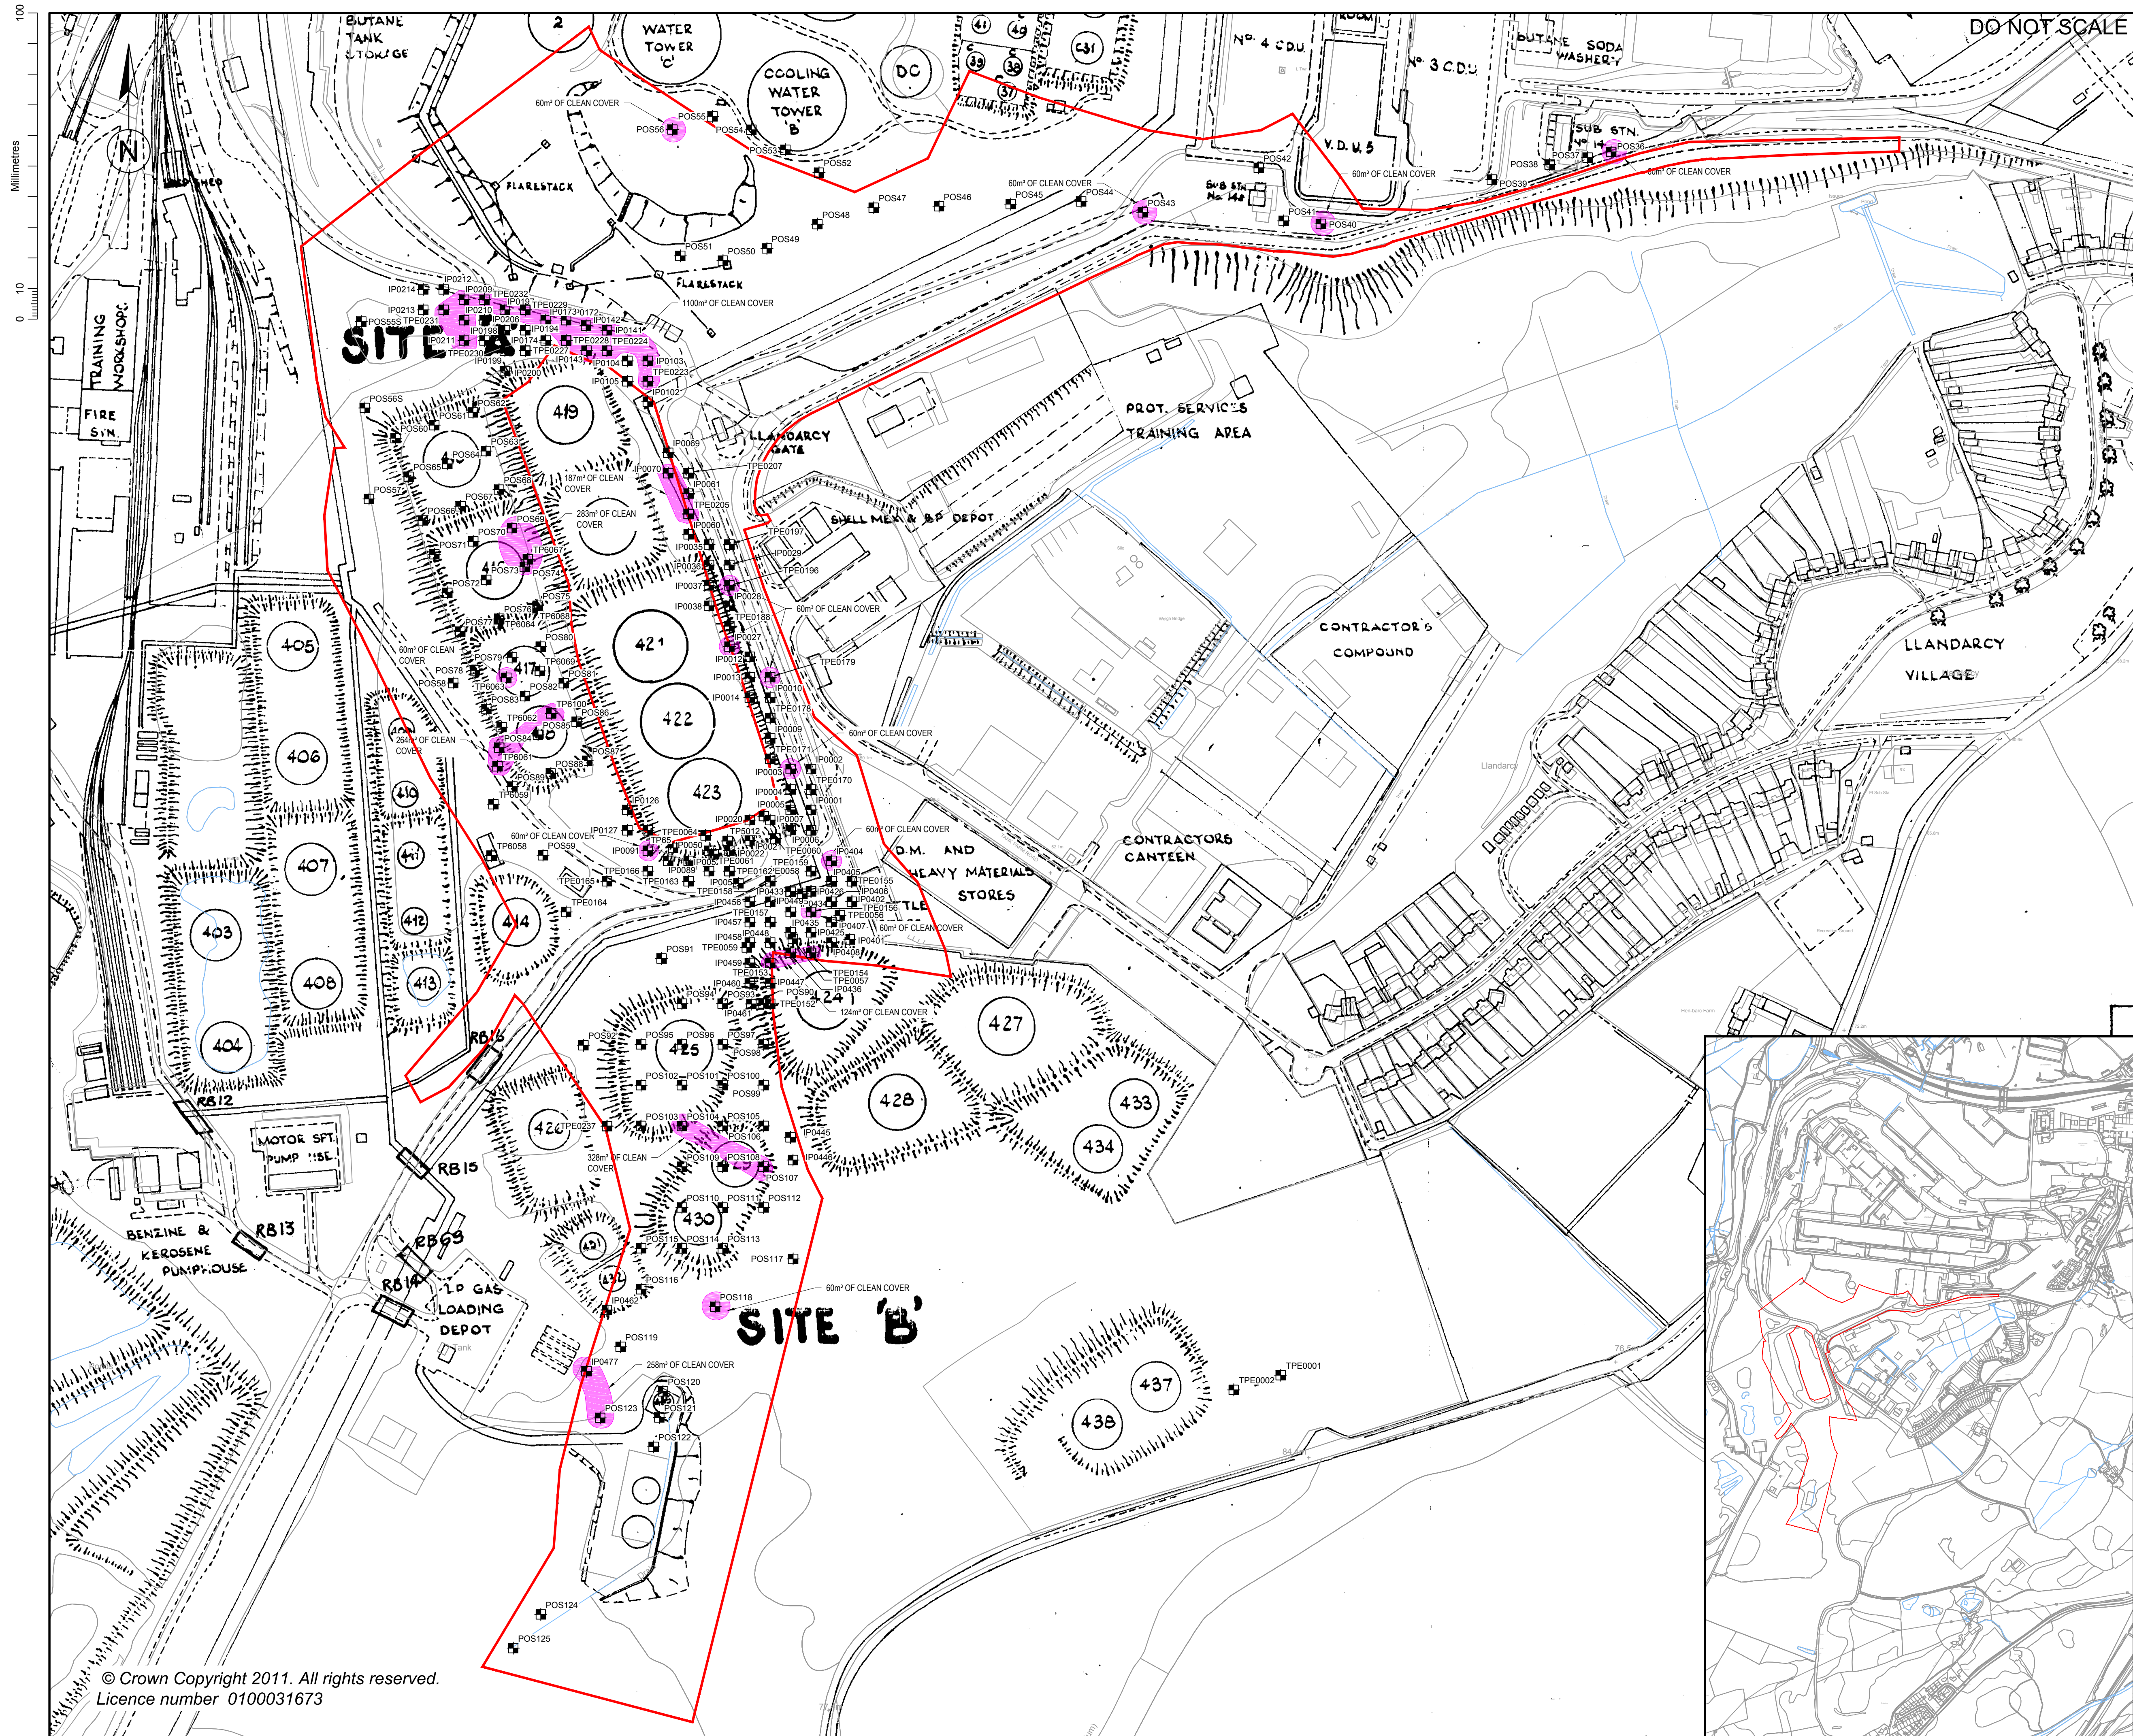

© Crown Copyright 2011. All rights reserved.
Licence number 0100031673

KEY

	PUBLIC OPEN SPACE ZONE E
	TRIAL PIT LOCATION
	AREAS REQUIRING 600mm OF CLEAN COVER

P1	03/09/15	FIRST ISSUE	MJ	MT	MP
Rev.	Date	Description	By	Chk'd	App'd

Drawing Status **FOR INFORMATION**

ATKINS

The Axis
10 Holliday Street
Birmingham
B1 1TF

Tel: ☐44 (0)1214 835000
Fax: ☐44 (0)1214 835252
www.atkinsglobal.com

Copyright © Atkins Limited (2015)

Client

 ST.MODWEN

Project Title

COED DARC



Drawing Title

PUBLIC OPEN SPACE ZONE E
LONG TERM RECEPTORS
ACCESS AND LANDSCAPING PROPOSALS

Scale 1:1500, 1:10000	Designed MT	Drawn MJ	Checked MT	Authorised MP
Original Site A1	Date 03/09/15	Date 31/03/15	Date 03/09/15	Date 03/09/15

Drawing Number
5041216-ATK-REM-DWG-2018

Drawing file: i:\seakins.com\proj\ed\GBBMA_DE2.DWG 5:04:12:16 Coed Darcy DWG WOR WOR 2000 - 2999 5:04:12:16-ATK-DR-C-REM-002018.dwg

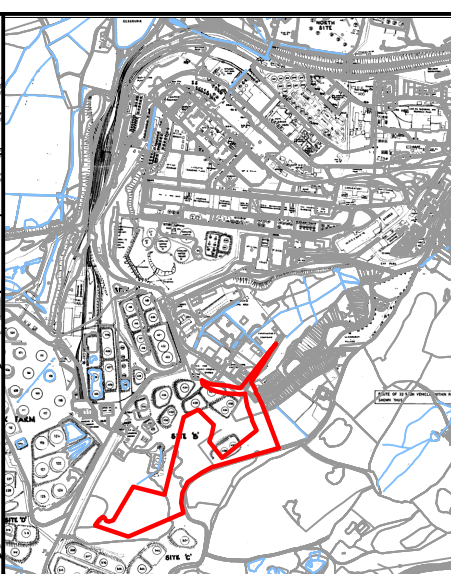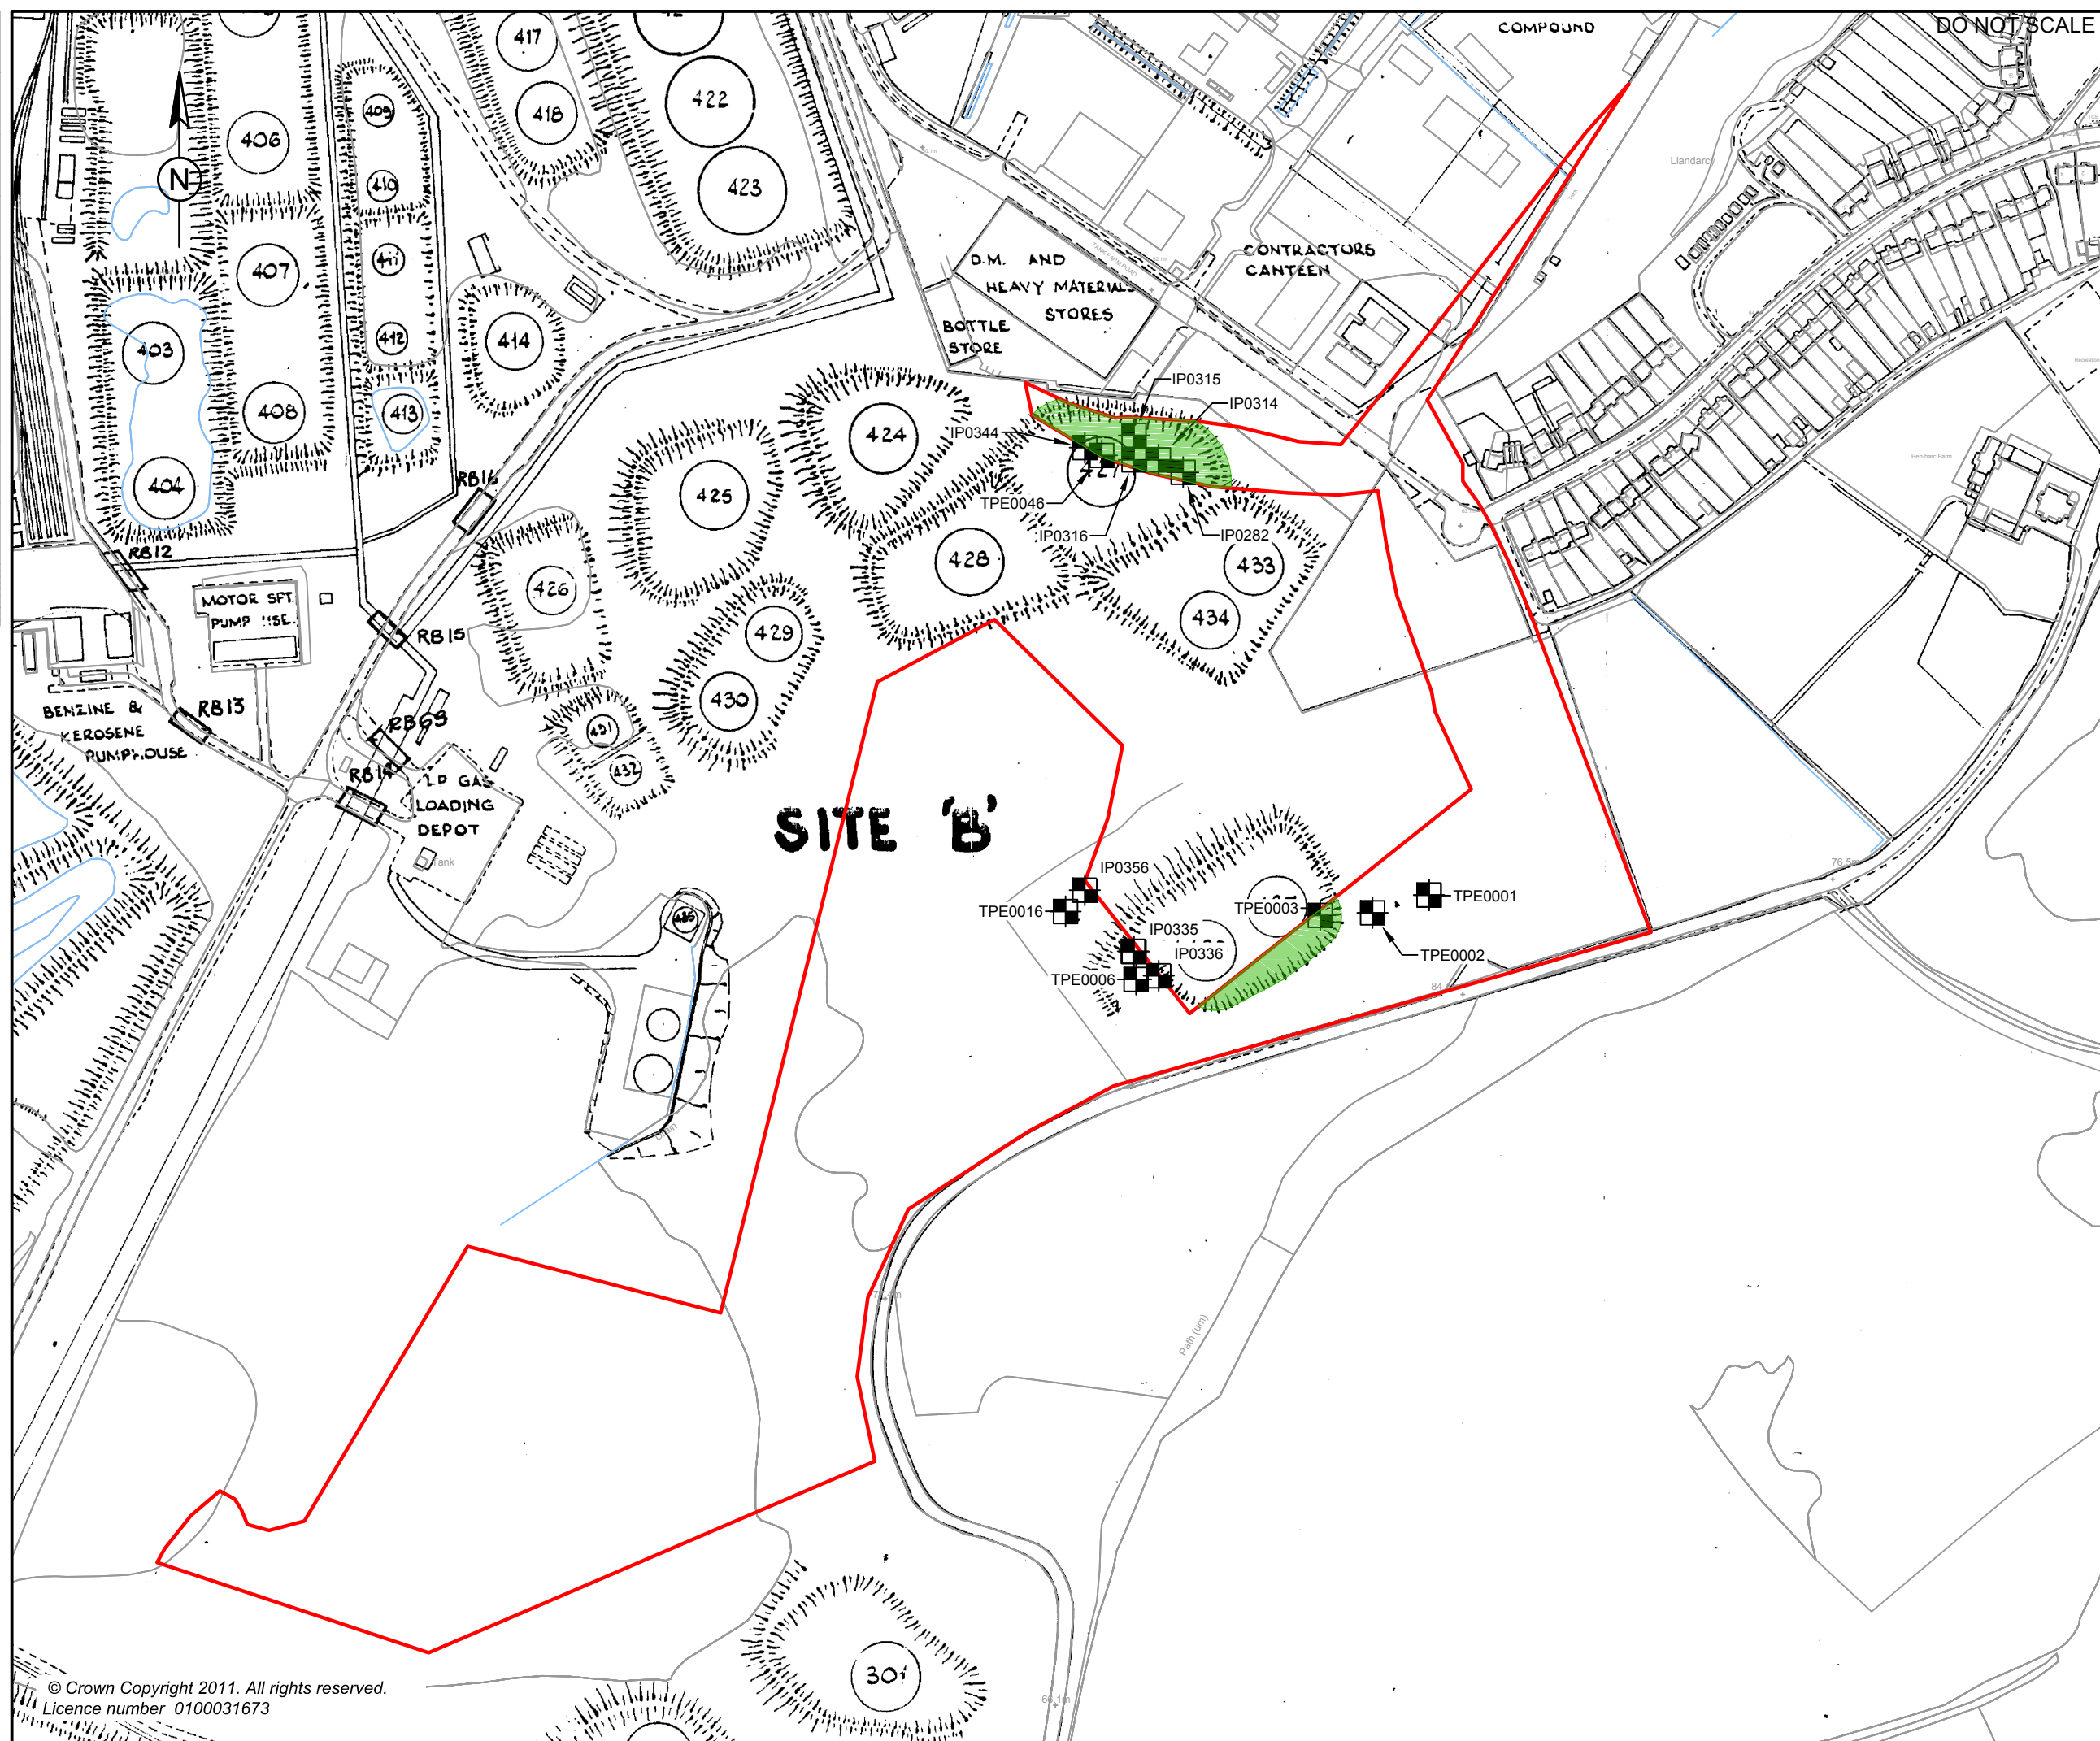

LOCATION PLAN
SCALE 1:25,000

KEY

- PUBLIC OPEN SPACE ZONE F
-  AREA REQUIRING 1m OF SUITABLE SOILS TO BE PLACED
-  TRIAL PIT LOCATION

[illegible]

Drawing Status **FOR INFORMATION**

ATKINS

The Axis
10 Holliday Street
Birmingham
B1 1TF

Tel: ☐44 (0)1214 835000
Fax: ☐44 (0)1214 835252
www.atkinsglobal.com

Copyright © Atkins Limited (2015)

Client

 **ST.MODWEN**

Project Title

COED DARCY

Drawing Title

PUBLIC OPEN SPACE ZONE F
LONG TERM RECEPTORS
ACCESS AND LANDSCAPING PROPOSALS

Scale 1:2500	Designed MT	Drawn MJ	Checked MT	Authorised ML
Original Size A3	Date 03/09/15	Date 03/09/15	Date 03/09/15	Date 03/09/15
Drawing Number 5041216-ATK-DR-C-REM-002019				Revision P 1