


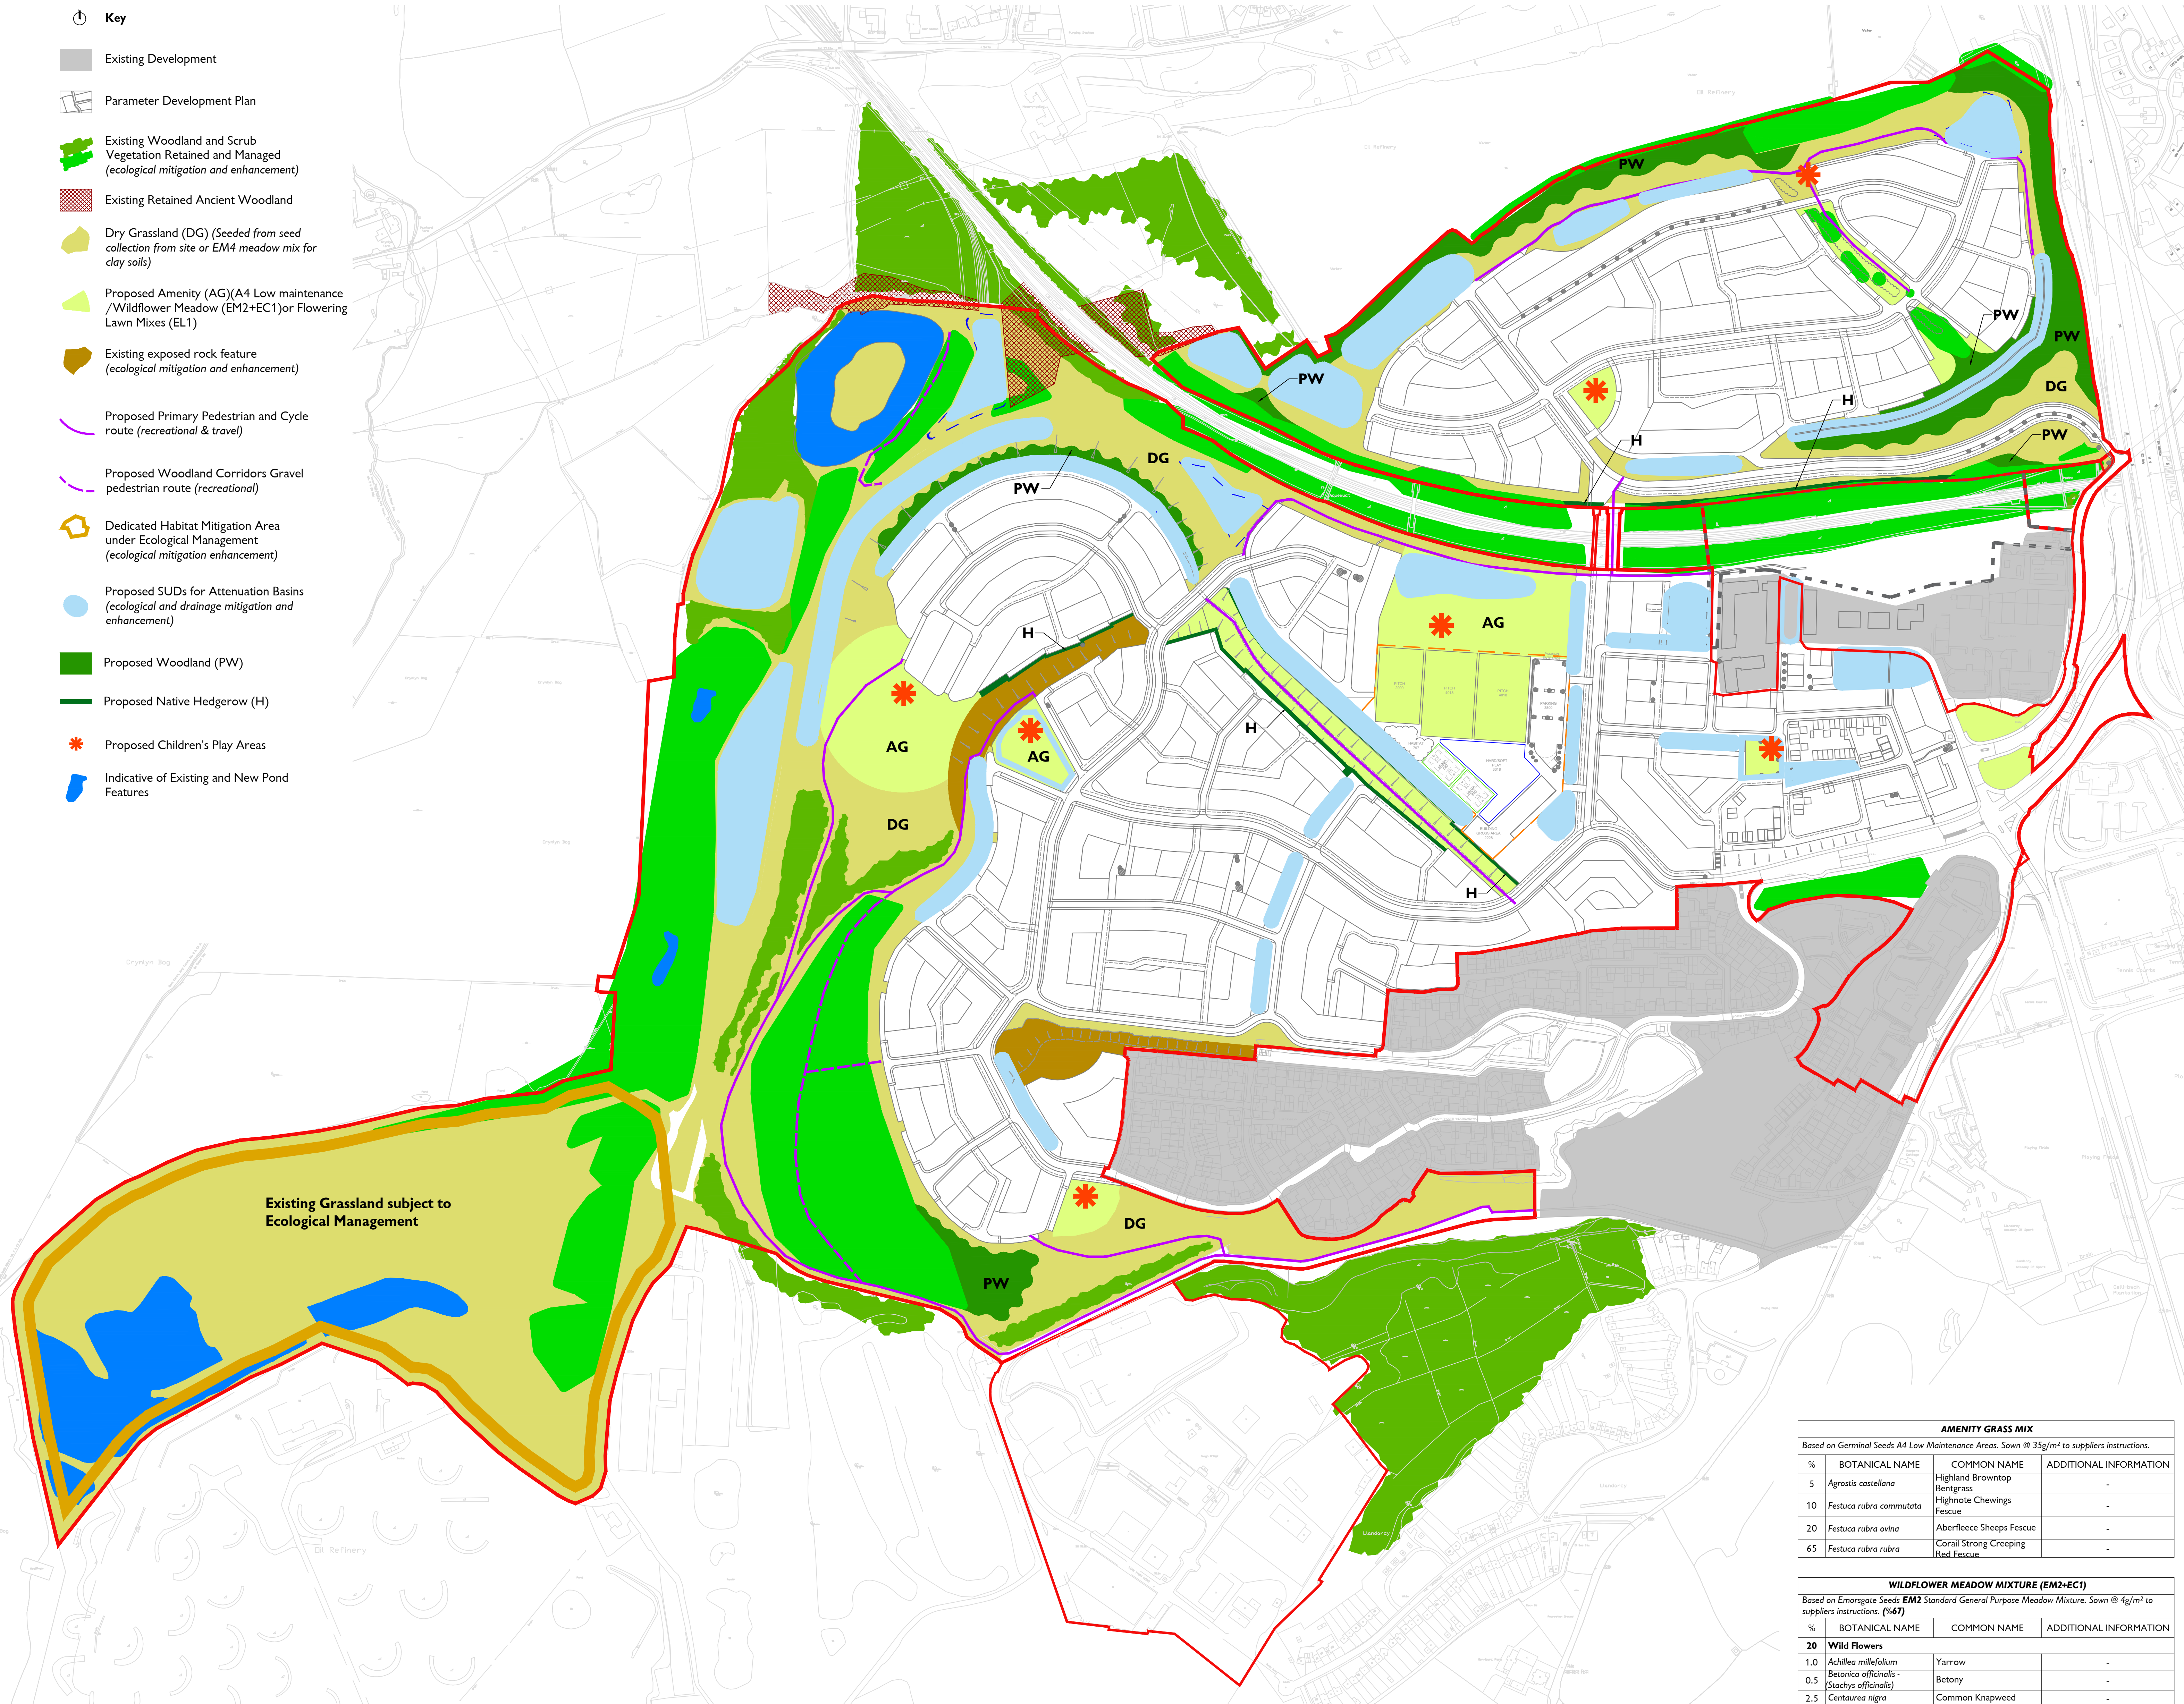

INDICATIVE SPECIES LIST:

WOODLAND MIX (PW)			
Planted randomly at 1 per 5m ² in groups of 5 to 10 of a single species, avoid planting in grids or straight lines.			
%	BOTANICAL NAME	COMMON NAME	ADDITIONAL INFORMATION
15	<i>Acer campestre</i>	Field Maple	1+2 Transplant
5	<i>Alnus glutinosa</i>	Common Alder	1+1 Transplant
15	<i>Corylus avellana</i>	Common Hazel	1+1 Transplant
5	<i>Crataegus monogyna</i>	Common Hawthorn	1+1 Transplant
5	<i>Fraxinus excelsior</i>	Common Ash	1+1 Transplant
5	<i>Ilex aquifolium</i>	Common Holly	3 Litre Pot Grown
5	<i>Malus sylvestris</i>	Wild Apple	1+1 Transplant
10	<i>Prunus avium</i>	Wild Cherry	1+2 Transplant
25	<i>Quercus robur</i>	Pendunculate Oak	1.4m Feathered
5	<i>Sorbus aucuparia</i>	Rowan	1+1 Transplant
5	<i>Tilia cordata</i>	Small-leaved Lime	1+1 Transplant

NATIVE HEDGEROW MIX (H)			
%	BOTANICAL NAME	COMMON NAME	ADDITIONAL INFORMATION
10	<i>Corylus avellana</i>	Common Hazel	1+1 Transplant
30	<i>Crataegus monogyna</i>	Common Hawthorn	1+1 Transplant
10	<i>Ilex aquifolium</i>	Common Holly	1+1 Transplant
10	<i>Ligustrum vulgare</i>	Common Privet	1+1 Transplant
10	<i>Lonicera periclymenum</i>	Common Honeysuckle	
30	<i>Prunus spinosa</i>	Blackthorn	1+1 Transplant

AMENITY GRASS MIX			
Based on Germling Seeds A4 Low Maintenance Areas. Sown @ 35g/m ² to suppliers instructions.			
%	BOTANICAL NAME	COMMON NAME	ADDITIONAL INFORMATION
5	<i>Agrostis castellana</i>	Highland Browntop	Bergrass
10	<i>Festuca rubra commutata</i>	Highgate Chewings	Fescue
20	<i>Festuca rubra ovina</i>	Aberfleece Sheeps Fescue	
65	<i>Festuca rubra rubra</i>	Coral Strong Creeping Red Fescue	

WILDFLOWER MEADOW MIXTURE (EM2+EC1)			
Based on Emergate Seeds EM2 Standard General Purpose Meadow Mixture. Sown @ 4g/m ² to suppliers instructions. (%47)			
%	BOTANICAL NAME	COMMON NAME	ADDITIONAL INFORMATION
20 Wild Flowers			
1.0	<i>Achillea millefolium</i>	Yarrow	-
0.5	<i>Betonica officinalis - (Stachys officinalis)</i>	Betony	-
2.5	<i>Centaurea nigra</i>	Common Knapweed	-
2.5	<i>Daucus carota</i>	Wild Carrot	-
2.0	<i>Gallium album - (Gallium mollugo)</i>	Hedge Bedstraw	-
1.0	<i>Gallium verum</i>	Lady's Bedstraw	-
3.0	<i>Leucanthemum vulgare</i>	Oxeye Daisy	-
6.0	<i>Malva moschata</i>	Musk Mallow	-
0.1	<i>Plantago lanceolata</i>	Ribwort Plantain	-
0.1	<i>Potentilla palustris</i>	Marsh Cinquefoil	-
0.1	<i>Ranunculus acris</i>	Meadow Buttercup	-
0.1	<i>Rhinanthus minor</i>	Yellow Rattle	-
0.3	<i>Silene latifolia</i>	White Campion	-
80 Grasses			
8.0	<i>Agrostis capillaris</i>	Common Bent	-
28.0	<i>Cynosurus cristatus</i>	Crested Dogtail	-
24.0	<i>Festuca rubra</i>	Slender-creeping Red-fescue	-
4.0	<i>Phleum bertolonii</i>	Smaller Cat's-tail	-
16.0	<i>Poa pratensis</i>	Smooth-stalked Meadow Grass	-
Based on Emergate Seeds EC1 Standard Cornfield Mixture. Sown @ 2g/m ² to suppliers instructions. (%33)			
%	BOTANICAL NAME	COMMON NAME	ADDITIONAL INFORMATION
100 Wild Flowers			
45.0	<i>Agrostemma githago</i>	Corncockle	-
30.0	<i>Centaurea cyaneus</i>	Cornflower	-
10.0	<i>Cala austriaca (Anthemis pratensis)</i>	Corn Chamomile	-
10.0	<i>Clethra sibirica (Chrysanthemum segetum)</i>	Corn Marigold	-
5.0	<i>Populus rheos</i>	Common Poppy	-

INDICATIVE SPECIES LIST:

FLOWERING LAWN GRASS MIX (EL1)			
Based on Emergate Seeds EL1 Flowering Lawn Mixture. Sown @ 4g/m ² to suppliers instructions.			
%	BOTANICAL NAME	COMMON NAME	ADDITIONAL INFORMATION
20 Wild Flowers			
4.0	<i>Gallium verum</i>	Lady's Bedstraw	-
0.5	<i>Leontodon hippidus</i>	Rough Hawkbit	-
1.0	<i>Leucanthemum vulgare</i>	Oxeye Daisy	-
3.7	<i>Lolium comiculatus</i>	Birdfoot Trefoil	-
3.0	<i>Primula veris</i>	Cowslip	-
4.0	<i>Prunella vulgaris</i>	Selfheal	-
3.5	<i>Ranunculus acris</i>	Meadow Buttercup	-
0.3	<i>Trifolium pratense</i>	Wild Red Clover	-
80 Grasses			
8.0	<i>Agrostis capillaris</i>	Common Bent	-
40.0	<i>Cynosurus cristatus</i>	Crested Dogtail	-
28.0	<i>Festuca rubra</i>	Slender-creeping Red-fescue	-
4.0	<i>Phleum bertolonii</i>	Smaller Cat's-tail	-

POND SEEDING			
Planted randomly in groups of 4 to 5 species per pond.			
%	BOTANICAL NAME	COMMON NAME	ADDITIONAL INFORMATION
Marsh/ Drawdown Zone			
	<i>Carex riparia</i>	Greater Pond Sedge	-
	<i>Glyceria maxima</i>	Reed Sweet-grass	-
	<i>Iris pseudacorus</i>	Yellow Iris	-
	<i>Lythrum salicaria</i>	Purple Loosestrife	-
	<i>Phalaris arundinacea</i>	Reed Canary Grass	-
	<i>Ranunculus lingua</i>	Greater Spearwort	-
	<i>Typha angustifolia</i>	Lesser Reedmace	-
	<i>Myosotis scorpioides</i>	Water-forget-me-not	-
	<i>Mentha aquatica</i>	Water Mint	-
	<i>Ranunculus flammula</i>	Lesser Spearwort	-
Shallow Water			
	<i>Alisma plantago-aquatica</i>	Water Plantain	-
	<i>Caltha palustris</i>	Marsh Marigold	-
	<i>Hydrocharis morsus-ranae</i>	Frogbit	-
	<i>Menyanthes trifoliata</i>	Bogbean	-
	<i>Persicaria amphibia</i>	Amphibious Bistort	-
	<i>Potamogeton pectinatus</i>	Marsh Cinquefoil	-
	<i>Sagittaria sagittifolia</i>	Arrowhead	-
Permanent Water			
	<i>Ceratophyllum demersum</i>	Hornwort	-
	<i>Myriophyllum spicatum</i>	Spike Water Milfoil	-
	<i>Potamogeton crispus</i>	Curled Pondweed	-
	<i>Potamogeton pectinatus</i>	Broad-leaved Pondweed	-
	<i>Najas pinnatifida</i>	Fringed Waterlily	-
	<i>Ranunculus aquatilis</i>	Water Crowfoot	-

STREAM/WET DITCH SEEDING			
Planted randomly in groups of 4 to 5 species stream/ wet ditch.			
%	BOTANICAL NAME	COMMON NAME	ADDITIONAL INFORMATION
Marsh/ Drawdown Zone			
	<i>Ranunculus penicillatus</i>	Stream Water Crowfoot	-
	<i>Alisma plantago-aquatica</i>	Water Plantain	-
	<i>Caltha palustris</i>	Marsh Marigold	-
	<i>Persicaria amphibia</i>	Amphibious Bistort	-
	<i>Sparganium erectum</i>	Branched Bur-reed	-
	<i>Sparganium emersum</i>	Unbranched Bur-reed	-
	<i>Sagittaria sagittifolia</i>	Arrowhead	-
	<i>Myosotis scorpioides</i>	Water Forget-me-not	-

DRY GRASSLAND MIXTURE (EM4)			
Based on Emergate Seeds EM4 Meadow Mixture for Clay Soils. Sown @ 4g/m ² to suppliers instructions.			
%	BOTANICAL NAME	COMMON NAME	ADDITIONAL INFORMATION
20 Wild Flowers			
1.5	<i>Achillea millefolium</i>	Yarrow	-
0.6	<i>Agrimonia eupatoria</i>	Agrimony	-
1.0	<i>Betonica officinalis - (Stachys officinalis)</i>	Betony	-
3.5	<i>Centaurea nigra</i>	Common Knapweed	-
2.1	<i>Cruciatia laevis</i>	Crosswort	-
2.0	<i>Daucus carota</i>	Wild Carrot	-
1.0	<i>Filipendula ulmaria</i>	Meadowsweet	-
2.6	<i>Gallium verum</i>	Lady's Bedstraw	-
0.1	<i>Leontodon hippidus</i>	Rough Hawkbit	-
0.1	<i>Leucanthemum vulgare</i>	Oxeye Daisy - (Moon Daisy)	-
0.6	<i>Malva moschata</i>	Musk Mallow	-
0.5	<i>Medicago lupulina</i>	Black Medick	-
0.2	<i>Plantago lanceolata</i>	Ribwort Plantain	-
0.1	<i>Ranunculus acris</i>	Meadow Buttercup	-
0.1	<i>Rhinanthus minor</i>	Yellow Rattle	-
0.1	<i>Rumex acetosa</i>	Common Sorrel	-
0.2	<i>Silene silaus</i>	Pepper Saxifrage	-
0.1	<i>Silene vulgaris</i>	Bladder Campion	-
80 Grasses			
10.0	<i>Agrostis capillaris</i>	Common Bent	-
2.0	<i>Anthoxanthum odoratum</i>	Sweet Vernal-grass	-
5.0	<i>Bromo media</i>	Quaking Grass	-
37.0	<i>Cynosurus cristatus</i>	Crested Dogtail	-
24.0	<i>Festuca rubra</i>	Red fescue	-
2.0	<i>Poa pratensis</i>	Smooth-stalked Meadow Grass	-

SUDS SEEDING			
Based on Emergate Seeds EM8 Meadow Mixture for Wetlands. Sown @ 4g/m ² to suppliers instructions.			
%	BOTANICAL NAME	COMMON NAME	ADDITIONAL INFORMATION
20 Wild Flowers			
1.0	<i>Achillea millefolium</i>	Yarrow	-
0.2	<i>Agrimonia eupatoria</i>	Agrimony	-
0.3	<i>Angelica sylvestris</i>	Wild Angelica	-
1.5	<i>Betonica officinalis - (Stachys officinalis)</i>	Betony	-
3.0	<i>Centaurea nigra</i>	Common Knapweed	-
2.0	<i>Cruciatia laevis</i>	Crosswort	-
1.0	<i>Daucus carota</i>	Wild Carrot	-
2.0	<i>Filipendula ulmaria</i>	Meadowsweet	-
1.5	<i>Gallium verum</i>	Lady's Bedstraw	-
0.2	<i>Leontodon hippidus</i>	Rough Hawkbit	-
0.2	<i>Leucanthemum vulgare</i>	Oxeye Daisy - (Moon Daisy)	-
3.0	<i>Malva moschata</i>	Musk Mallow	-
0.5	<i>Plantago lanceolata</i>	Ribwort Plantain	-
0.2	<i>Ranunculus acris</i>	Meadow Buttercup	-
0.2	<i>Rhinanthus minor</i>	Yellow Rattle	-
0.1	<i>Rumex acetosa</i>	Common Sorrel	-
0.2	<i>Silene silaus</i>	Pepper Saxifrage	-
0.1	<i>Taraxacum officinale</i>	Dandelion	-
80 Grasses			
10.0	<i>Agrostis capillaris</i>	Common Bent	-
3.0	<i>Alopecurus pratensis</i>	Meadow Foxtail	-
3.0	<i>Anthoxanthum odoratum</i>	Sweet Vernal-grass	-
3.0	<i>Bromo media</i>	Quaking Grass	-
24.0	<i>Cynosurus cristatus</i>	Crested Dogtail	-
2.0	<i>Deschampsia cespitosa</i>	Tufted Hair-grass	-
32.0	<i>Festuca rubra</i>	Red-fescue	-
3.0	<i>Hordeum secalinum</i>	Meadow Barley	-

Based on Emergate Seeds EP1 Pond Edge Mixture. Sown @ 4g/m ² to suppliers instructions.			
%	BOTANICAL NAME	COMMON NAME	ADDITIONAL INFORMATION
20 Wild Flowers			
1.0	<i>Achillea millefolium</i>	Yarrow	-
0.2	<i>Agrimonia eupatoria</i>	Agrimony	-
0.2	<i>Angelica sylvestris</i>	Wild Angelica	-
2.0	<i>Centaurea nigra</i>	Common Knapweed	-
0.3	<i>Chorophyllum temulum</i>	Rough Chervil	-
3.0	<i>Cruciatia laevis</i>	Crosswort	-
2.0	<i>Dipsacus fulvonum</i>	Wild Tassel	-
5.0	<i>Filipendula ulmaria</i>	Meadowsweet	-
2.6	<i>Gallium album - (Gallium mollugo)</i>	Hedge Bedstraw	-
1.0	<i>Gallium verum</i>	Lady's Bedstraw	-
2.0	<i>Leucanthemum vulgare</i>	Oxeye Daisy - (Moon Daisy)	-
0.2	<i>Lythrum salicaria</i>	Purple Loosestrife	-
0.2	<i>Malva moschata</i>	Musk Mallow	-
0.1	<i>Plantago lanceolata</i>	Ribwort Plantain	-
0.1	<i>Rumex acetosa</i>	Common Sorrel	-
0.1	<i>Silene silaus</i>	Pepper Saxifrage	-
80 Grasses			
10.0	<i>Agrostis capillaris</i>	Common Bent	-
3.0	<i>Anthoxanthum odoratum</i>	Sweet Vernal-grass	-
6.0	<i>Bromo media</i>	Quaking Grass	-
26.0	<i>Cynosurus cristatus</i>	Crested Dogtail	-
2.0	<i>Deschampsia cespitosa</i>	Tufted Hair-grass	-
28.0	<i>Festuca rubra</i>	Red-fescue	-
5.0	<i>Schedonorus pratensis (Festuca pratensis)</i>	Meadow Fescue	-

DRAWING NOTE:

This drawing is to be read in conjunction with GI Plan;
2180801-SBC-00-XX-DR-L-101_PR08_Landscape_GL_Plan

PLANNING

PL01 24.11.21 Rev. Date	First Issue Comment	SB TK Approved Drawn
PRELIMINARY	PLANNING	DESIGN
soilysbrewster		
© copyright 2021 soilysbrewster.co.uk		

client	St Moaven
project	Coed Darcy (North)
drawing title	Strategic Soft Landscape Plan
scale	1:2500 @ A0
drawn	TK
approved	SB
date	Nov 2021
drawing no.	2180801 - SBC - 00 - XX - DR - L - 102
revision	PL01

APPENDIX 4
Examples of Bird Nesting Features

Bird Boxes

Schwegler bird boxes have the highest rates of occupation of all types of box. They are designed to mimic natural nest sites and provide a stable environment with the right thermal properties for chick rearing and winter roosting. Boxes are made from 'Woodcrete'. This 75% wood sawdust, clay and concrete mixture is breathable and very durable making these bird boxes extremely long lasting.



1B Bird Box

This is the most popular box for garden birds and appeals to a wide range of species. The box can be hung from a branch or nailed to the trunk of a tree with a 'tree-friendly' aluminium nail.

Available in four colours and three entrance hole sizes. 26mm for small tits, 32mm standard size and oval, for redstarts.

2H Bird Box

This box is attractive to robins, pied wagtails, spotted flycatcher, wrens and **black redstarts**.

Best sited on the walls of buildings with the entrance on one side.

Schwegler boxes have the highest occupation rates of all box types. They are carefully designed to mimic natural nest sites and provide a stable environment for chick rearing and winter roosting. They can be expected to last 25 years or more without maintenance.



2M Bird Box

A free-hanging box offering greater protection from predators.

Supplied complete with hanger which loops and fastens around a branch.

With standard general-purpose 32mm diameter entrance hole.

Schwegler boxes have the highest occupation rates of all box types. They are carefully designed to mimic natural nest sites and provide a stable environment for chick rearing and winter roosting. They can be expected to last 25 years or more without maintenance.



Bird Boxes

Schwegler bird boxes have the highest rates of occupation of all types of box.

They are designed to mimic natural nest sites and provide a stable environment with the right thermal properties for chick rearing and winter roosting.

Boxes are made from 'Woodcrete'. This 75% wood sawdust, clay and concrete mixture is breathable and very durable making these bird boxes extremely long lasting.

2GR Nest Box

Because of the special design of the large nesting area and front panel, this box is especially well protected against predators.

Available as shown with three 27mm holes for small tits or with a single oval entrance hole.

Nesting area 14cm x 19cm.



1ZA Roundhouse Wren Box

This nest box provides an enclosed space preferred by wrens. This nest box is made from long-lasting, breathable Schwegler Woodcrete that provides excellent protection from nest predators. This nest box also provides a sheltered place for wrens overwinter.

Entrance hole 30 mm x 27 mm.

Nesting area 185mm diameter.



1N Deep Nest Box

A deeper than standard nest box which is ideal for robins, spotted flycatchers, pied wagtails, tits and sparrows. Its depth offers protection from cats, magpies, jays and martens.

2 Entrance holes, 30 x 50mm. Nesting area 15 x 21cm.



Bird Boxes

Schwegler bird boxes have the highest rates of occupation of all types of box.

They are designed to mimic natural nest sites and provide a stable environment with the right thermal properties for chick rearing and winter roosting.

Boxes are made from 'Woodcrete'. This 75% wood sawdust, clay and concrete mixture is breathable and very durable making these bird boxes extremely long lasting.

20 Little Owl Box



This box is best sited in trees, particularly in old orchards or grazing meadows. This box is made of woodcrete rings, surrounded by wooden batons and roofing felt. There are two staggered internal entrance holes, which provide protection against weasels martens.

Aluminium nails and flexible metal strips included for mounting

*Dimensions 83 cm length; 22cm external diameter;
18 cm internal diameter
Entrance hole 65 mm diameter.*

5 Owl Box

This bird box is most suitable for tawny owl, stock dove, jackdaw, and in suitable areas goldeneye and goosander. The box can be hung from a branch or nailed to the trunk of a tree with a 'tree-friendly' aluminium nail.

Hanging height 4m.

Entrance hole 110 x 120mm.



28 Kestrel Box

Best sited in single trees, at the edge of quiet woods, or in barns, at least 6m high. If used in towns place on larger buildings, chimneys or church towers. In treeless areas the box can be put up on a pole at least 3m high.

Internal dimensions 30 x 30cm
Height 34cm
Entrance hole 17 x 24 cm

Bird Boxes

Schwegler bird boxes have the highest rates of occupation of all types of box.

They are designed to mimic natural nest sites and provide a stable environment with the right thermal properties for chick rearing and winter roosting.

Boxes are made from 'Woodcrete'. This 75% wood sawdust, clay and concrete mixture is breathable and very durable making these bird boxes extremely long lasting.



3SV Nest Box with Predator Protection (34mm hole)

This bird box has a deep entrance hold to provide protection from predators such as cats. The 34mm hole version is ideal for a range of birds including Nuthatches, Tree Sparrows and tits.

Hanging height: 4m+.

External dimensions: 28 x 19 x 23cm

Entrance hole: 34mm



2B Tree Creeper Nest Box with Removable Front Panel

Designed specifically for Tree Creepers, this box has side facing entrances and open at the rear to provide internal access to the bark for feeding.

Hanging height: 4m+.

Bird Boxes

Vivara Pro WoodStone House Sparrow Nest Box

The Vivara Pro WoodStone House Sparrow Nest Box is an attractive, hardwearing bird box that will provide nesting space for House Sparrows and other communal nesting species. This box is made from WoodStone, a mixture of wood fibres from fully certified FSC wood sources and concrete, and it is designed to last for years. It is breathable and maintains a consistent temperature inside, providing excellent insulation for nesting birds. This bird box has been designed to either be built into the fabric of a new building or attached to the external wall.

Height: 220mm

Width: 290mm

Depth: 165mm

Weight: 7kg

Hole size: Oval



Vivara Pro WoodStone Build-in Swift Nest Box

The Vivara Pro WoodStone Swift Nest Box is an attractive, hardwearing bird box that will provide nesting space for Swifts, and should ideally be placed on the north or east elevations, at least 5m up and beneath an eave.

This box is made from WoodStone, a mixture of wood fibres from fully certified FSC wood sources and concrete, and it is designed to last for years. It is breathable and maintains a consistent temperature inside, providing excellent insulation for nesting birds. This bird box has been designed to be built into the fabric of a new building.

Height: 185mm

Width: 335mm

Depth: 160mm

Weight: 7kg

Hole size: Oval 34mm



Examples of Swift Boxes

Ibstock Swift Box

A specially designed Swift nesting feature which can be integrated into the fabric of the building.

Size / Width / Height - 327 x 140 x 140mm.



Schwegler Type 25 Nest Brick


Designed for installation into the fabric of a building, this box is suitable for swifts.

Woodcrete

Entrance hole 55 x 33mm

Dimensions 265mm wide x 220mm deep x 180mm high

Weight 8.8kg

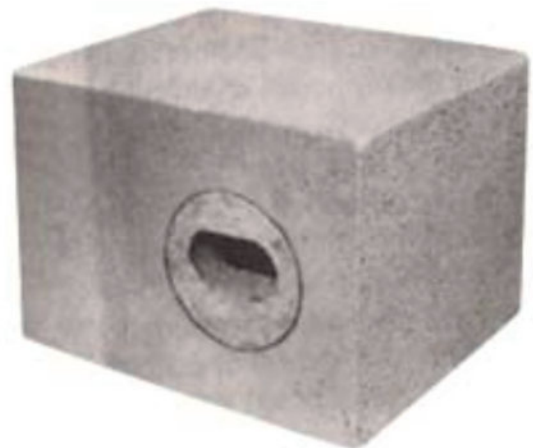

Green & Blue Swift Box

Designed for installation into the fabric of buildings. Cast concrete construction.

Size / Width / Height - 440 x 215 x 160mm.



Bird Boxes

Schwegler bird boxes have the highest rates of occupation of all types of box. They are designed to mimic natural nest sites and provide a stable environment with the right thermal properties for chick rearing and winter roosting. Boxes are made from 'Woodcrete'. This 75% wood sawdust, clay and concrete mixture is breathable and very durable making these bird boxes extremely long lasting.

House Martin Terrace

This exceptionally stylish new design will complement any house and prove equally popular with the martins. Straightforward to erect (masonry screws are provided) and easy to clean (each nest slides out after release of a safety screw) the woodcrete construction of both nests and housing ensures it will look just as attractive after 20 years and 80 or more broods.

Dimensions: 180H x 430W x 150D mm.

Nests slide out for cleaning.

Made in remarkable WoodcretePLUS™.



APPENDIX 5
Examples of Bat Roosting Features

Bat Boxes

Schwegler bat boxes are made from 'woodcrete' and have the highest rates of occupation of all types of box.

The 75% wood sawdust, clay and concrete mixture is ideal, being durable whilst allowing natural respiration and temperature stability. These boxes are rot and predator proof and extremely long lasting.

Boxes can be hung from a branch near the tree trunk or fixed using 'tree-friendly' aluminum nails.



1FF Bat Box

The rectangular shape makes the 1FF suitable for attaching to the sides of buildings or in sites such as bridges, though it may also be used on trees. It has a narrow crevice-like internal space to attract Pipistrelle and Noctule bats.

Woodcrete (75% wood sawdust, concrete and clay mixture)

Width: 27cm

Height: 43cm

Weight: 8.3kg

2FN Bat Box

A large bat box featuring a wide access slit at the base as well as an access hole on the underside. Particularly successful in attracting Noctule and Bechstein's bats.

Woodcrete construction, 16cm diameter, height 36cm.



2F Bat Box

A standard bat box, attractive to the smaller British bat species. Simple design with a narrow entrance slit on the front.

Woodcrete construction, 16cm diameter, height 33cm.



Bat Boxes

Schwegler bat boxes are made from 'woodcrete' and have the highest rates of occupation of all types of box.

The 75% wood sawdust, clay and concrete mixture is ideal, being durable whilst allowing natural respiration and temperature stability. These boxes are rot and predator proof and extremely long lasting.

Boxes can be hung from a branch near the tree trunk or fixed using 'tree-friendly' aluminum nails.

1FW Bat Hibernation Box

This huge box is designed to provide a protected environment which is particularly important through the cold winter months when bats are hibernating. Three wooden panels within the box imitate crevices for roosting.

Woodcrete construction, 38cm diameter, height 50cm, weight 28kg.

This heavy box requires secure mounting if placed above the ground and should be sited away from public areas.



1FS Large Colony Bat Box

This bat box has a very large internal space that allows large colonies of bats to congregate. This makes it popular with large colonies of bats in summer, particularly for noctule, Nathusius' Pipistrelle and Brown-long Eared bat colonies. The large internal space makes this box ideal for summer nursery colonies as well as winter hibernation roosts.

Woodcrete (75% wood sawdust, concrete and clay mixture)

Diameter: 38cm

Height: 44cm

Weight: 10kg

