


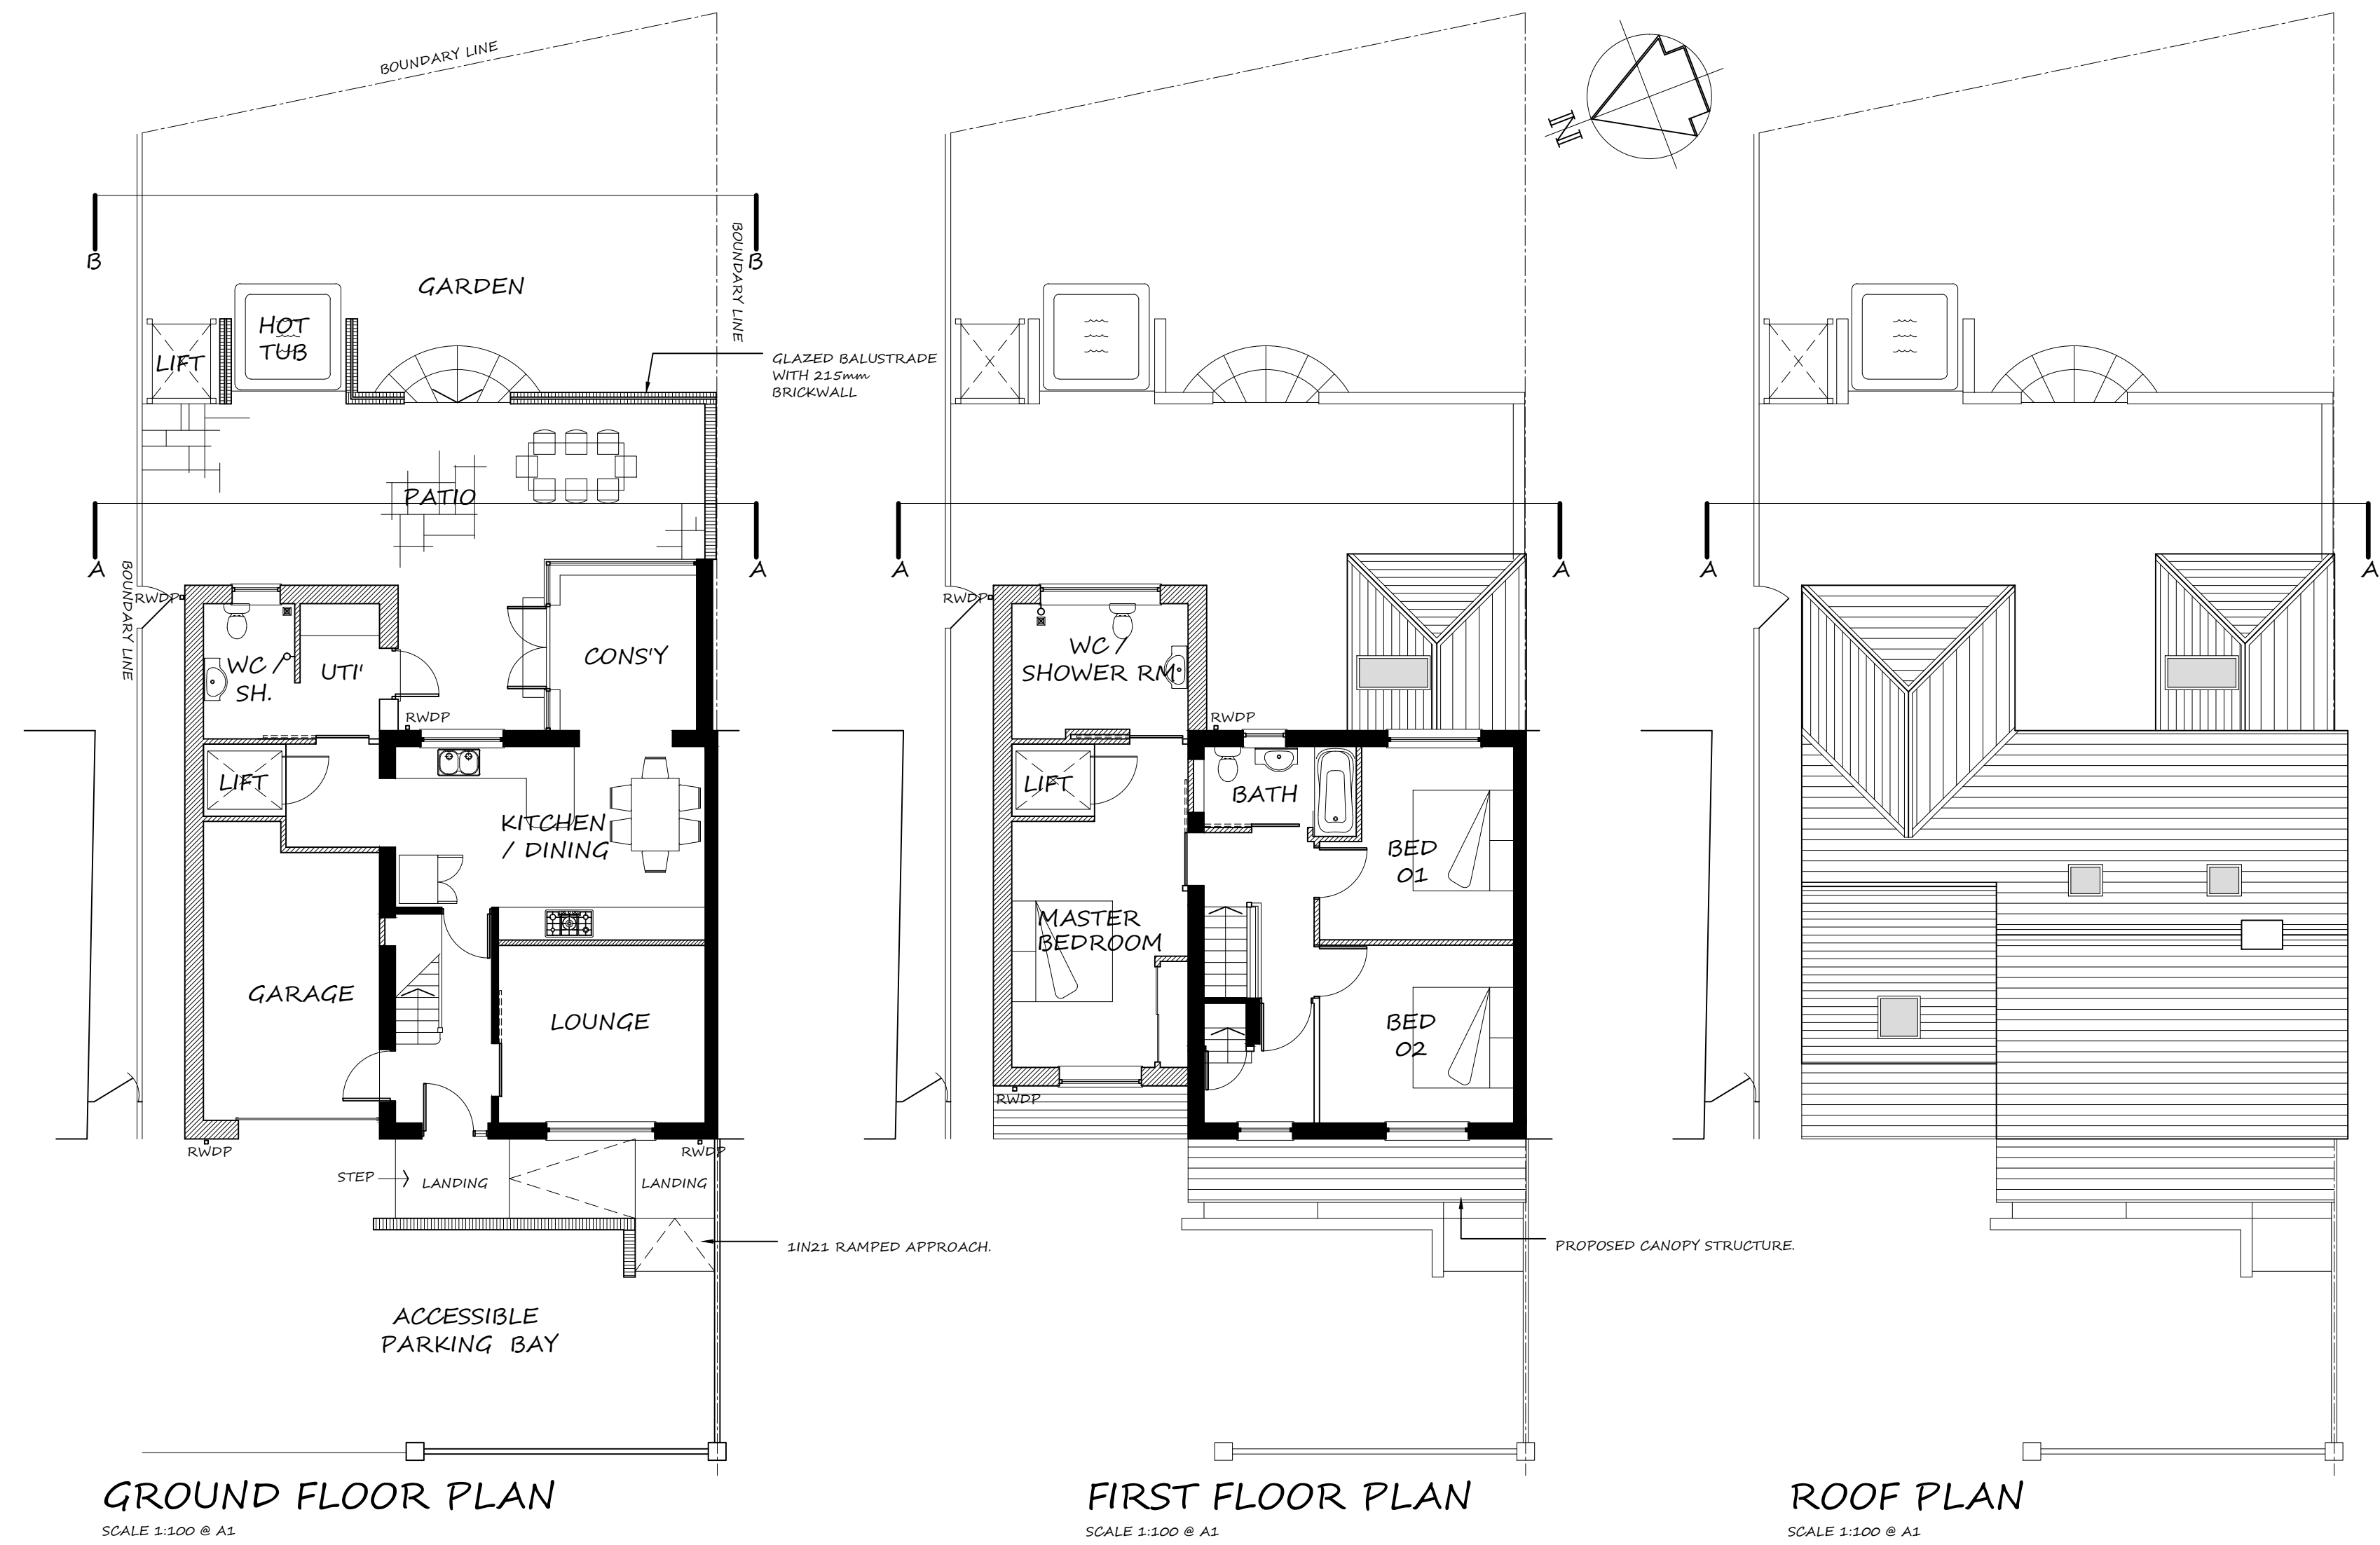

PROPOSED EXTENSION, INTERNAL ALTERATIONS.

243 WESTERN AVENUE,
NEATH PORT TALBOT
PROPOSED PLANS, SECTIONS AND ELEVATIONS