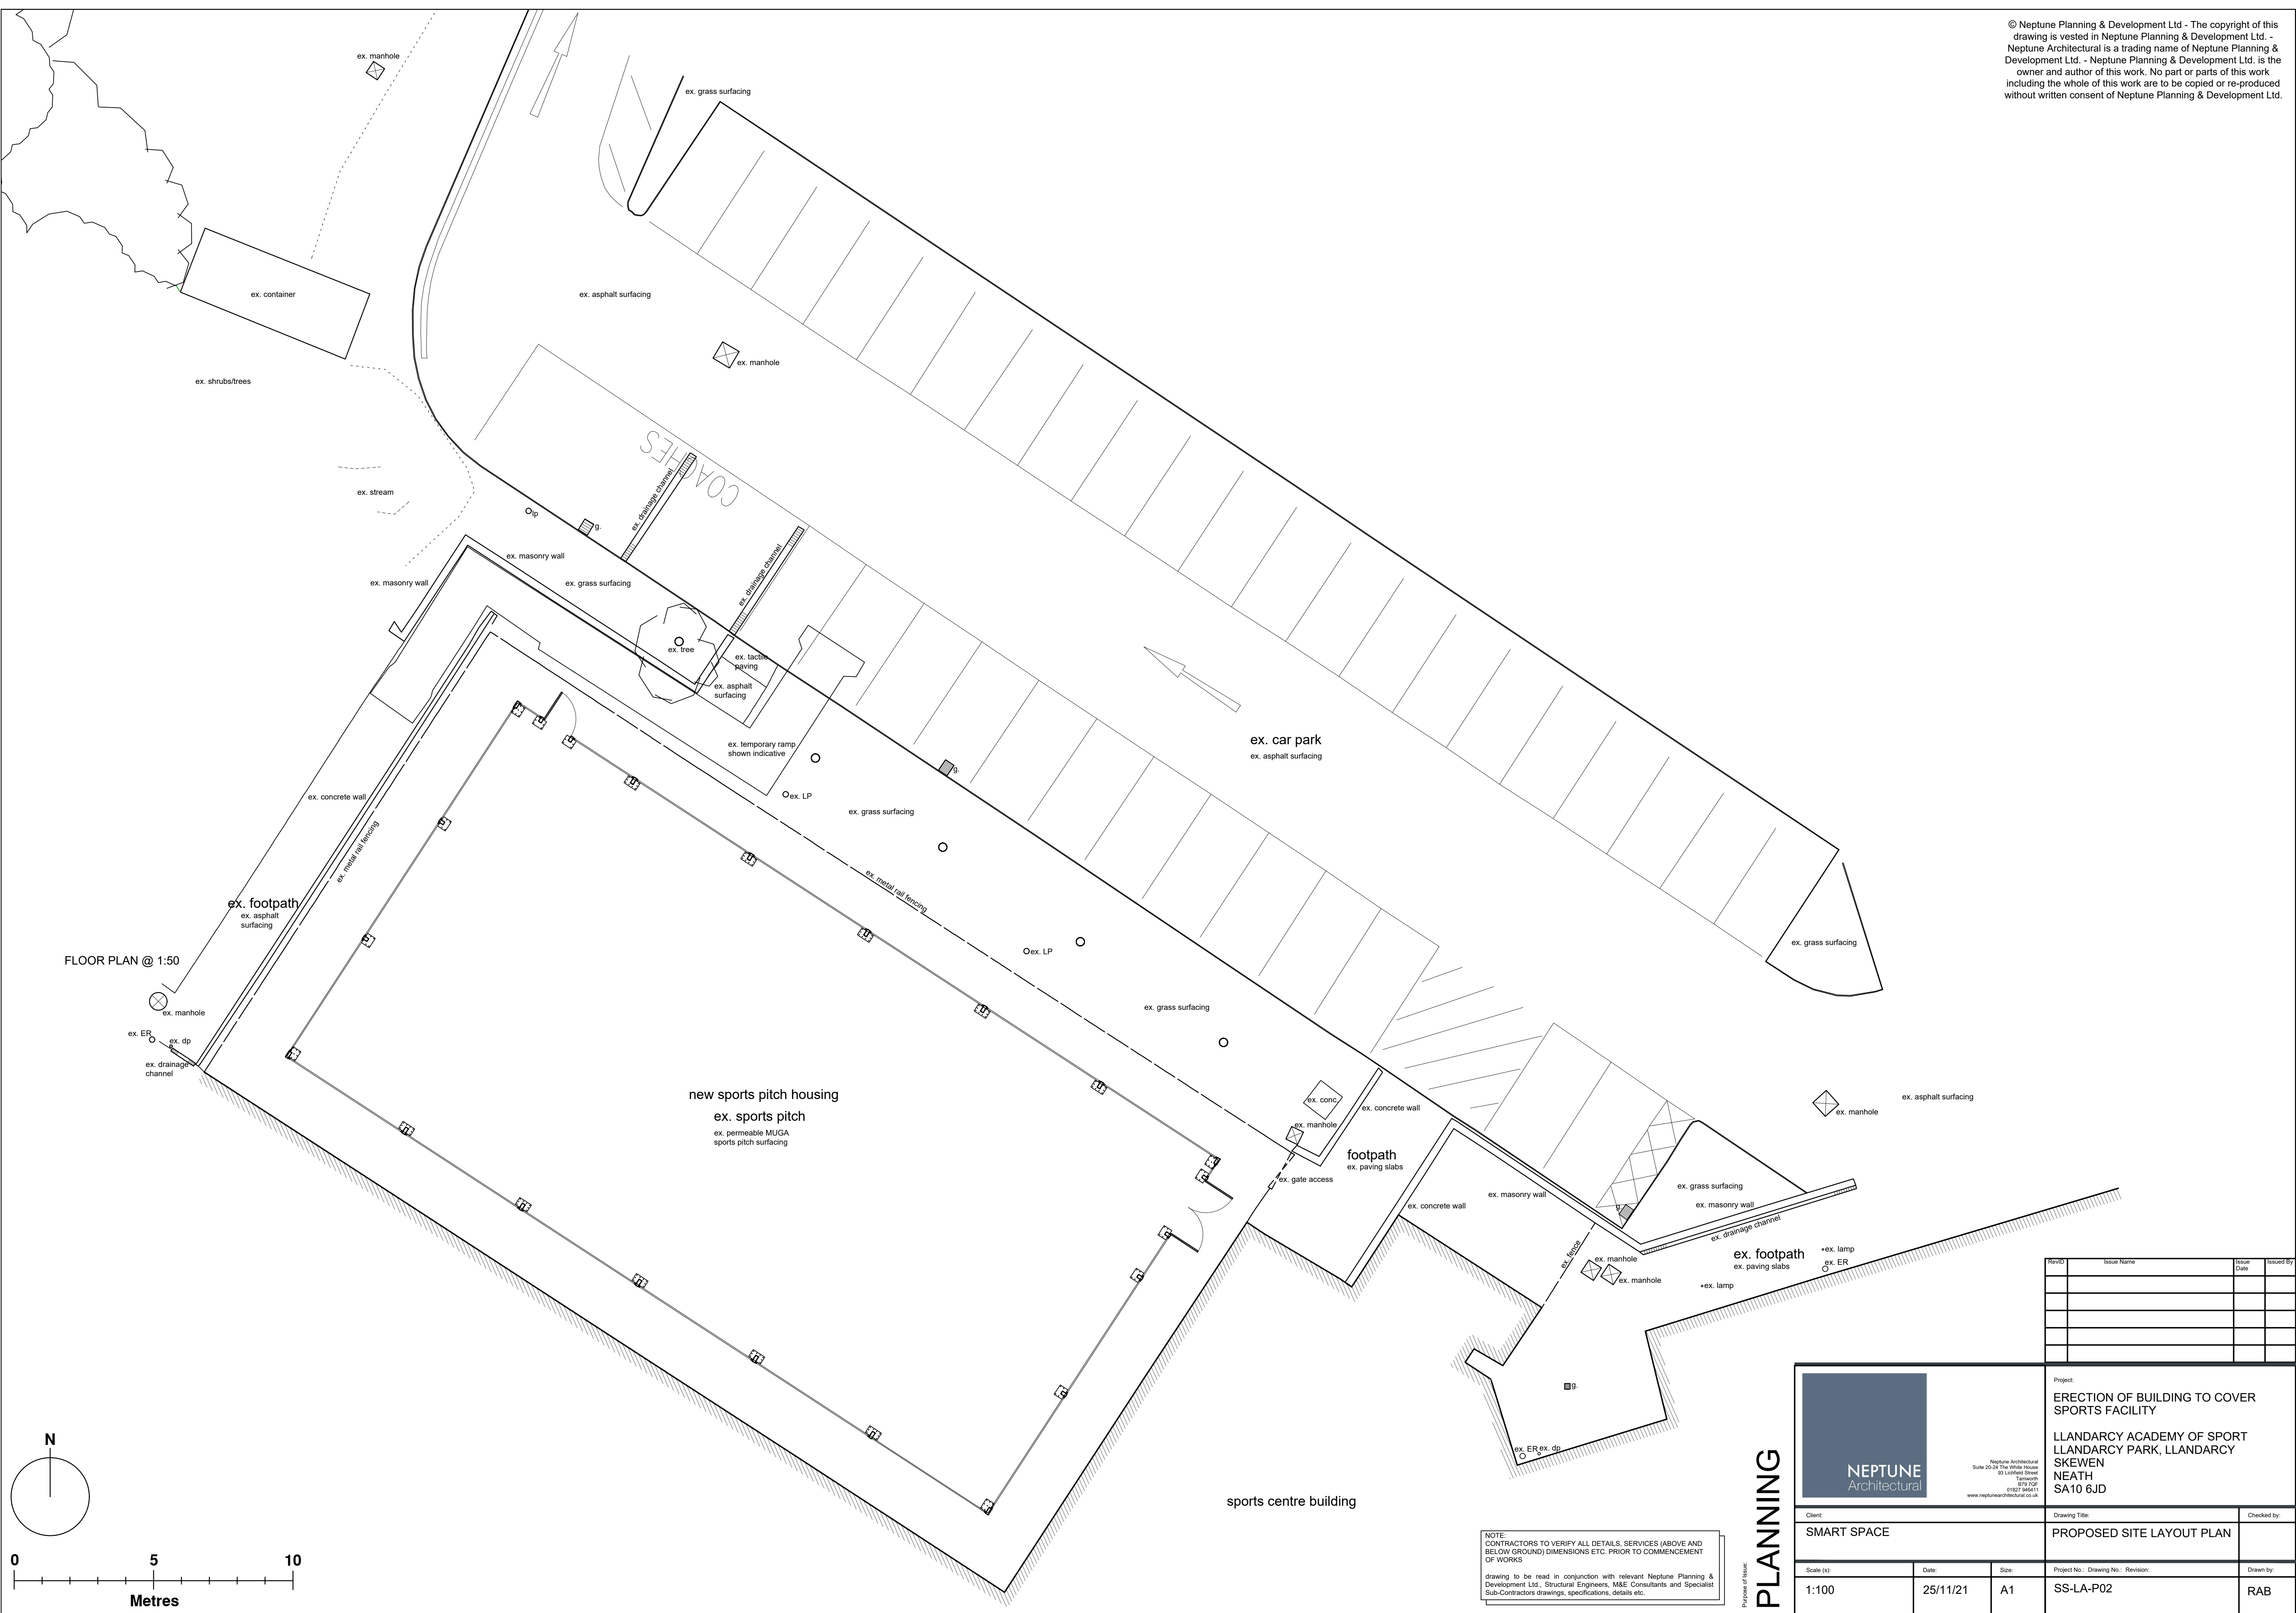
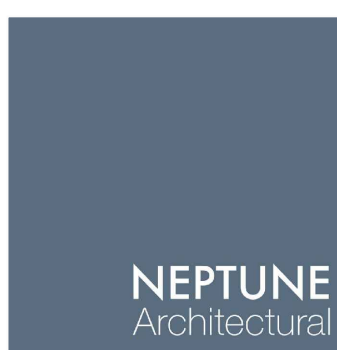


[illegible]

|   |          |       |   |  |             |
|---|----------|-------|---|--|-------------|
|  <p>NEPTUNE<br/>Architectural</p> <p>Neptune Architectural<br/>Suite 20-24 The White House<br/>83 Lockfield Street<br/>Tamworth<br/>B77 7QP<br/>01827 946411<br/>www.neptunearchitectural.co.uk</p> |          |       | <p>Project:</p> <p><b>ERECTION OF BUILDING TO COVER<br/>SPORTS FACILITY</b></p> <p><b>LLANDRARY ACADEMY OF SPORT<br/>LLANDRARY PARK, LLANDRARY<br/>SKEWEN<br/>NEATH<br/>SA10 6JD</b></p> |  |             |
| Client:   |          |       | Drawing Title:   |  | Checked by: |
| SMART SPACE   |          |       | PROPOSED SITE LAYOUT PLAN   |  |             |
| Scale (s):   | Date:    | Size: | Project No.: Drawing No.: Revision:   |  | Drawn by:   |
| 1:100   | 25/11/21 | A1    | SS-LA-P02   |  | RAB         |