





Aerial Photo of Installed Road

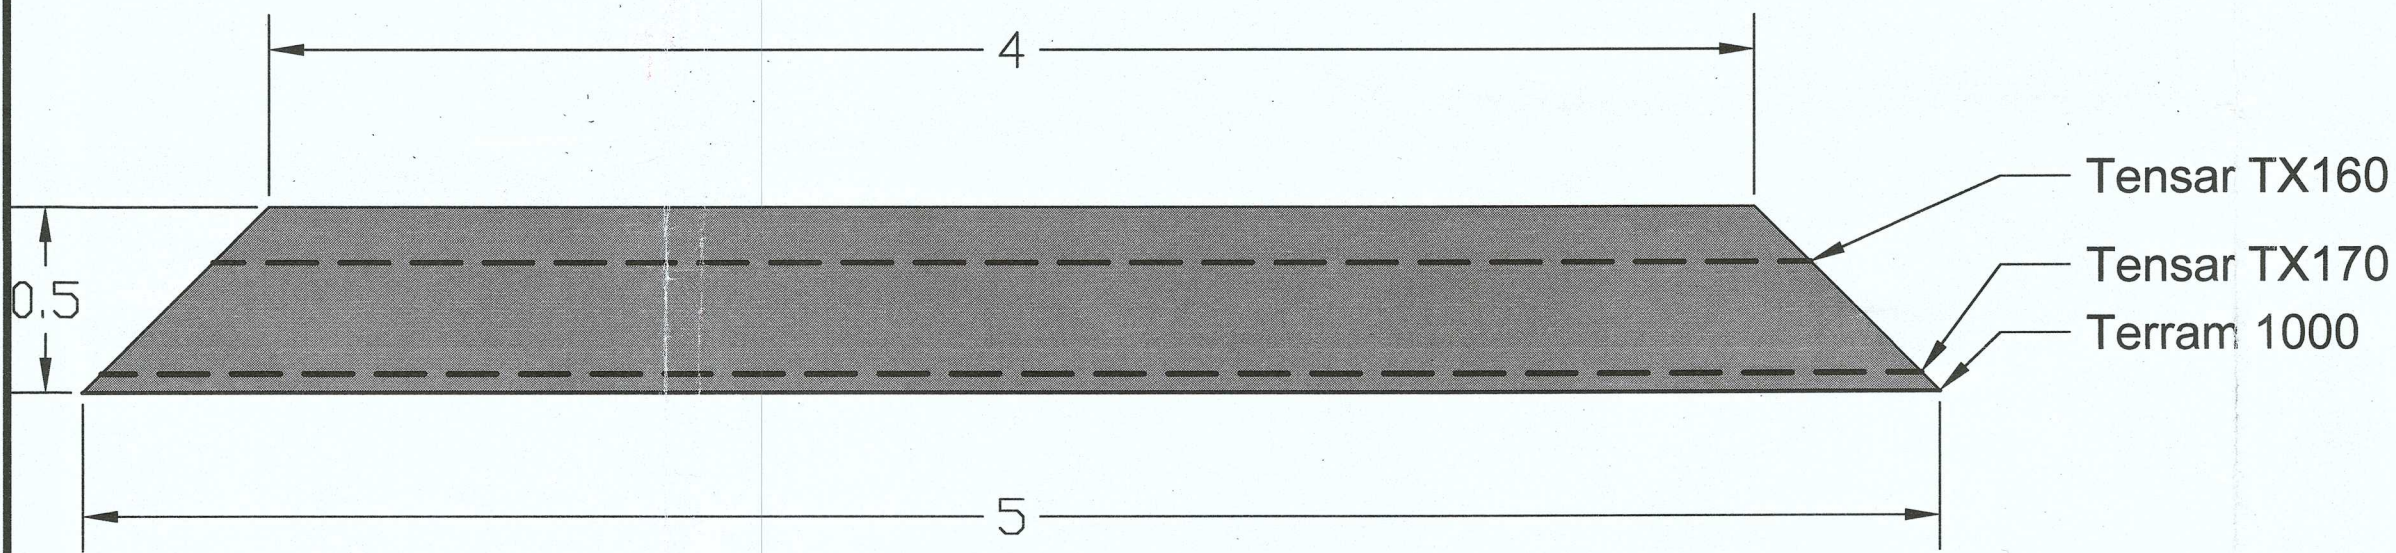

Typical Road Cross-section - road width varies depending on ground conditions encountered

- NOTES
1. All dimension in meters
 2. Stone road 4m wide running surface
 3. Road to be constructed using Blue Pennant Sandstone
- KEY

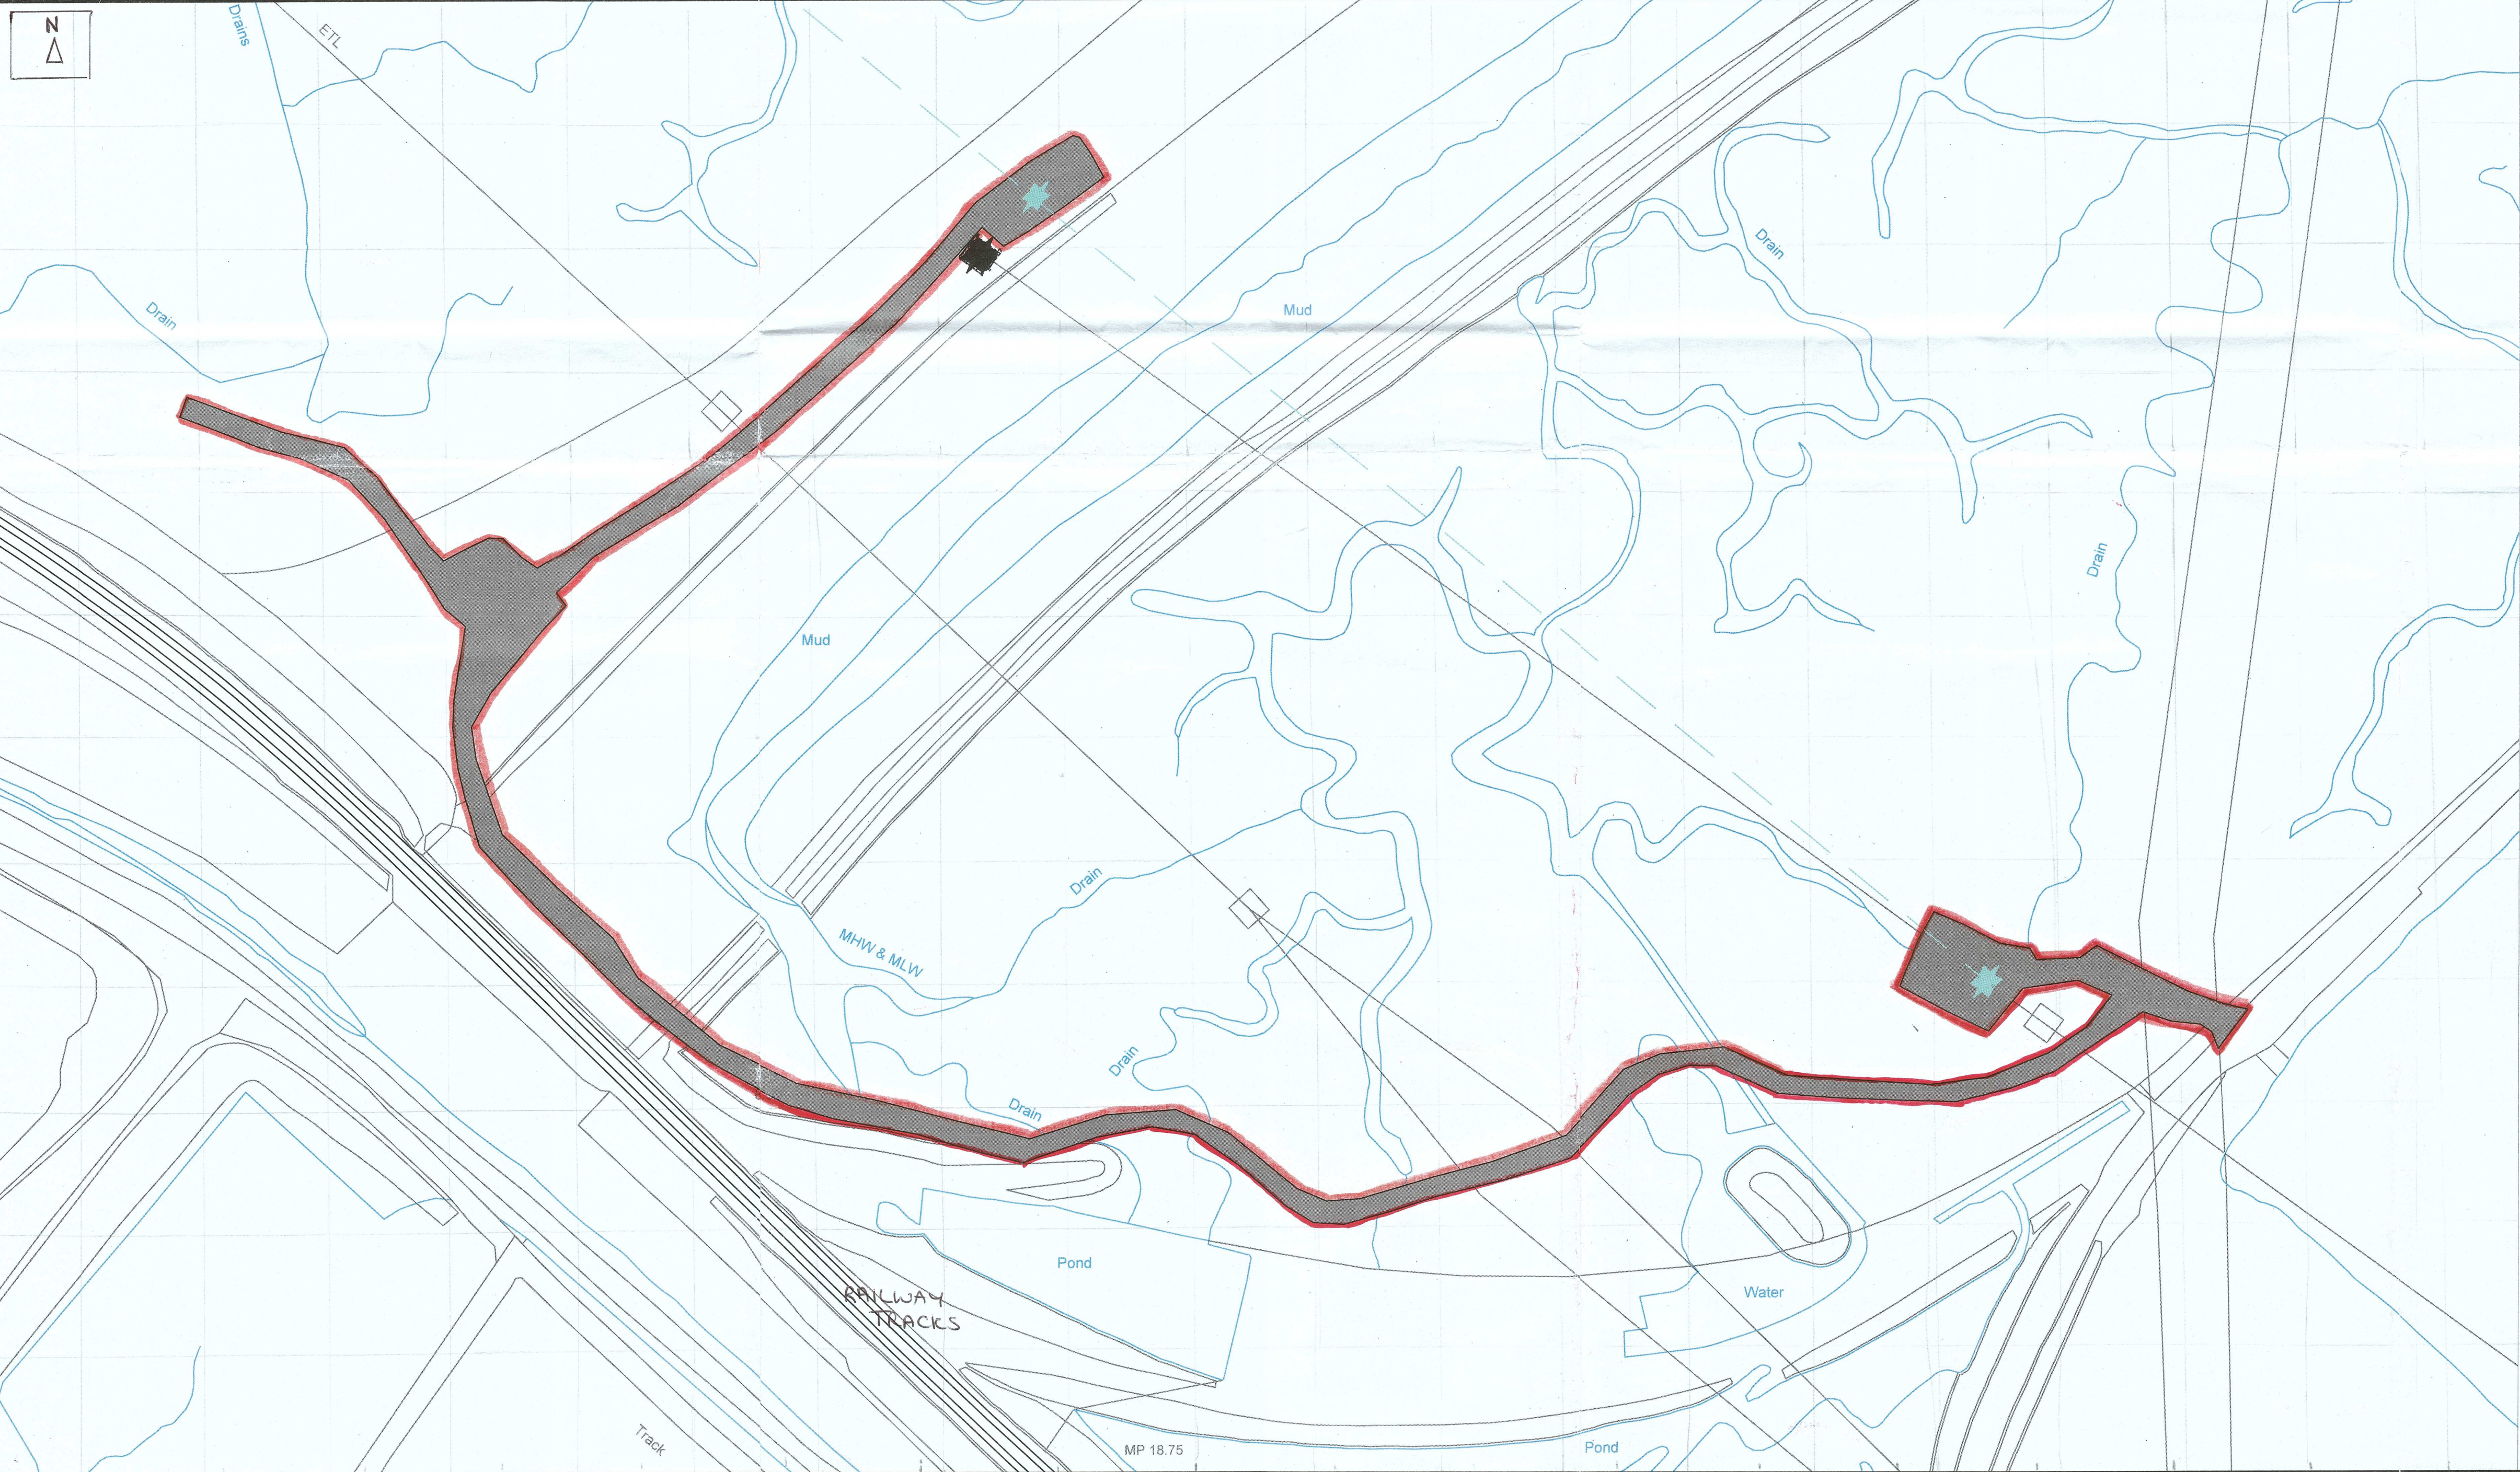

Rev	Description	Cre'd	Chk'd	App'd	Date
1	DRAFT	LJ	TM		

WESTERN POWER DISTRIBUTION
Serving the South West and Wales

Scheme No: _____

Scheme Name: U Route Tower Replacements

Drawing Title: **PLAN 1**
TOWERS U180 - 183
Installed Access Track

Created by:	Date:	Checked by:	Date:	Approved by:	Date:
LJ	15/07/21	TM	20/7/21		

Drawing Type: INITIAL LAYOUT PLAN Scale: 1:800 Page Size: A1 Sheet(s): 1 of 1 Rev: D

ai engineering

Drawing Number: TBC