


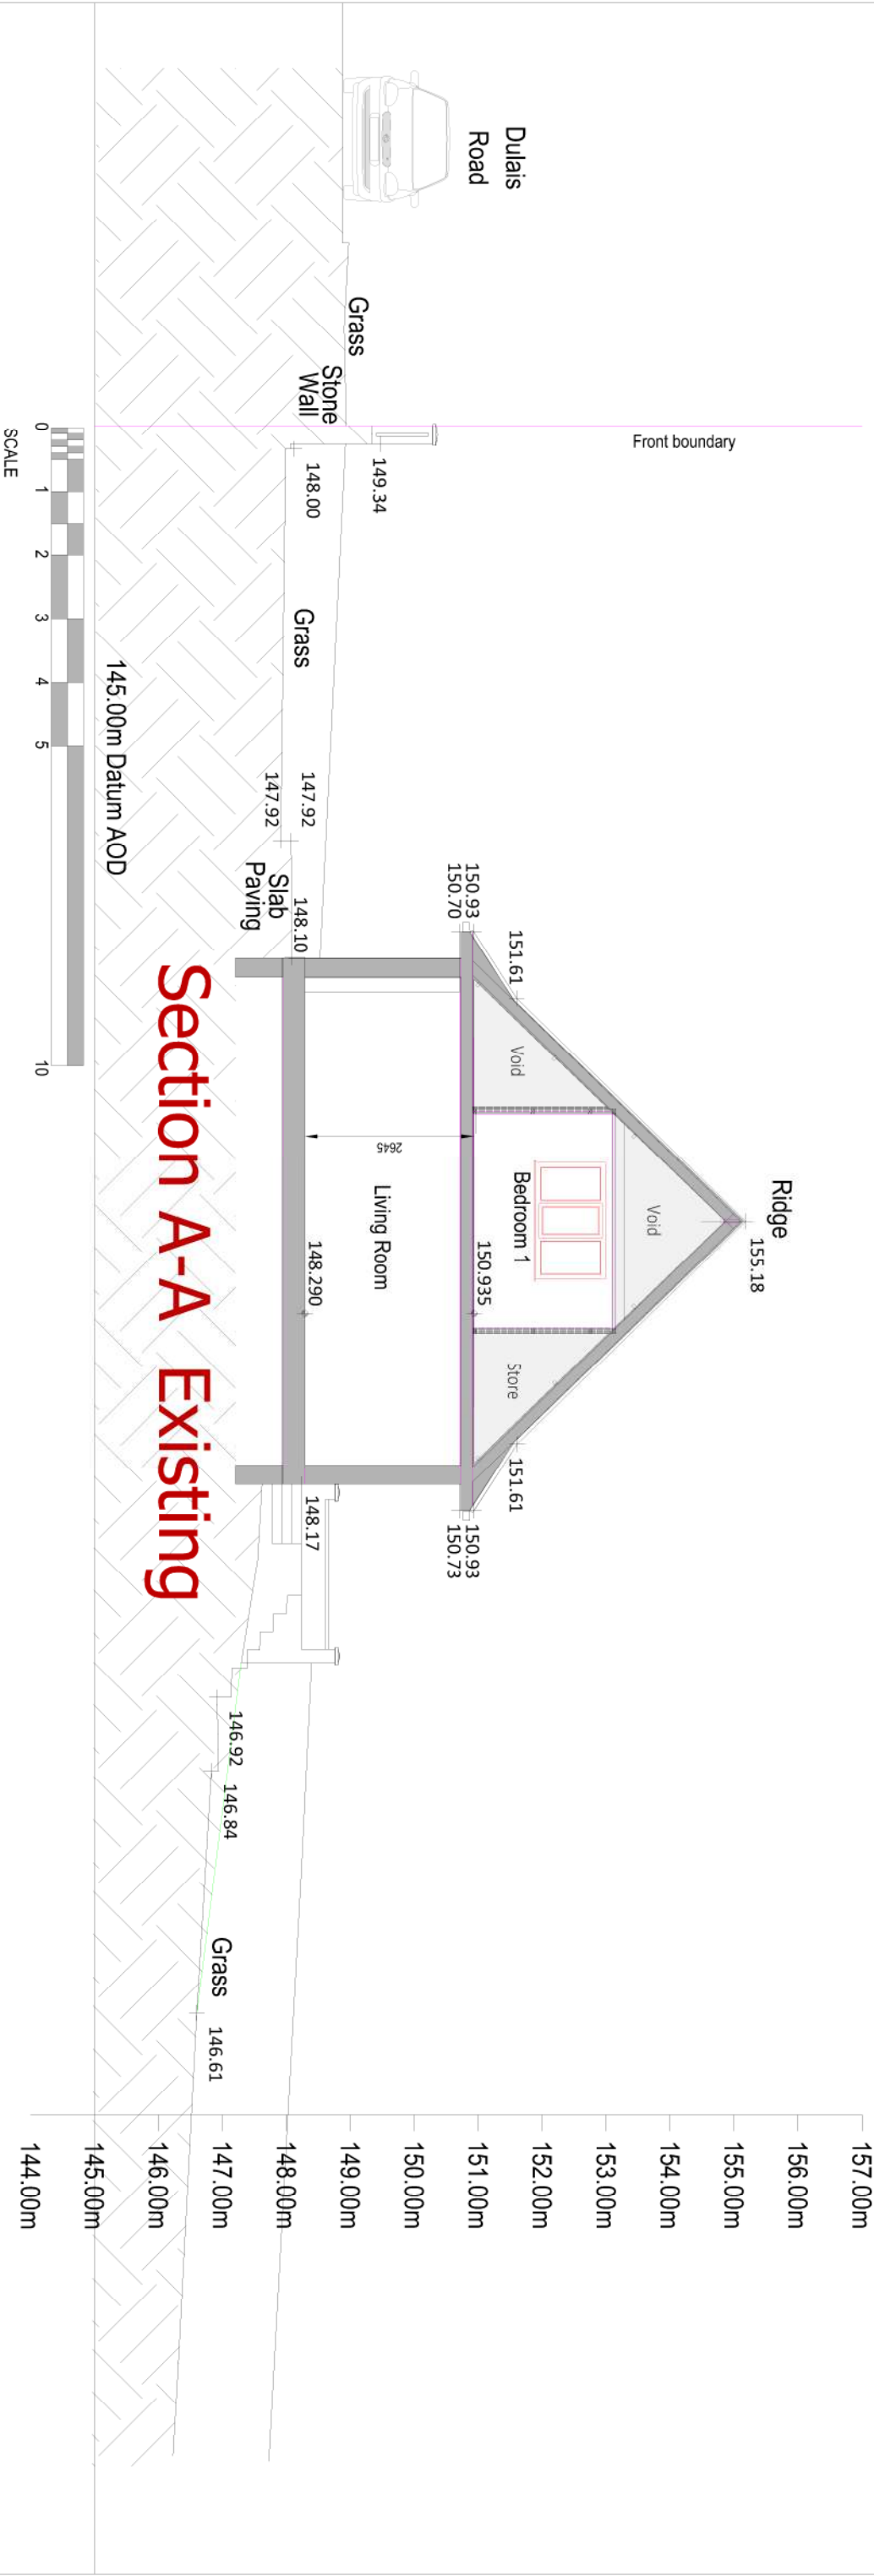

Section A-A Existing

no	revision	date	dm	chk
A	Initial issue	Oct 21	TJ	SJ
B	Scale clarified	Nov21	TJ	SJ
C	Section Reference updated	Dec21	TJ	SJ

EXISTING SECTION T&CP DRAWINGS	
Scale	1:100
date	OCT 2021
dwg no	A-TP-S-002
rev	C