




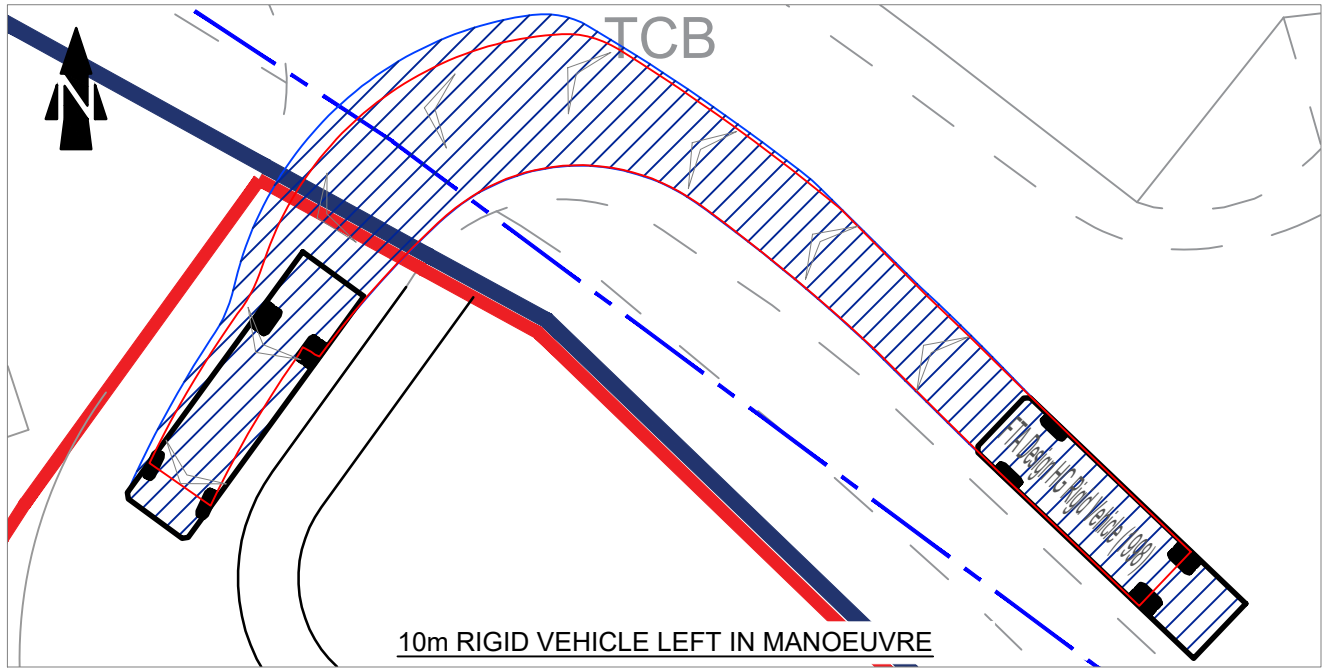


10m RIGID VEHICLE LEFT IN MANOEUVRE

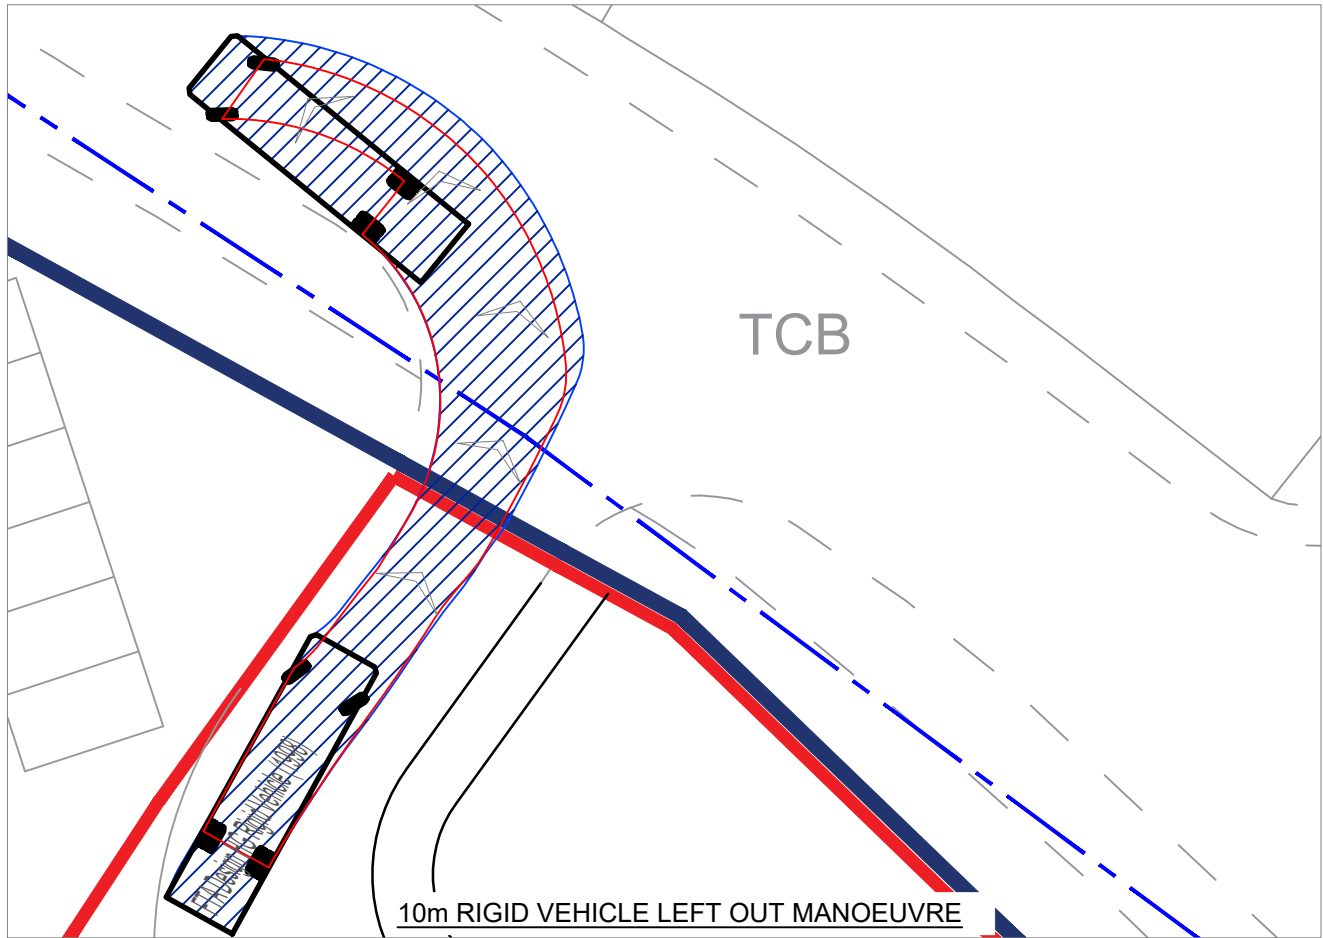


10m RIGID VEHICLE LEFT OUT MANOEUVRE

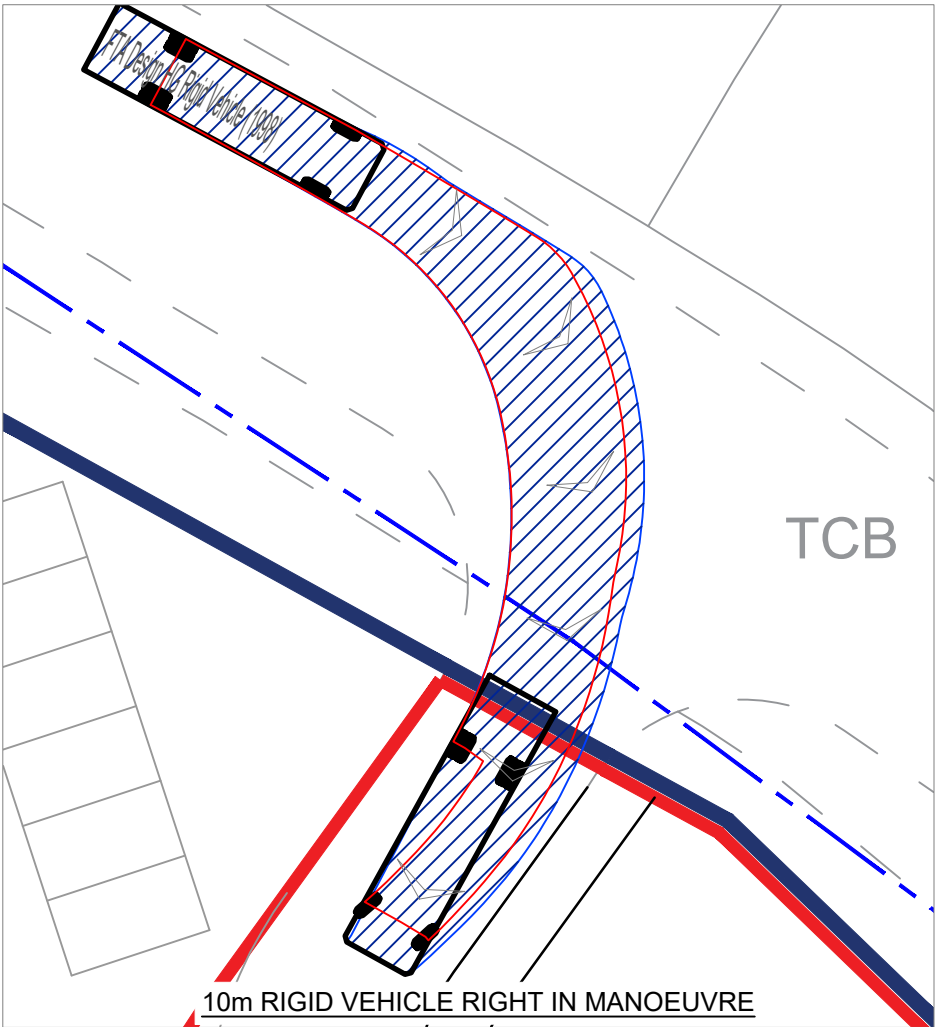

10m RIGID VEHICLE RIGHT IN MANOEUVRE

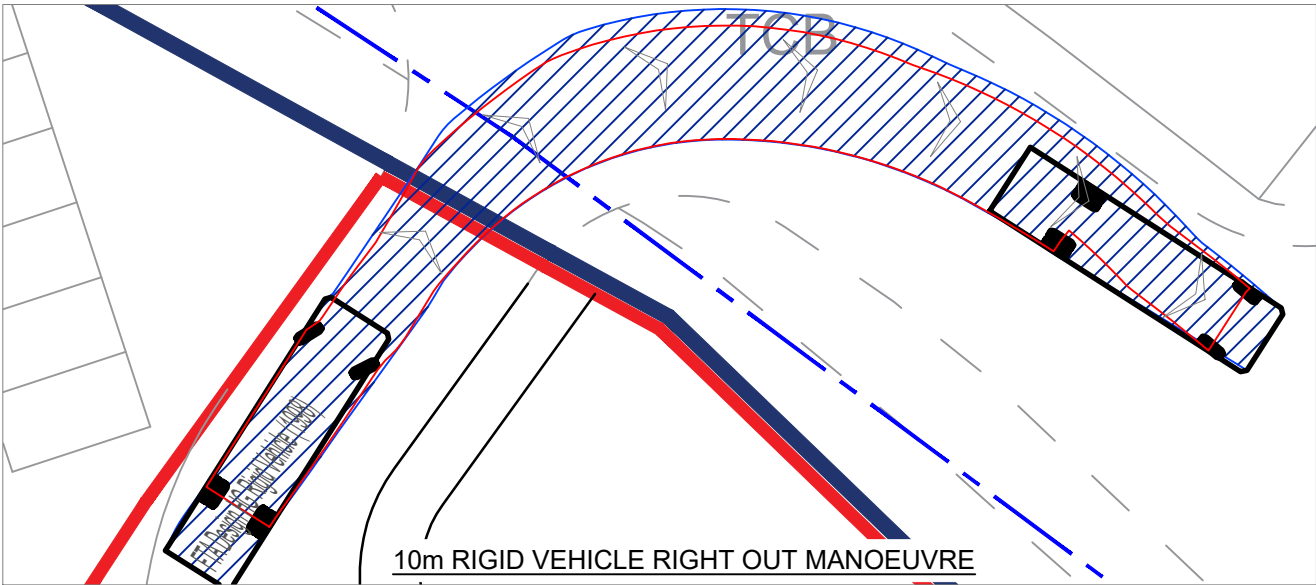

10m RIGID VEHICLE RIGHT OUT MANOEUVRE

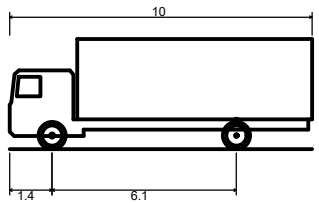

FTA Design HG Rigid Vehicle (1998)
Overall Length 10.000m
Overall Width 2.500m
Overall Body Height 3.645m
Min Body Ground Clearance 0.440m
Track Width 2.470m
Lock to lock time 3.00s
Kerb to Kerb Turning Radius 11.000m

10m RIGID VEHICLE PROFILE

REV	DETAILS	DRAWN	CHECKED	DATE

NOTES:
1. Do not scale from this drawing.
2. This drawing is for illustrative purposes only and not for construction.
3. This drawing is to be read and printed in colour.

PROJECT: FABIAN WAY, SWANSEA				CLIENT:	
DRAWING TITLE: 10m RIGID VEHICLE SITE ACCESS SWEPT PATH ANALYSIS					
DRAWN: SLW	CHECKED: MJ	DATE: 11.12.2021	SCALE: 1:250	SHEET SIZE: A3	REVISION: 1042-TK01 -