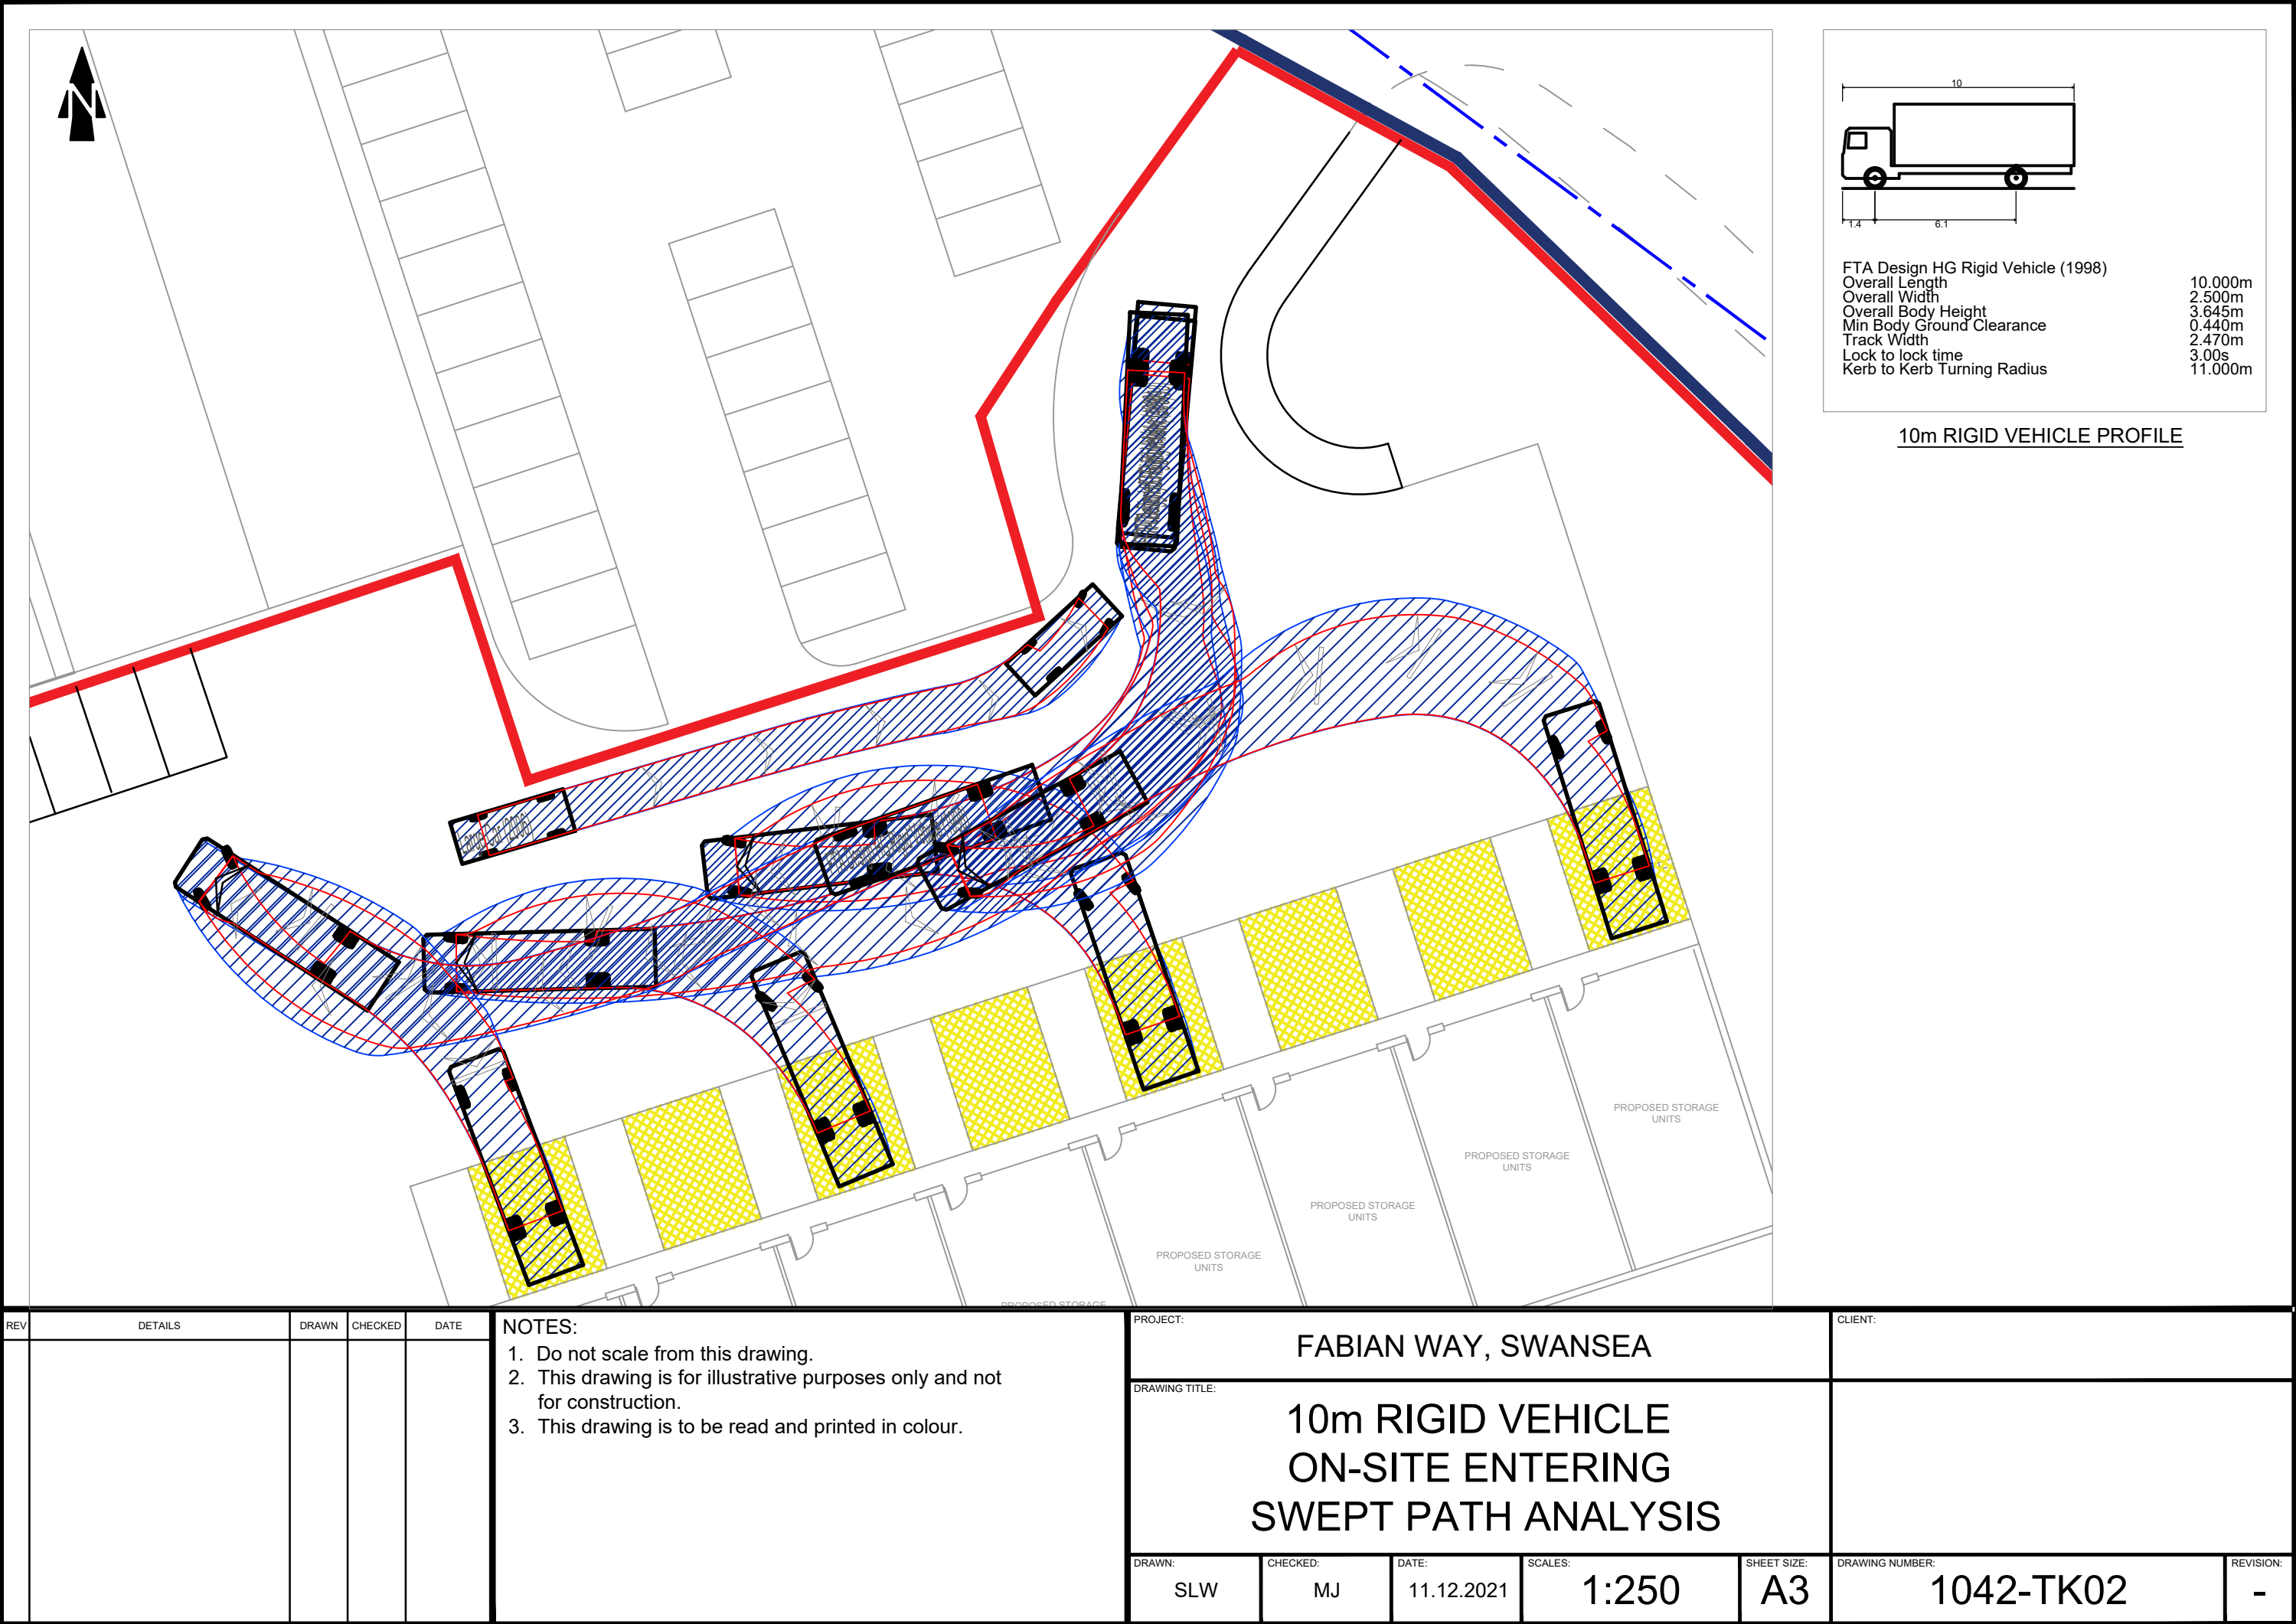


FTA Design HG Rigid Vehicle (1998)	
Overall Length	10.000m
Overall Width	2.500m
Overall Body Height	3.645m
Min Body Ground Clearance	0.440m
Track Width	2.470m
Lock to lock time	3.00s
Kerb to Kerb Turning Radius	11.000m

10m RIGID VEHICLE PROFILE

REV	DETAILS	DRAWN	CHECKED	DATE	NOTES:	PROJECT:	CLIENT:
						FABIAN WAY, SWANSEA	
					1. Do not scale from this drawing. 2. This drawing is for illustrative purposes only and not for construction. 3. This drawing is to be read and printed in colour.	DRAWING TITLE:	
						10m RIGID VEHICLE ON-SITE ENTERING SWEPT PATH ANALYSIS	
						DRAWN:	REVISION:
						SLW	-
						CHECKED:	
						MJ	
						DATE:	
						11.12.2021	
						SCALE:	
						1:250	
						SHEET SIZE:	
						A3	
						DRAWING NUMBER:	
						1042-TK02	