



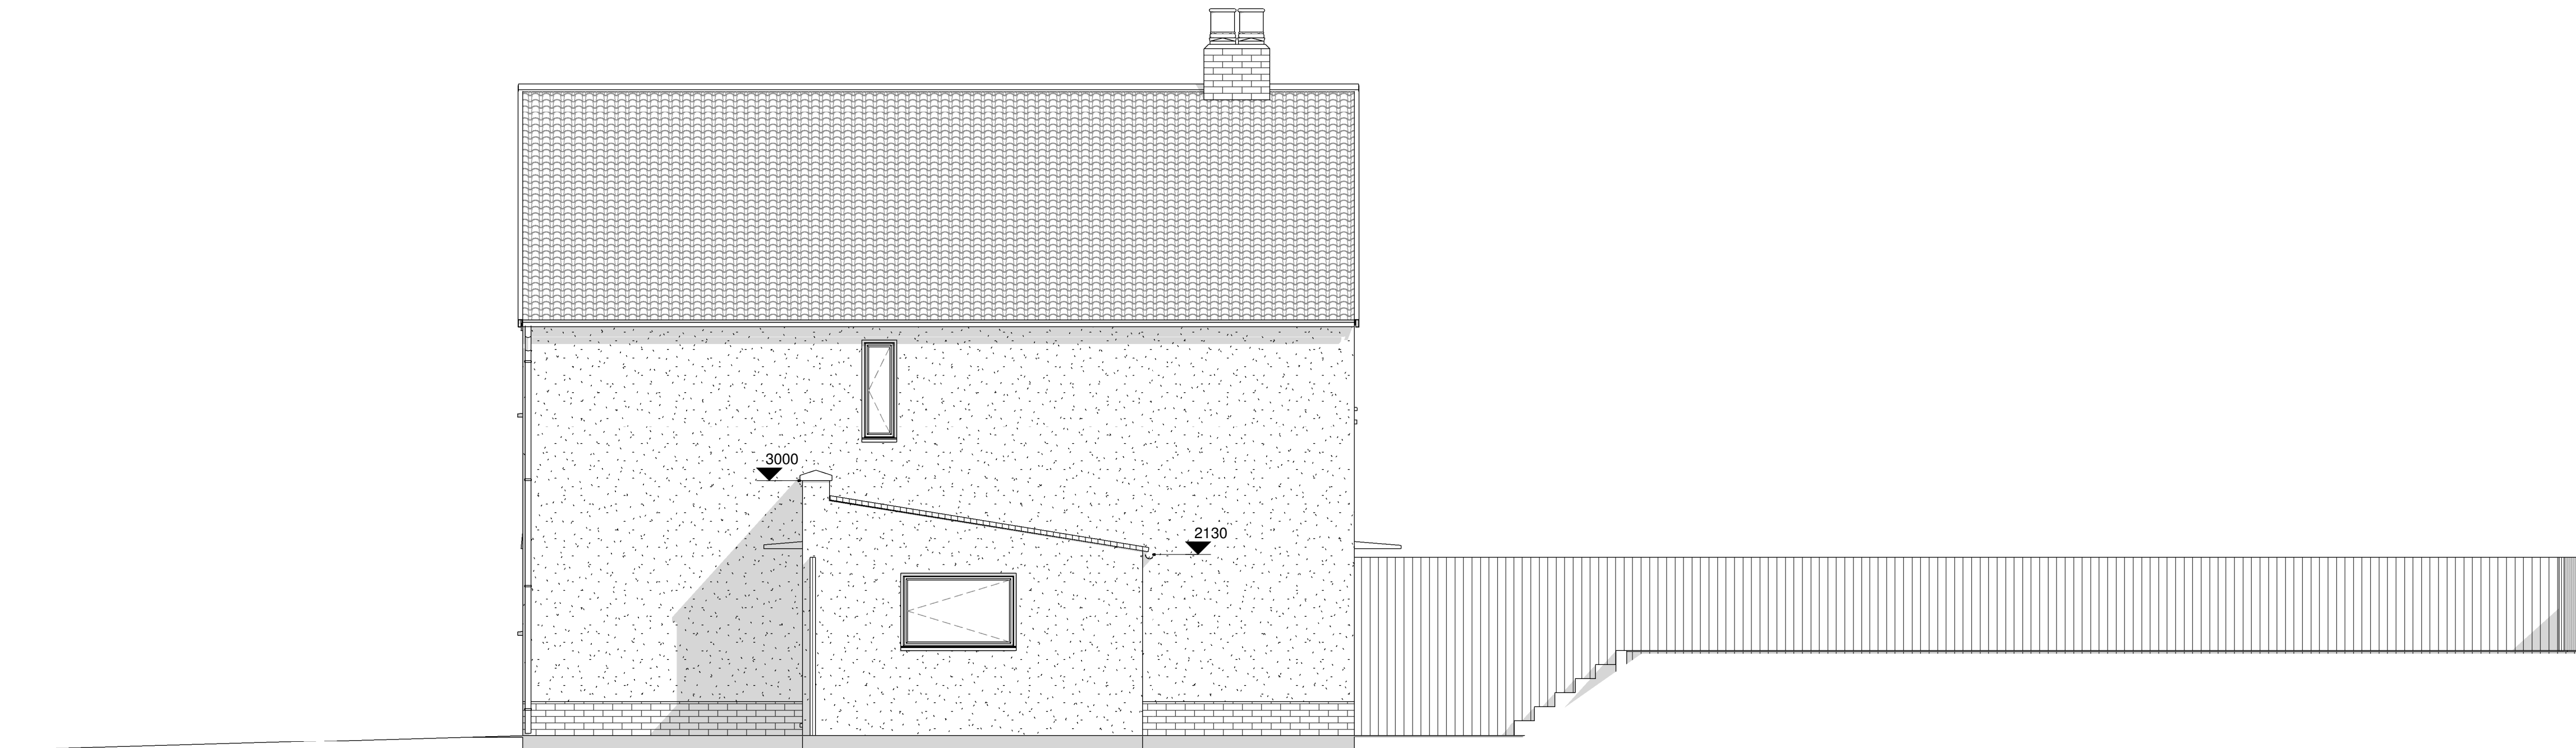

1 Side Elevation - Existing
1 : 50

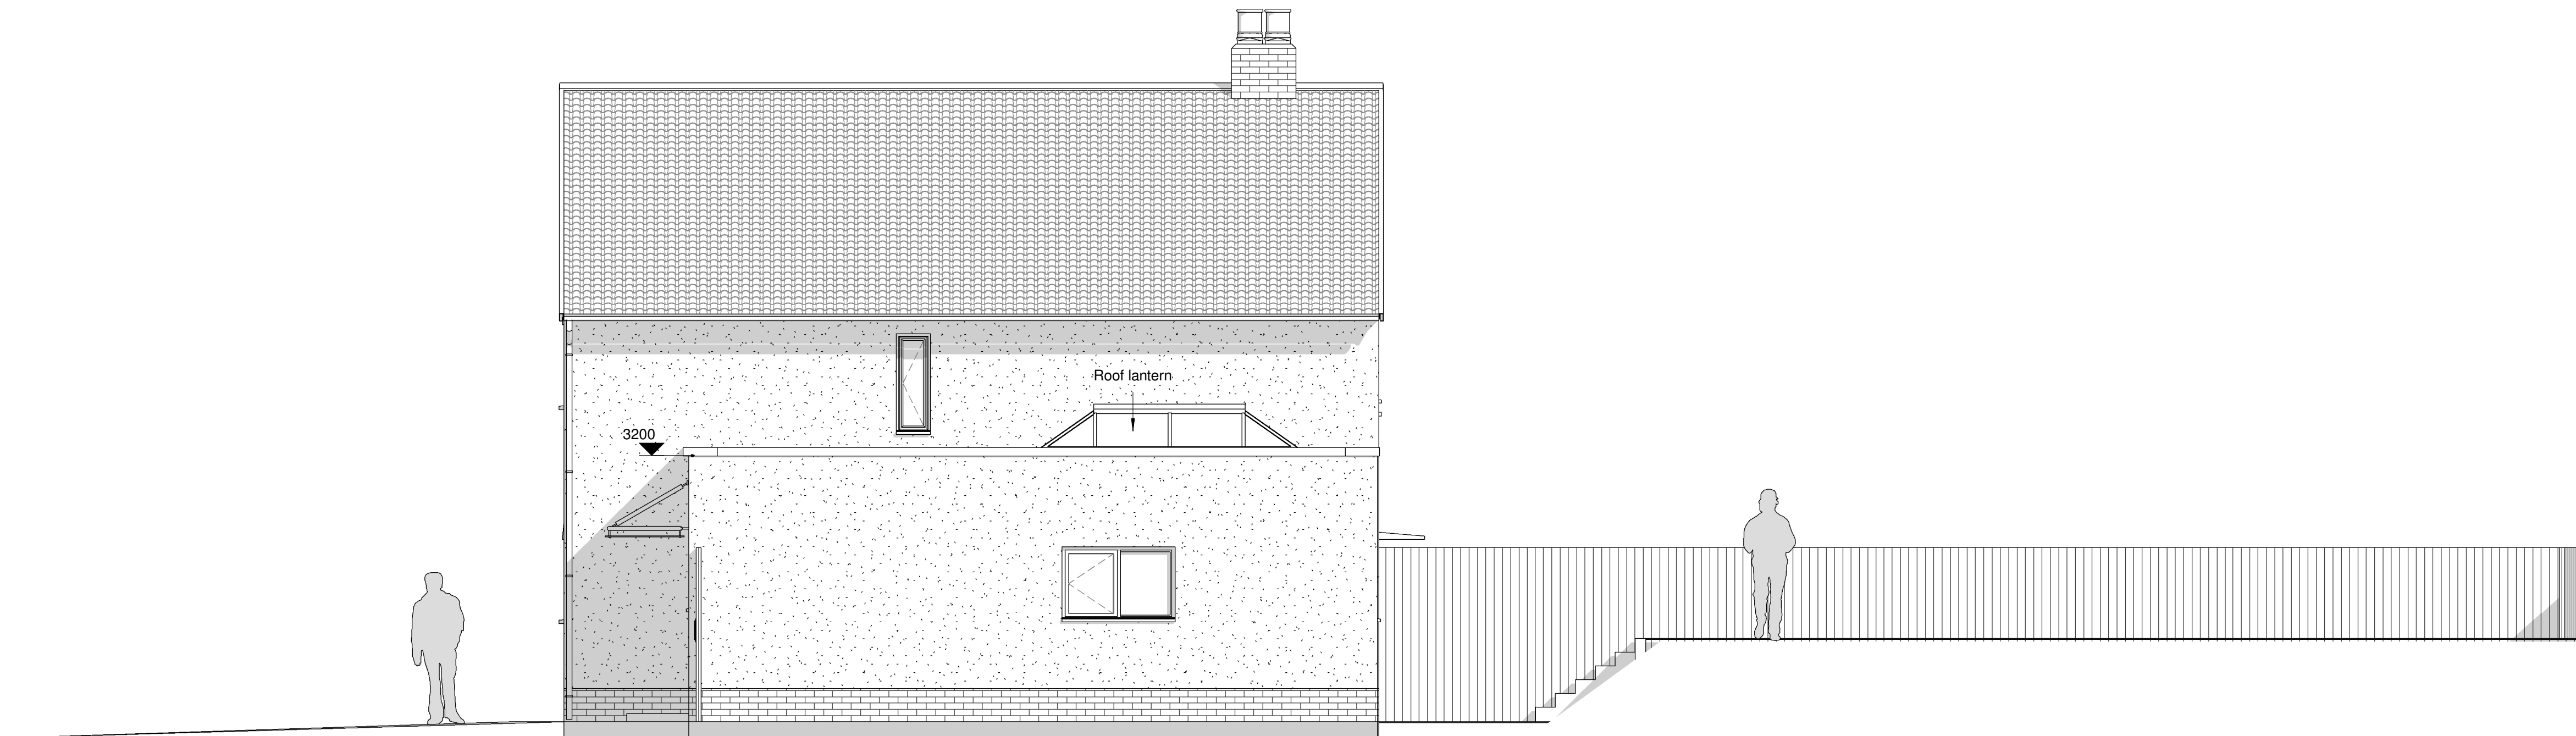

2 Side Elevation - Proposed
1 : 50

A		Front wall of extension pushed back 1.5m from main frontage. Rear wall of extension brought flush with rear wall of existing structure. Wood cladding removed.	20-12-21	
No		Revision Description	Date	By

CLIENT :
J P Richards
PROJECT :
Ground Floor Extension
TITLE :
Side Elevation
SITE ADDRESS :
Coombe-Tennant Ave
Skewen

Drawn : Date : Checked by :
RME 09/09/21
Scale : Original sheet size :
1 : 50 A1

Drawing Status
☒ Design Development
☐ Tender
☐ Design Development Pre-Construction
☐ Construction
☐ Record

Project No Dwg No Rev
n/a JP A106 A

ALL DIMENSIONS TO BE CHECKED ON SITE. DO NOT SCALE THIS DRAWING.
ALL DISCREPANCIES TO BE REPORTED IMMEDIATELY.

© COPYRIGHT