


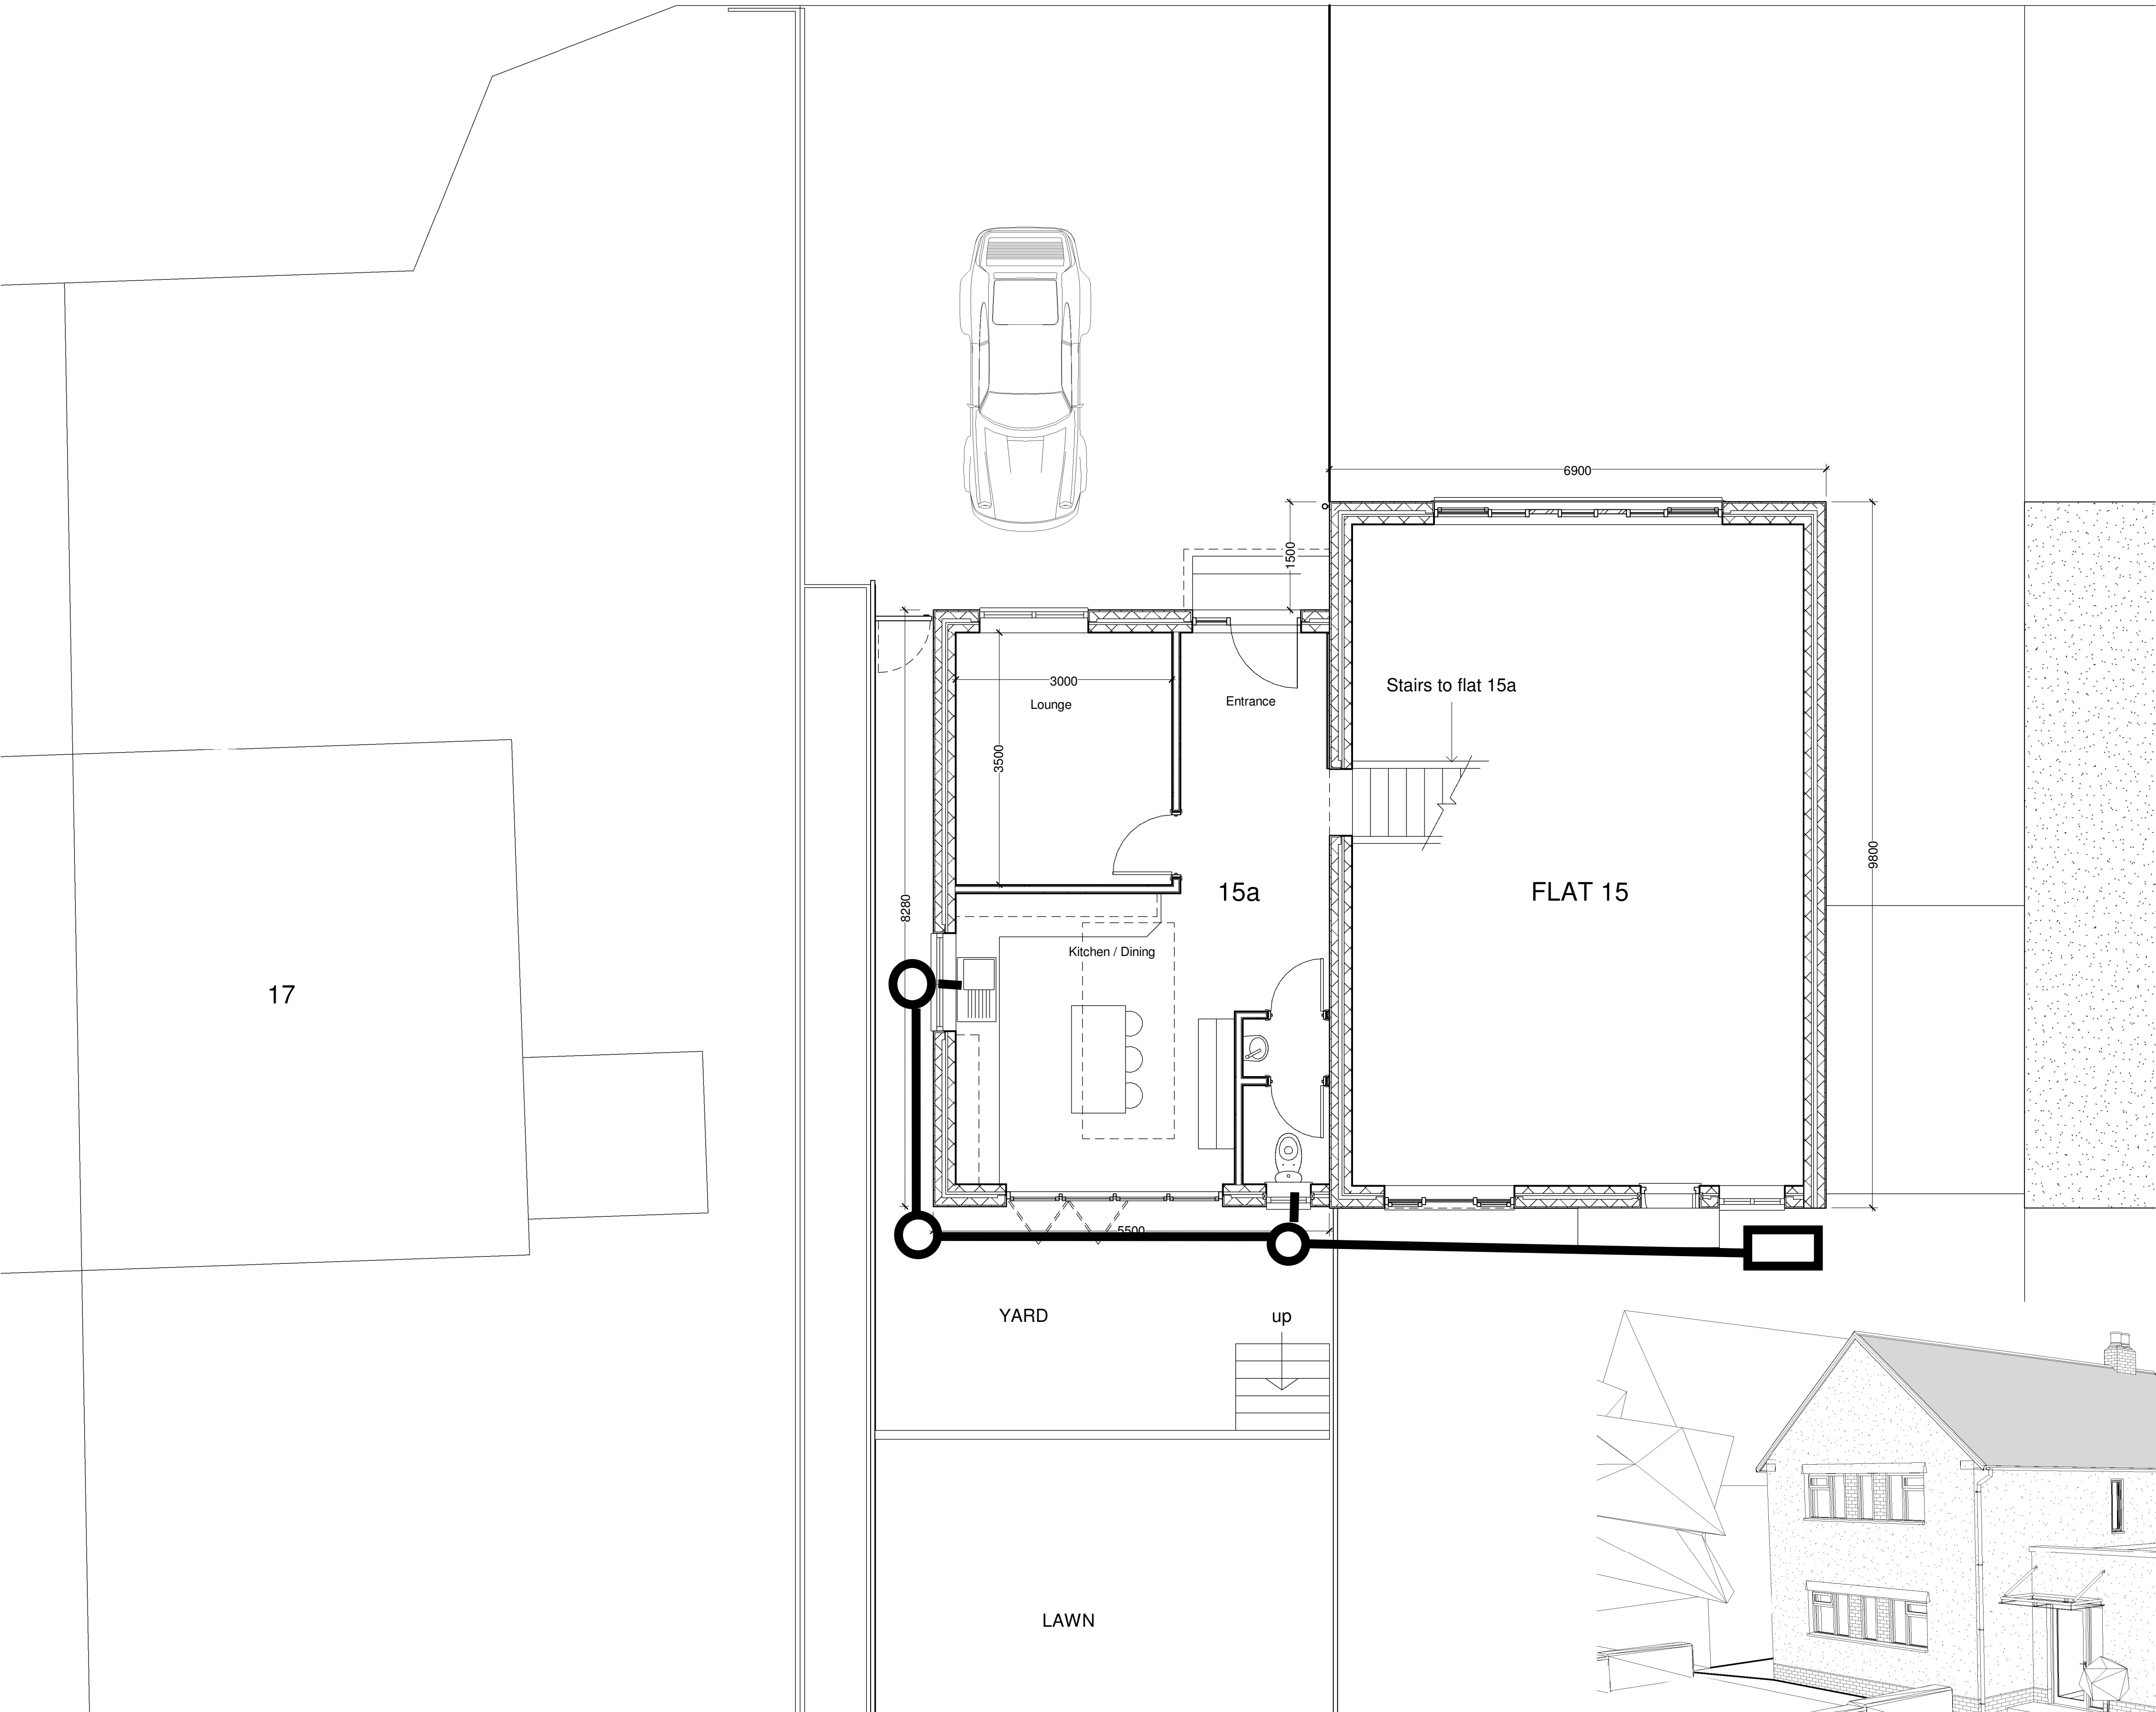

1 Proposed Plan
1 : 50

2 3D View 1 Proposed

CLIENT : J P Richards
PROJECT : Ground Floor Extension
TITLE : Proposed Plan
SITE ADDRESS : Coombe-Tennant Ave Skewen

Drawn : RME
Date : 09/09/21
Scale : 1 : 50
Original sheet size : A1

Drawing Status
☒ Design Development
☐ Tender
☐ Design Development Pre-Construction
☐ Construction
☐ Record

Project No n/a
Dwg No JP A103
Rev A

A Front wall of extension pushed back 1.5m from main frontage. Rear wall of extension brought flush with rear wall of existing structure. Wood cladding removed.		20-12-21	
No	Revision Description	Date	By

ALL DIMENSIONS TO BE CHECKED ON SITE. DO NOT SCALE THIS DRAWING.
ALL DISCREPANCIES TO BE REPORTED IMMEDIATELY.