


Rev

Dwg No.

Project

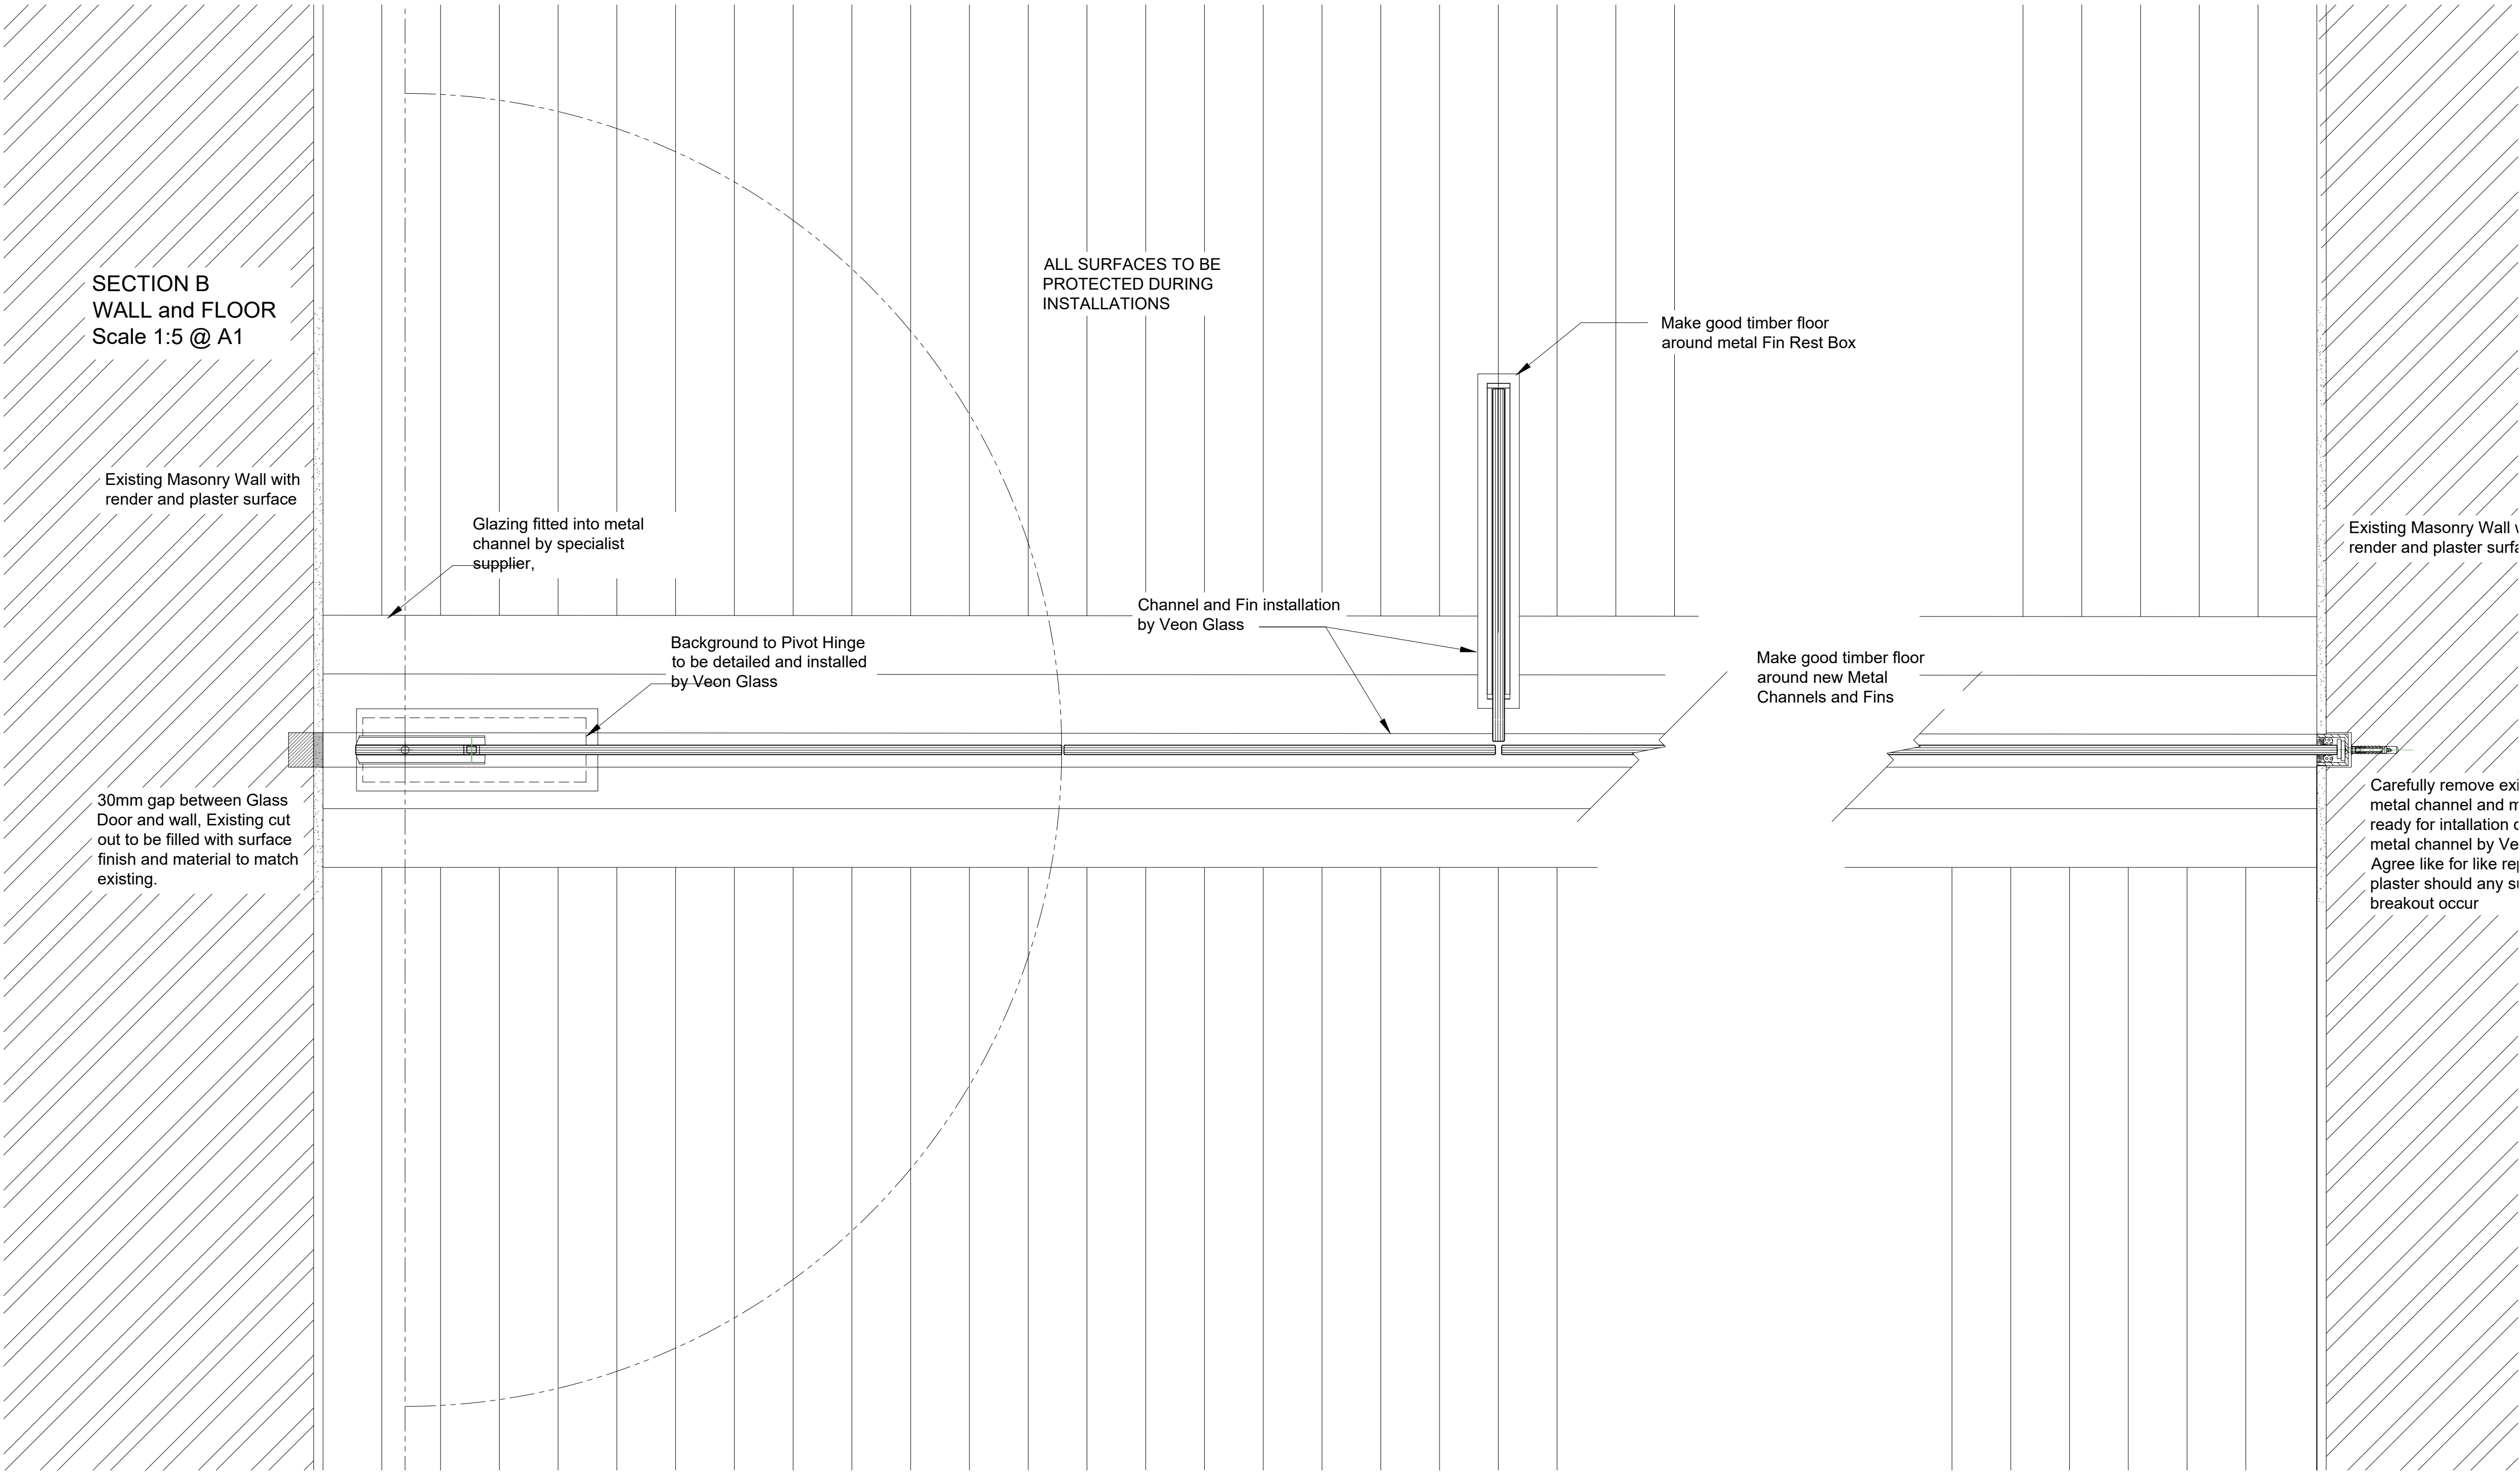

NOTES

1. All dimensions in millimetres unless otherwise stated.

|     |         |    |    |     |      |
|-----|---------|----|----|-----|------|
| Rev | Details | Dr | Ch | Apr | Date |
|-----|---------|----|----|-----|------|



**Neath Port Talbot**  
**Castell-nedd Port Talbot**  
County Borough Council    Cyngor Bwrdeistref Sirol  
*Making a difference    Gwahaniaeth er gwell*

**PROPERTY & REGENERATION**  
**Nicola Pearce BSc(Hons) DipTP MRTPI**  
**DIRECTOR OF ENVIRONMENT AND REGENERATION**  
**THE QUAYS, BRUNEL WAY**  
**BAGLAN ENERGY PARK, SA11 2GG**  
[www.npt.gov.uk](http://www.npt.gov.uk)

Project

**MARGAM ORANGERY**  
**SCREEN REPLACEMENT**

Drawing Title

**CONSTRUCTION DETAILS**  
**DETAIL SHEET 2**

|                            |          |                                  |  |                         |                     |
|----------------------------|----------|----------------------------------|--|-------------------------|---------------------|
| <small>File No.</small>    |          | <small>Property Ref. No.</small> |  |                         |                     |
| <small>Drawn</small>       | TJE      | <small>Checked</small>           |  | <small>Approved</small> |                     |
| <small>Date</small>        | Dec 2021 | <small>Date</small>              |  | <small>Date</small>     |                     |
| <small>Scales</small>      | 1:5 @ A1 |                                  |  |                         |                     |
| <small>Drawing No.</small> |          |                                  |  |                         | <small>Rev.</small> |
| A1197-12                   |          |                                  |  |                         |                     |