


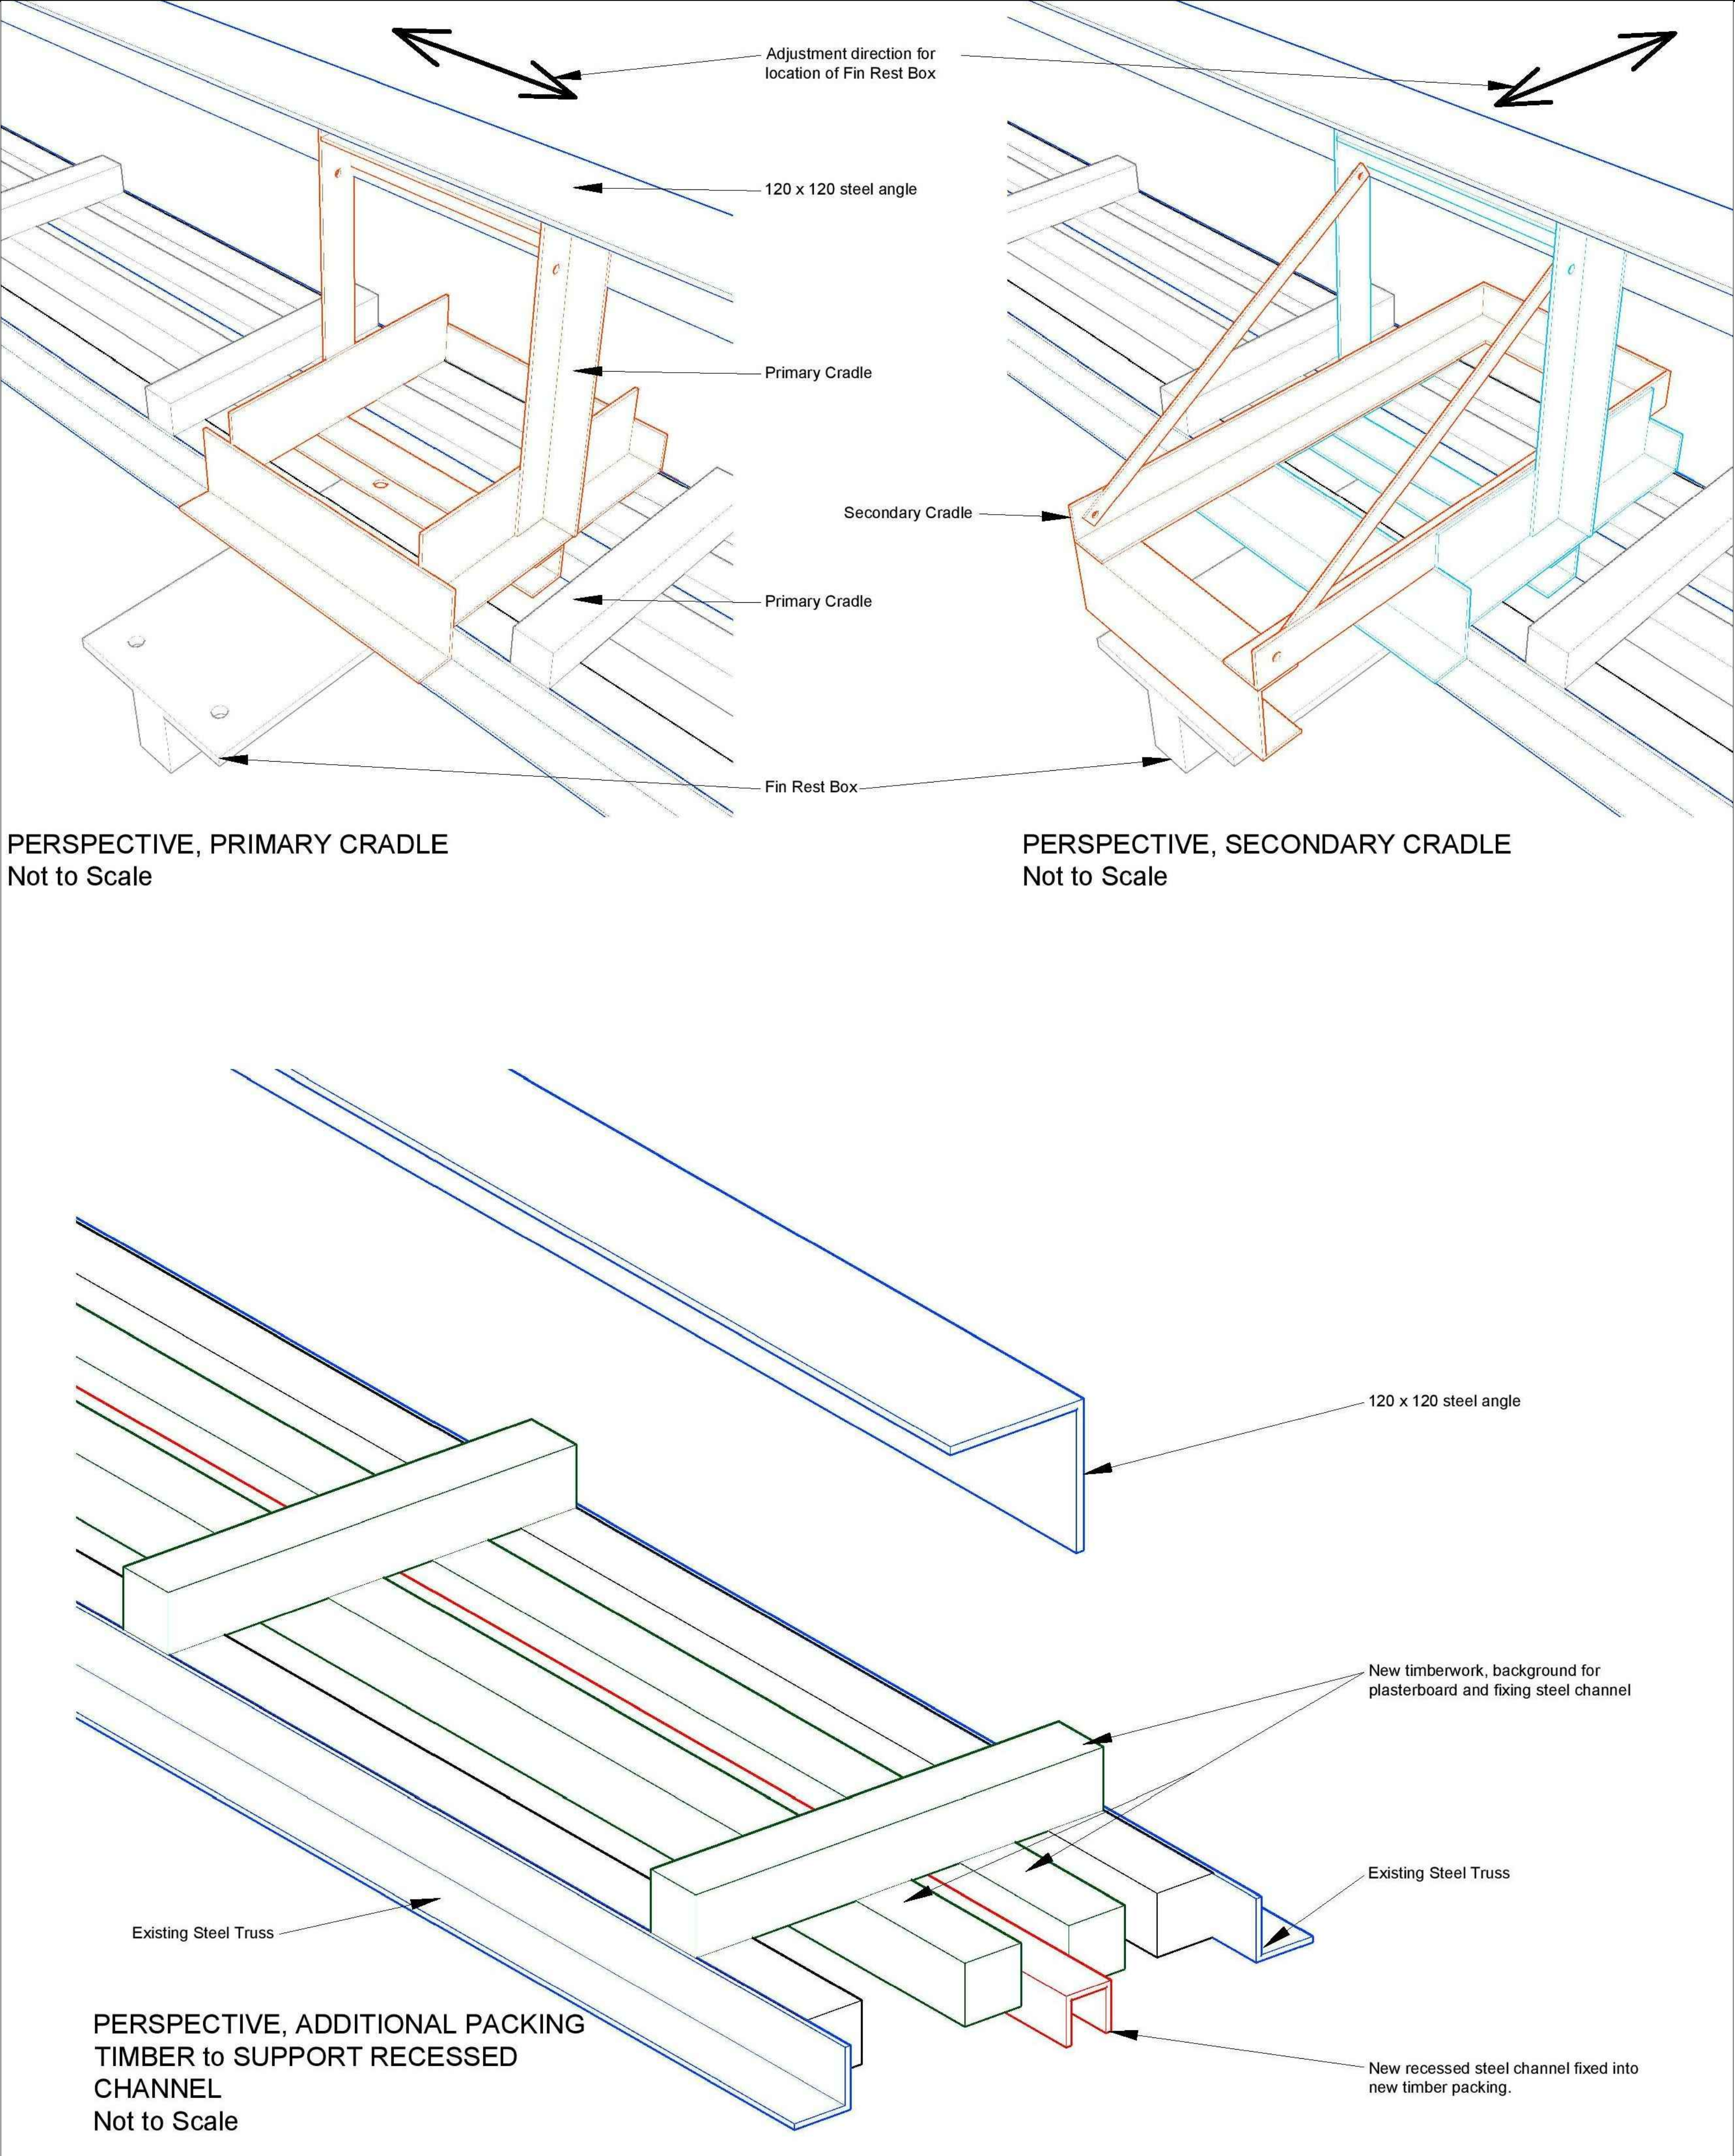

General arrangement sketch is to be developed by Steel Fabricator, with production details to be agreed further to removal of the existing screen and access to the underside of ceiling.

Assembly details and installation by an appropriate specialist fabricator.

NOTES

1. All dimensions in millimetres unless otherwise stated.

Rev	Details	Dr	Ch	Apr	Date
-----	---------	----	----	-----	------



Neath Port Talbot
Castell-nedd Port Talbot
County Borough Council Cyngor Bwrdeistref Sirol
Making a difference Gwahaniaeth er gwell

PROPERTY & REGENERATION
Nicola Pearce BSc(Hons) DipTP MRTPI
DIRECTOR OF ENVIRONMENT AND REGENERATION
THE QUAYS, BRUNEL WAY
BAGLAN ENERGY PARK, SA11 2GG
www.npt.gov.uk

Project

**MARGAM ORANGERY
SCREEN REPLACEMENT**

Drawing Title

**GENERAL ARRANGEMENT SKETCH
CRADLE SUPPORTING FIN REST PLATE
AT CEILING**

File No.	Property Ref. No.				
Drawn	TJE	Checked		Approved	
Date	Dec 2021	Date		Date	
Scales	1:5 @ A1				

Drawing No.	A1197-13	Rev.	
-------------	----------	------	--