


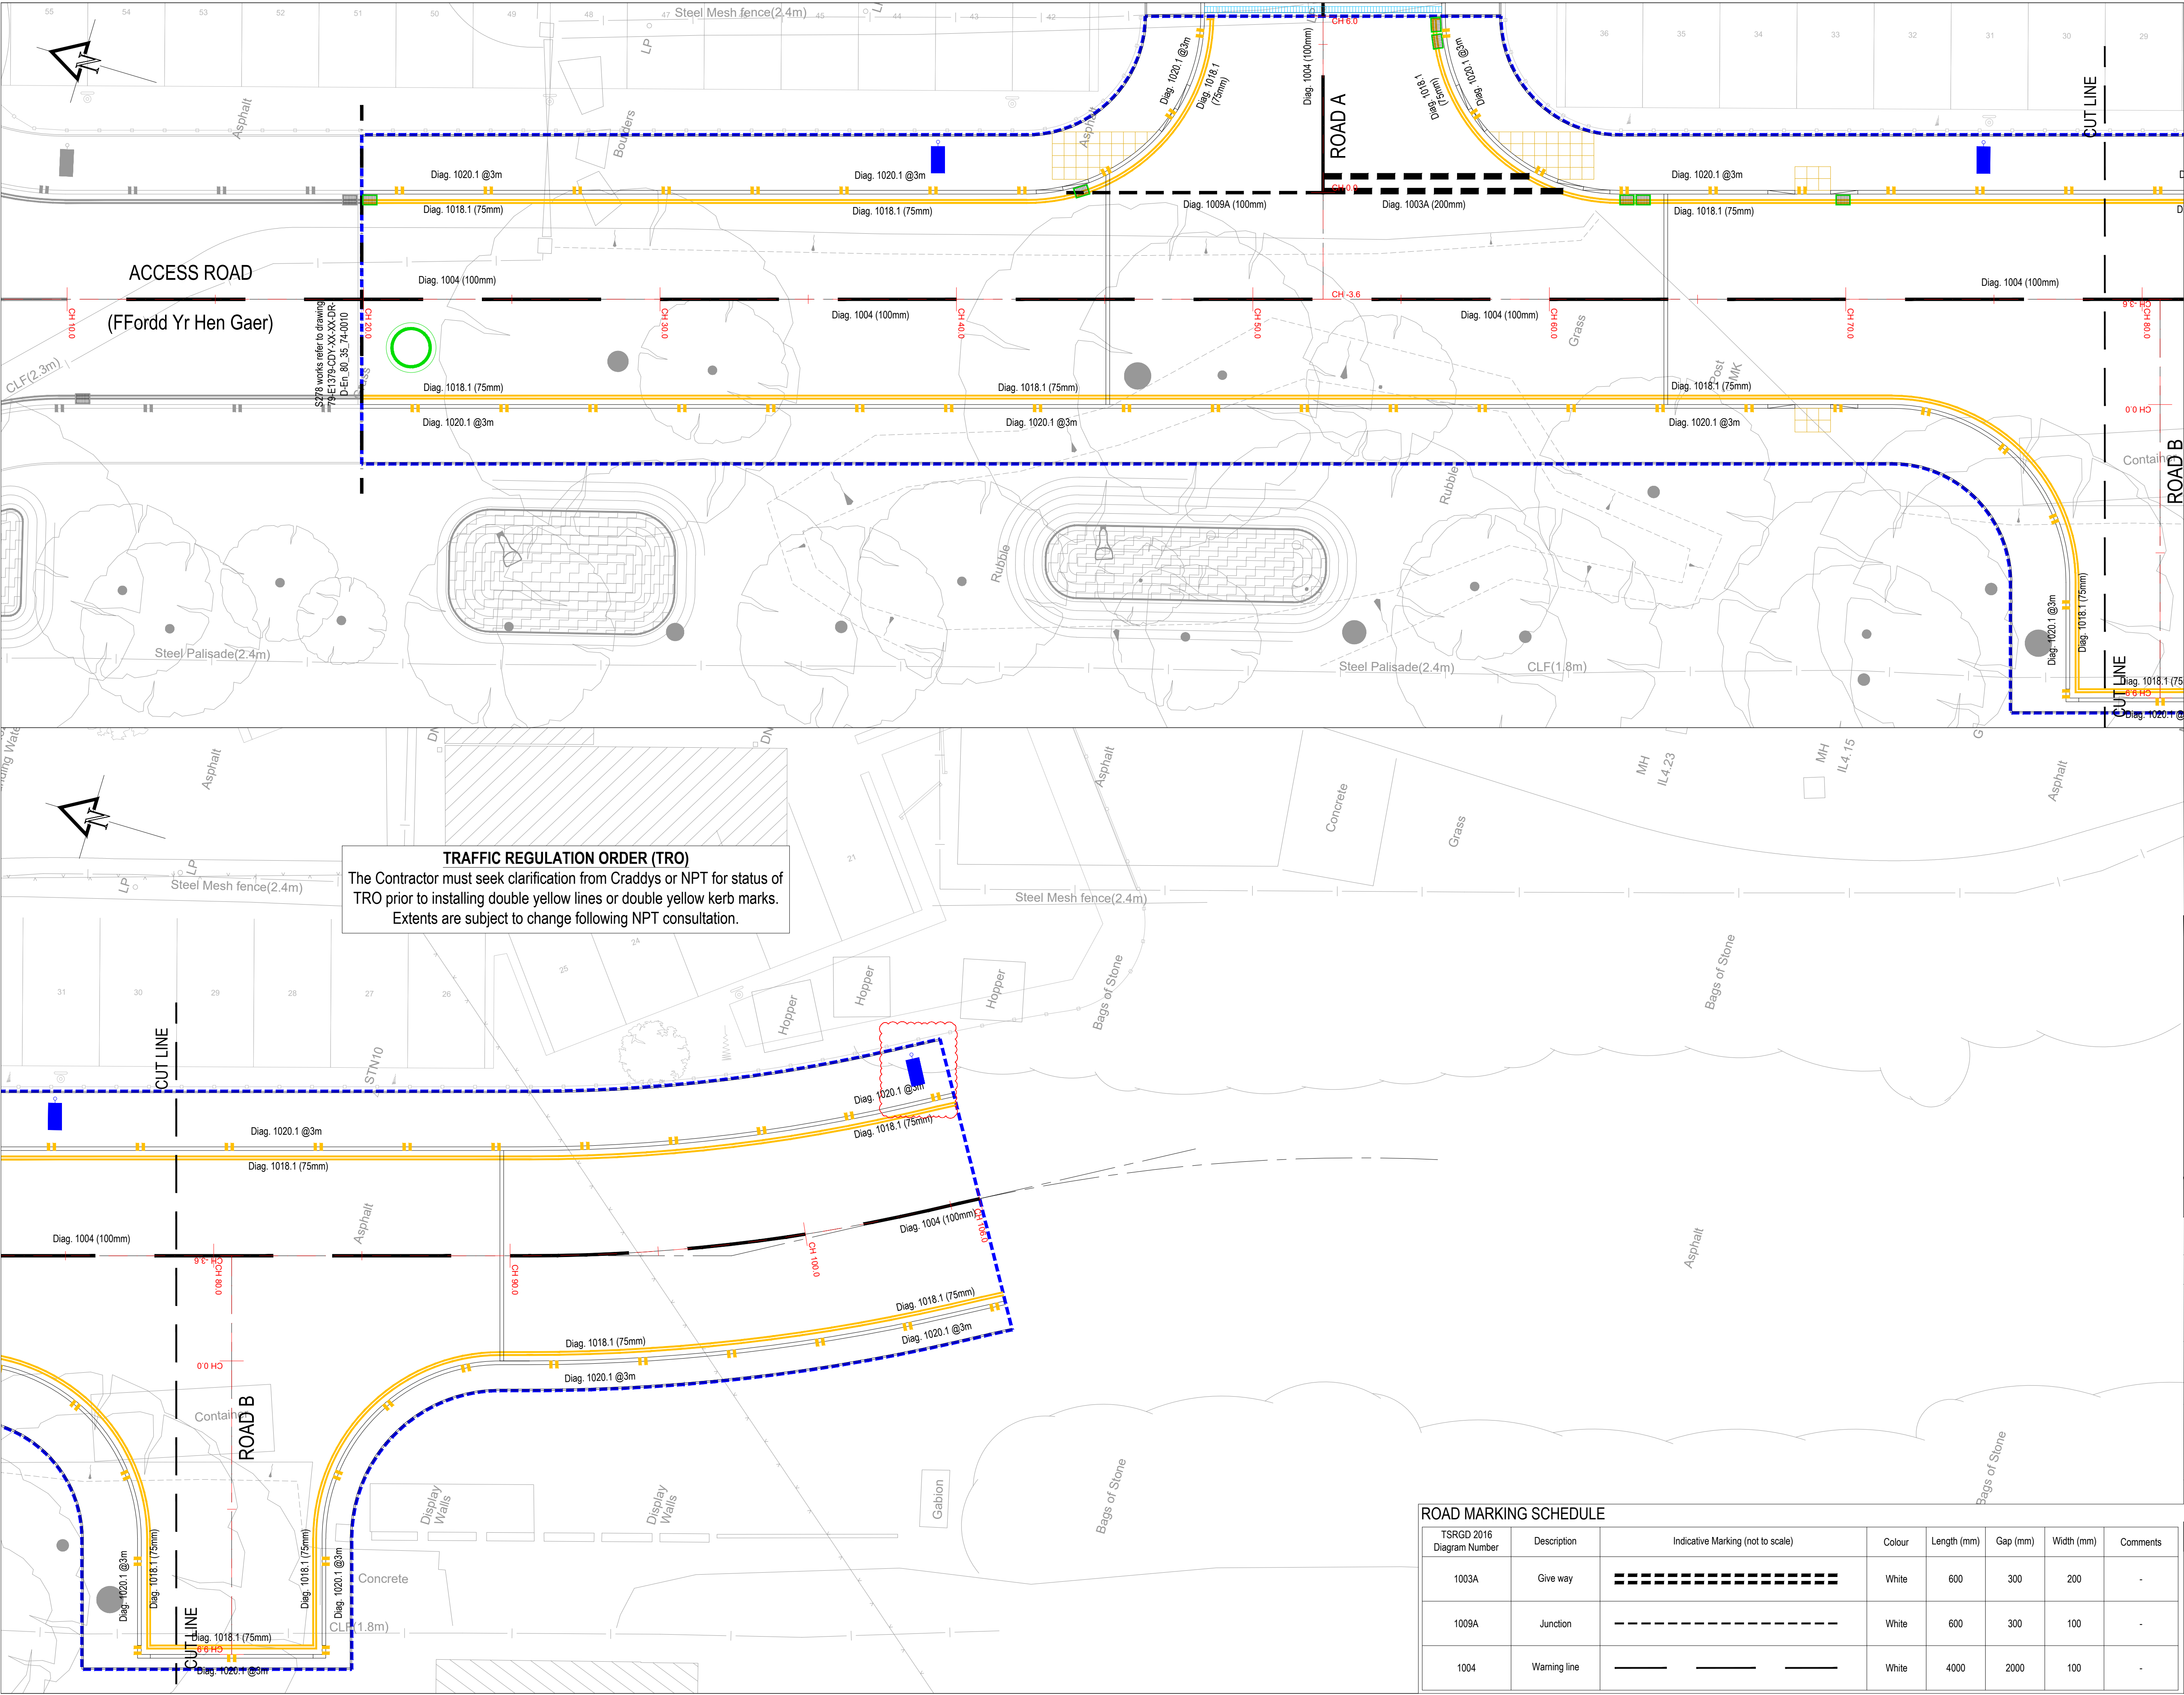

REV	DATE	DESCRIPTION	DRW	CHK
P01	24.03.21	FIRST ISSUE	AG	CM
P02	29.03.21	ROAD B (CSN) ROAD MARKING REVISED	AG	CM
P03	14.07.21	REVISED FOLLOWING NPT COMMENTS	CM	AG
C01	27.08.21	CONSTRUCTION ISSUE	JJH	CM
C02	01.11.21	ADOPTION EXTENTS REDUCED	CM	CJ
C03	01.12.21	LIGHTING COLUMN REPOSITIONED AS CLOUDED	CM	CJ

KEY	
	Adoption boundary
	Road marking - proposed

GENERAL NOTES

DRAWINGS AND SPECIFICATIONS: This drawing is to be read in conjunction with all relevant Architects, Engineers and Specialists drawings together with the specification.

ROAD MARKINGS: All road markings to be set out in accordance with the relevant chapter of the Traffic Signs Manual. **All white lining shall be MMA by Stirling Lloyd Polychem Ltd.** Removal of existing road markings must be by hydro blasting. All double yellow lines denoted on this drawing shall be installed in accordance with TSRGD Diagram 1018.1. The measurements in brackets following the diagram numbers are: line widths if in millimetres and text/symbol height if in metres.

TRAFFIC REGULATION ORDER (TRO): A TRO is required for the proposed double yellow lines and kerb marks.

SITE LAYOUT: The background layout shown in this drawing is based on KKL's drawing 190487-W202 Revision C. Please note that this might not be the latest drawing. Reference must be made to the Architect's drawings for current information.

SURVEY: The survey background shown in this drawing is based on Berry Geomatics' drawing 66/19.

THIS DRAWING SHOULD BE PRINTED IN COLOUR
C D M : SIGNIFICANT HAZARDS
THE FOLLOWING HEALTH AND SAFETY HAZARDS ARE IDENTIFIED BY THE DESIGNER AS ABNORMAL IN PURSUANCE OF THE CURRENT CONSTRUCTION DESIGN AND MANAGEMENT REGULATIONS.
RISKS DURING CONSTRUCTION:
- EXISTING SERVICES - Further to any existing services information available, contractor to undertake further surveys/scans to locate any existing services prior to excavations. - HIGH PRESSURE GAS MAIN - There is a high pressure gas main within the footway. Contractor to liaise with Wales & West Utilities prior to undertaking any excavation
OPERATION / MAINTENANCE RISKS:
No abnormal risks have been identified relating to this design element.
RISKS DURING DEMOLITION/DECOMMISSIONING/DISMANTLING/ALTERATIONS:
No abnormal risks have been identified relating to this design element.
IT IS ASSUMED THAT ALL WORKS WILL BE CARRIED OUT BY COMPETENT & ADEQUATELY RESOURCED CONTRACTOR(S) TO SAFE SYSTEMS OF WORK.
THIS DRAWING IS THE COPYRIGHT OF CRADDY PITCHERS LTD AND MUST NOT BE COPIED, REPRODUCED OR SUBMITTED TO OTHER PARTIES WITHOUT THEIR PERMISSION.

Client

ALDI - Aldi Stores Ltd.



Project Title

ALDI STORE

Project Address

NEATH ABBEY ROAD
NEATH

Drawing Title

SECTION 38 AGREEMENT
SIGNAGE & ROAD MARKING

Job No.	Originalor	Zone	Level	Type	Role
79-E1379-CDY-		XX-	XX-	DR-	D-
System Classification	Drawing No.	Suitability	Revision		
En_80_35_74	0112	A5	C03		

Drawn	Checked	Date	Scale	Size
AG	CM	24.03.21	1:100	A1

ROAD MARKING SCHEDULE

TSRGD 2016 Diagram Number	Description	Indicative Marking (not to scale)	Colour	Length (mm)	Gap (mm)	Width (mm)	Comments
1003A	Give way		White	600	300	200	-
1009A	Junction		White	600	300	100	-
1004	Warning line		White	4000	2000	100	-

Approved	Craddys Job No.	IF YOU HAVE A QUERY CALL US SCALING FROM THIS DRAWING OR OBTAINING DIMENSIONS ELECTRONICALLY MAY NOT PROVIDE ACCURATE INFORMATION & SHOULD BE AVOIDED. WORK ONLY FROM MEASURED DIMENSIONS.
RAG	7899	