


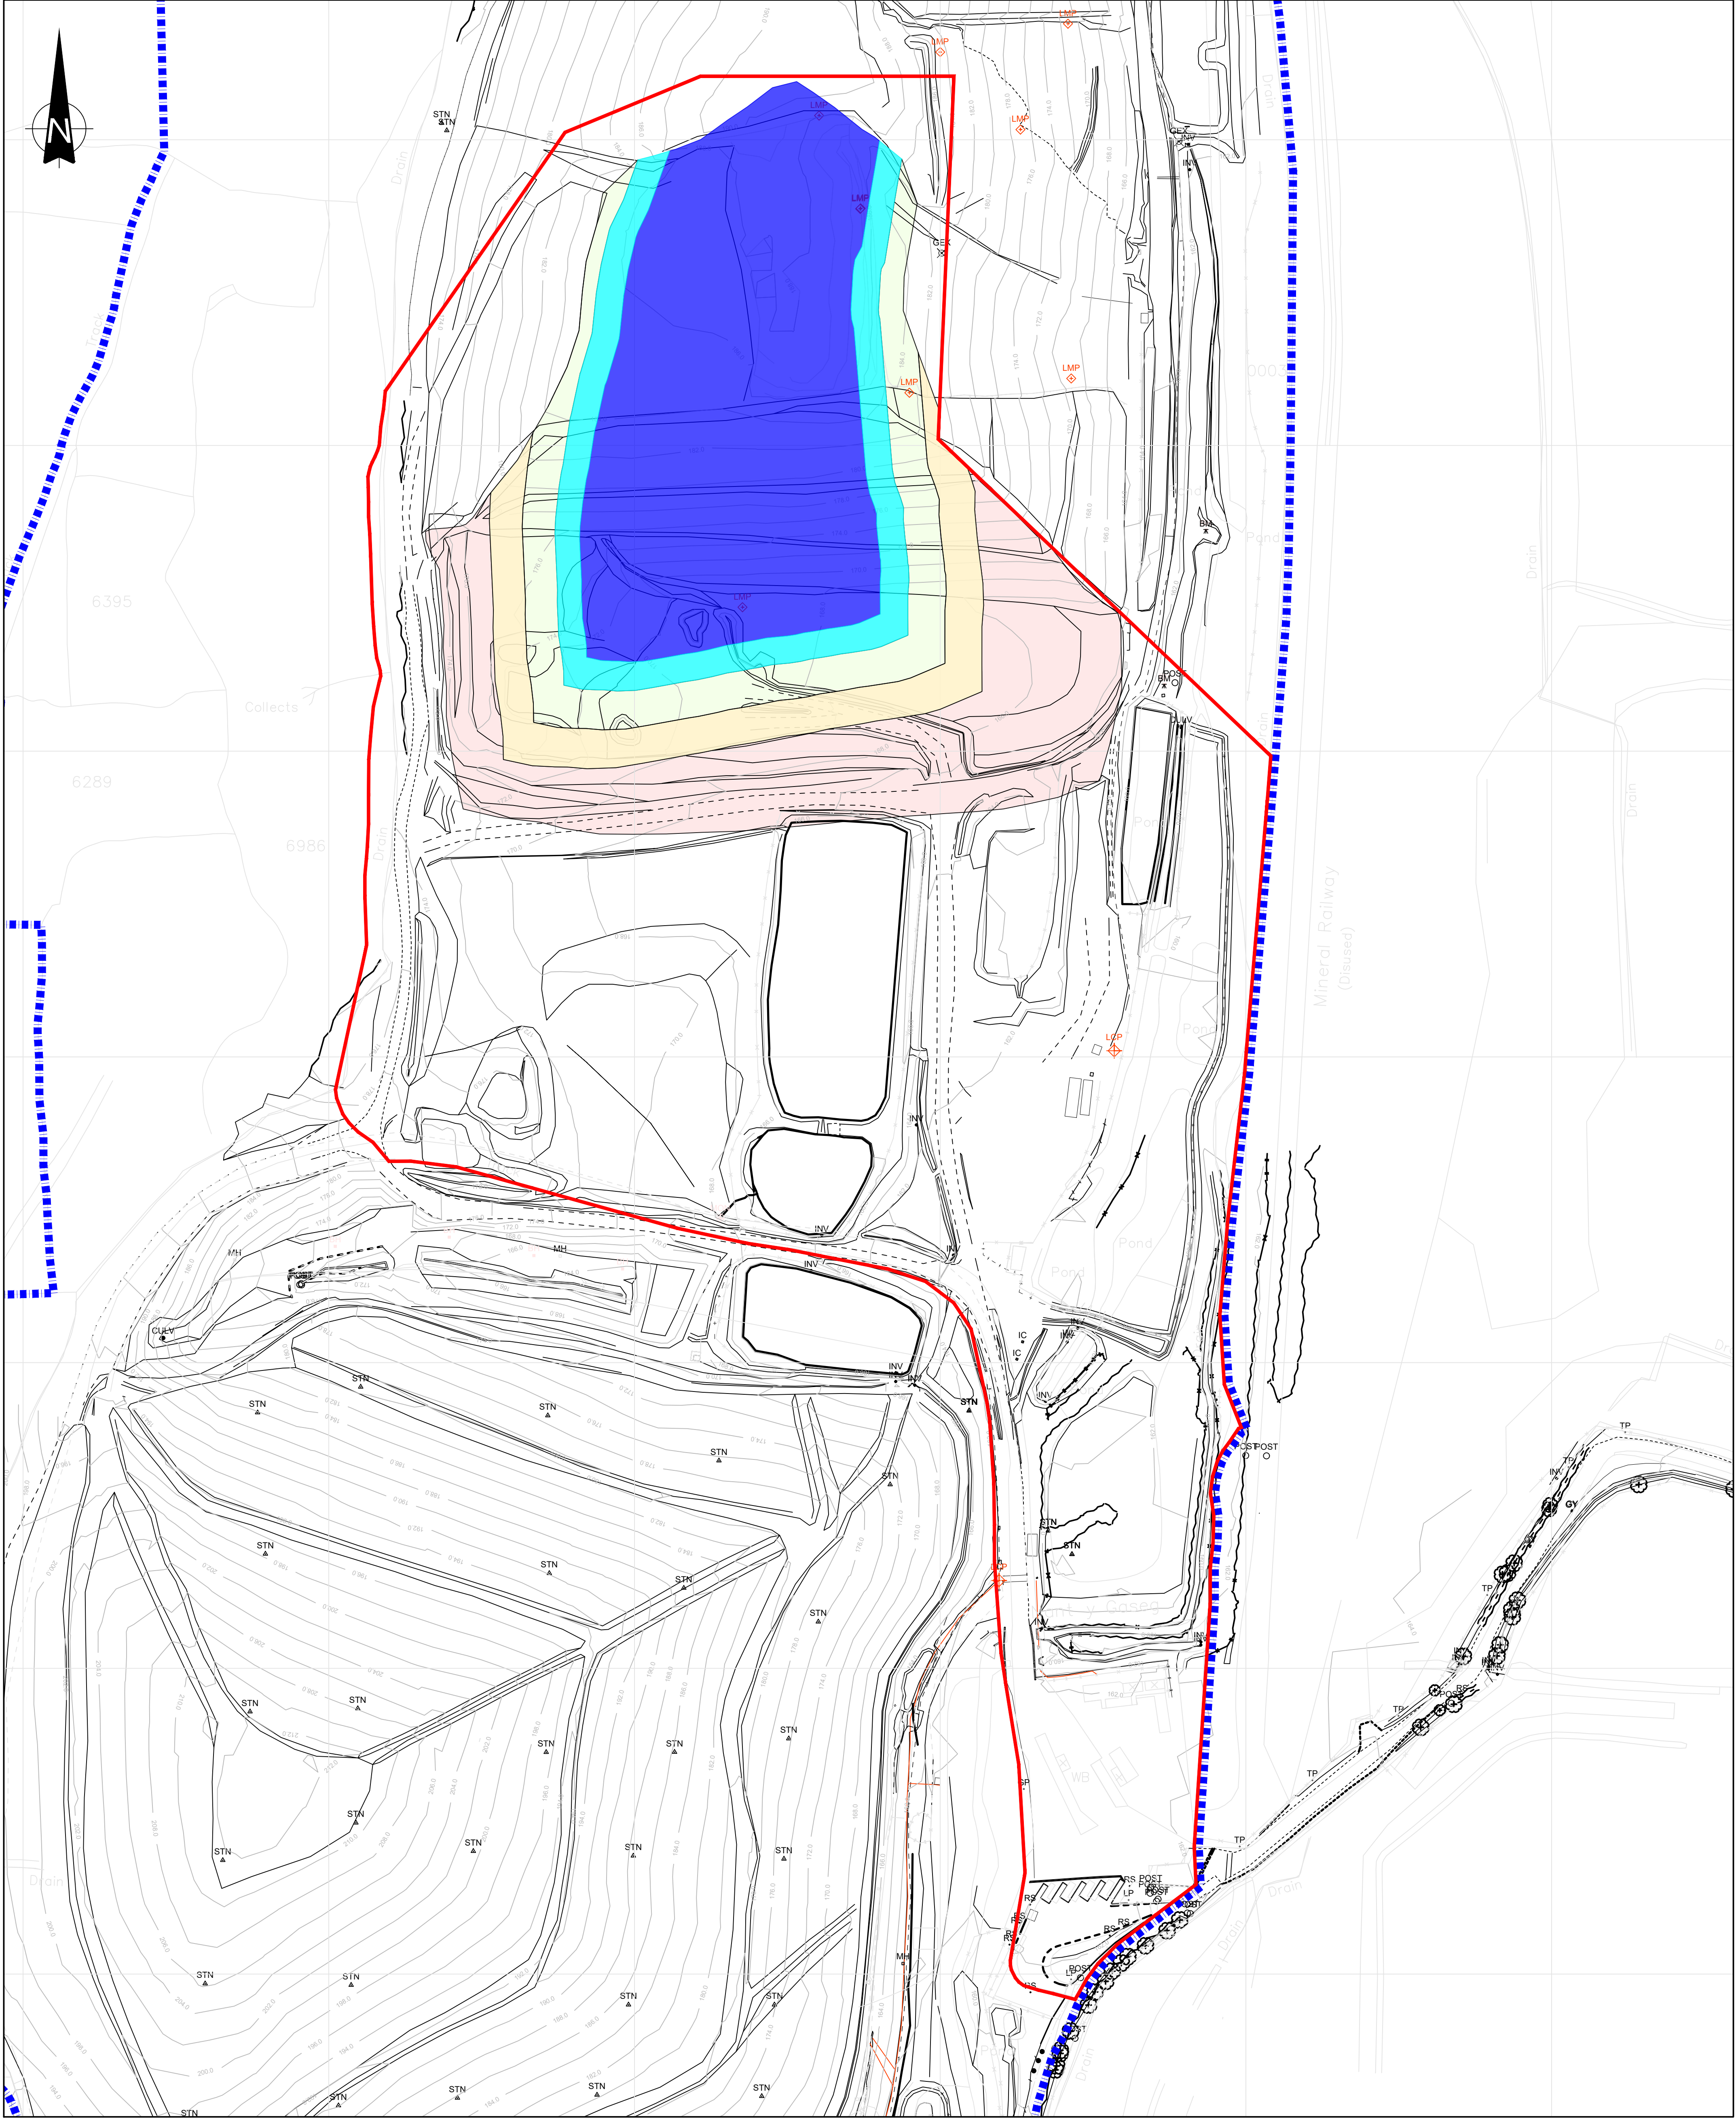

CLIENT

FCC Environment
FCC Environment (UK) Limited
Ground Floor West, 900 Pavilion Drive, Northampton Business Park, Northampton, NN4 7HG

Sirius Planning
4245 Park Approach, Thorpe Park, Leeds, LS15 8GB, 0113 264 9960

NOTES

1. ALL DIMENSIONS IN MILLIMETRES AND ALL LEVELS IN METRES ABOVE ORDNANCE DATUM.

2. DO NOT SCALE FROM THIS DRAWING.

3. ANY ANOMALIES IDENTIFIED WITH THE DETAILS SHOWN ON THIS DRAWING ARE TO BE BROUGHT TO THE ATTENTION OF SIRIUS ENVIRONMENTAL PRIOR TO CONSTRUCTION WORKS COMMENCING.

KEY

- Site Boundary
- Planning Application Boundary
- Phase 1
- Phase 2
- Phase 3
- Phase 4
- Phase 5

REV	DESCRIPTION	DATE	BY

JOB TITLE

PWLLFAWATKIN LANDFILL SITE

DRAWING TITLE

Proposed Phasing Plan

DRAWN	DATE	APPROVED	DATE
M.C	02/11/2021	F.W	02/11/2021

SCALE	SHEET	DRAWING NUMBER	REVISION
1:1000	A1P	WR7816/12/03	0