


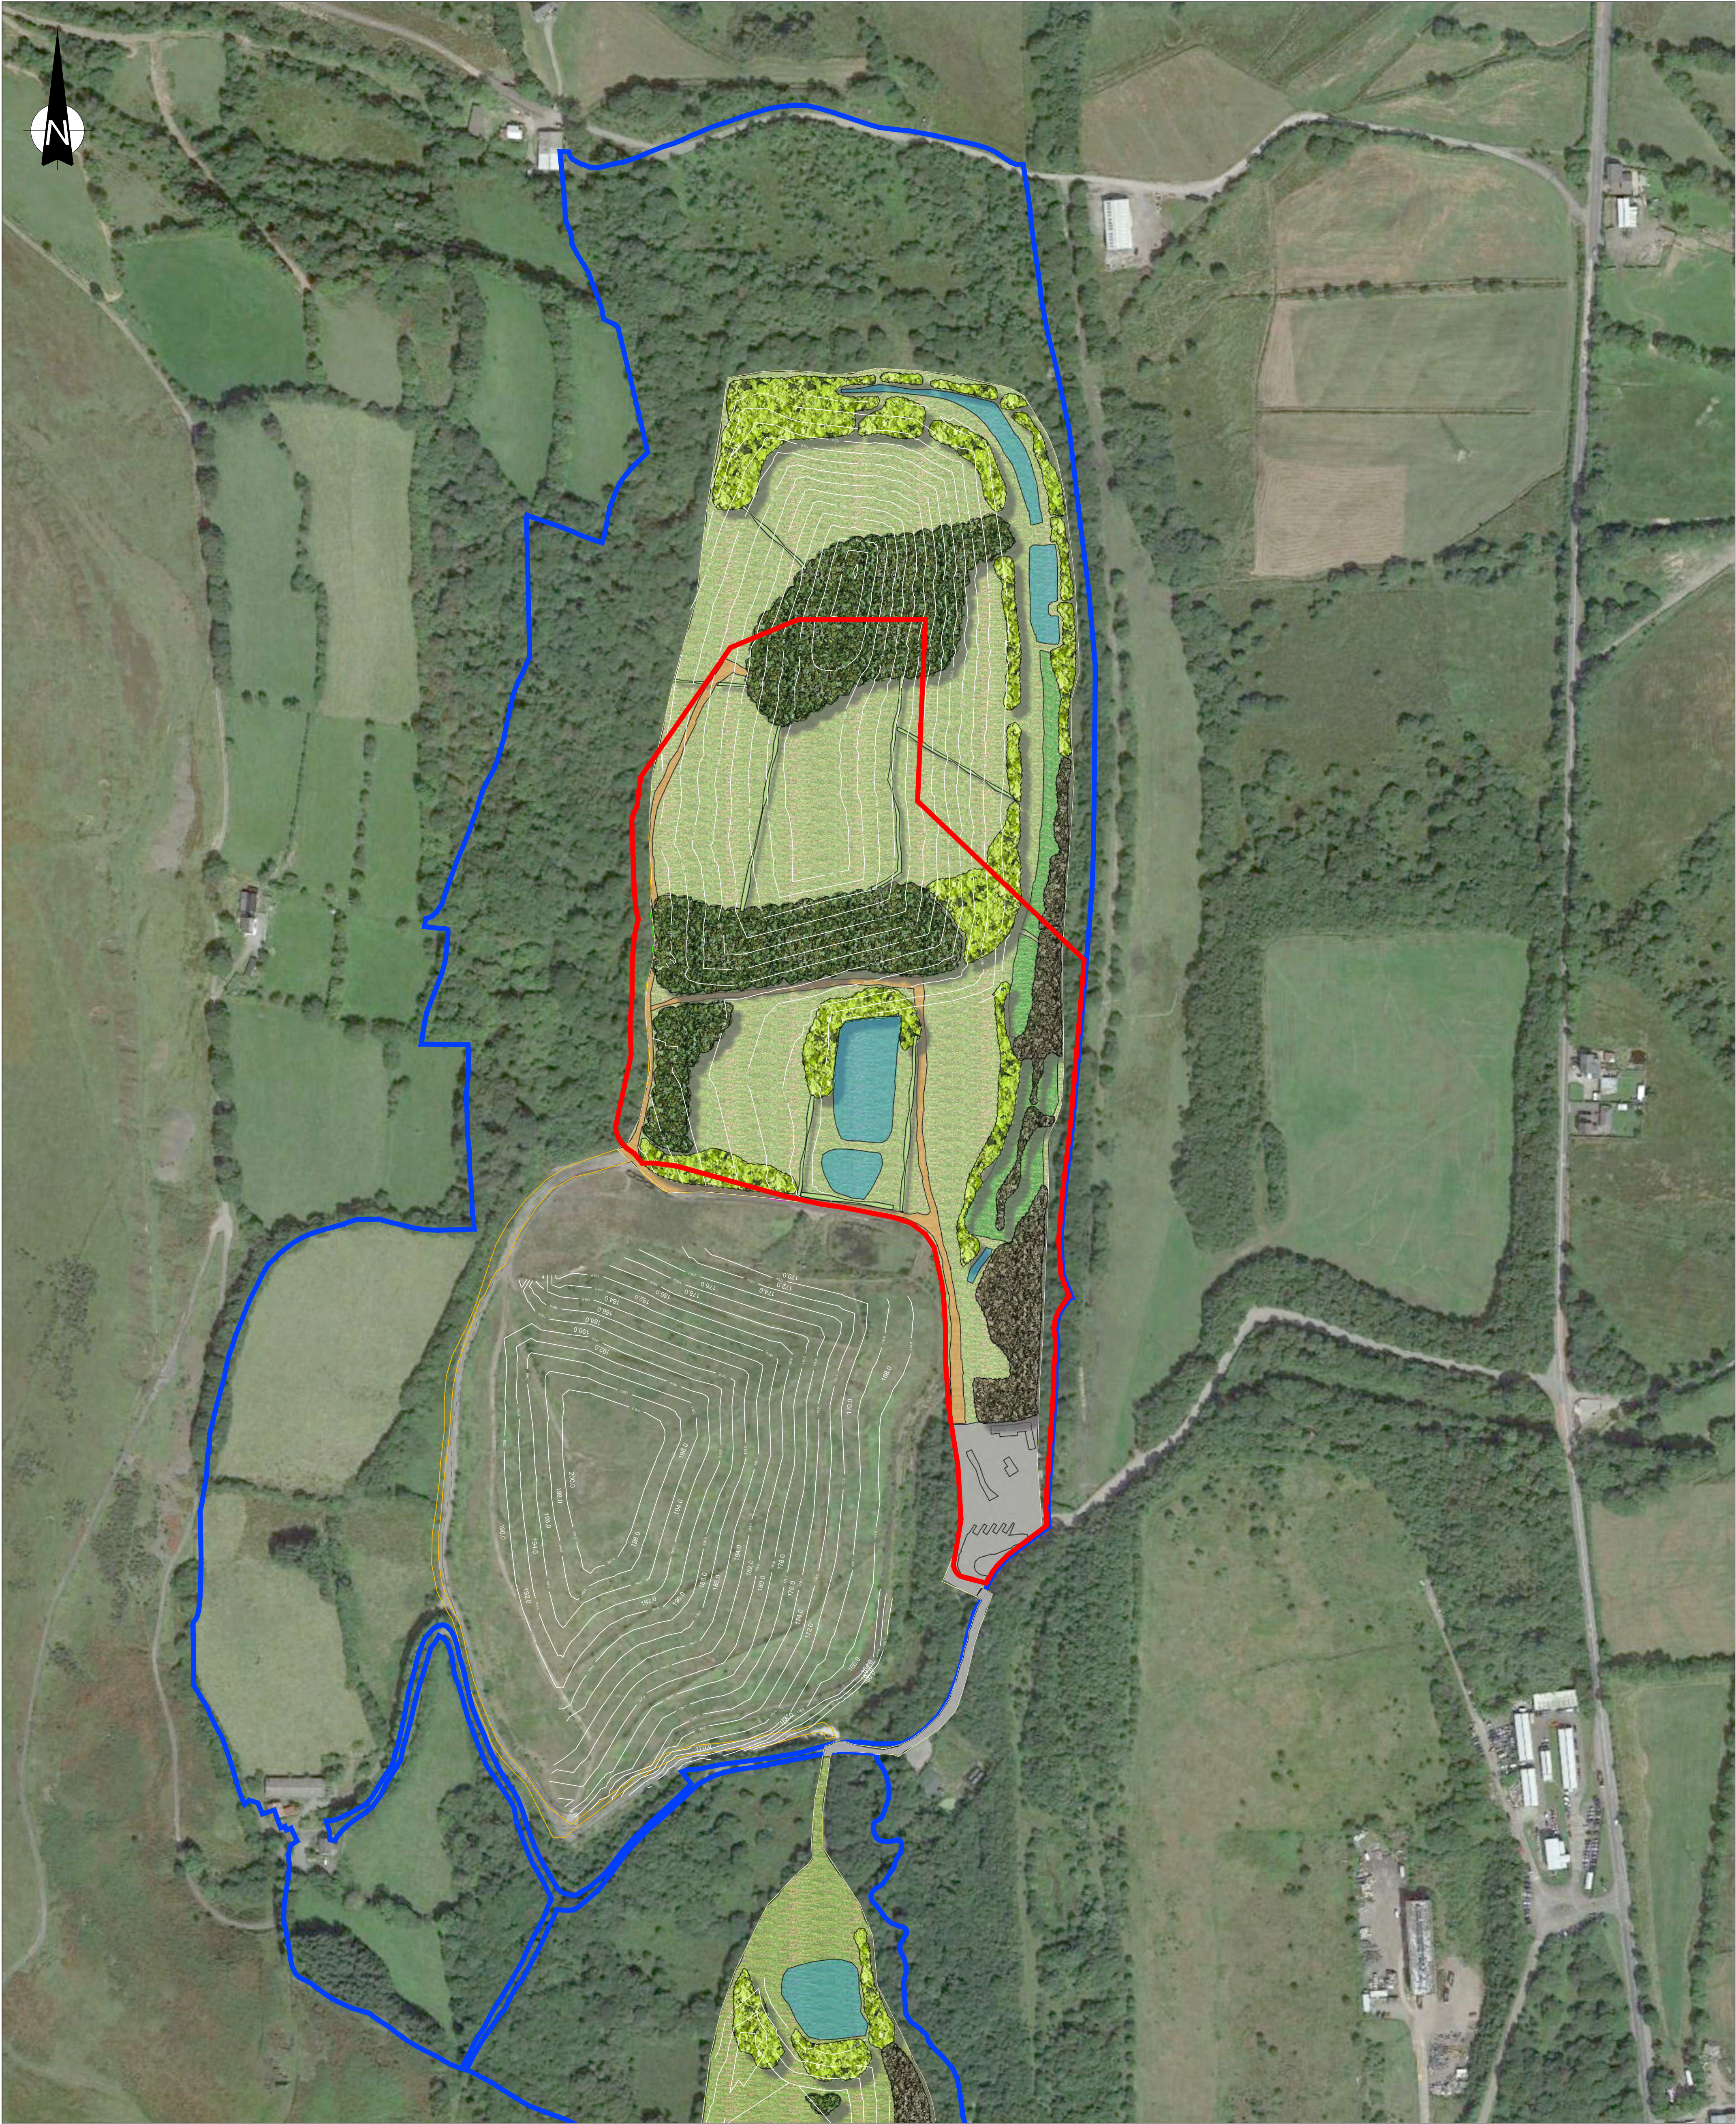

CLIENT



KEY



Site Boundary



Planning Application Boundary



Post-settlement Surface Contours




Proposed Native Woodland



Proposed Scrubland Restoration



Proposed Hedgerows

 


Proposed Species Rich Grassland



Pond / Lagoon



Existing Wet Scrubland

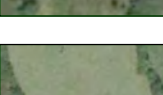


Existing Rough Grassland



Existing Pasture Grassland



Existing Woodland and Scrub

 

Access Tracks Retained

1. ALL DIMENSIONS IN MILLIMETRES AND ALL LEVELS IN METRES ABOVE ORDNANCE DATUM.

2. DO NOT SCALE FROM THIS DRAWING.

3. ANY ANOMALIES IDENTIFIED WITH THE DETAILS SHOWN ON THIS DRAWING ARE TO BE BROUGHT TO THE ATTENTION OF SIRIUS ENVIRONMENTAL PRIOR TO CONSTRUCTION WORKS COMMENCING.

JOB TITLE

PWLLFAWTKIN LANDFILL SITE

DRAWING TITLE

PROPOSED RESTORATION PLAN

|       |            |          |            |
|-------|------------|----------|------------|
| DRAWN | DATE       | APPROVED | DATE       |
| A.S   | 18/11/2021 | J.C      | 18/11/2021 |

|         |       |                |          |
|---------|-------|----------------|----------|
| SCALE   | SHEET | DRAWING NUMBER | REVISION |
| 1:2,000 | 1     | WR7816/12/08   | -        |

|     |                                |          |    |
|-----|--------------------------------|----------|----|
| A   | ADDITIONAL OF CELL 5 (PARTIAL) | 07/08/19 | AS |
| REV | DESCRIPTION                    | DATE     | BY |