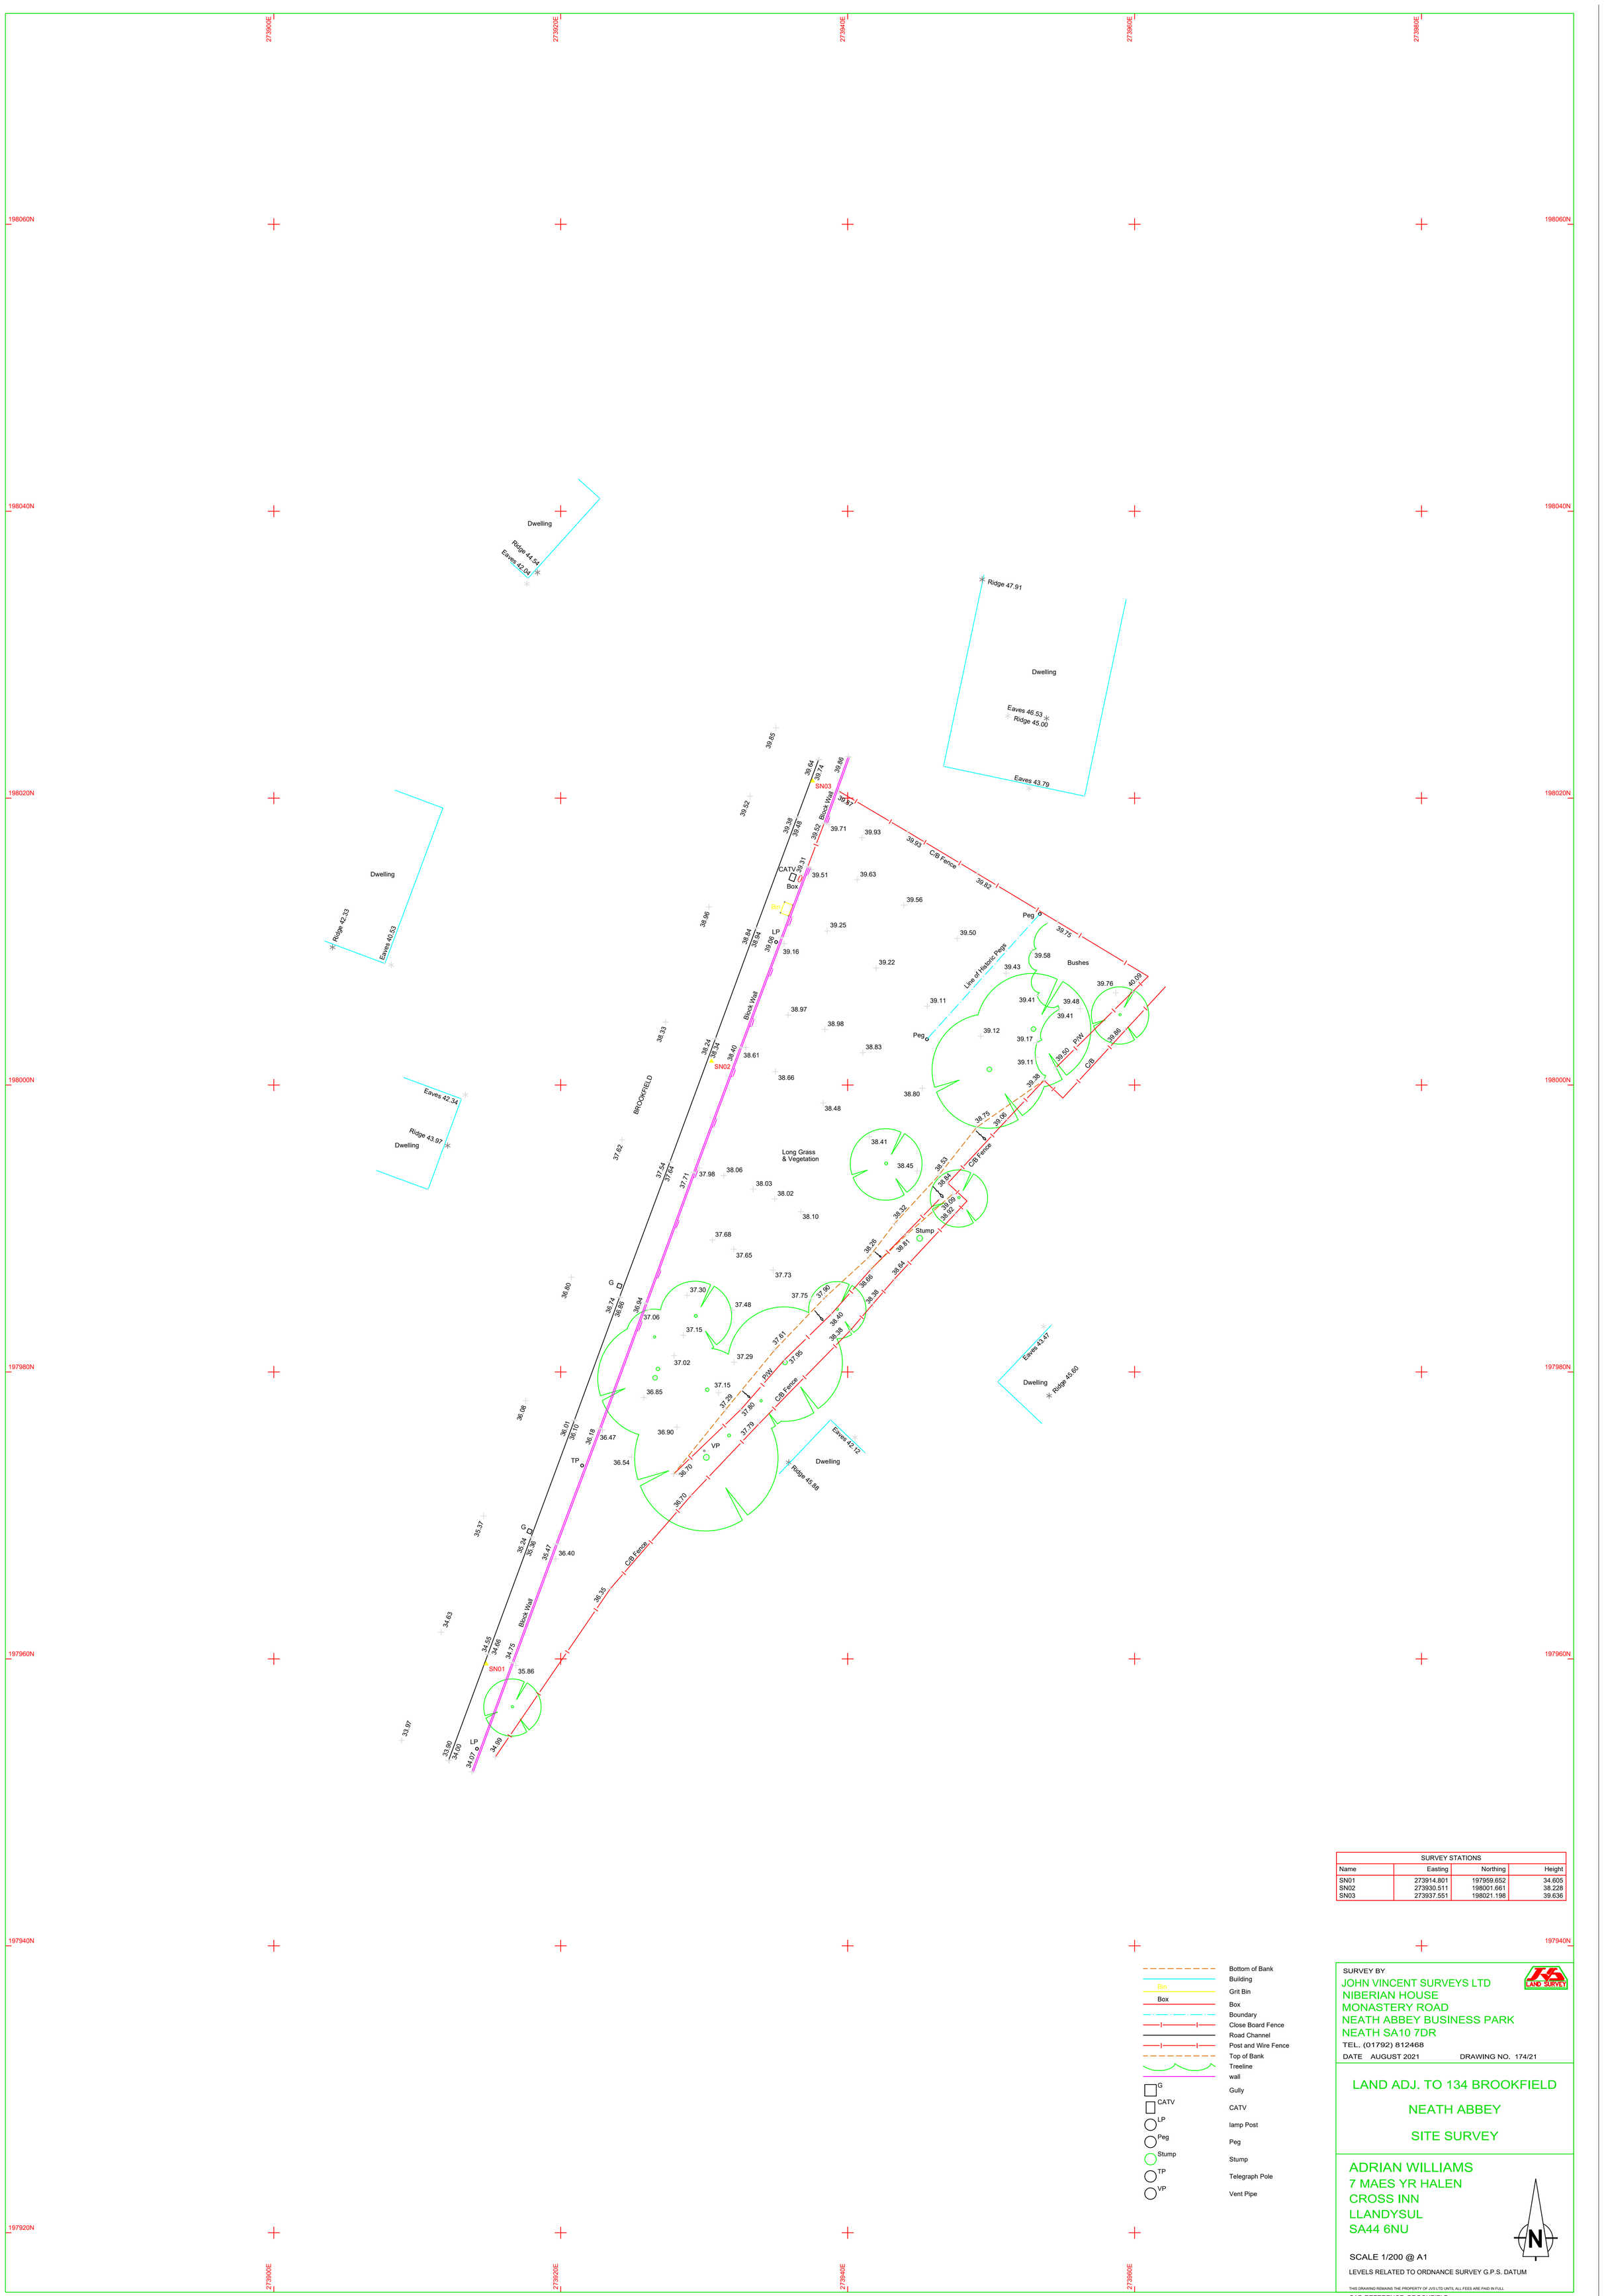


SURVEY STATIONS			
Name	Easting	Northing	Height
SN01	273914.801	197959.652	34.605
SN02	273930.511	198001.661	38.228
SN03	273937.551	198021.198	39.636

- Bottom of Bank
- Building
- Bin — Grit Bin
- Box
- Boundary
- Close Board Fence
- Road Channel
- Post and Wire Fence
- Top of Bank
- Treeline
- wall
- G — Gully
- CATV
- LP — lamp Post
- Peg
- Stump
- TP — Telegraph Pole
- VP — Vent Pipe

SURVEY BY
JOHN VINCENT SURVEYS LTD
NIBERIAN HOUSE
MONASTERY ROAD
NEATH ABBEY BUSINESS PARK
NEATH SA10 7DR
TEL. (01792) 812468

DATE AUGUST 2021 DRAWING NO. 174/21

LAND ADJ. TO 134 BROOKFIELD

NEATH ABBEY

SITE SURVEY

ADRIAN WILLIAMS
7 MAES YR HALEN
CROSS INN
LLANDYSUL
SA44 6NU

SCALE 1/200 @ A1

LEVELS RELATED TO ORDNANCE SURVEY G.P.S. DATUM

THIS DRAWING REMAINS THE PROPERTY OF JVS LTD UNTIL ALL FEES ARE PAID IN FULL

CAD REFERENCE: BROOKFIELD