



Superseded

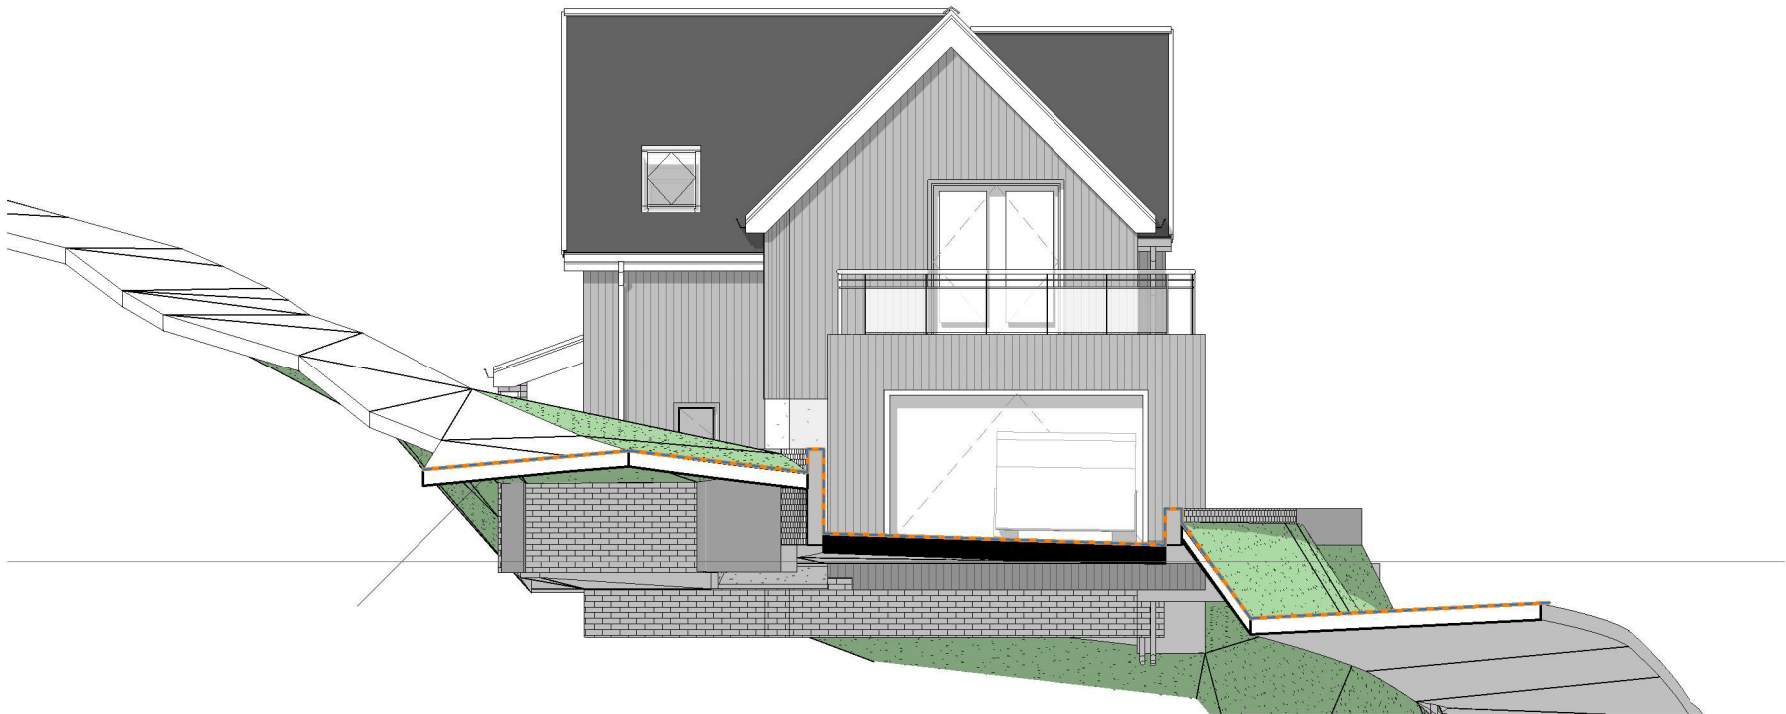

SECTION S1
1 : 100

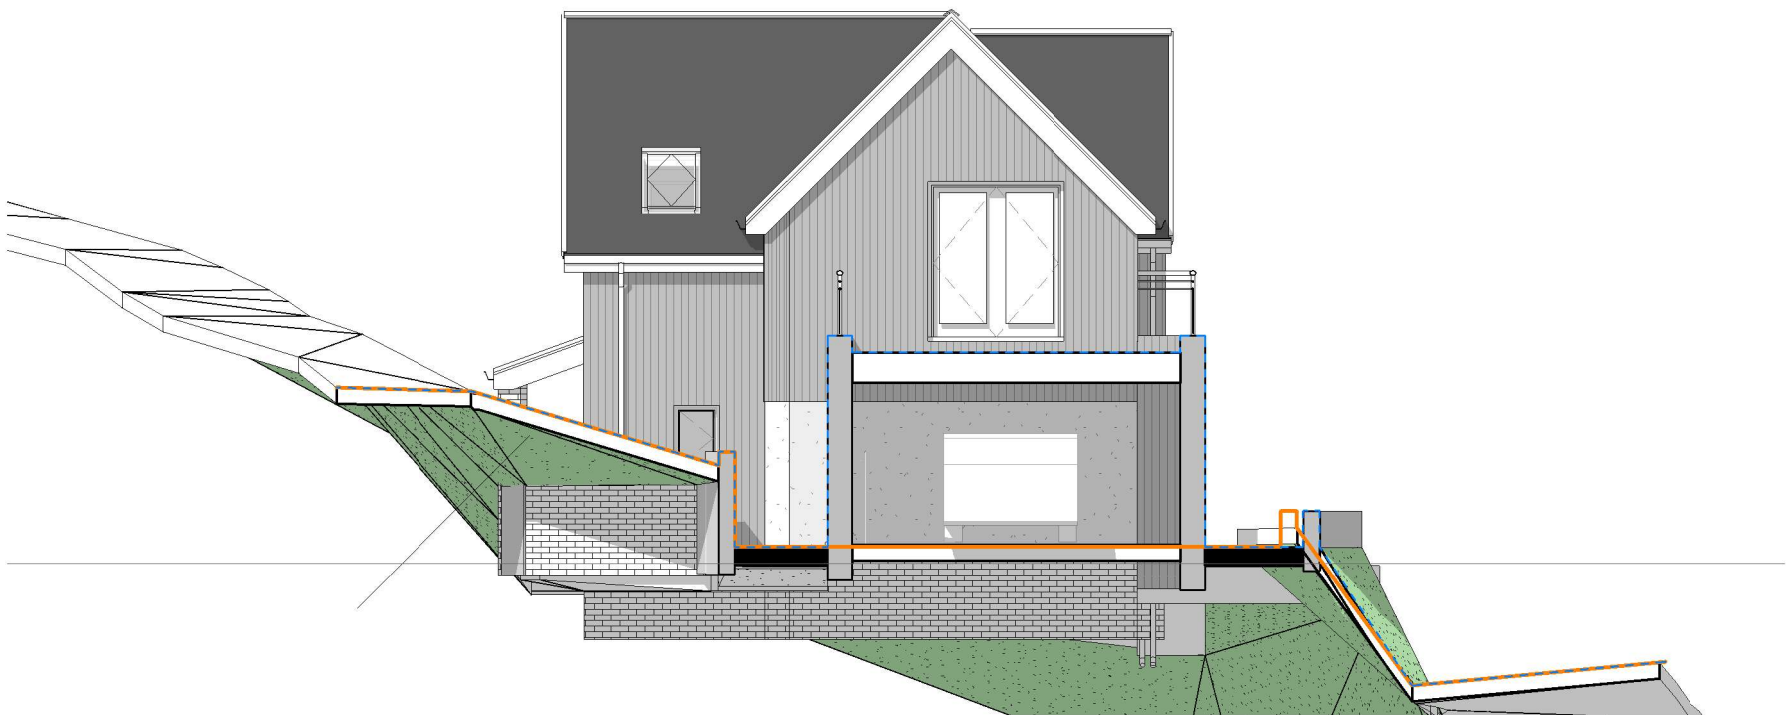

SECTION S2
1 : 100

Rev	Description	Date