


SAFETY, HEALTH AND ENVIRONMENTAL INFORMATION

In addition to the hazards / risks normally associated with the types of work identified on this form, the following are also relevant:

Construction

Maintenance / Cleaning

Decommissioning / Demolition

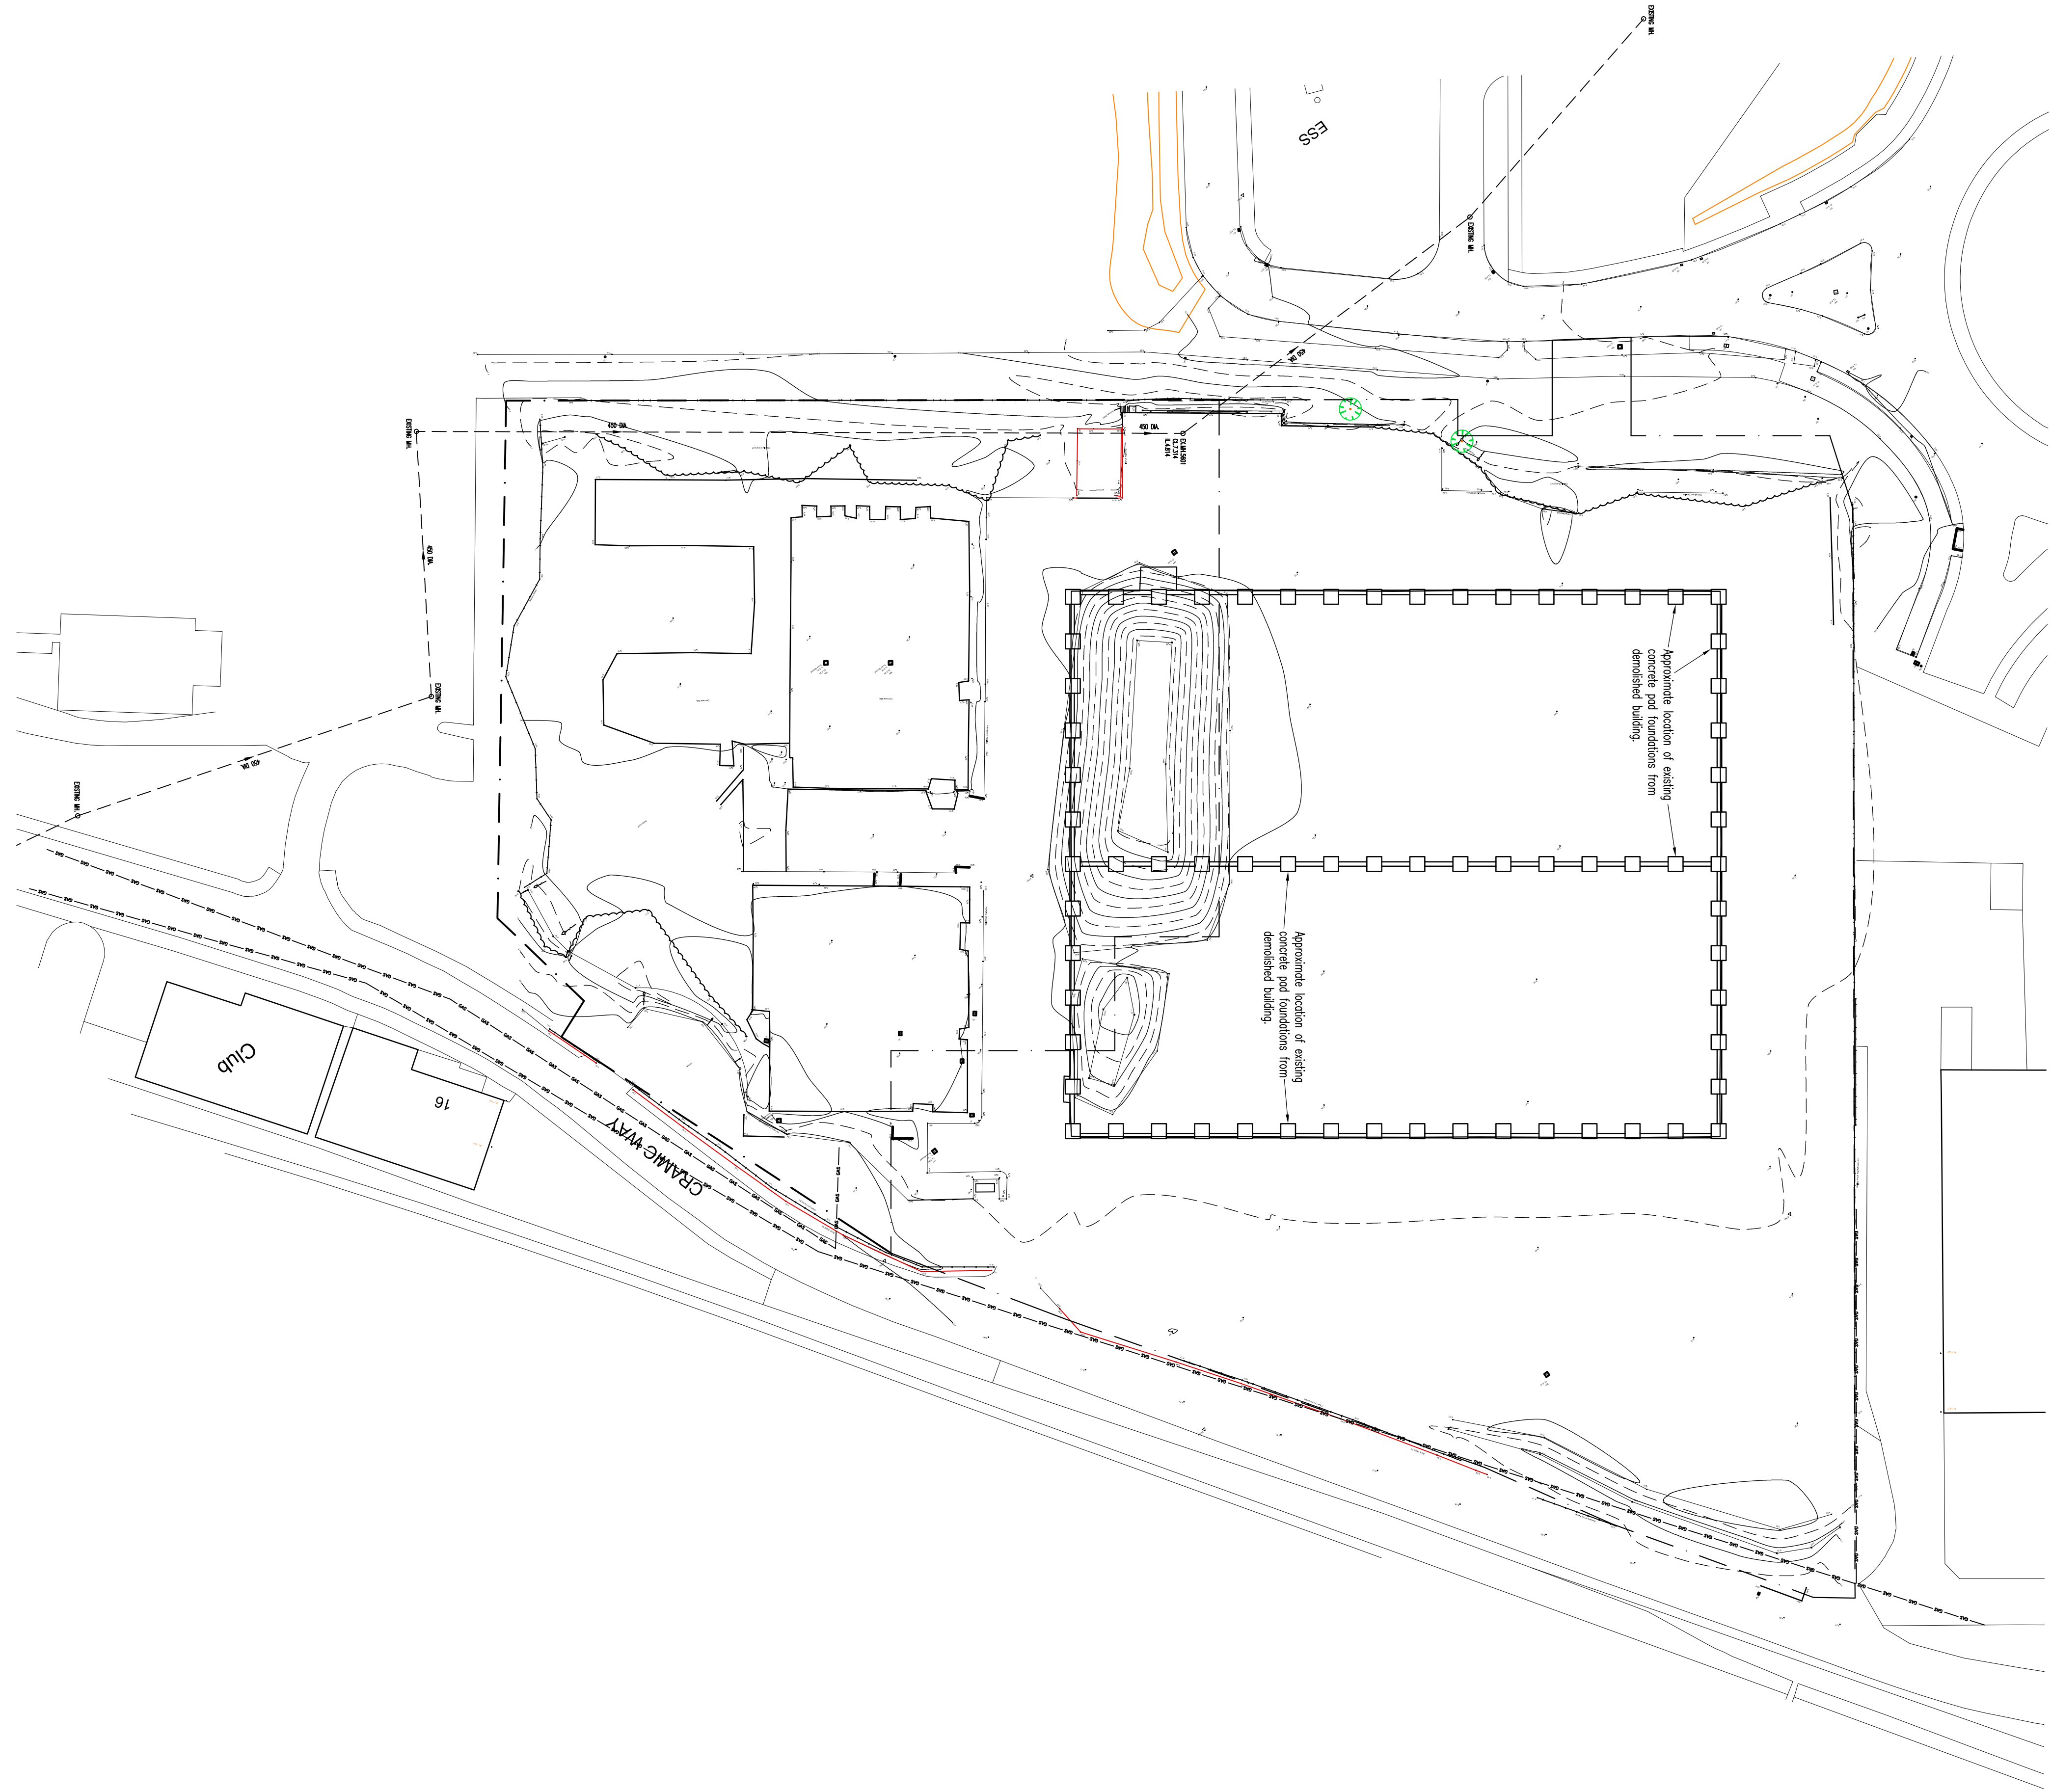

C	19.01.21	W8	Existing gas mains added.		
B	14.12.20	W8	Existing manhole cover and invert levels added after on-site survey.		
A	03.07.20	W8	Existing foundations added.		
REV.	DATE	DRAWN	REVISION		
DRAWING ISSUE STATUS					
☐ PRELIMINARY ISSUE			☐ DESIGN DEVELOPMENT PRIOR TO TENDER		
☐ TENDER ISSUE			☐ DESIGN DEVELOPMENT PRIOR TO CONSTRUCTION		
☒ CONSTRUCTION ISSUE			☐ AS BUILT ISSUE		
 AUSTIN PARTNERSHIP CONSULTING ENGINEERS 11 Drake White, Waterfront 2000, Atlantic Wharf, Cardiff, CF10 4AN Tel: (029) 2063 5300 Fax: (029) 2063 5310 email: mail@austinpartnership.co.uk www.austinpartnership.co.uk					
PROJECT : GUINEVERE HOLDINGS					
DEVELOPMENT AT CRAMIE WAY					
TITLE :					
EXISTING SITE LAYOUT					
DATE : 14.12.20	DRAWN : W8	PROJECT No :	DWG No :	REV :	
SCALE : 1:500 (A)	CHECKED : -	20.4592	01	C	