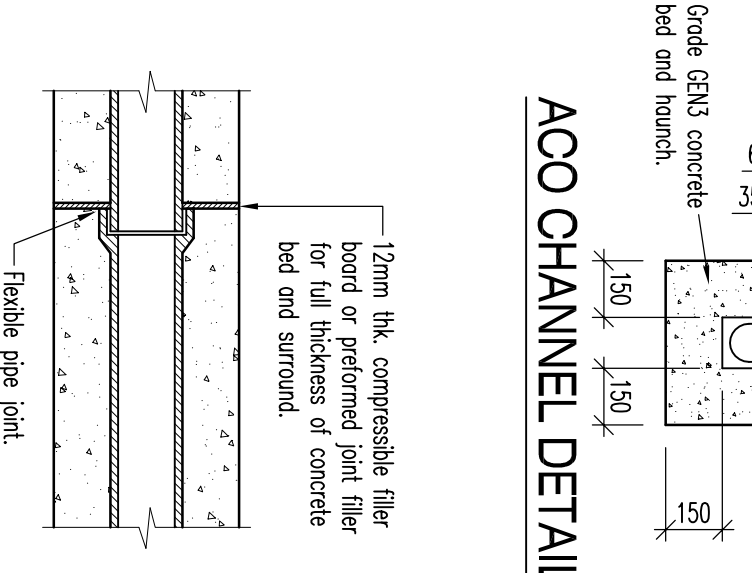
 
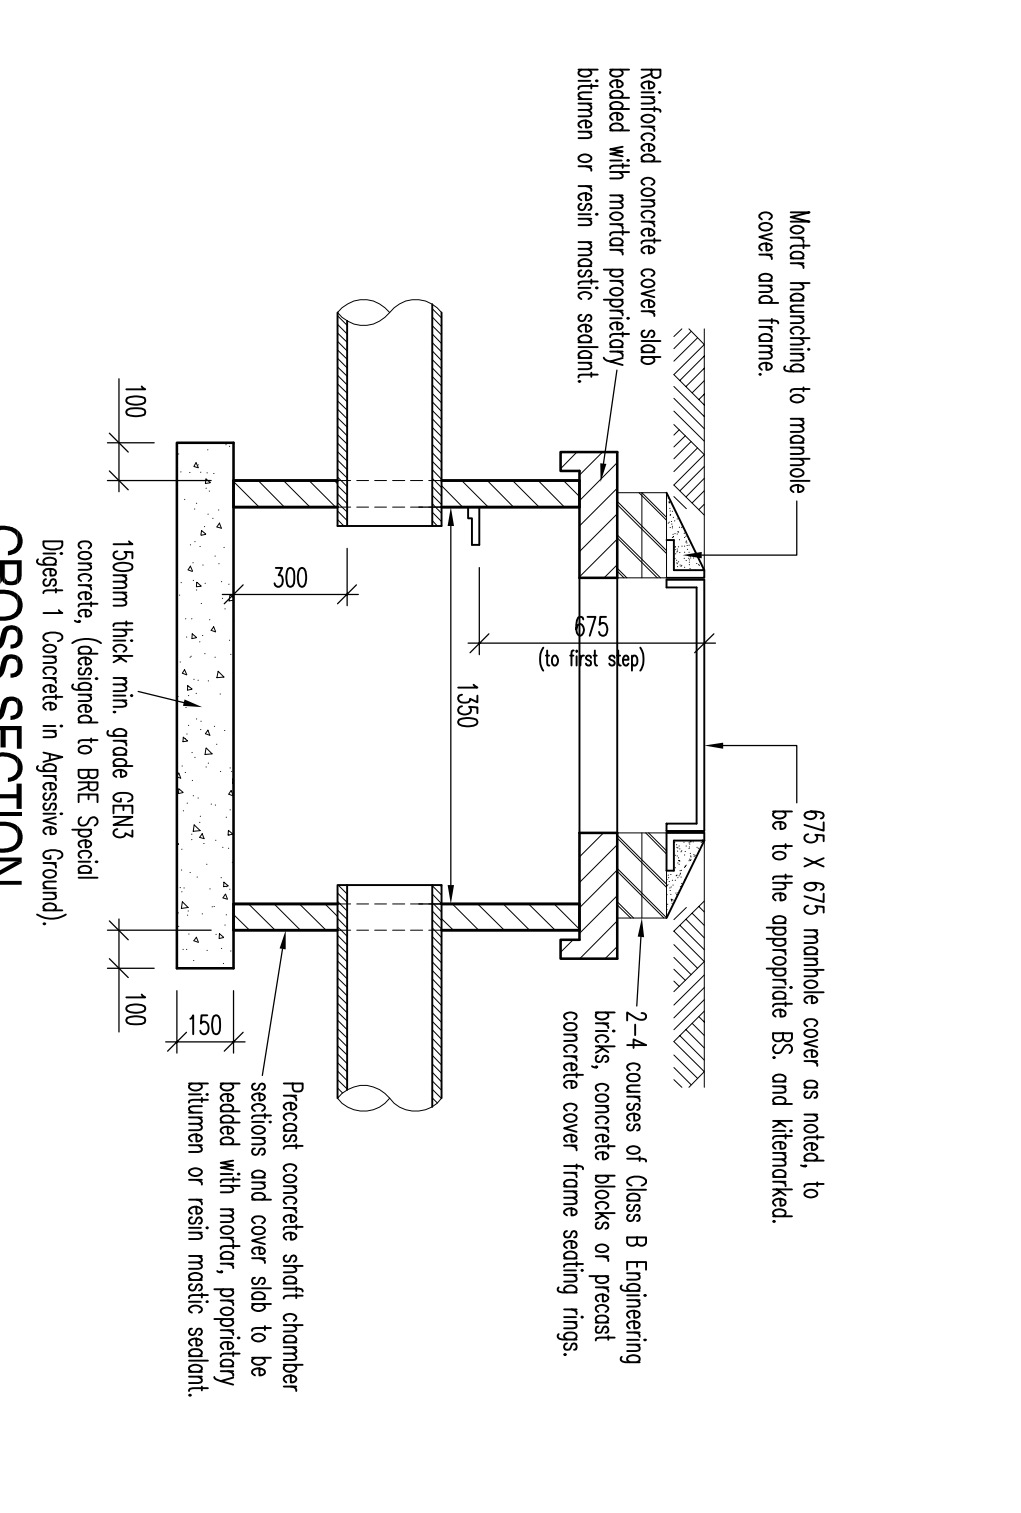
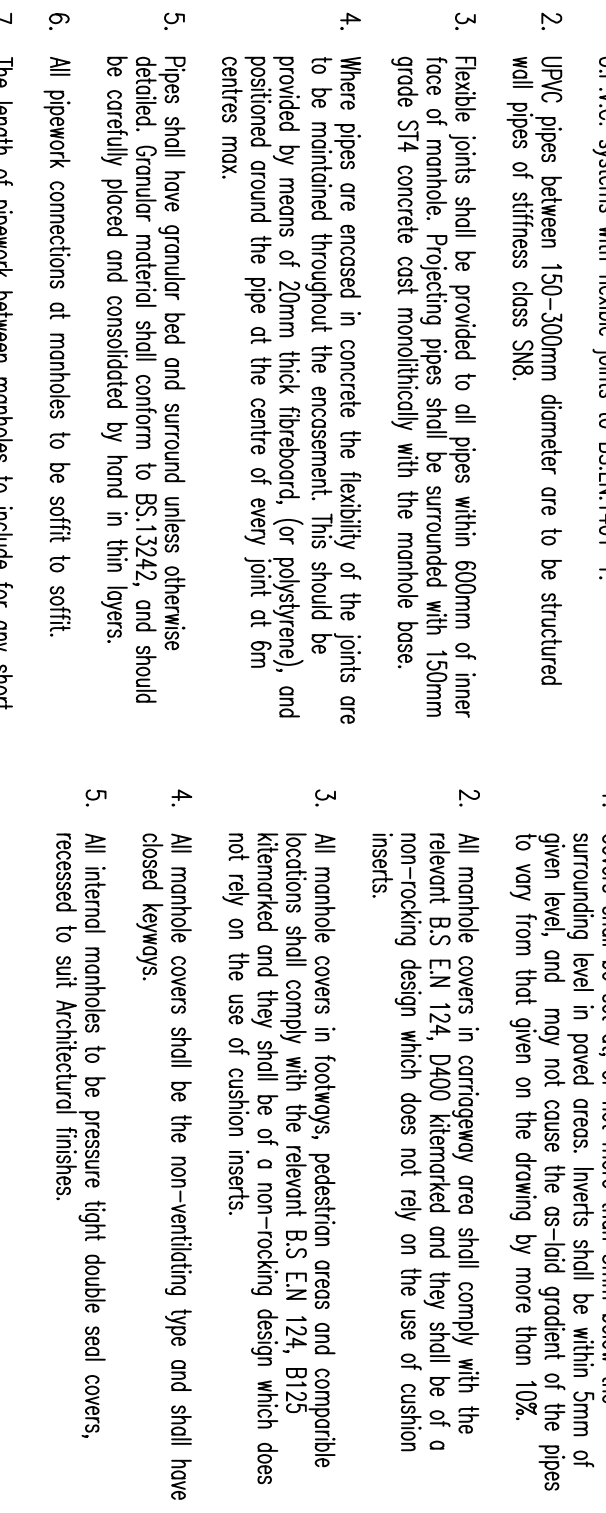
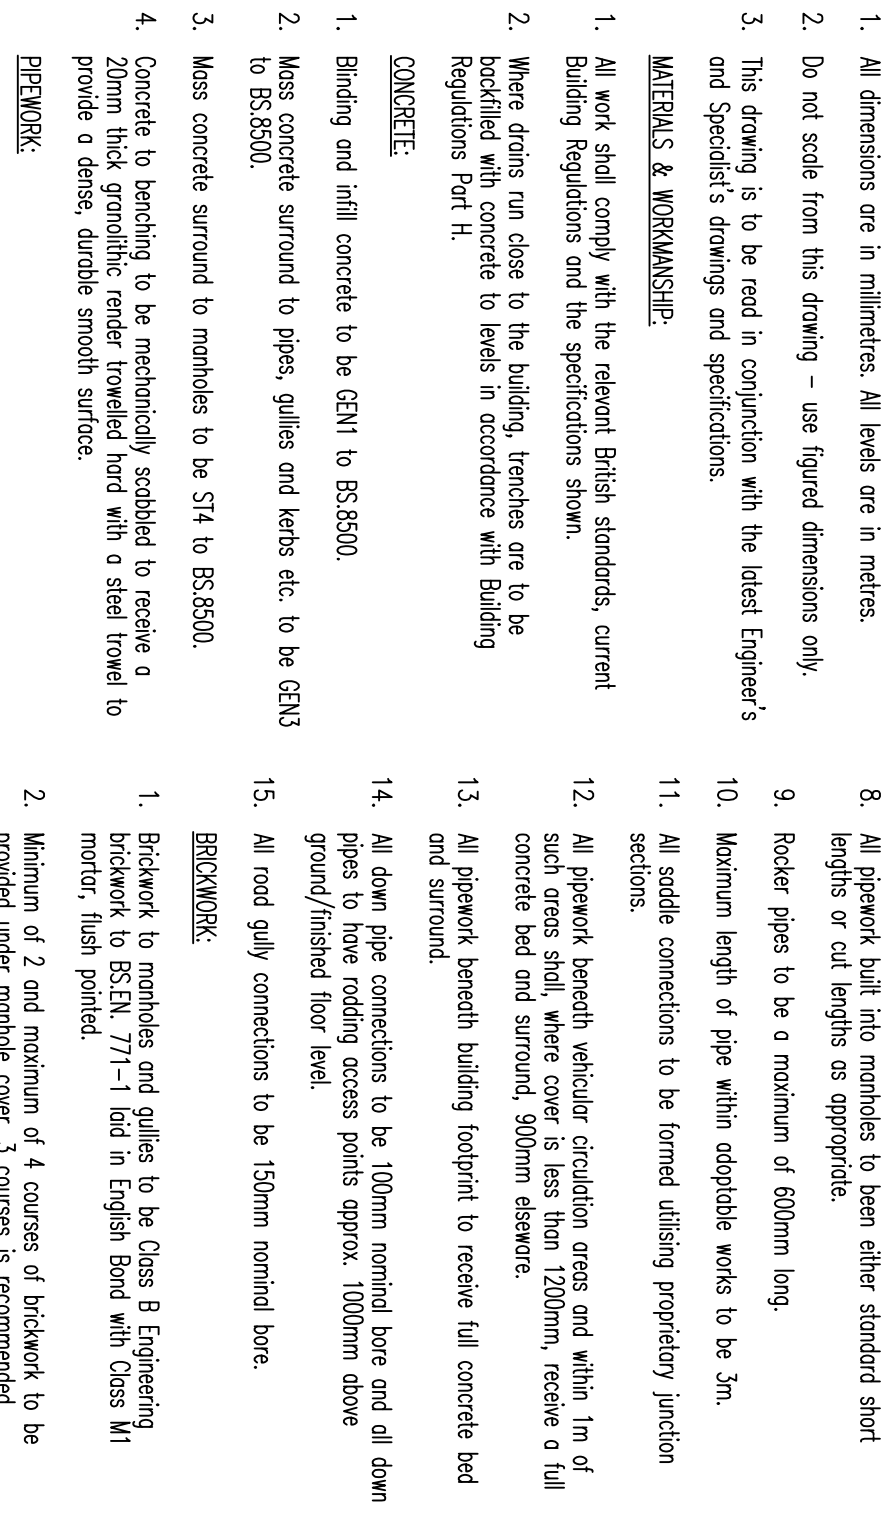


CONCRETE SURROUND

(COVER < 1.2m TO CROWN UNDER ROADS & FOOTPATHS)



TABLE D.1 / C.1	
Minimum manhole internal diameter	Largest outgoing pipe internal diameter
1200mm	< 375mm
1350mm	375mm – 450mm

SAFETY, HEALTH AND ENVIRONMENTAL INFORMATION In addition to the hazards / risks normally associated with the types of work identified in the Method Statement, the following:	CDM BOX	REV: 14.12.20 DATE: 14.12.20 DRAWN: MBG REVISION: Type 1: mobile added, Construction issue.
	DRAWING ISSUE STATUS ☐ PRELIMINARY ISSUE ☐ TENDER ISSUE ☒ CONSTRUCTION ISSUE ☐ DESIGN DEVELOPMENT PRIOR TO TENDER ☐ DESIGN DEVELOPMENT PRIOR TO CONSTRUCTION ☐ AS BUILT ISSUE	
Construction	 AUSTIN PARTNERSHIP CONSULTING ENGINEERS 11 Drake Walk, Waterfront 2000, Atlantic Wharf Cardiff, CF10 4AN Tel: (029) 2043 5300 Fax: (029) 2043 5310 email: mail@austinpartnership.co.uk www.austinpartnership.co.uk	
Maintenance / Cleaning	PROJECT: GUINEVERE HOLDINGS DEVELOPMENT AT CRAMIC WAY	
Decommissioning / Demolition	TITLE: EXTERNAL WORKS DETAILS SHEET 1 OF 3	
DATE: JMY20 SCALE: 1:20 (A1)	DRAWN: MBG CHECKED: -	PROJECT NO: 20.4592 DWG. NO: 04
		REV: A