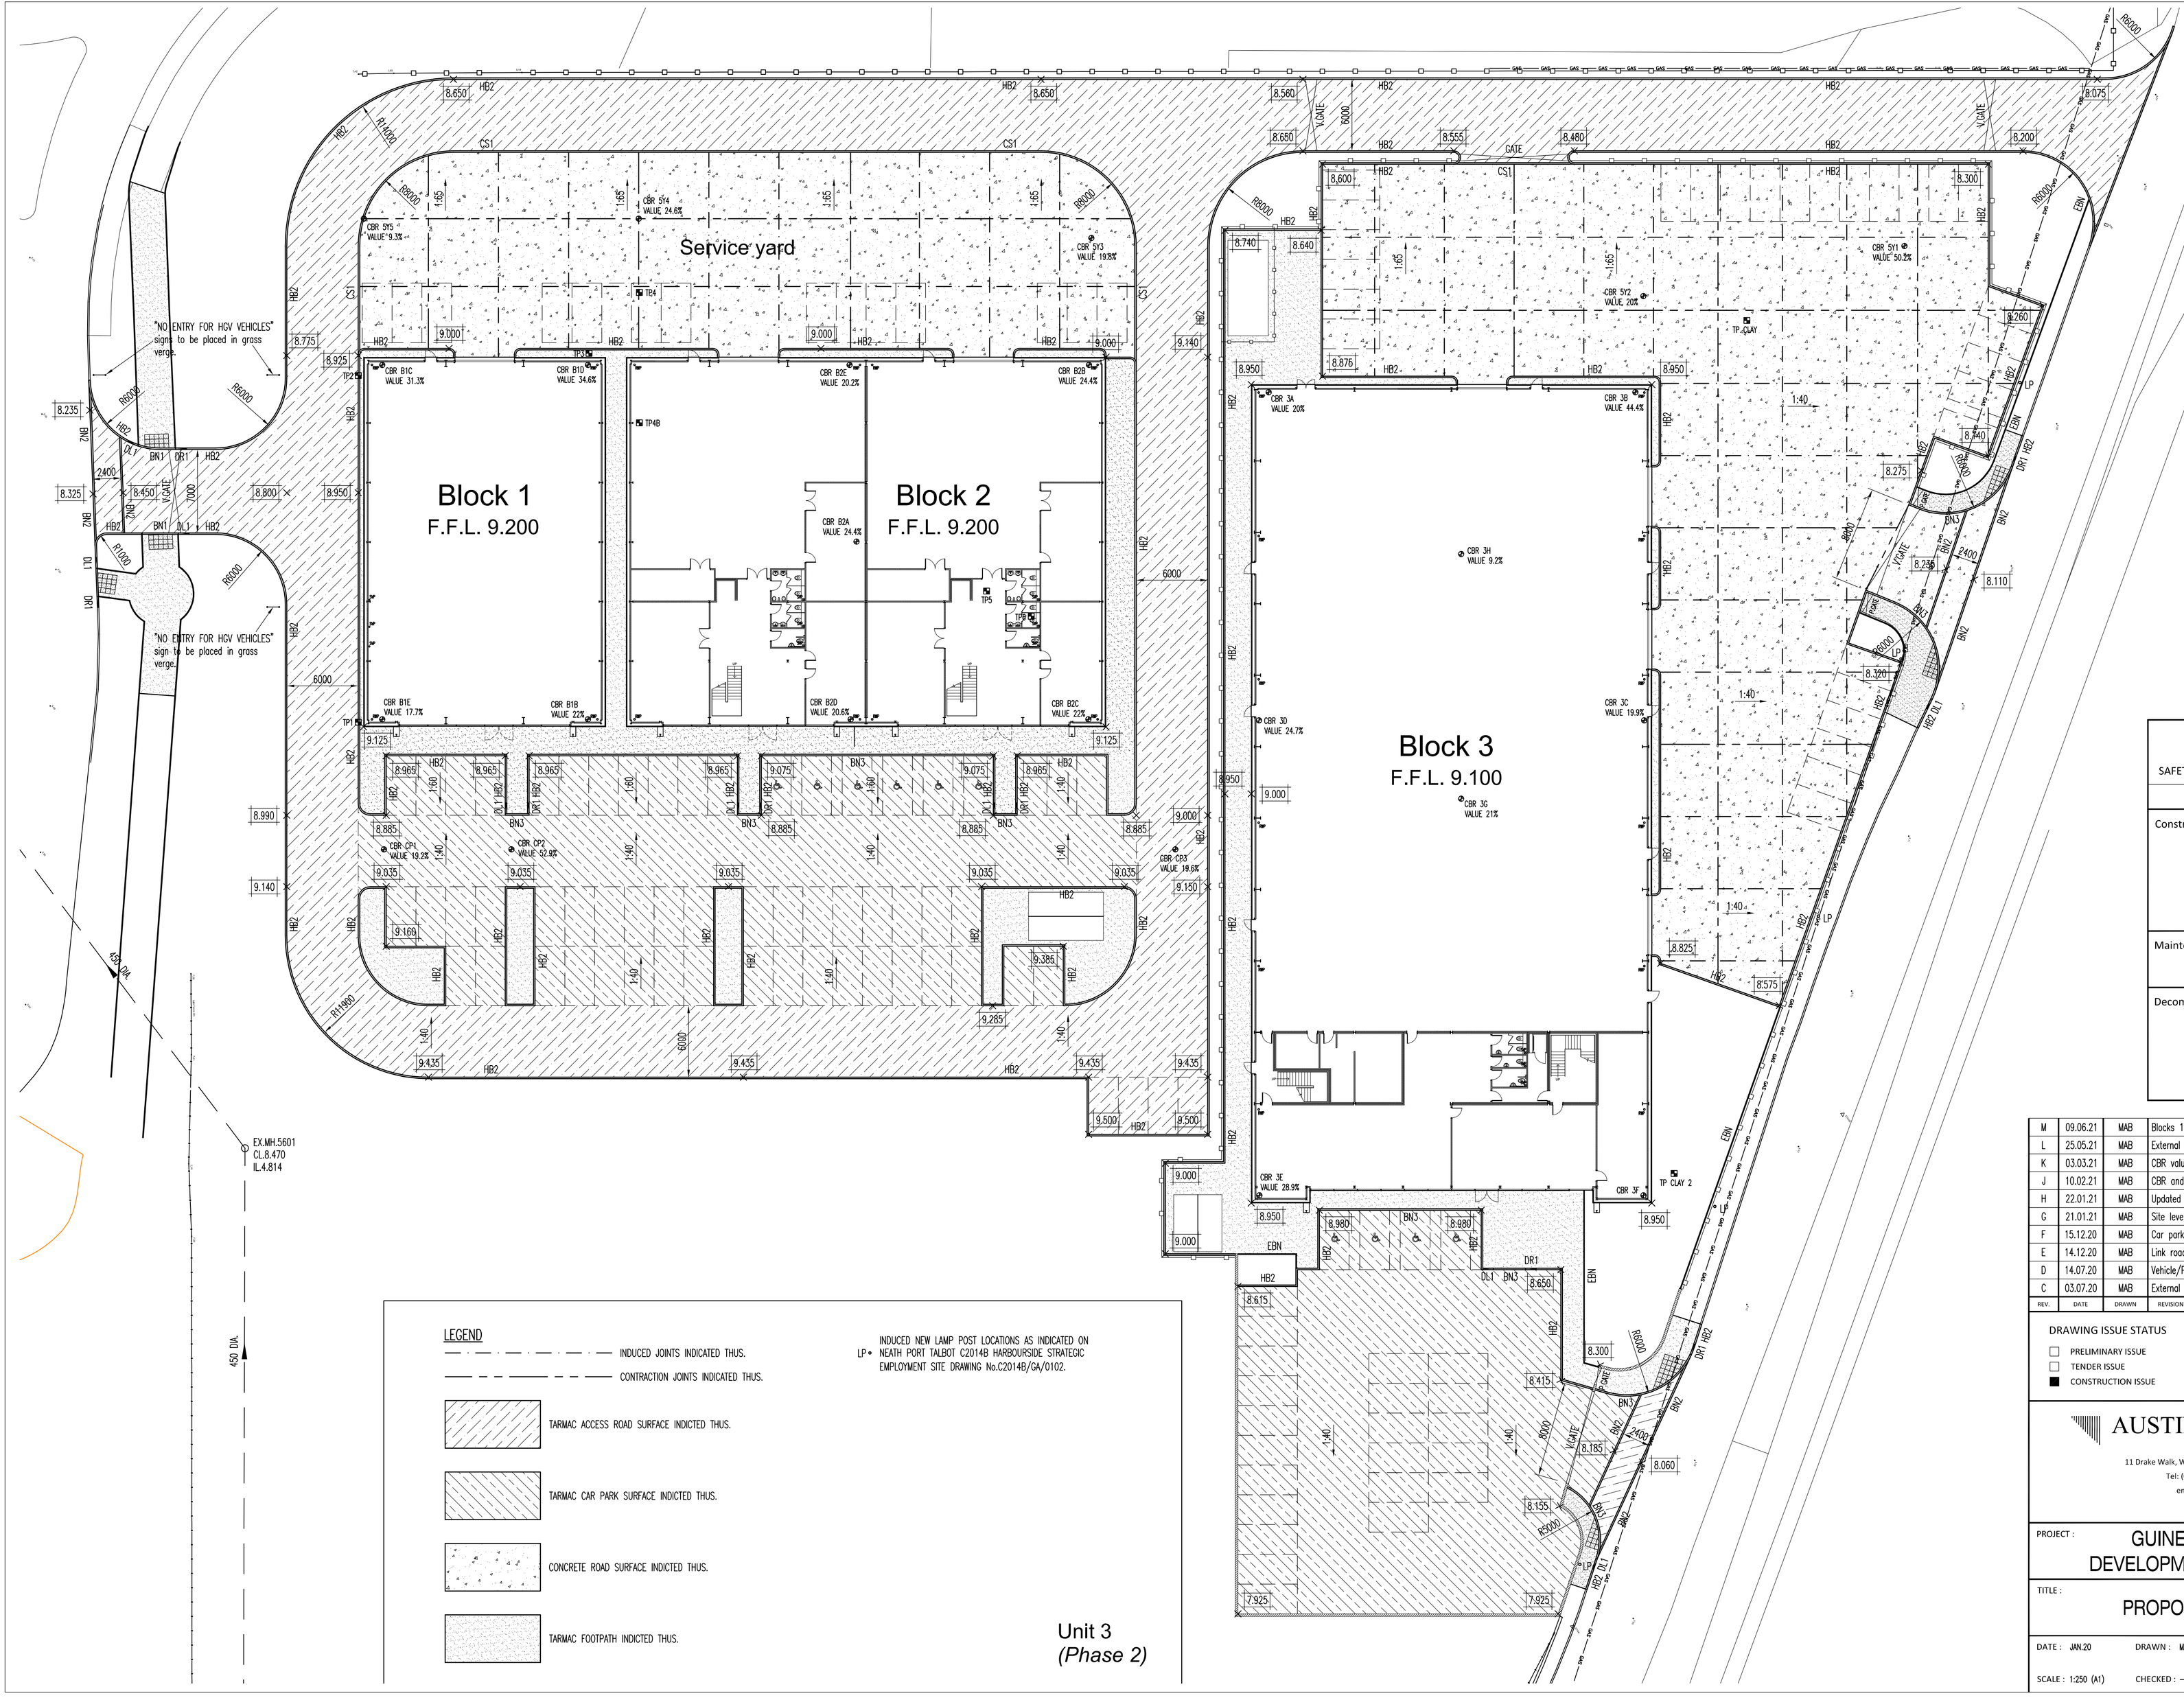


REV.	DATE	DRAWN	REVISION
M	09.06.21	MAB	Blocks 1 & 2 floor level raised. External levels revised to suit.
L	25.05.21	MAB	External levels revised.
K	03.03.21	MAB	CBR values added.
J	10.02.21	MAB	CBR and Trial pit locations added.
H	22.01.21	MAB	Updated to suit planning drawing.
G	21.01.21	MAB	Site levels revised. Existing gas mains added.
F	15.12.20	MAB	Car park layout to Block 2 revised. Lamp posts added to Cramic way.
E	14.12.20	MAB	Link road around Block 2 added. Road types revised.
D	14.07.20	MAB	Vehicle/Pedestrian gates and footpath between yard & buildings added.
C	03.07.20	MAB	External surfaces revised.

DRAWING ISSUE STATUS

- ☐ PRELIMINARY ISSUE
- ☐ TENDER ISSUE
- ■ CONSTRUCTION ISSUE
- ☐ DESIGN DEVELOPMENT PRIOR TO TENDER
- ☐ DESIGN DEVELOPMENT PRIOR TO CONSTRUCTION
- ☐ AS BUILT ISSUE

AUSTIN PARTNERSHIP
CONSULTING ENGINEERS
11 Drake Walk, Waterfront 2000, Atlantic Wharf, Cardiff. CF10 4AN
Tel: (029) 2043 5300 Fax: (029) 2043 5310
email: mail@austinpartnership.co.uk
www.austinpartnership.co.uk

PROJECT : GUINEVERE HOLDINGS DEVELOPMENT AT CRAMIC WAY

TITLE : PROPOSED SITE LAYOUT

DATE : JAN.20	DRAWN : MAB	PROJECT No : 20.4592	DRG. No : 02	REV : M
SCALE : 1:250 (A1)	CHECKED : -			

This drawing is copyright ©
Austin Partnership is the trading name of Austin Partnership Limited. Registered in England and Wales No. 2169009