

Signs will be positioned on all approach roads at the distances specified
(approximate distances measured from first cone in taper)

Sign ref 1


@ 50m

Sign ref 2

@ 35m

Sign ref 3

Rhesi unigol o drafftig
Single file traffic
@ 20m

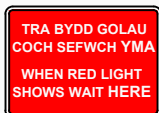Sign ref 4

TRA BYDD GOLAU COCH SEFWCH YMA
WHEN RED LIGHT SHOWS WAIT HERE
@ 5m


Sign ref 5

@ 0m

Sign ref 6

Diwedd End
@ -10m

 Temporary traffic signal head (with facing)

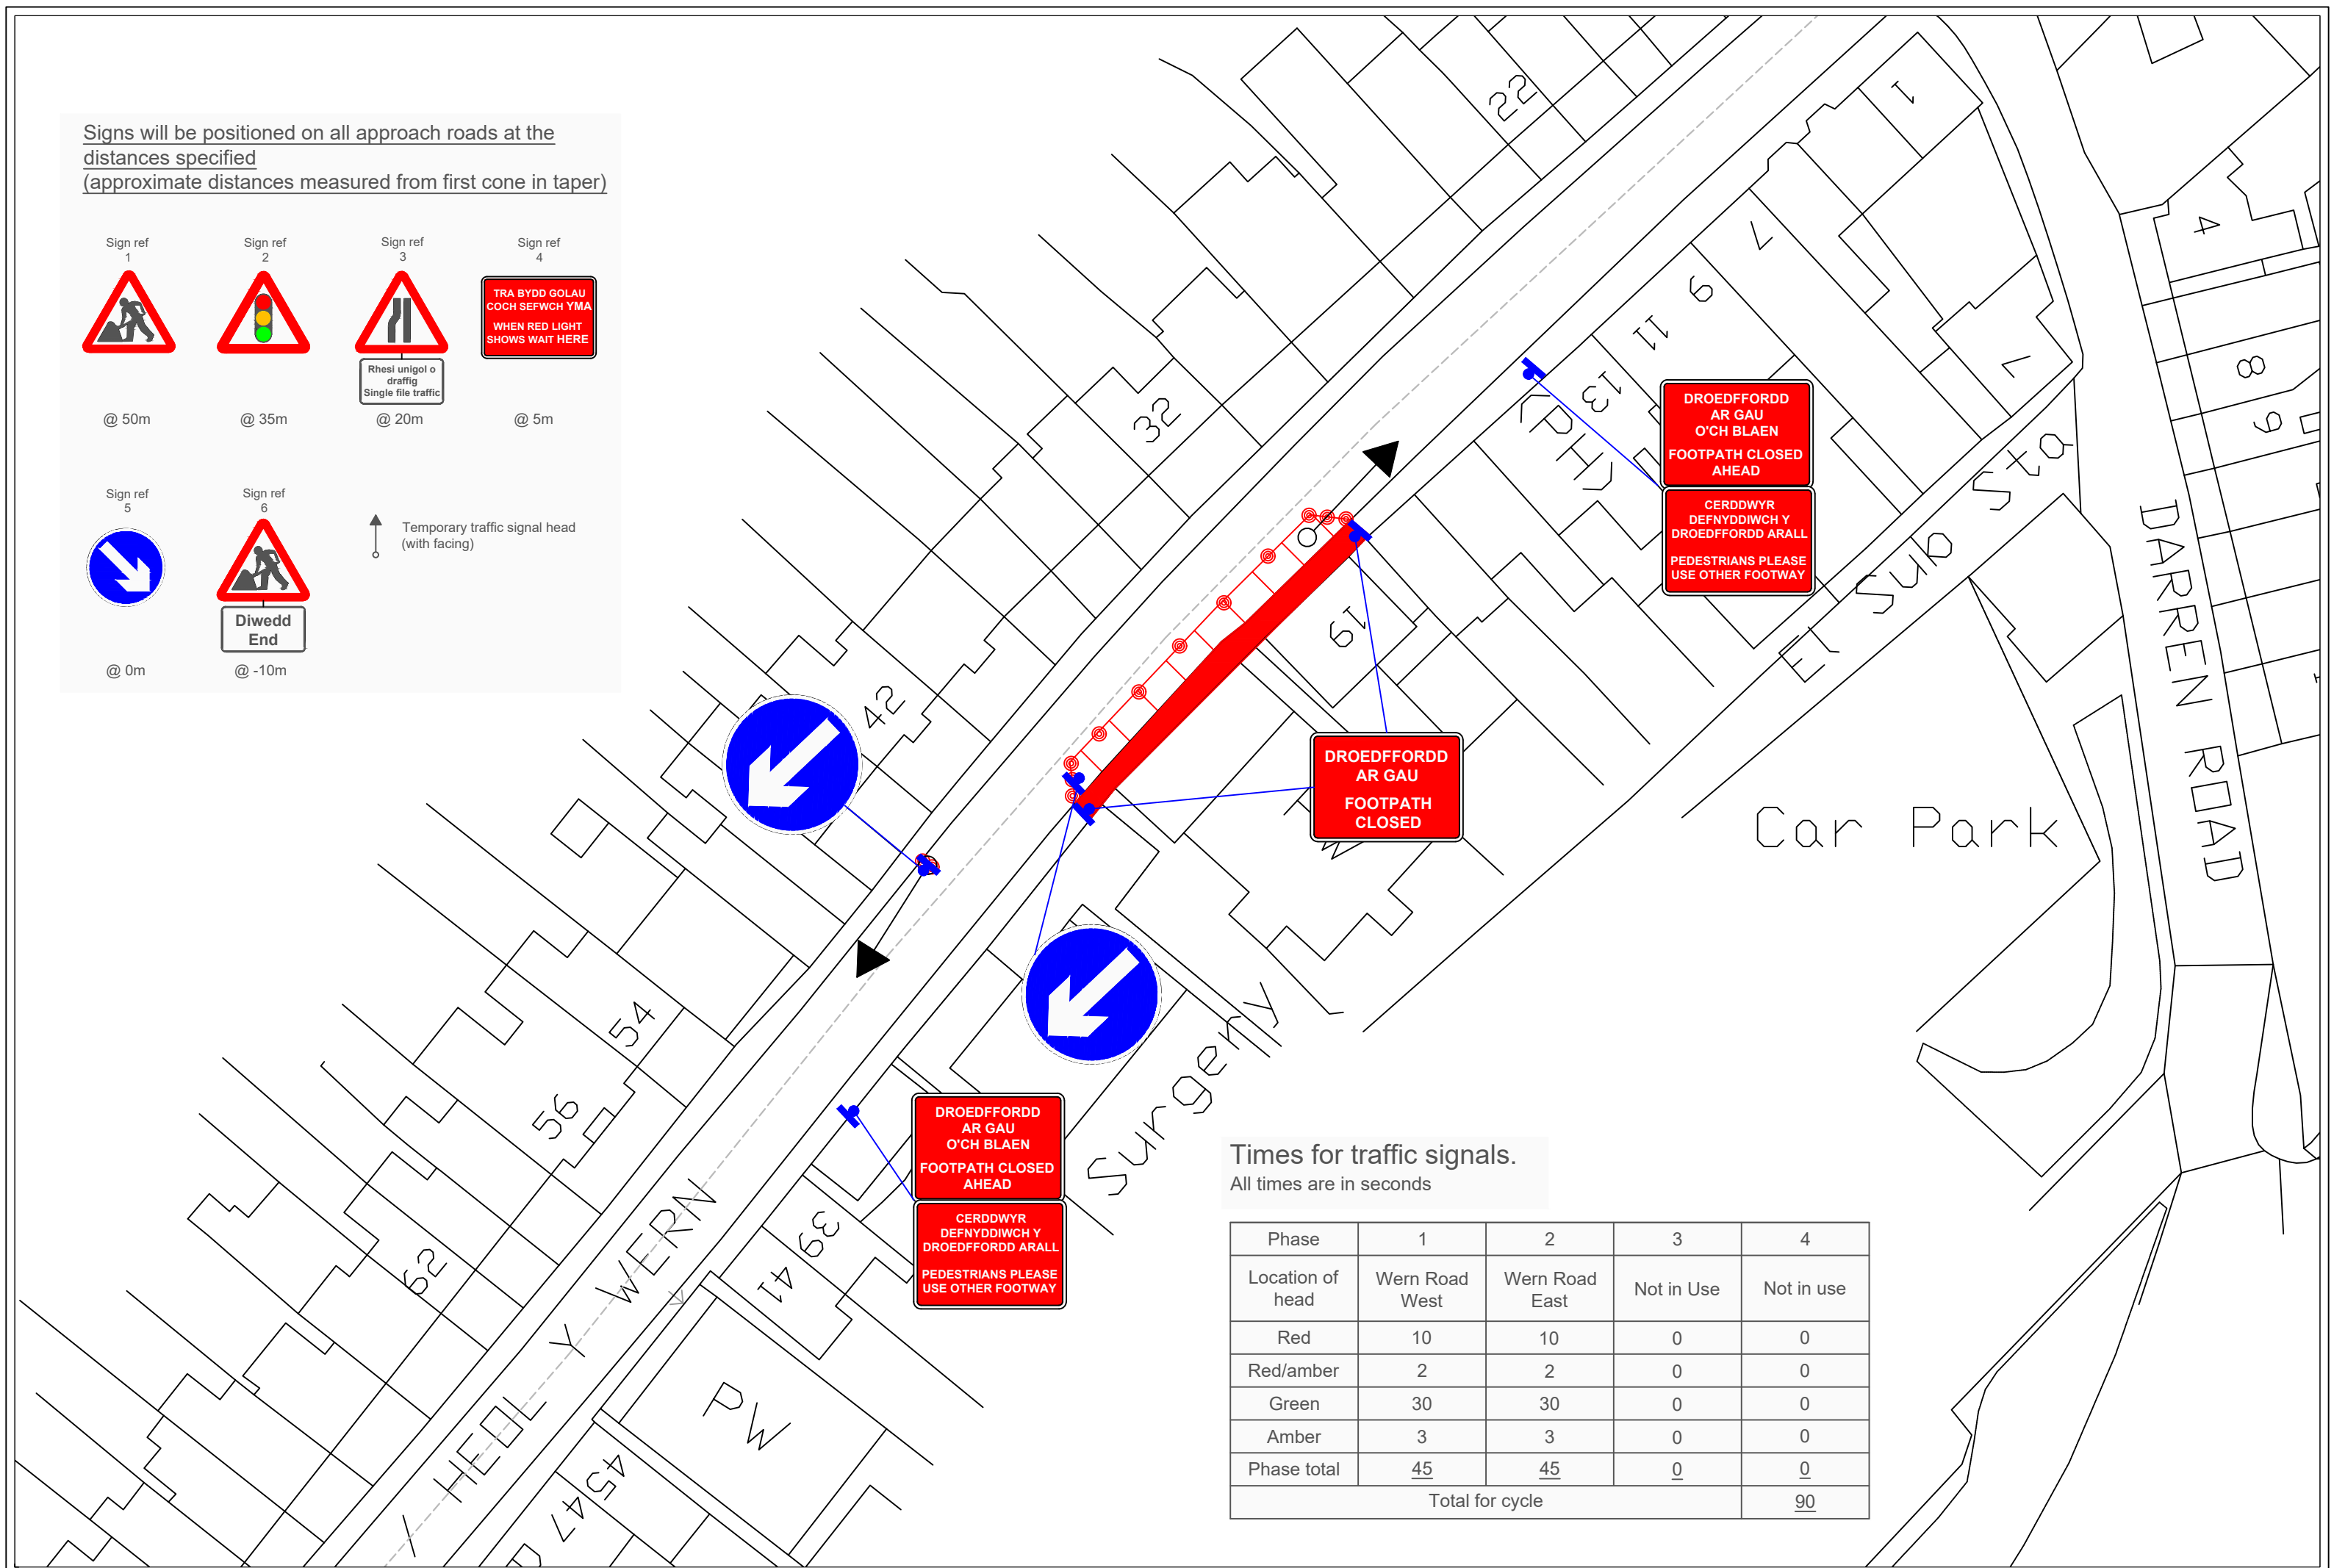

Times for traffic signals.
All times are in seconds

Phase	1	2	3	4
Location of head	Wern Road West	Wern Road East	Not in Use	Not in use
Red	10	10	0	0
Red/amber	2	2	0	0
Green	30	30	0	0
Amber	3	3	0	0
Phase total	45	45	0	0
Total for cycle				90