


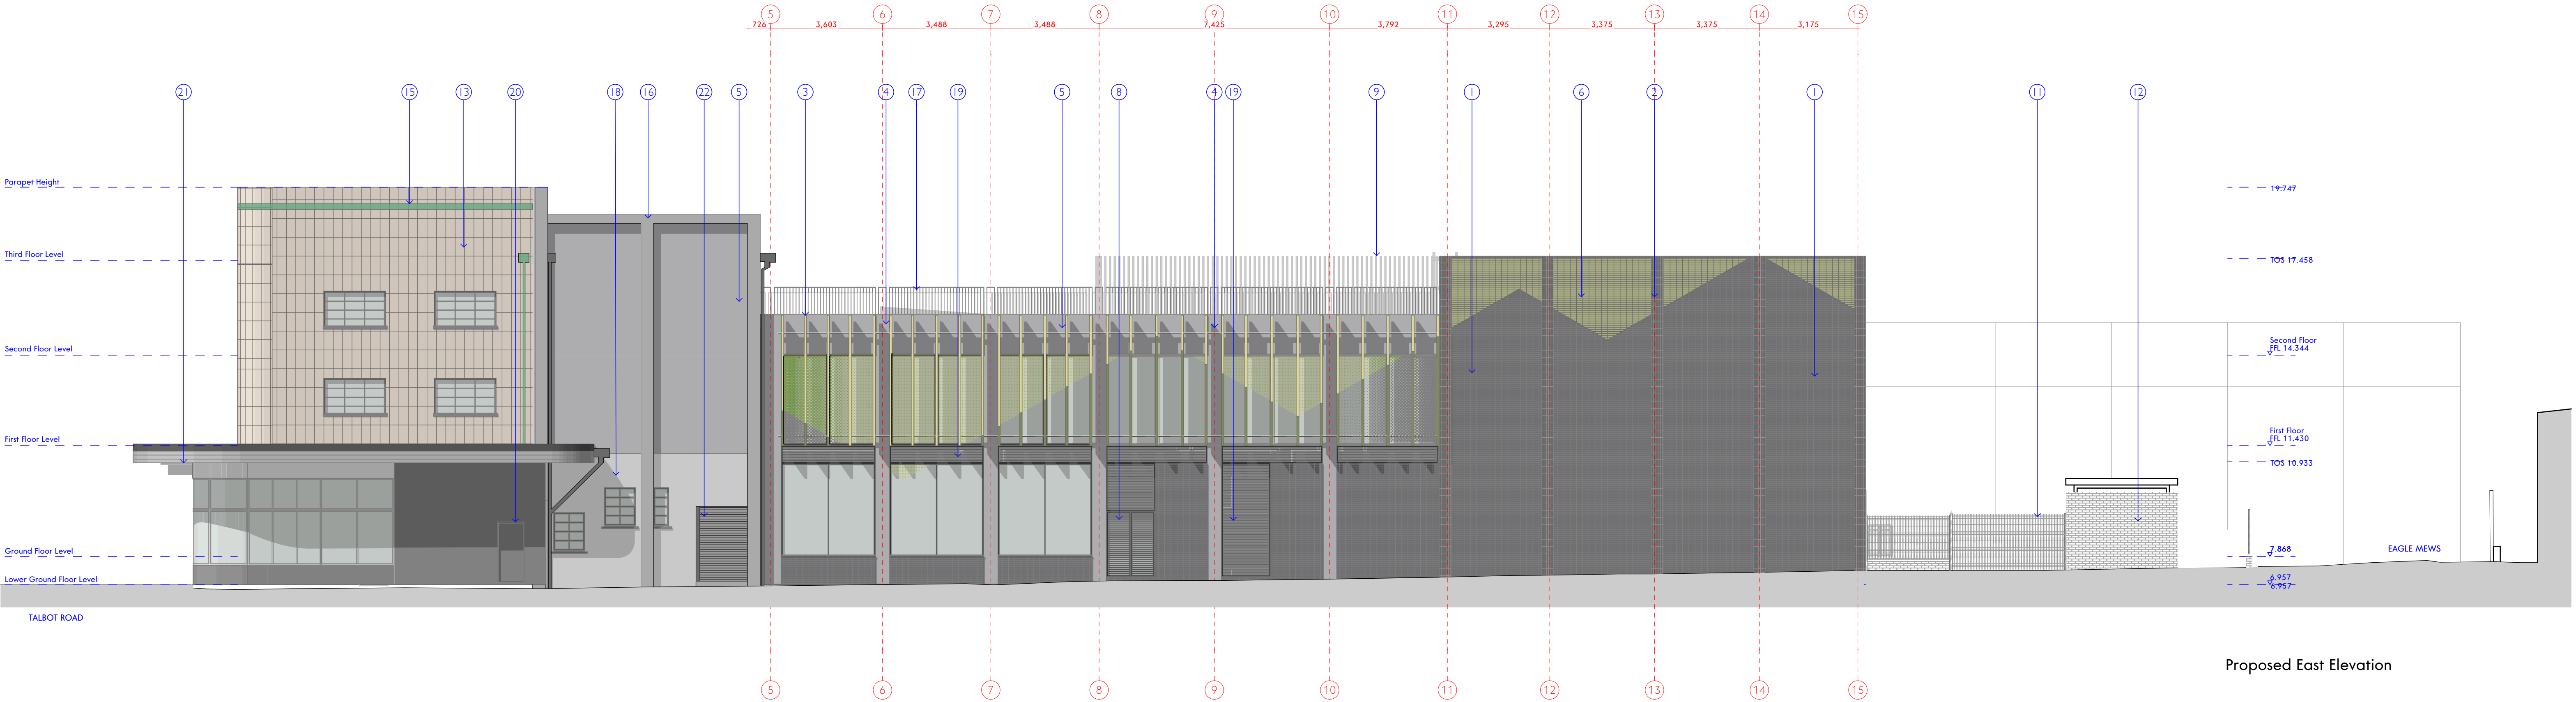

GENERAL MATERIALS KEY

1. slate grey/blue brick slips stack bond with slate grey/blue-coloured mortar (F10/130)
2. slate grey/blue brick slips laid in a soldier stack bond 'piers' with slate grey/blue-coloured mortar (F10/130)
3. vertical brise soleil 'fins' (L10/670)
4. powder coated aluminium panel/recess pier. (H92/115)
5. propriety self coloured grey render. (M21/210)
6. feature colour bricksip & mortar (F10/130)
7. polycarbonate system glazing (H10/120A)
8. louvred screen with integral flood doors (L20/285A)
9. louvred rooftop plant screening
10. spandrel panels (L10/330)
11. security fence on brick wall (Q40/127)
12. bin store
13. existing faience tiles
15. existing faience tiles in Eau de Nil colour
16. existing concrete frame elements to be retained
17. metal railing 1100mm high (Z11)
18. re-rendering of existing surface (M20/160A)
19. louvre vents (L10/660)
20. flood resistant door (L20/285A)
21. metal downstand to canopy replicated using like-for-like detailing - Ref (21) 0026
22. security roller shutter

