

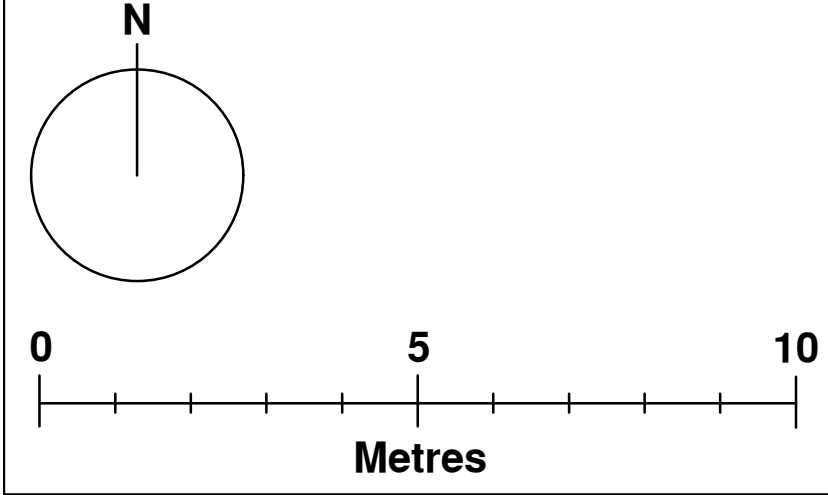


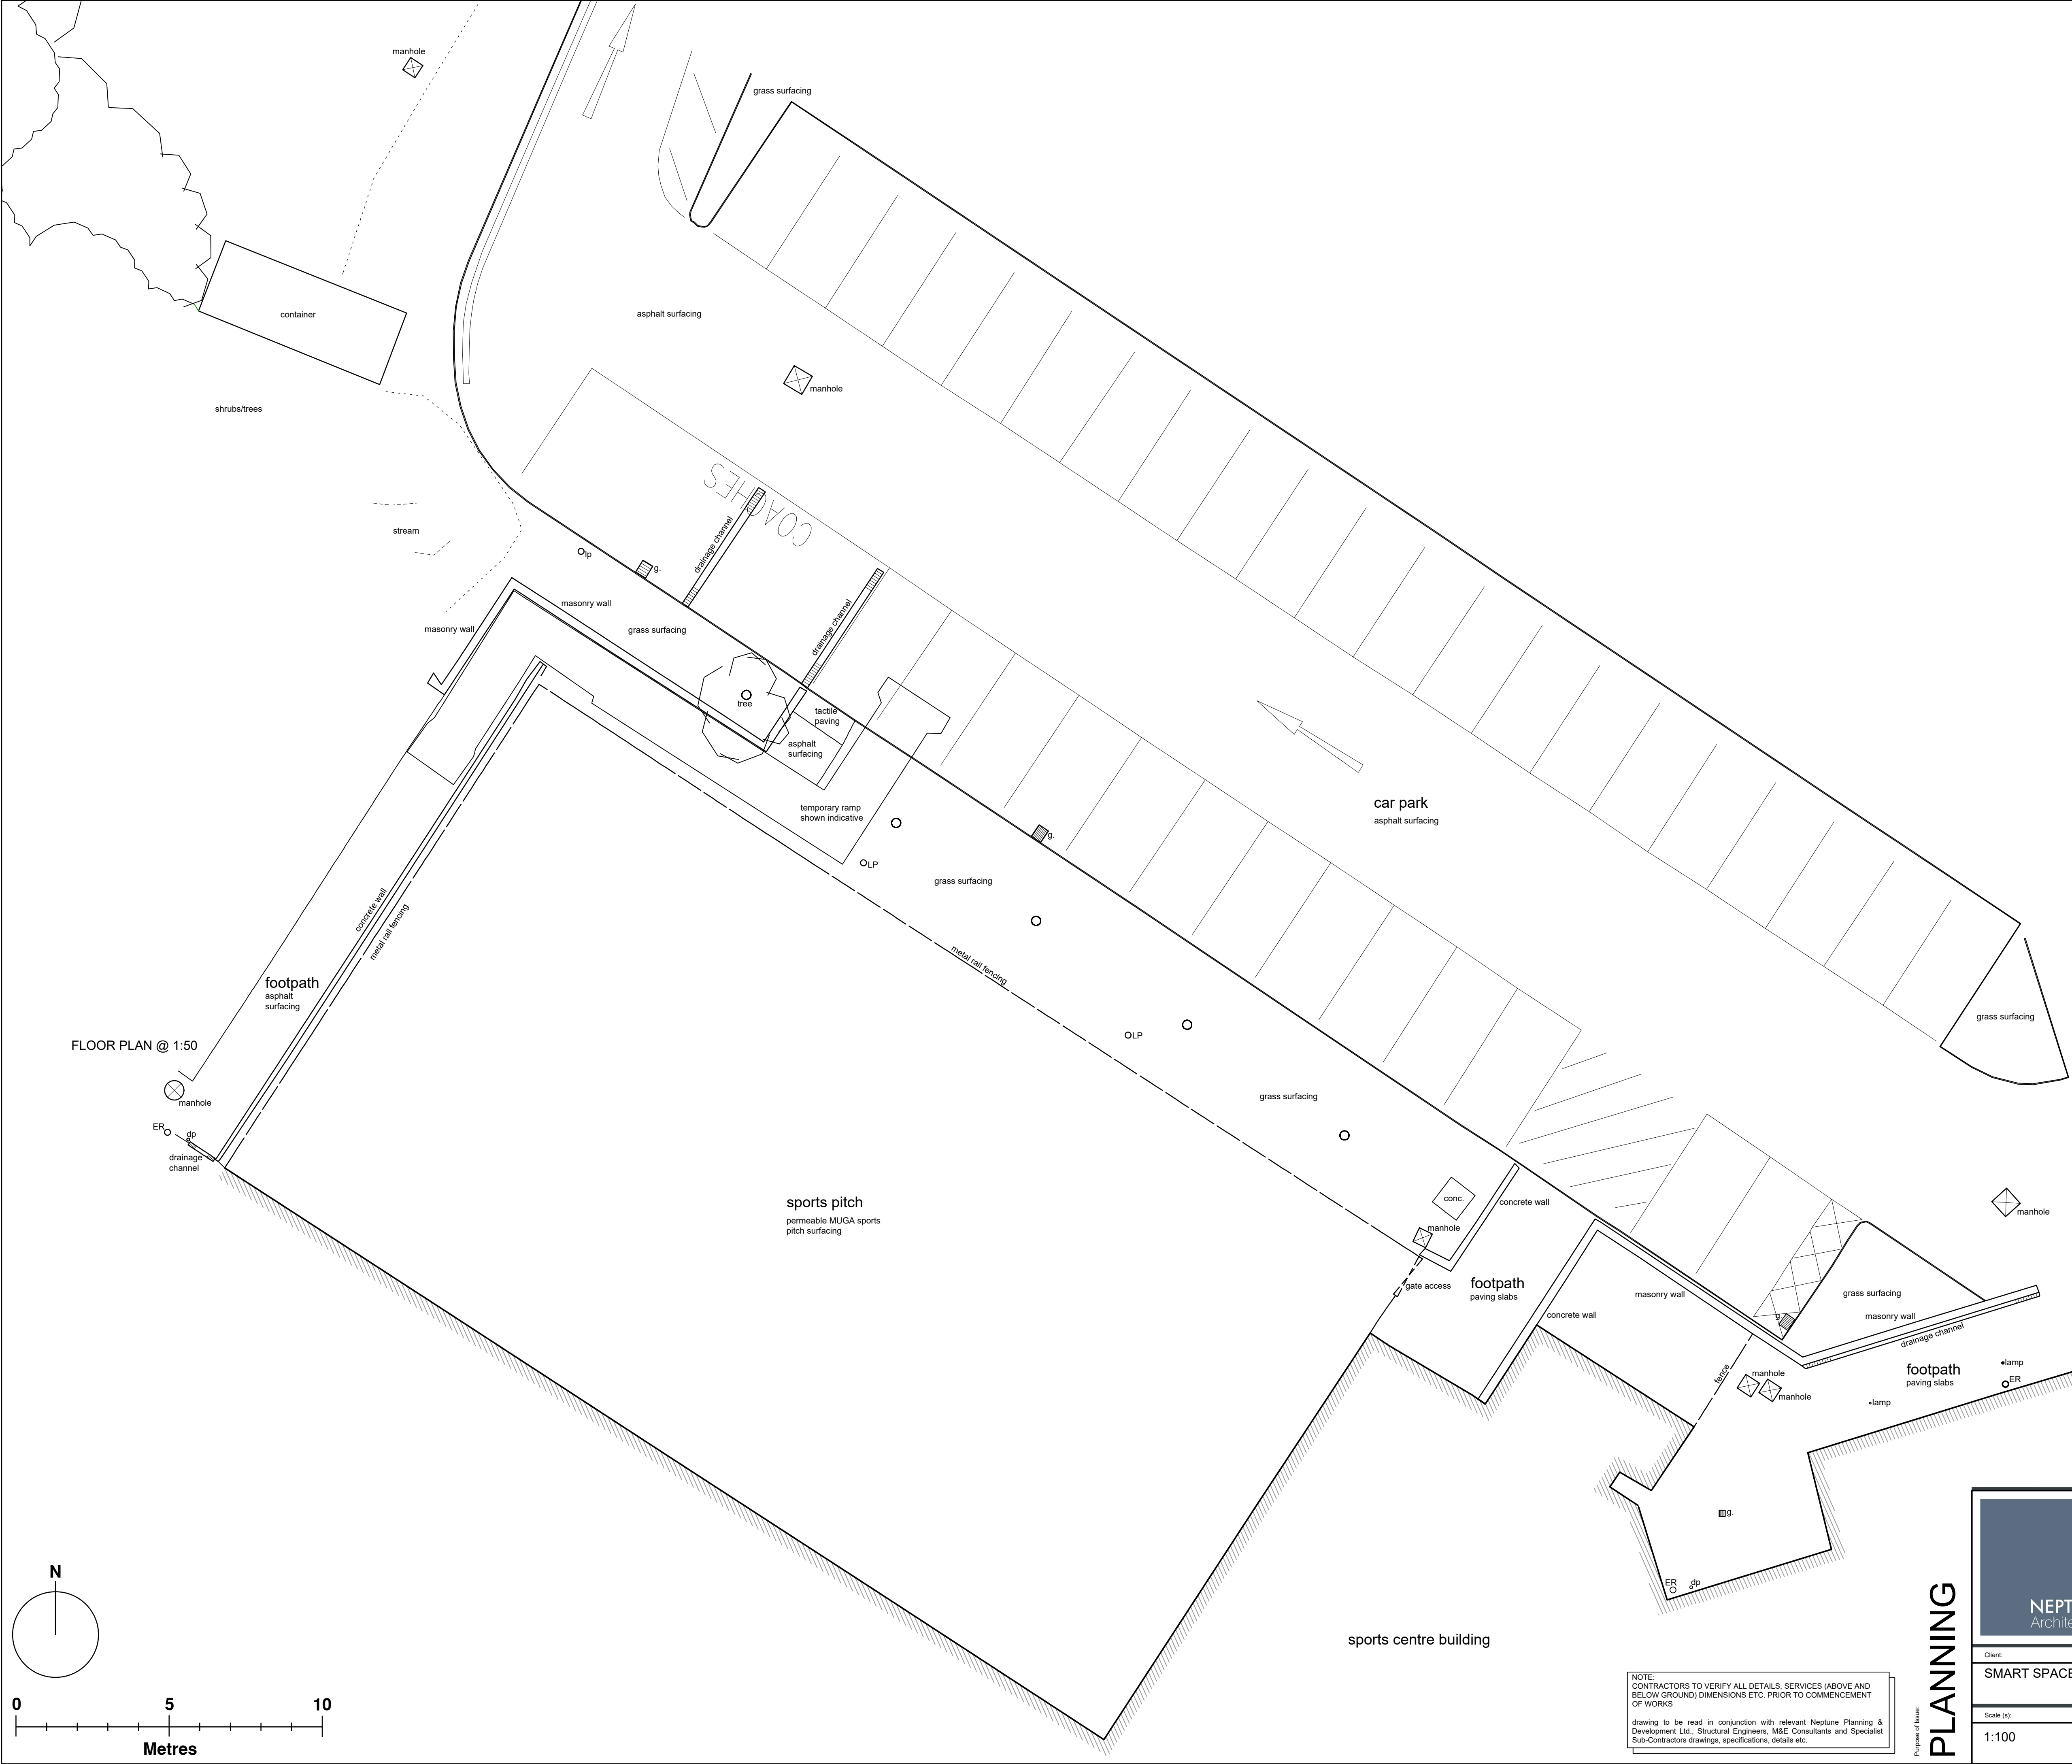

NOTE:
CONTRACTORS TO VERIFY ALL DETAILS, SERVICES (ABOVE AND BELOW GROUND) DIMENSIONS ETC. PRIOR TO COMMENCEMENT OF WORKS


drawing to be read in conjunction with relevant Neptune Planning & Development Ltd., Structural Engineers, M&E Consultants and Specialist Sub-Contractors drawings, specifications, details etc.

PLANNING

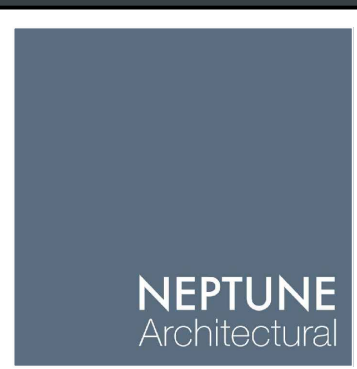

Neptune Architectural
Suite 23-24 The White House
93 Lifford Street
Limerick
B79 7GP
01827 964411
www.neptunearchitectural.co.uk

Rev/Is	Issue Name	Issue Date	Issued By

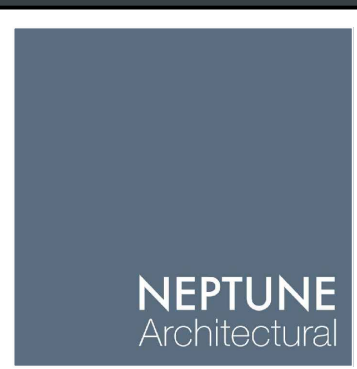 Neptune Architectural Suite 23-24 The White House 93 Lifford Street Limerick B79 7GP 01827 964411 www.neptunearchitectural.co.uk	Project: ERECTION OF BUILDING TO COVER SPORTS FACILITY LLANDARCY ACADEMY OF SPORT LLANDARCY PARK, LLANDARCY SKEWEN NEATH SA10 6JD	
	Client: SMART SPACE	Checked by:
Scale (s): 1:100	Date: 25/11/21	Size: A1
Project No.: Drawing No.: Revision:		Drawn by: RAB
Drawing Title: EXISTING SITE LAYOUT PLAN		