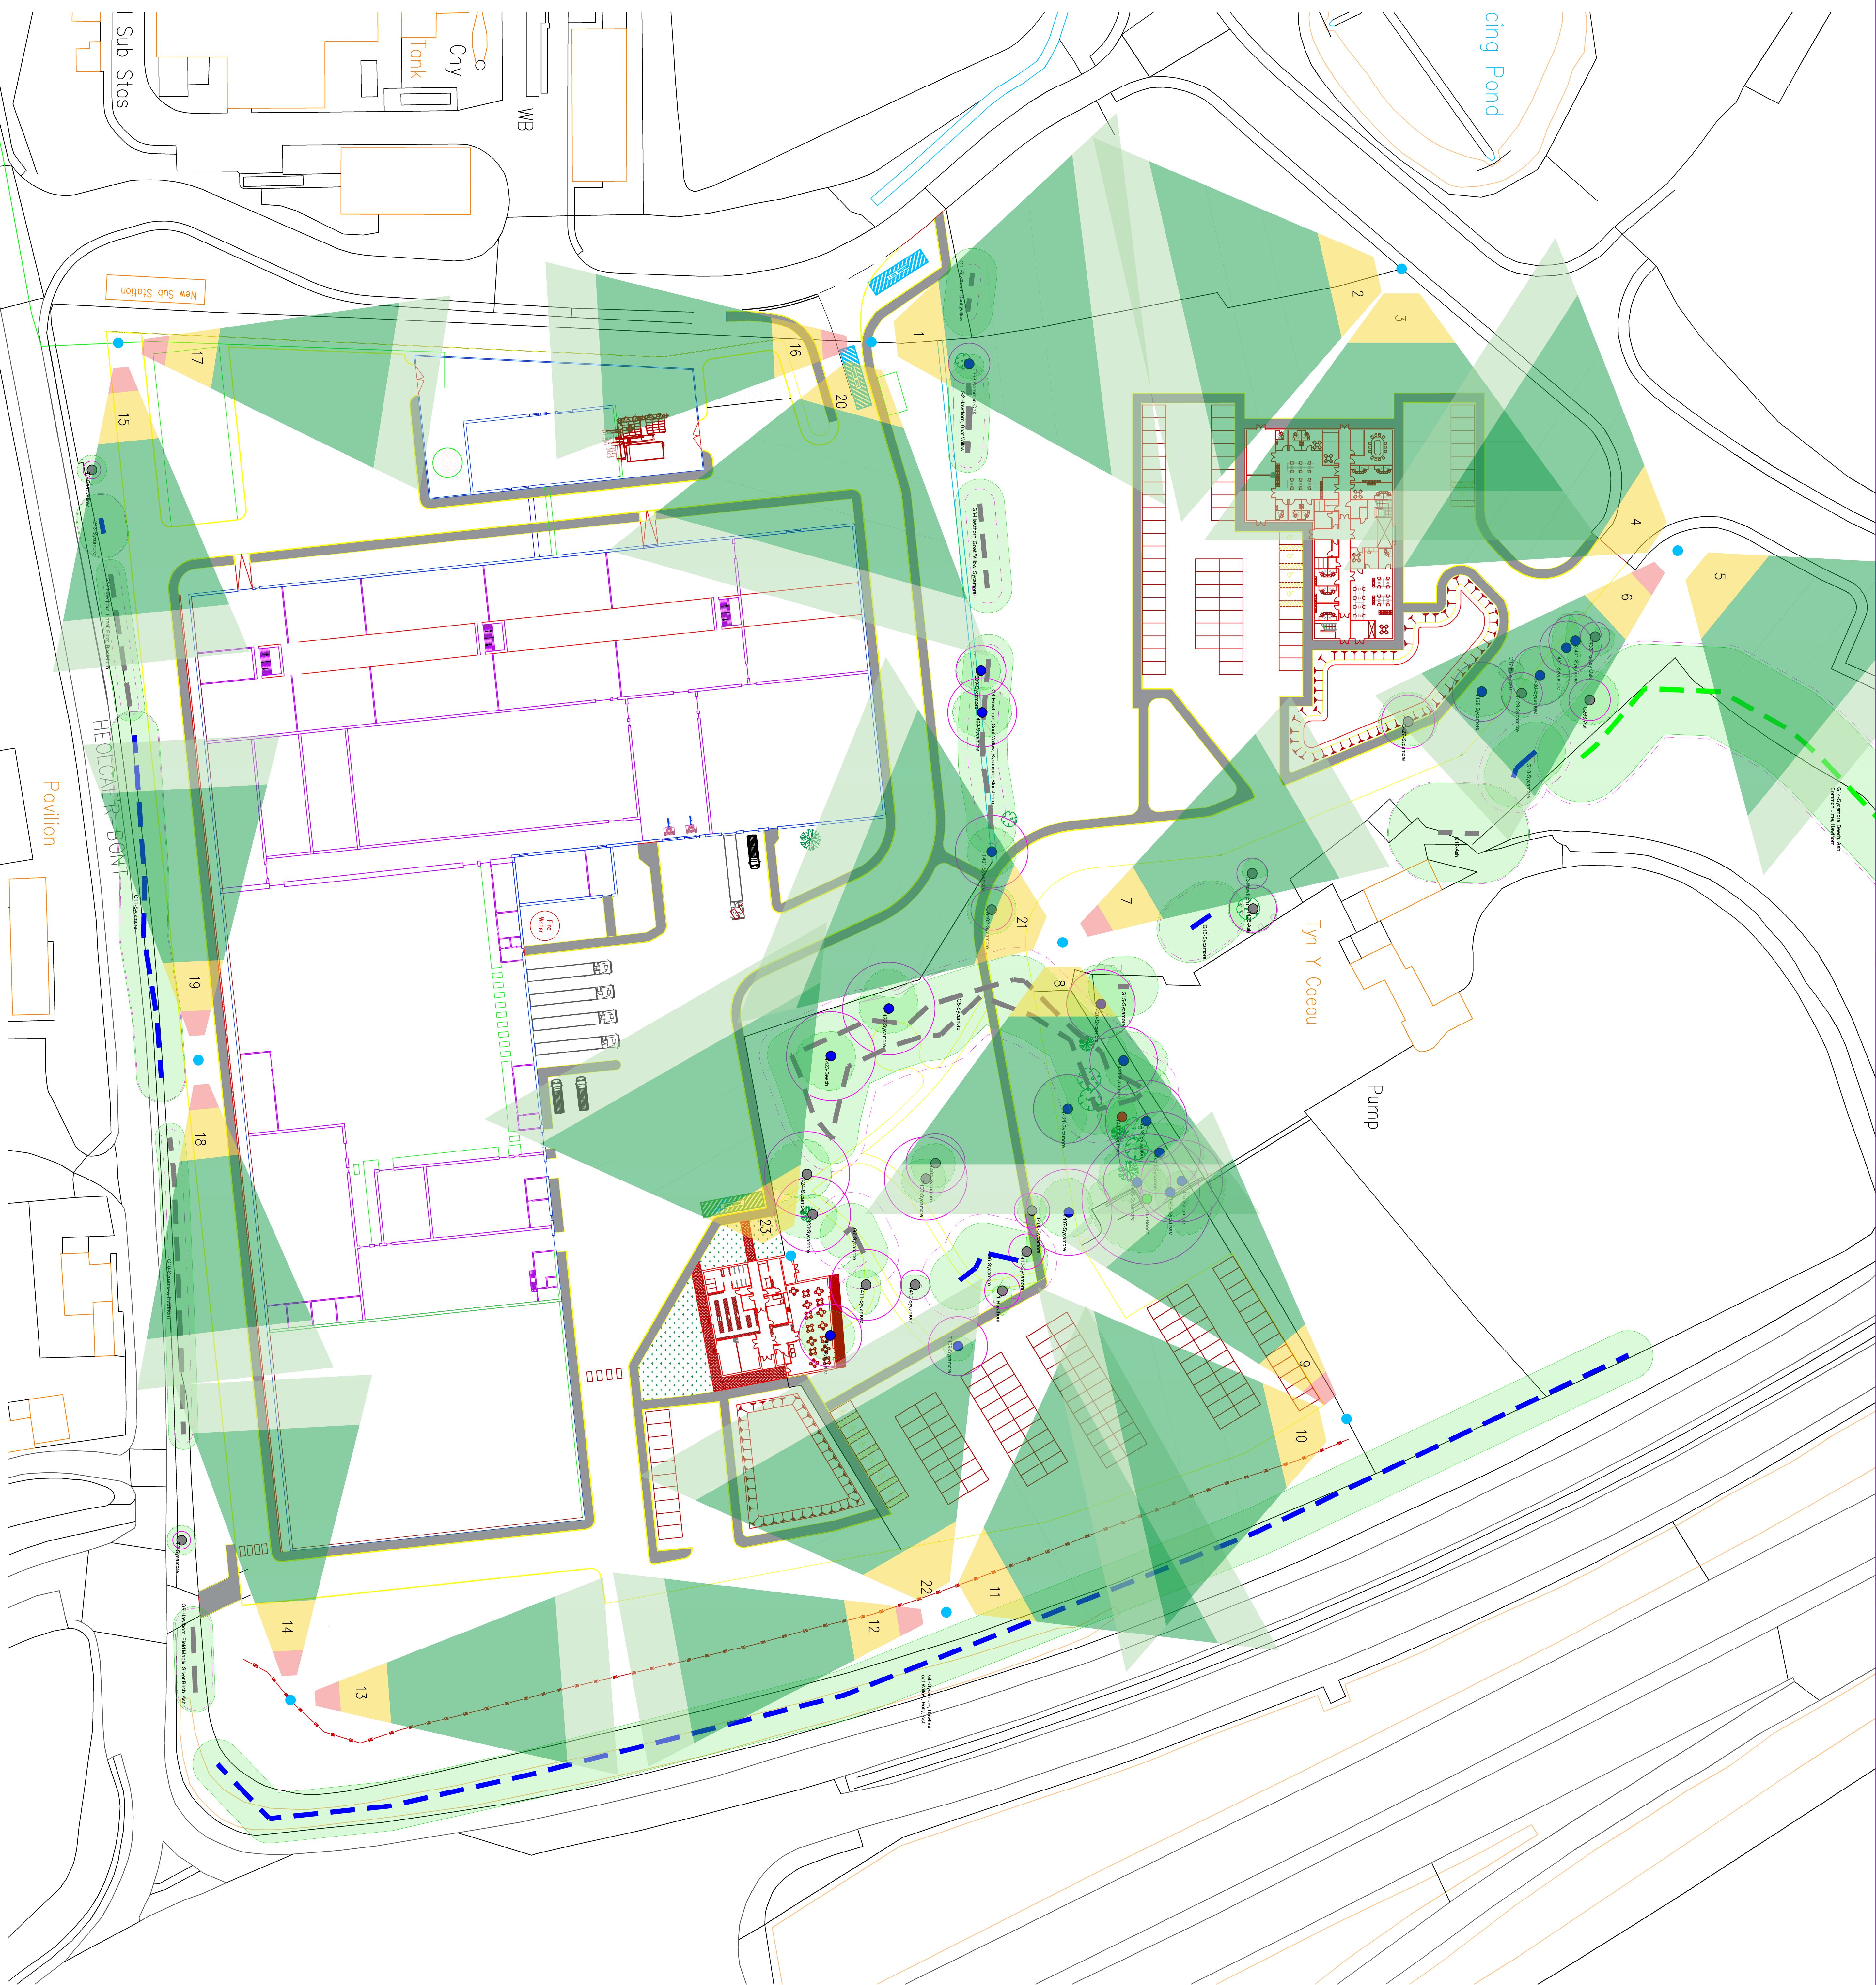
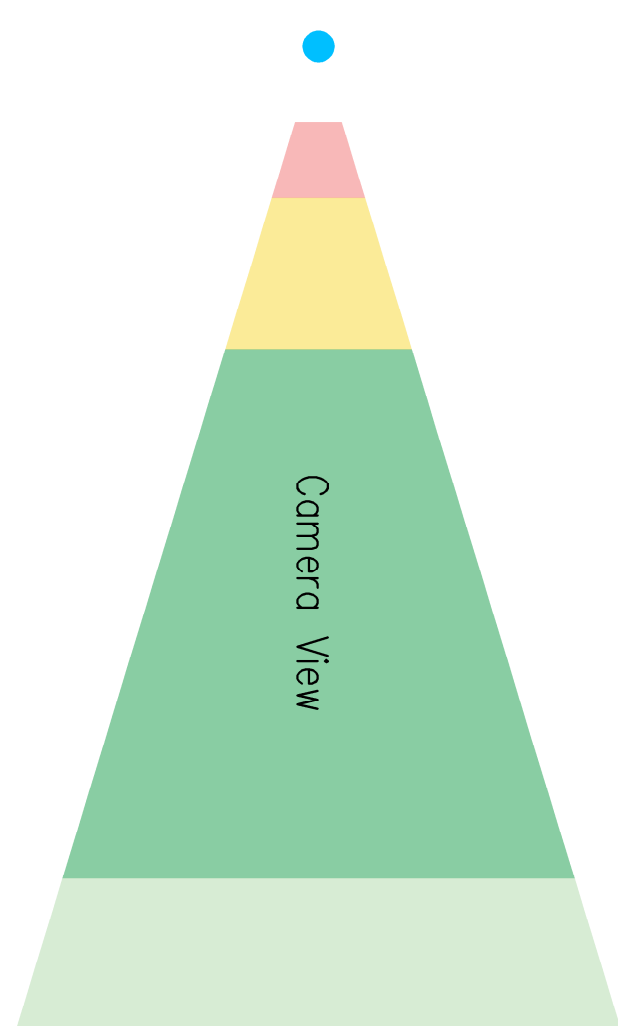


SITE LAYOUT

[illegible]

TITLE									
SANDVIK OSPREY - MARGAM									
SITE LAYOUT									
DATE	SCALE	SHEET	NO.	ORDER	ORDERP	ORDERING	NUMBER	REVISED	
17/9/20	1:200	1	1	1	*	075	272N15	03	A
TOTAL					DESCRIPTION	DATE	NO.		