


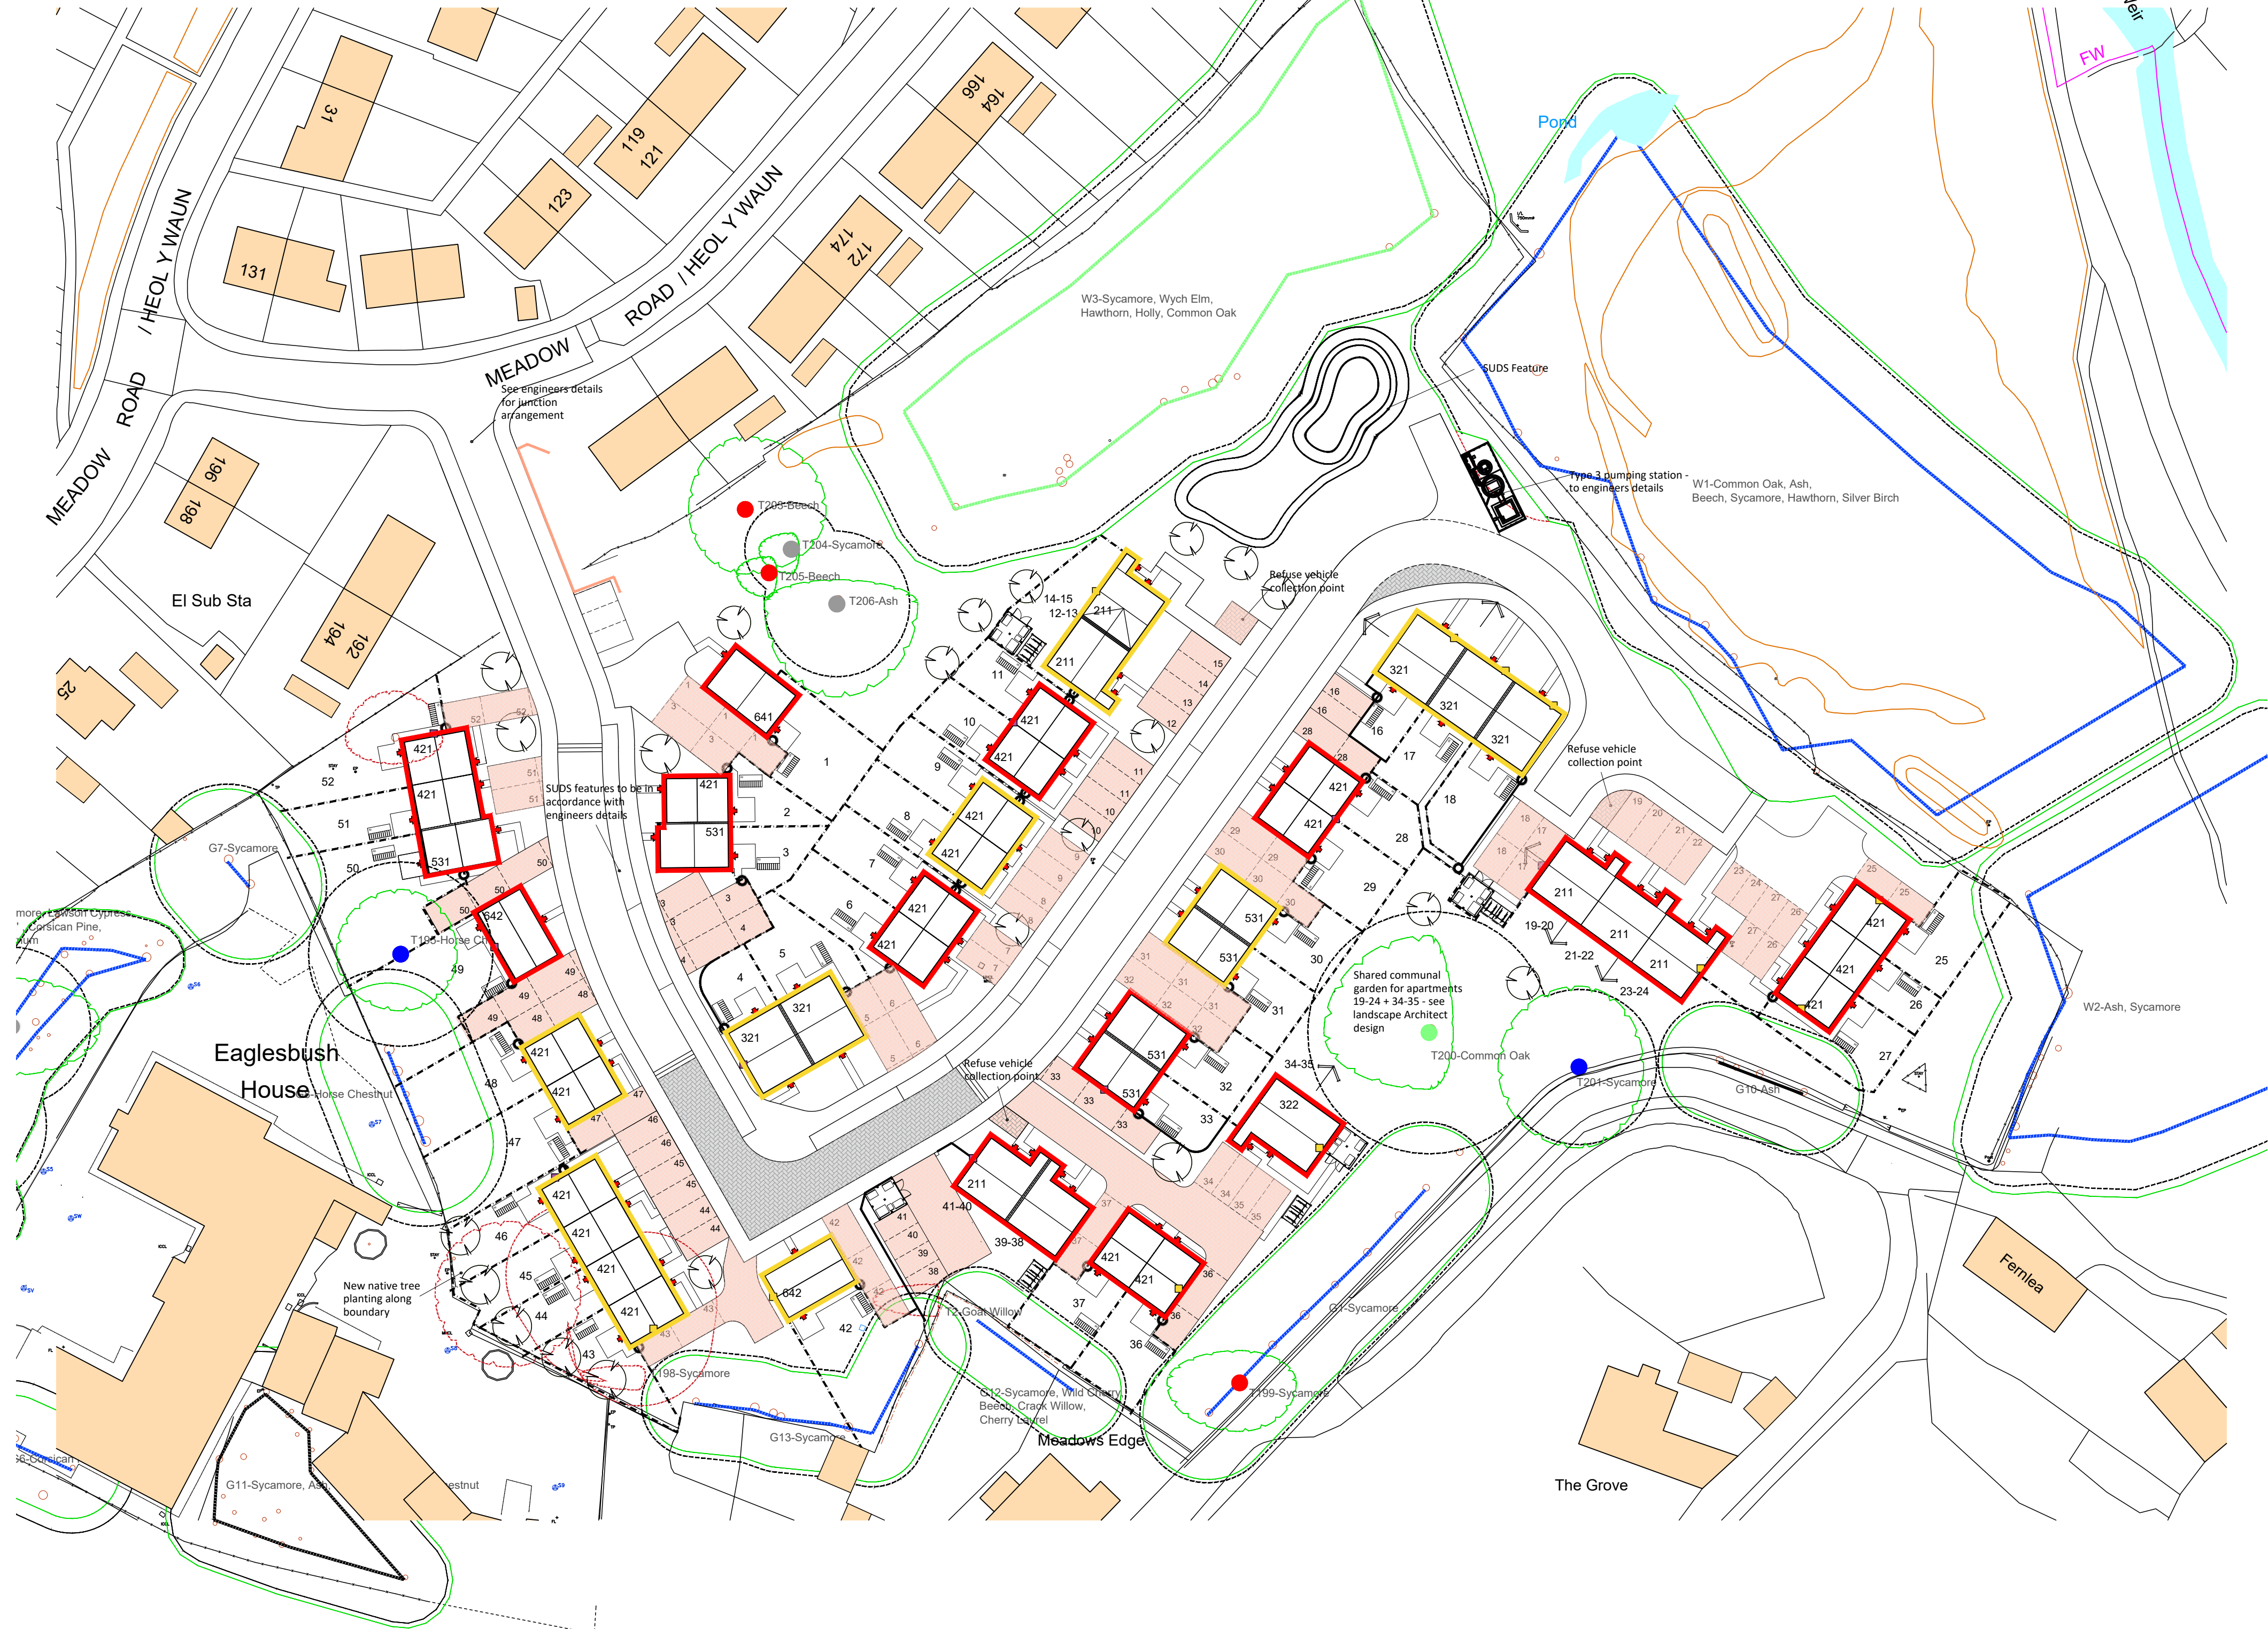

Housing Finishes Key



Manufacturer: Forterra
Brick Type: Chatsworth Multi Brick(or similar approved)
Elevation: All Elevations



Manufacturer: Forterra
Brick Type: Breckland Multi Reserve(or similar approved)
Elevation: All Elevations

Detailing Brick



Manufacturer: Forterra
Brick Type: Rossendale Smooth Red Multi Reserve
(or similar approved)
Elevation: Plinth & headers

Roof Tile



Manufacturer: Marley
Tile type: Modern(or similar approved)
Colour: Anthracite(or similar approved)

Ridge Tile



Manufacturer: Marley
Colour: Red(or similar approved)

Rain Water Goods & Fascias




Black Half round UPVC Gutters & Downpipes
White UPVC fascias & bargeboards

Canopies



Type 17 Storm King canopy, in through colour white

Permeable Paving

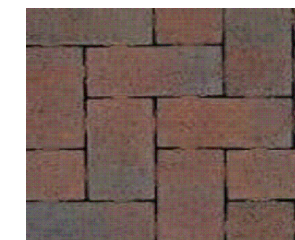

Tobermore - Brindle

Block Paving



Tobermore - Charcoal

Entrance Wall



Rocwall panels finished in denbigh limestone

Status: **PLANNING**

This drawing is copyright and its use or reproduction without the permission of Spring Design Consultancy Limited is prohibited. All rights are reserved until invoices are paid in full. No responsibility will be taken for any design used for construction prior to receipt of relevant approvals.

rev	date	description
A	13.12.21	Canopies added
B	27.01.22	Block paving added
C	03.02.22	Entrance Wall added
D	15.02.22	Plan renamed

```

b y
CC
CC
CC
CC

```

Drawn: CC

Checked:

Date: March 2020

Scale: 1:500 @ A1 & 1:1000 @ A3

Client: Jones Brothers & Tai Tarian
Project: Meadow Road
Title: Materials Plan
Ref: 2430 - 05(02)105

Rev: D



Unit 2 Chapel Barns | Merthyr Mawr
Bridgend | CF32 0LS | 01656 656267
mail@spring-consultancy.co.uk