



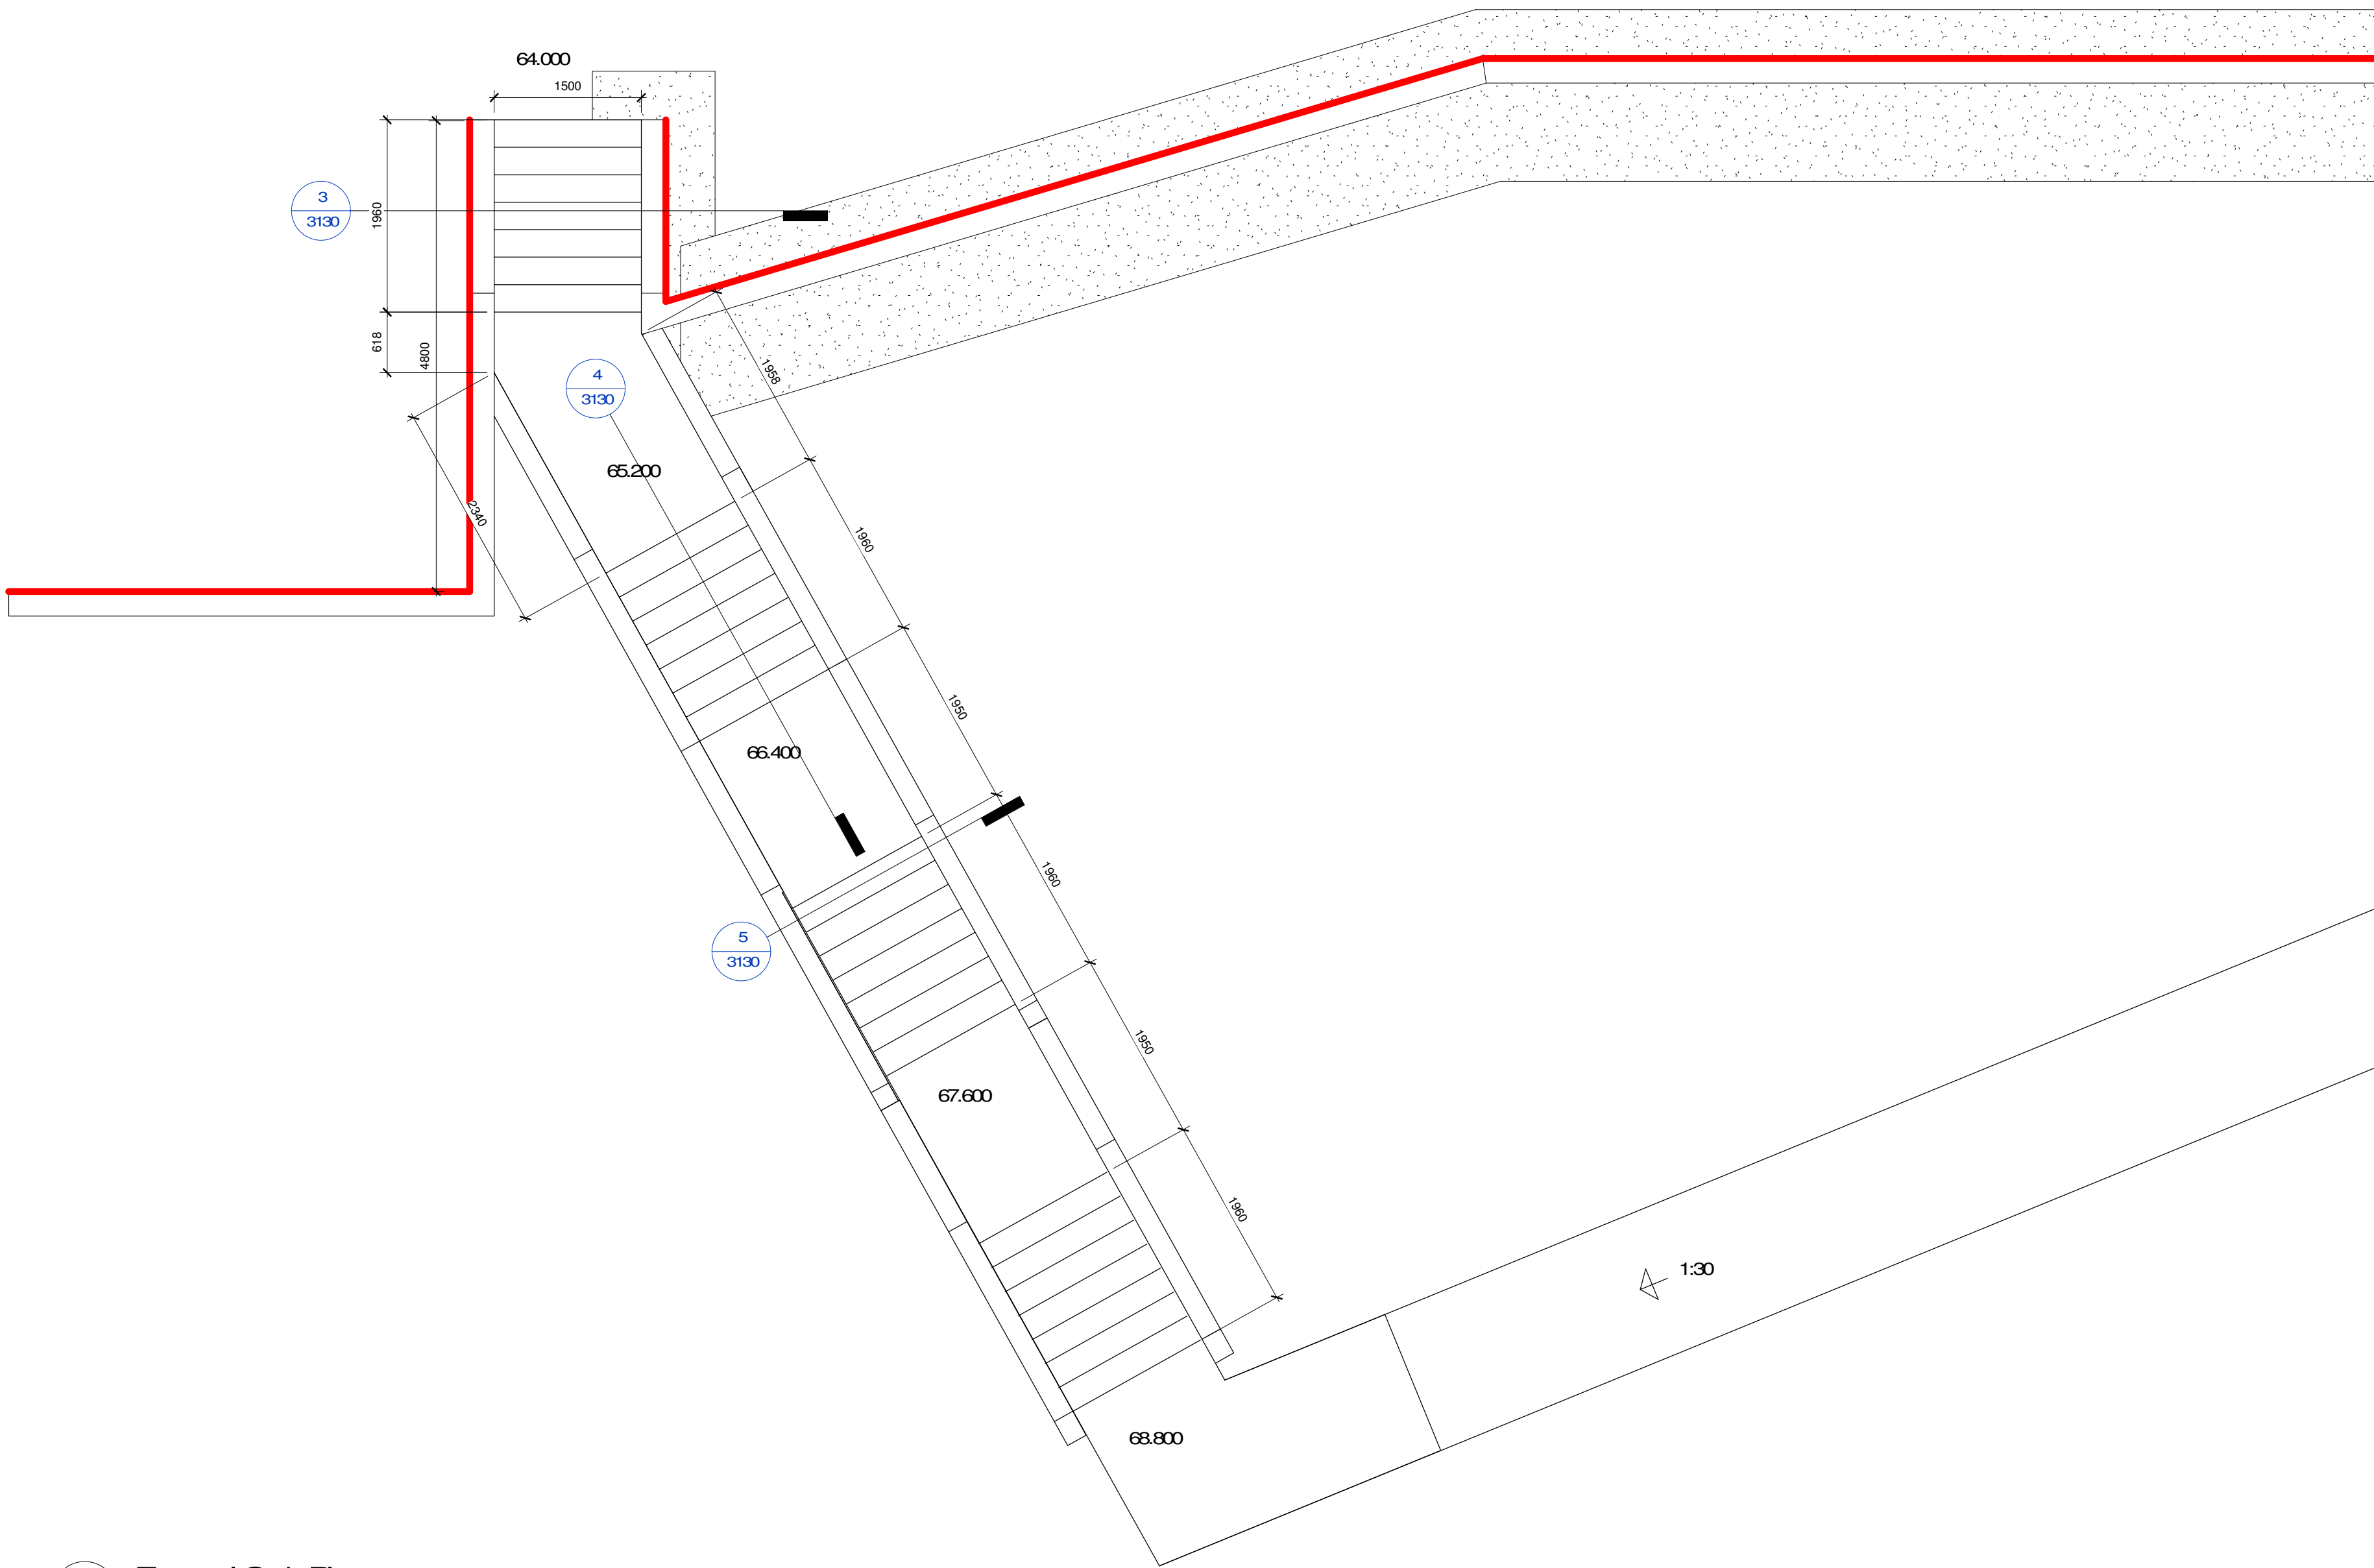


6 External Stair Plan
1:50

NOTES:
Break up and remove any existing concrete, pavings etc., remove vegetation, apply herbicide and reduce levels as required to provide min. 200mm well compacted type 1 granular sub base with geotextile membrane below. Provide timber formwork and form concrete haunched kerbs to the path edges with flush concrete edgings, installed in accordance with manufacturer's recommendations. Overlay compacted areas with geotextile membrane (min laps of 300mm where laps are necessary) prior to laying chosen path surface finish.
The depth of subgrade required beneath new paths, concrete bases and foundations will depend upon ground conditions. The details shown are indicative. The contractor is to be aware of foundation levels shown & arrange for inspection by the Structural Engineer who will advise whether any changes to foundations will be required. The contractor will be responsible for the final design of the subgrade and foundations, to suit ground conditions.


NOTES:
Ensure ground level is battered downwards i.e. away from external stair flight, to guarantee external stair remains free from silt built up accumulated from run-off of adjacent embankment.
If batter is graded towards stair flight, ensure that batter occurs below the top of stair stringers, to guarantee external stair remains free from silt built up accumulated from run-off of adjacent embankment.

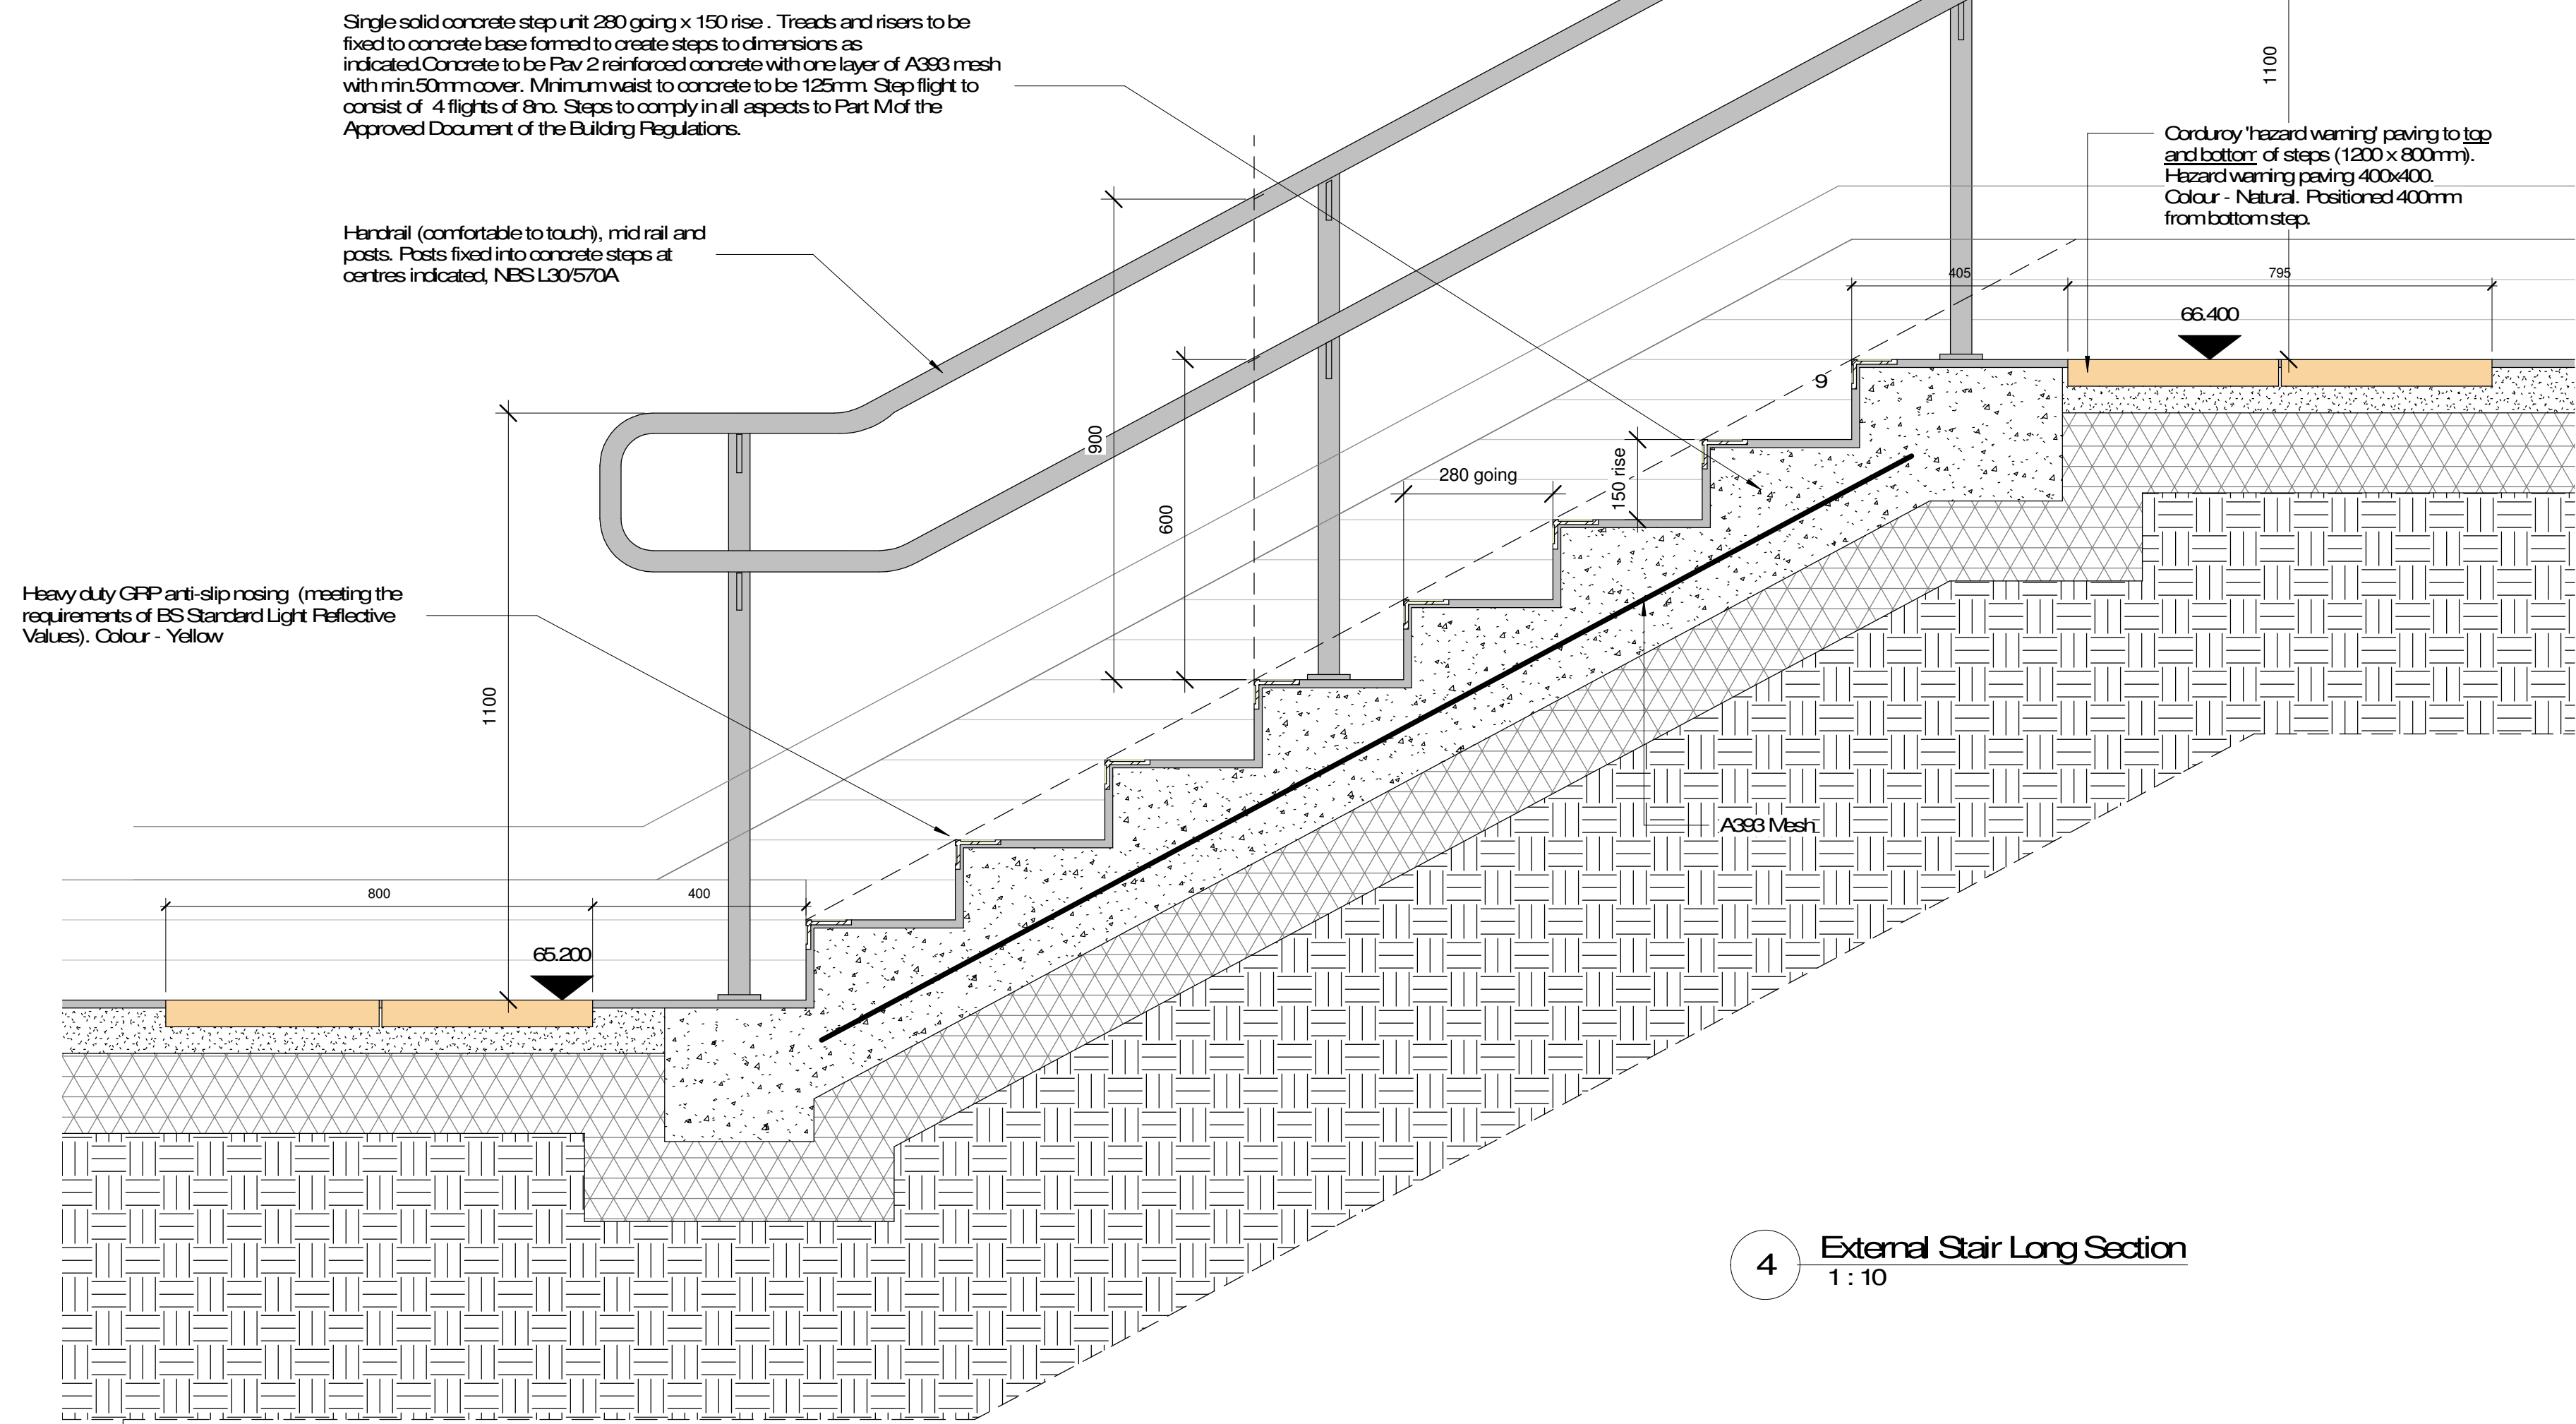


4 External Stair Long Section
1:10

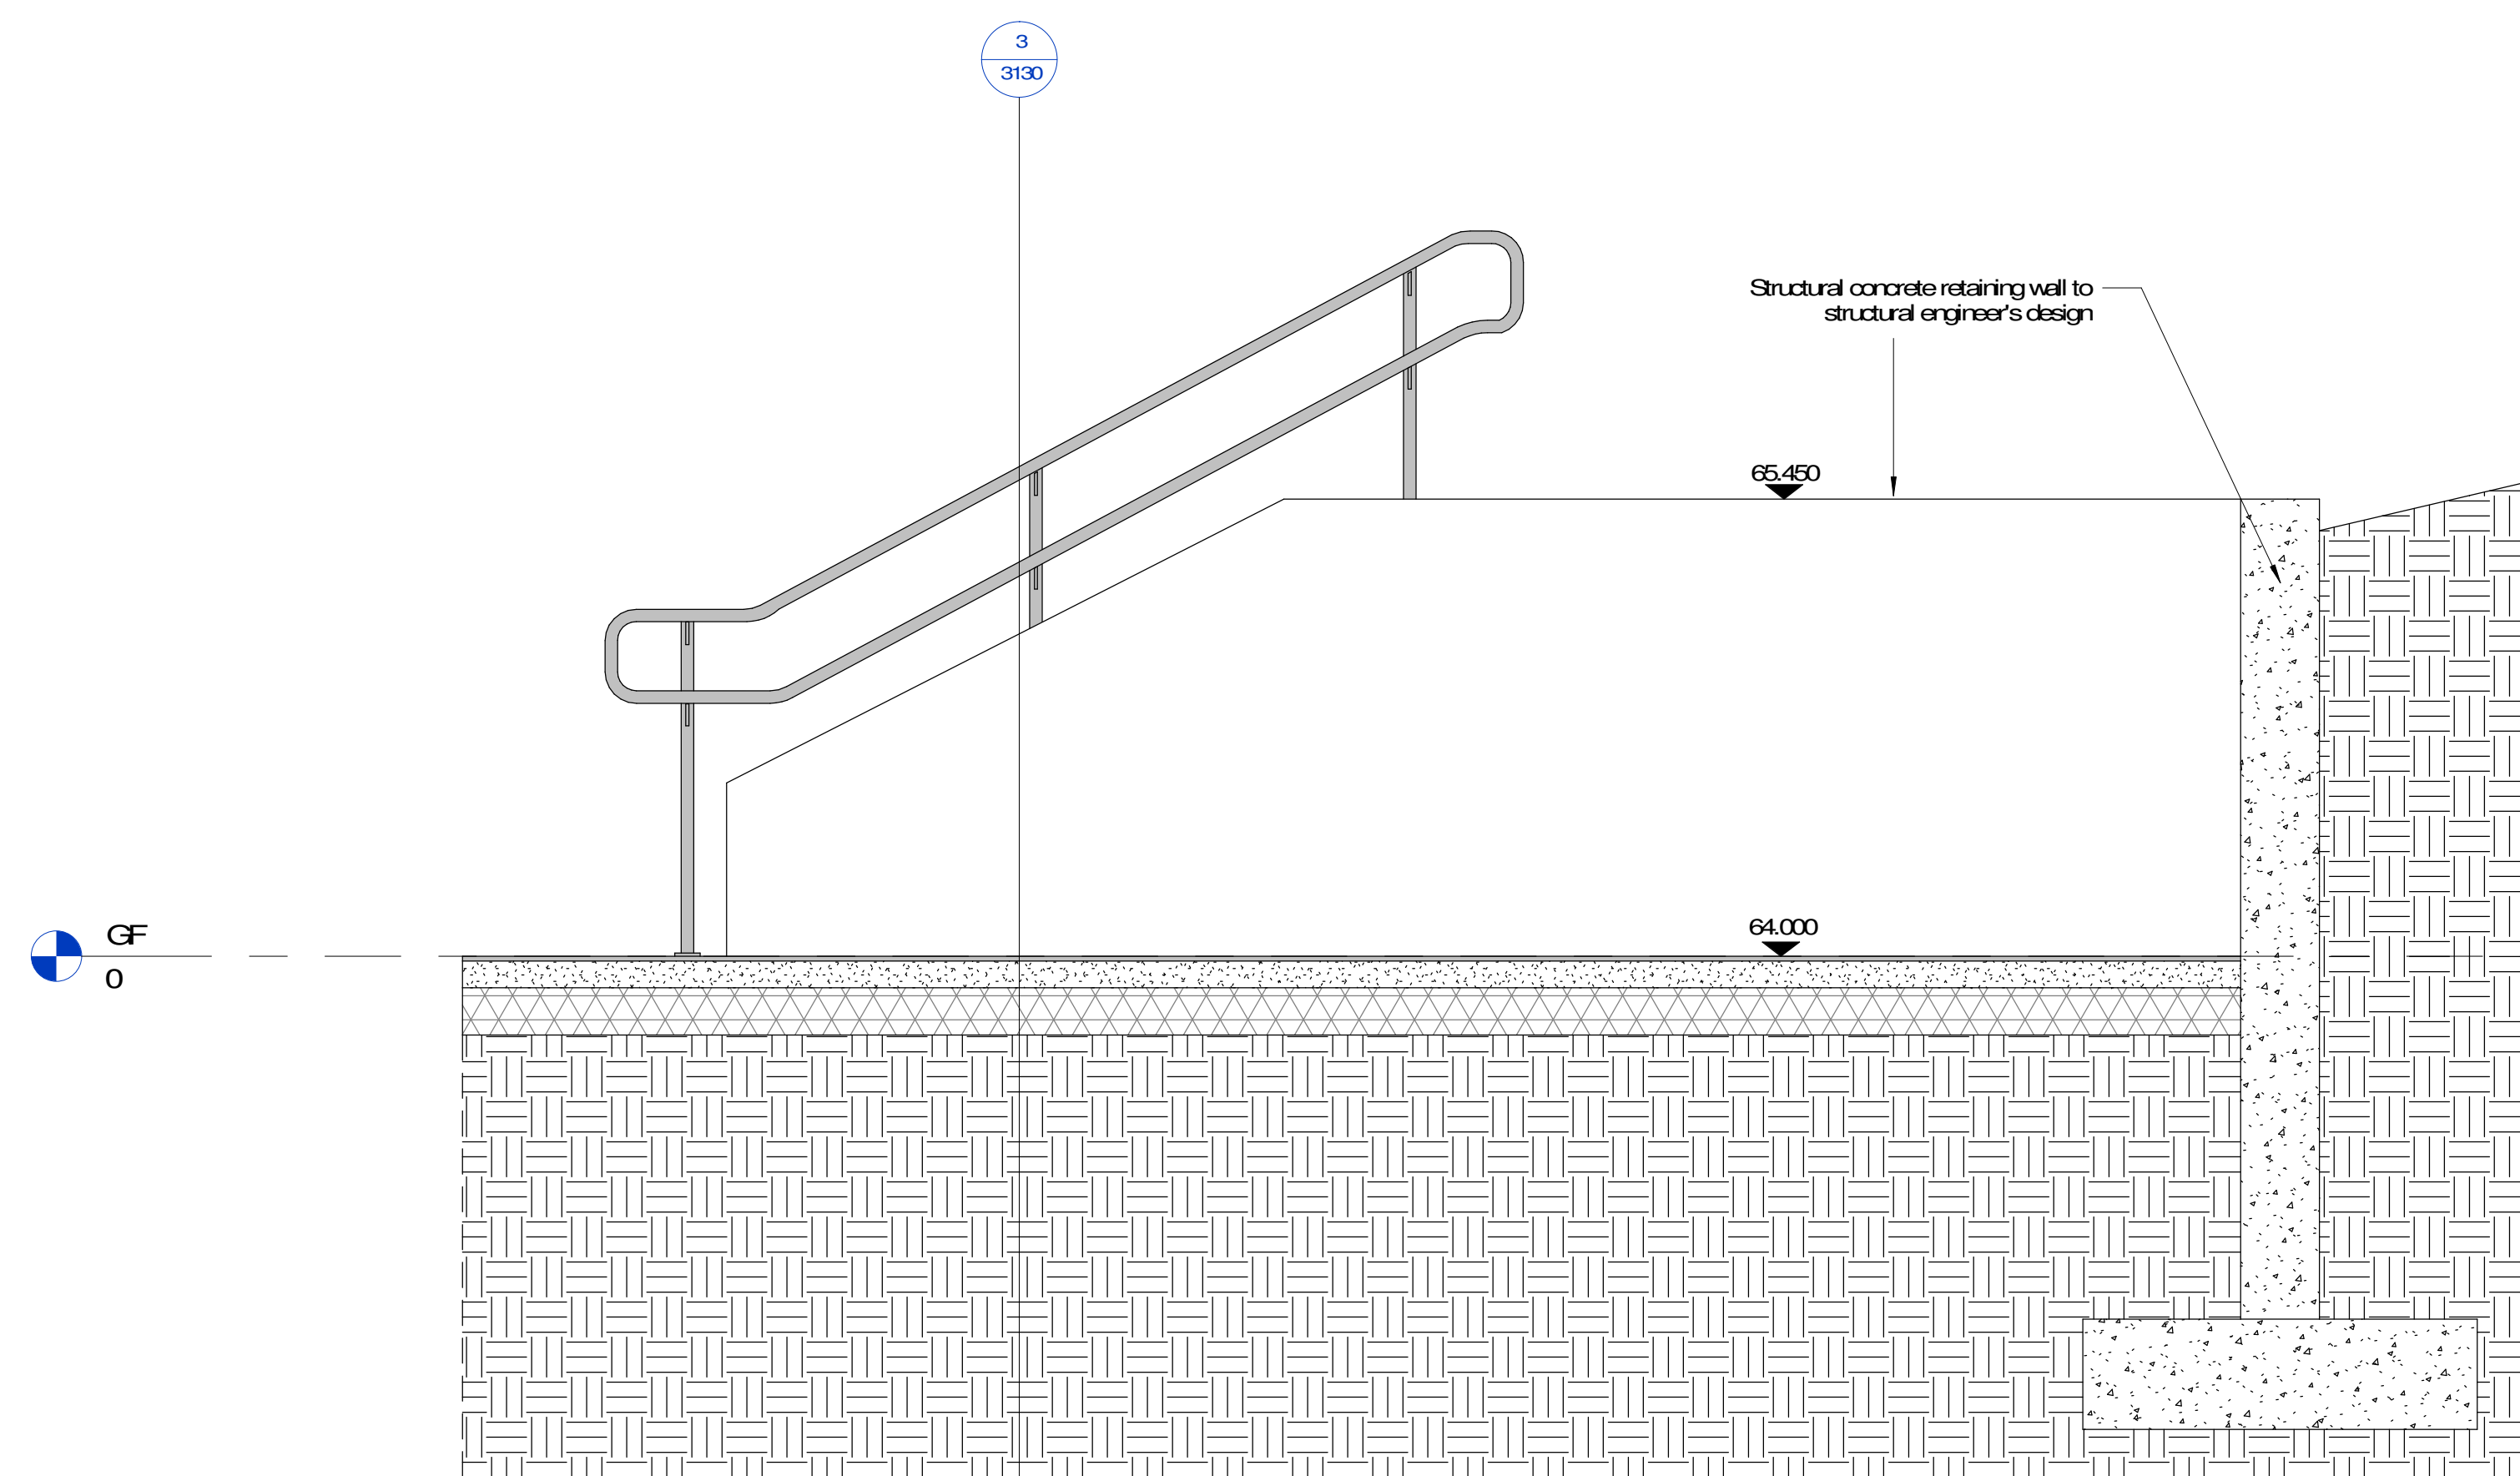

1 Retaining Wall to Stair - Elevation
1:20

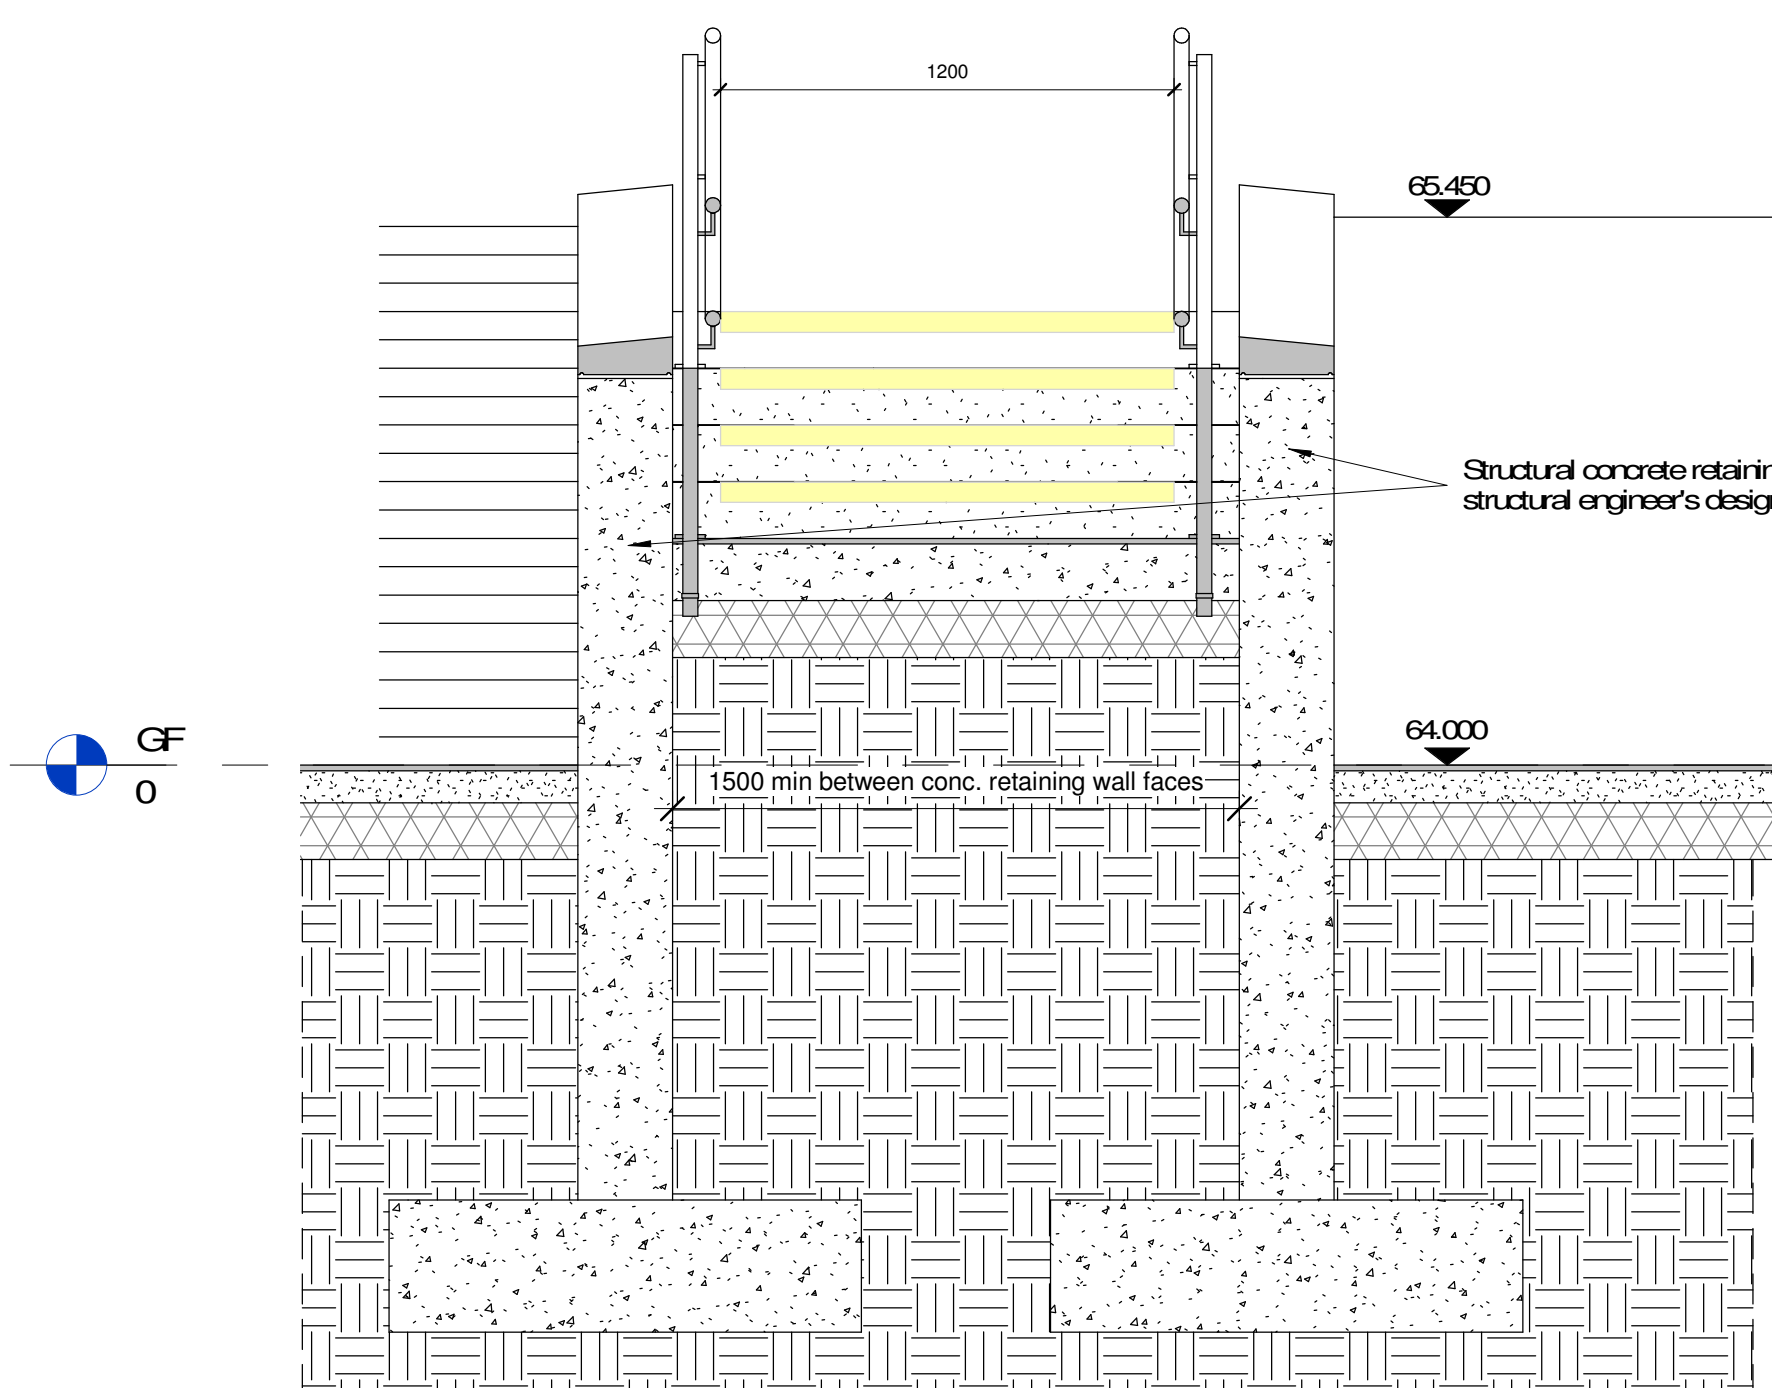

3 Retaining Walls to Stair - Section
1:20

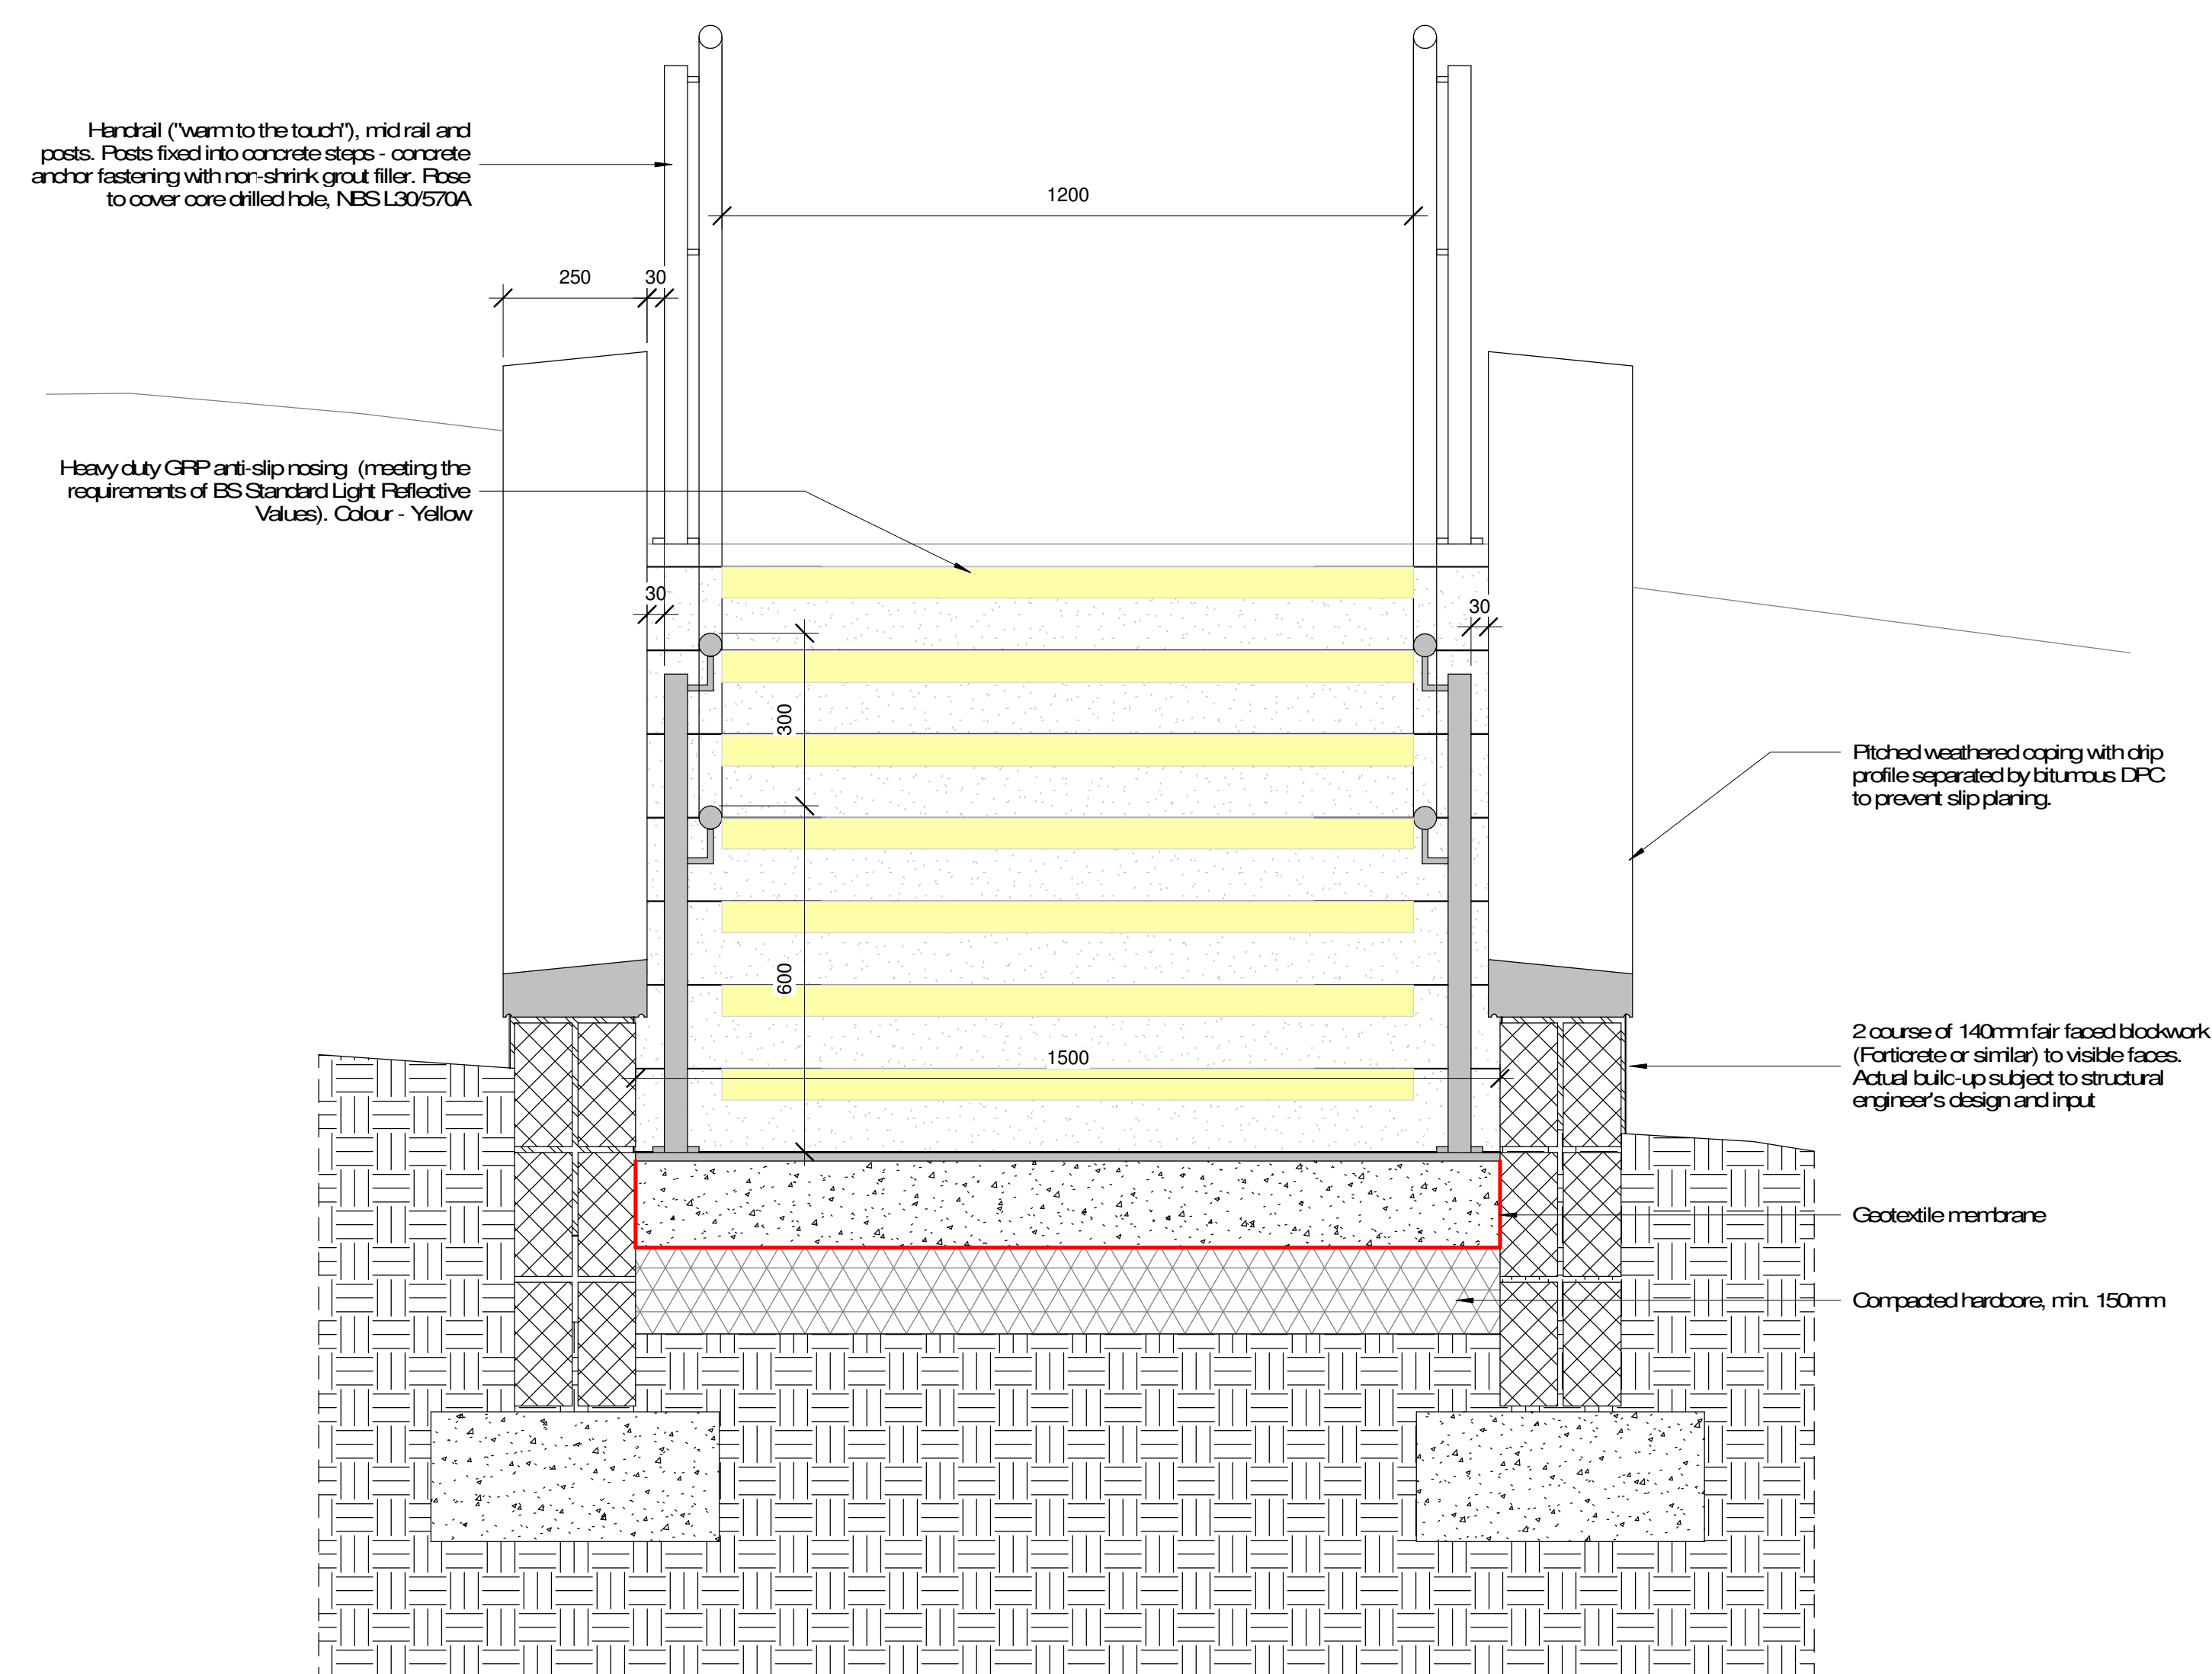

5 External Stair Cross Section-Elevation
1:10

This drawing must not be scaled. Figured dimensions and levels to be used. Any inaccuracies must be notified to the architect. Detail drawings and large scale drawings take precedence over smaller drawings. AO				Rev		Ck'd	
				C01		19.03.21	
				C02		06.10.21	
				C03		21.01.22	
				Issued For Construction			
				Landing dimensions added			
				Stair nosing updated			
THIS DRAWING IS COPYRIGHT ©							

STATUS
S4 - Issued for Construction

powelldobson
ARCHITECTS

Cardiff, Swansea, London 1 +44 (0)33 33 201 003 www.powelldobson.com

Contract: Neath Abbey Primary School
Neath Port Talbot County Borough Council
Title: External Stairs

PD/2022/10014	
ABBY - FDA - V1 - XX- DR- A- 90 - 3130	C03
DATE: 09/03/21	REV: 01

Scale: As indicated
Date: 09/03/21
Drawn: Author
Checked: Checker